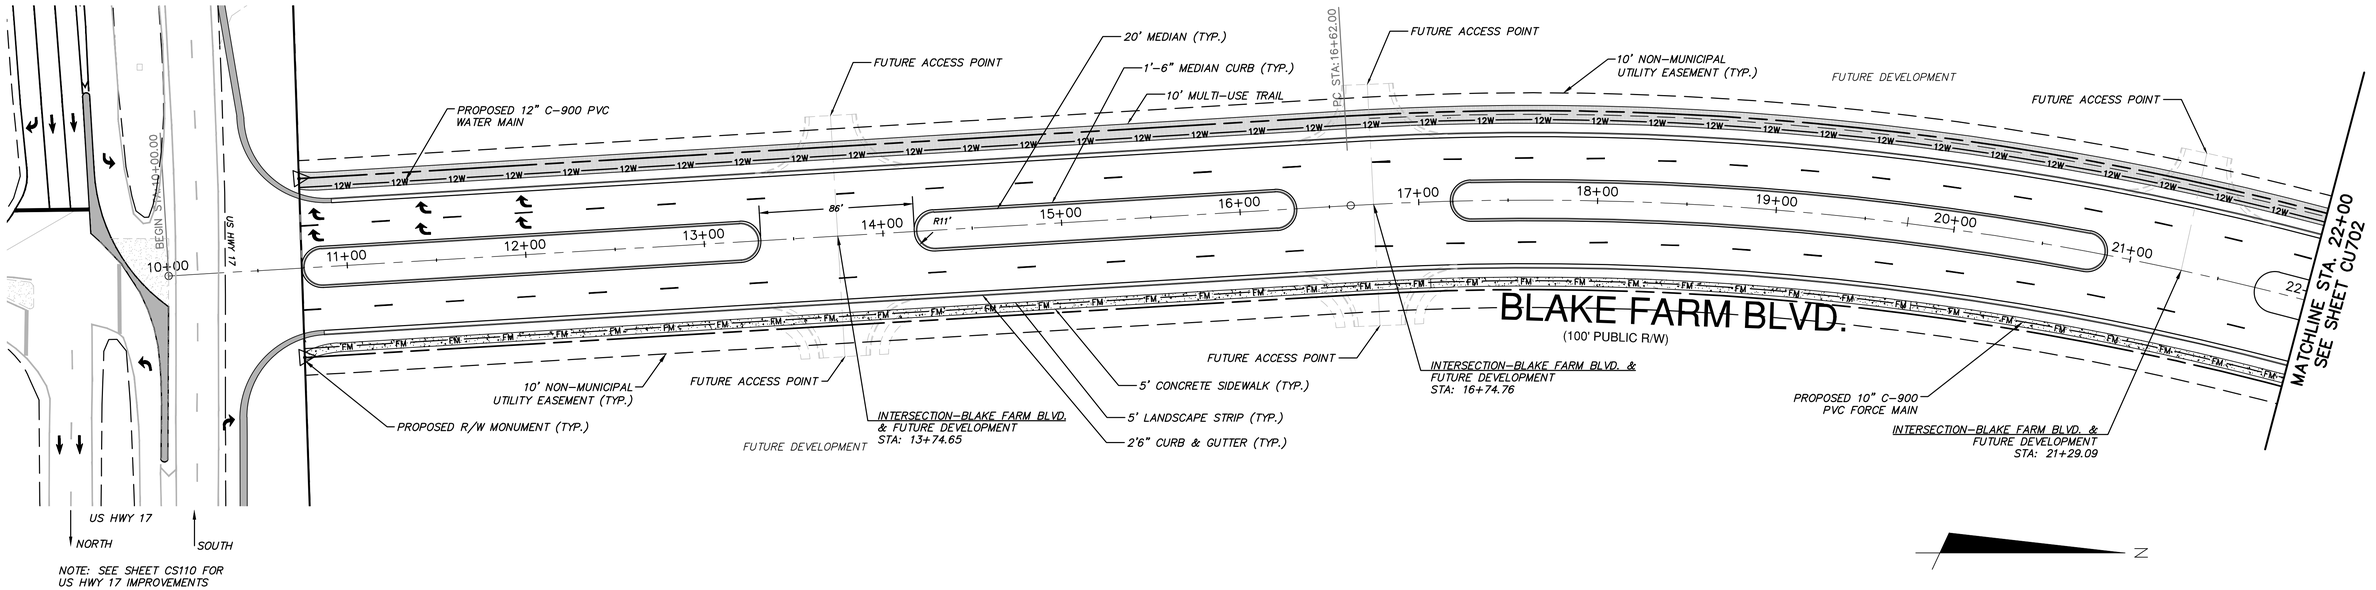

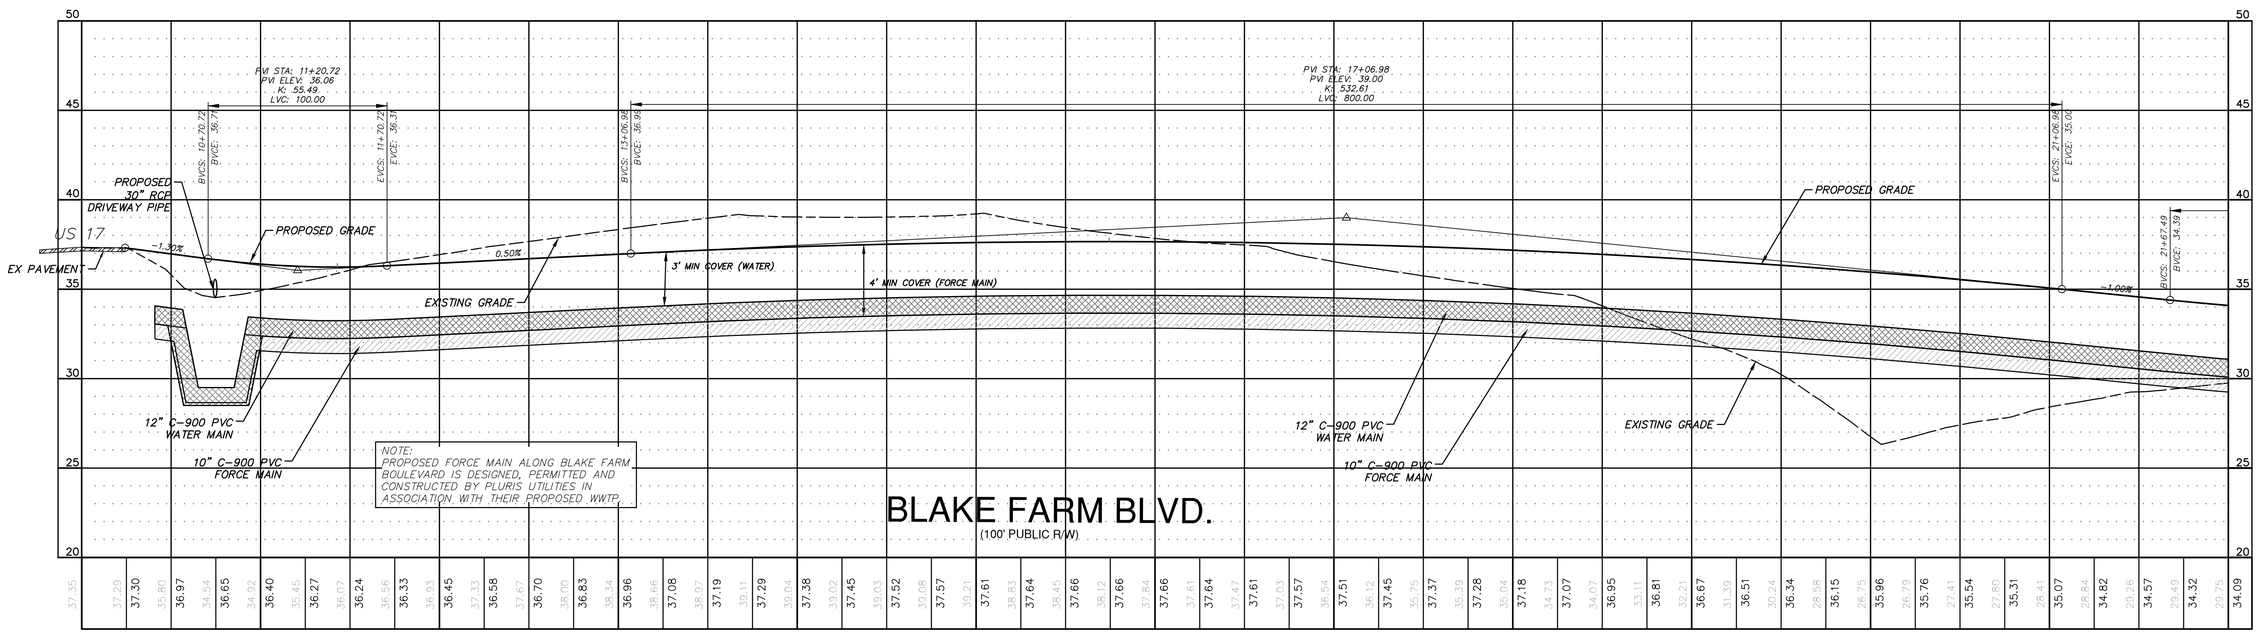

REV.NO.	DESCRIPTIONS	DATE
B	PRELIMINARY PLAT PENDER CO. REVIEW	10/10/14
A	75% CONSTRUCTION DOCUMENTS TO TLC FOR REVIEW	06/15/14

REVISIONS

NORTH CAROLINA PROFESSIONAL ENGINEER SEAL 038577 RICHARD A. CHRISTIE

PRELIMINARY - DO NOT USE FOR CONSTRUCTION

McKIM & CREED
243 North Front Street
Wilmington, North Carolina 28401
Phone: (910)343-1048, Fax: (910)251-8282
NC LIC. No. F-1222
www.mckimcreed.com

Trask Land CO INC
1202 Eastwood Road
Wilmington, NC 28403
(910) 799-8755

BLAKE FARM - EST. 1946 -

BLAKE FARM
SCOTTS HILL COMMUNITY
PENDER COUNTY NORTH CAROLINA
BLAKE FARM BLVD.
PLAN AND PROFILE
STA. 10+00 TO 22+00

DATE:	10 OCTOBER 2014
MCE PROJ. #	6525-0001
DRAWN	CDN
DESIGNED	RAC
CHECKED	RMC
PROJ. MGR.	RMC

SCALE
HORIZONTAL: 1"=40'
VERTICAL: 1"=4'

M&C FILE NUMBER CU701
DRAWING NUMBER 23

STATUS: PRELIMINARY PLAT
REVISION B

S:\6525\0001\80-Drawings\Plan Profile Sheets\CU701_6525Q0001.dwg, 10/13/2014 4:53:01 PM, rlaurella, ARCH expand D (24.00 x 36.00 Inches), 1:1

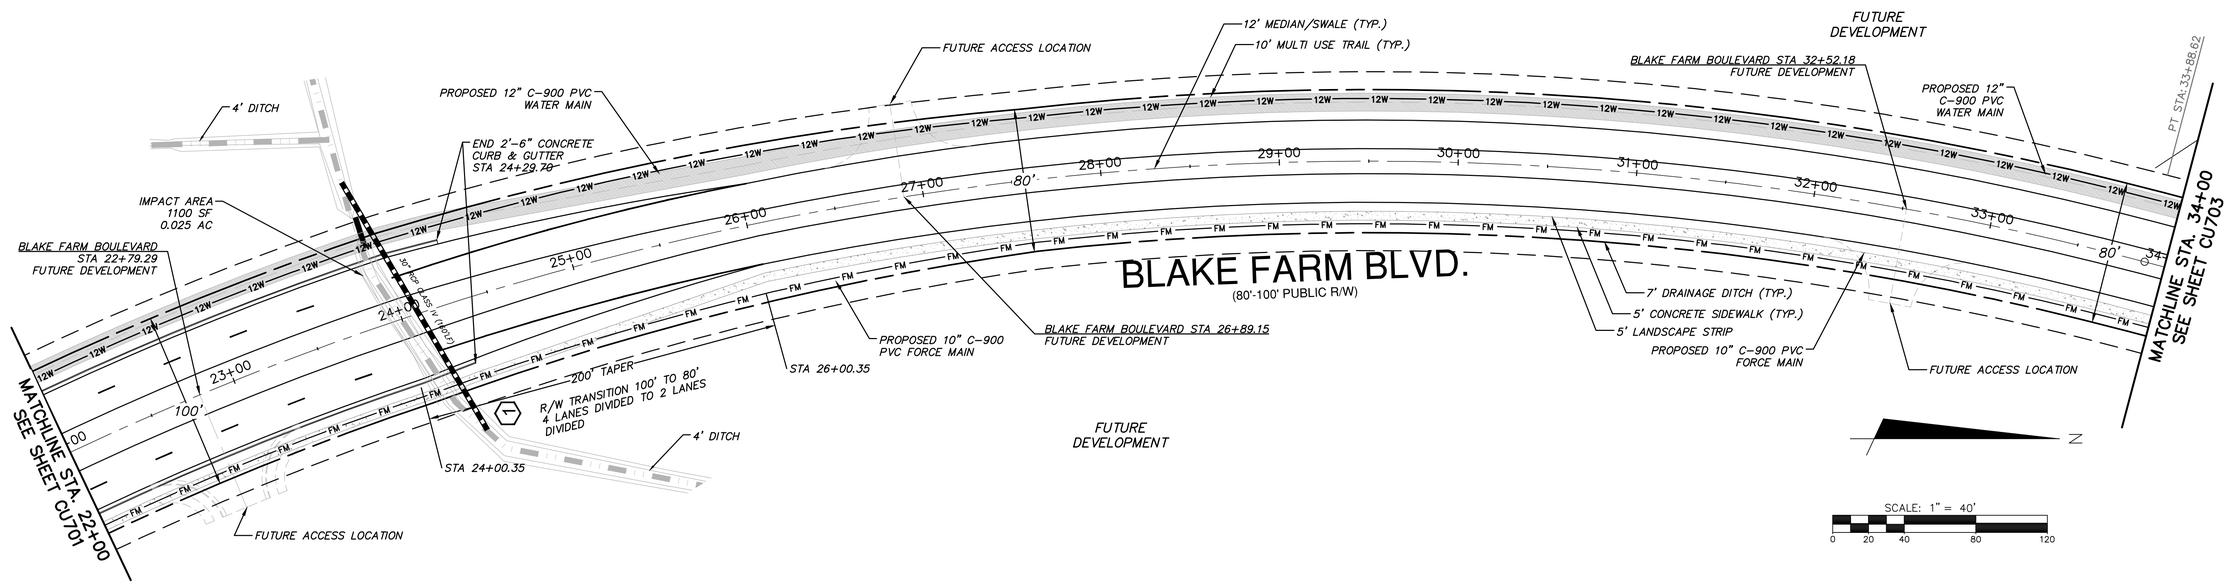

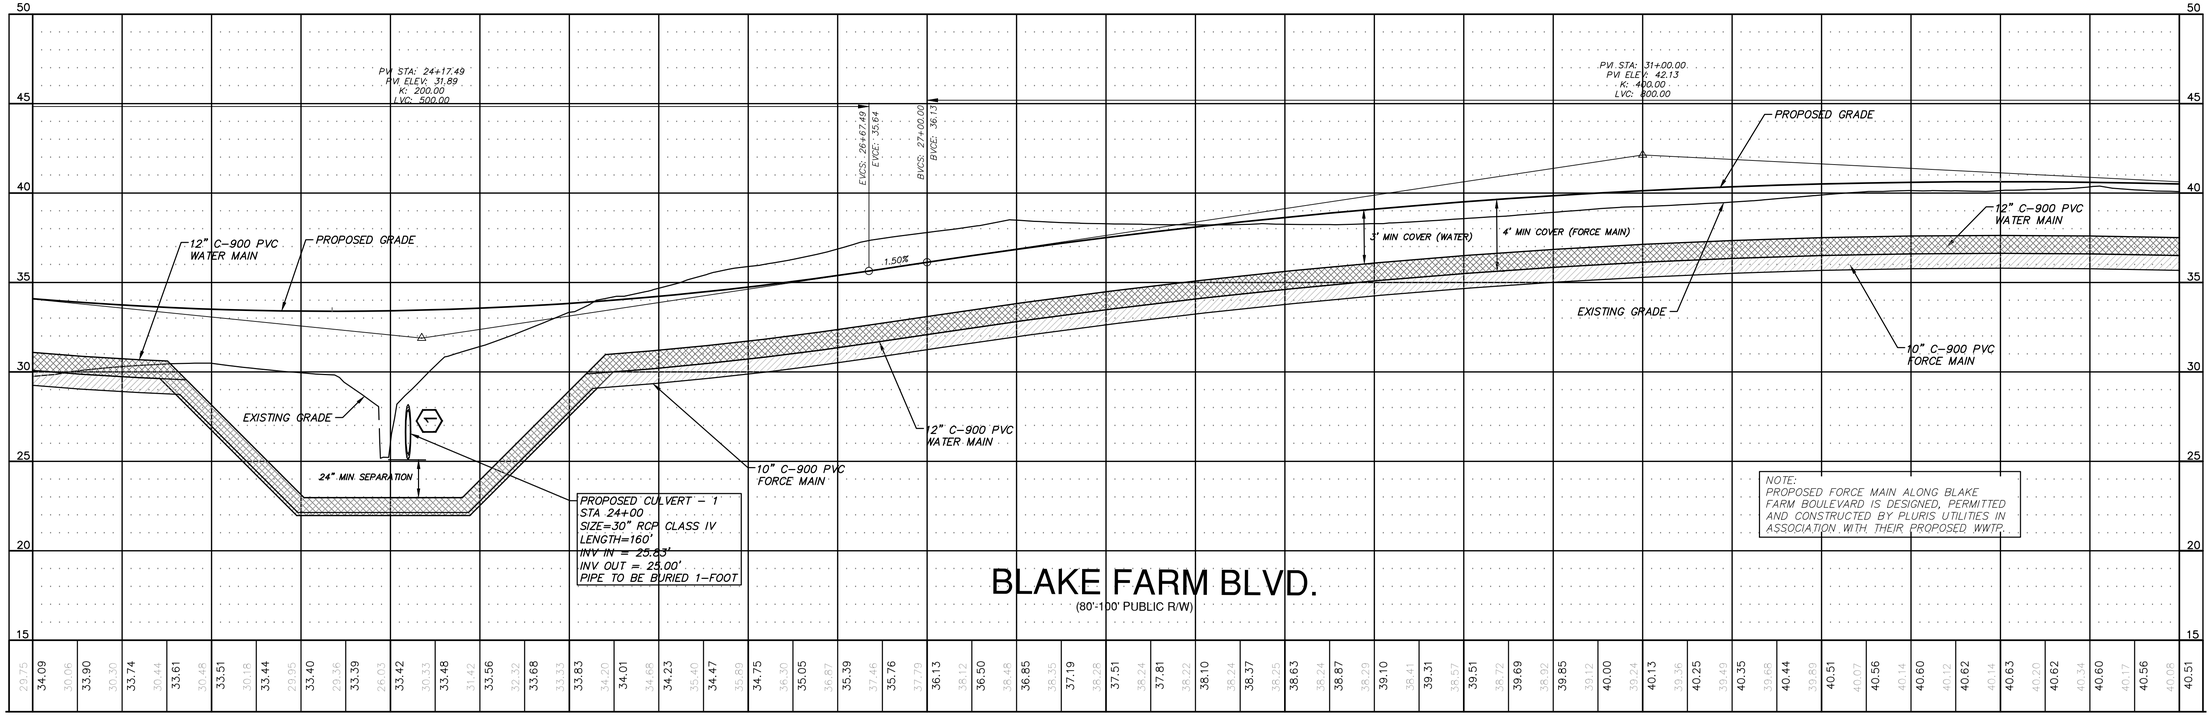

REV.NO.	DESCRIPTIONS	DATE
B	PRELIMINARY PLAT PENDER CO. REVIEW	10/10/14
A	75% CONSTRUCTION DOCUMENTS TO TLC FOR REVIEW	08/11/14

REVISIONS

NORTH CAROLINA PROFESSIONAL SEAL 038577 ENGINEER RICHARD A. CHRISTIAN

PRELIMINARY - DO NOT USE FOR CONSTRUCTION

McKIM & CREED
243 North Front Street
Wilmington, North Carolina 28401
Phone: (910)343-1048, Fax: (910)251-8282
NC LIC. No. F-1222
www.mckimcreed.com

Trask Land CO INC
1202 Eastwood Road
Wilmington, NC 28403
(910) 799-8755

BLAKE FARM EST. 1946

BLAKE FARM
SCOTTS HILL COMMUNITY
PENDER COUNTY NORTH CAROLINA

BLAKE FARM BLVD.
PLAN AND PROFILE
STA 22+00 TO 34+00

DATE:	10 OCTOBER 2014
MCE PROJ. #	6525-0001
DRAWN	CDN
DESIGNED	RAC
CHECKED	RMC
PROJ. MGR.	RMC

SCALE
HORIZONTAL: 1"=40'
VERTICAL: 1"=4'

M&C FILE NUMBER CU702
DRAWING NUMBER 24

STATUS: PRELIMINARY PLAT
REVISION B

S:\6525\000\180-Drawings\Plan Profile Sheets\CU702_065250001.dwg, 10/13/2014 4:54:54 PM, rllauretta, ARCH expand D (24.00 x 36.00 Inches), 1:1

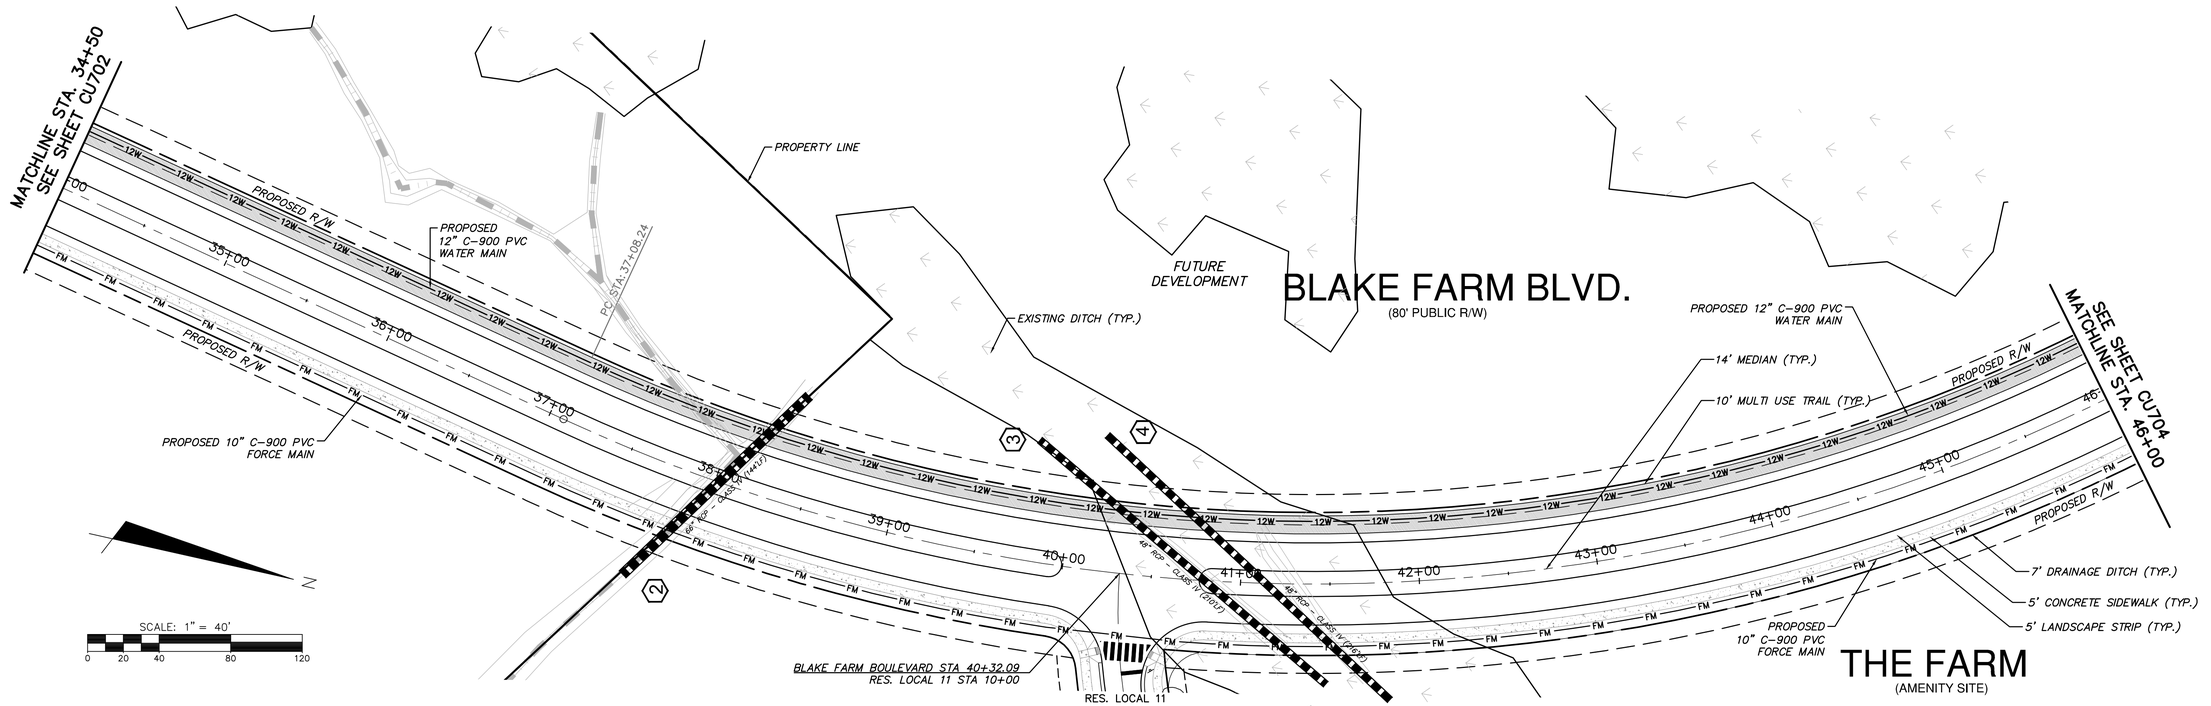

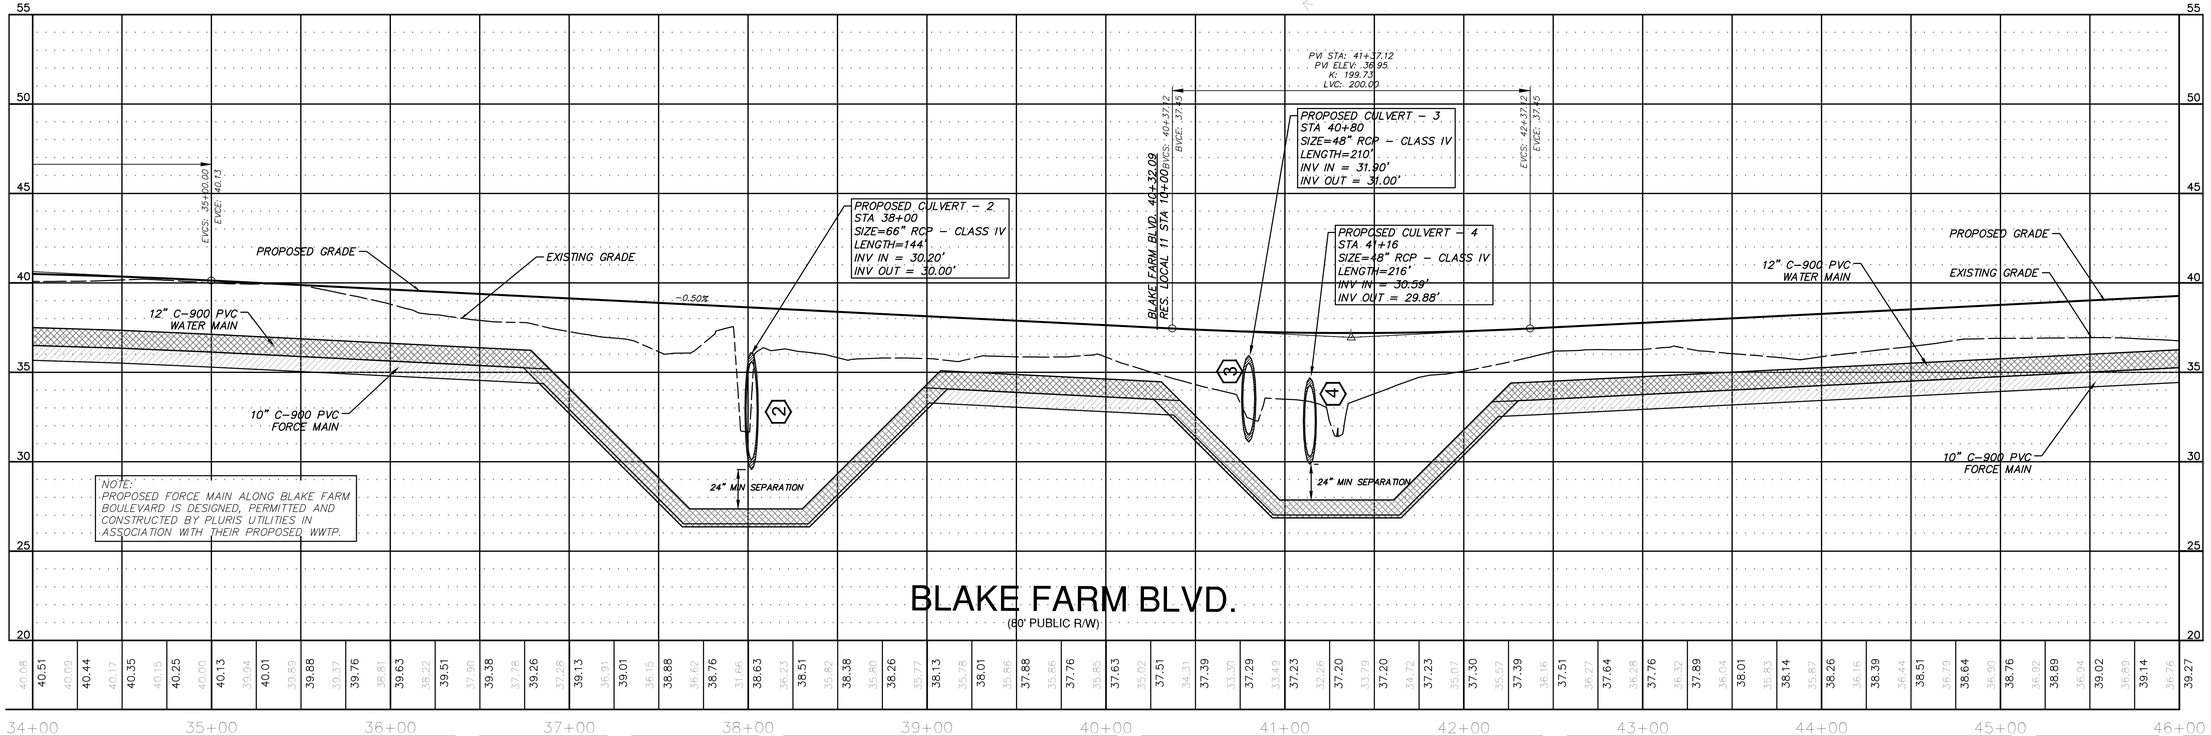

REV.NO.	DESCRIPTIONS	DATE
	REVISIONS	
B	PRELIMINARY PLAT PENDER CO. REVIEW	10/10/14
A	75% CONSTRUCTION DOCUMENTS TO TLC FOR REVIEW	08/11/14

SEAL
NORTH CAROLINA PROFESSIONAL ENGINEER SEAL 038577 RICHARD A. CHRISTMAN
SEAL
PRELIMINARY- DO NOT USE FOR CONSTRUCTION

McKIM&CREED
243 North Front Street
Wilmington, North Carolina 28401
Phone: (910)343-1048, Fax: (910)251-8282
NC LIC. No. F-1222
www.mckimcreed.com

Trask Land CO INC
1202 Eastwood Road
Wilmington, NC 28403
(910) 799-8755

BLAKE FARM
SCOTTS HILL COMMUNITY
PENDER COUNTY NORTH CAROLINA

BLAKE FARM BLVD.
PLAN AND PROFILE
STA 34+00 TO 46+00

DATE:	10 OCTOBER 2014
MCE PROJ. #	6525-0001
DRAWN	CDN
DESIGNED	RAC
CHECKED	RMC
PROJ. MGR.	RMC

SCALE
HORIZONTAL: 1"=40'
VERTICAL: 1"=4'

M&C FILE NUMBER CU703
DRAWING NUMBER 25

STATUS: PRELIMINARY PLAT
REVISION B

S:\6525\0001\80-Drawings\Plan Profile Sheets\CU703_06525001.dwg, 10/13/2014 4:56:26 PM, mlauretta, ARCH expand D (24.00 x 36.00 inches), 1:1

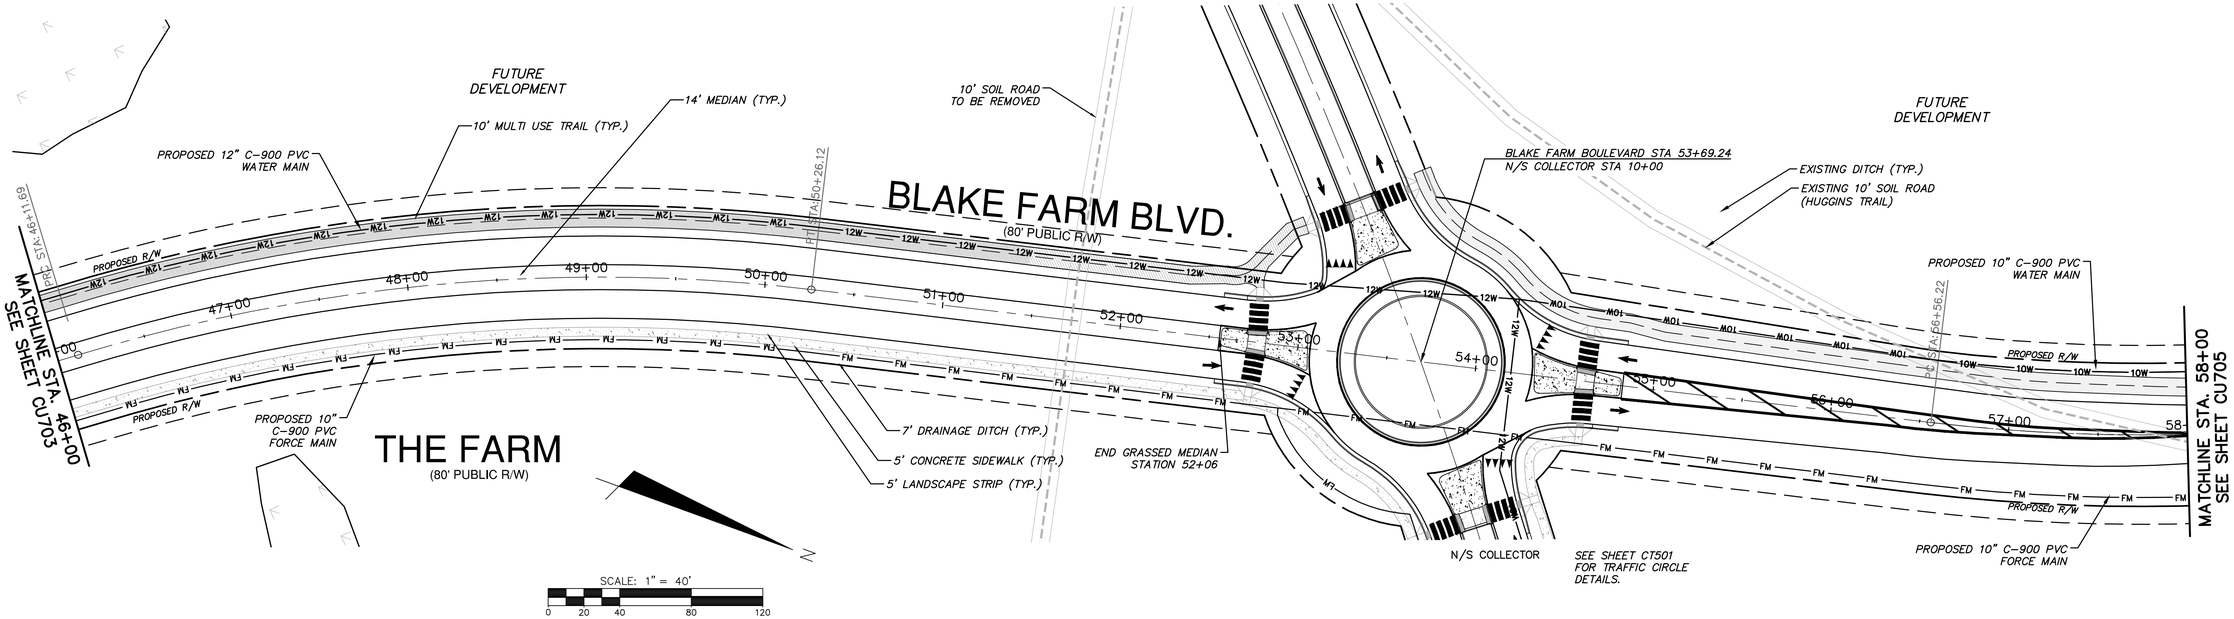

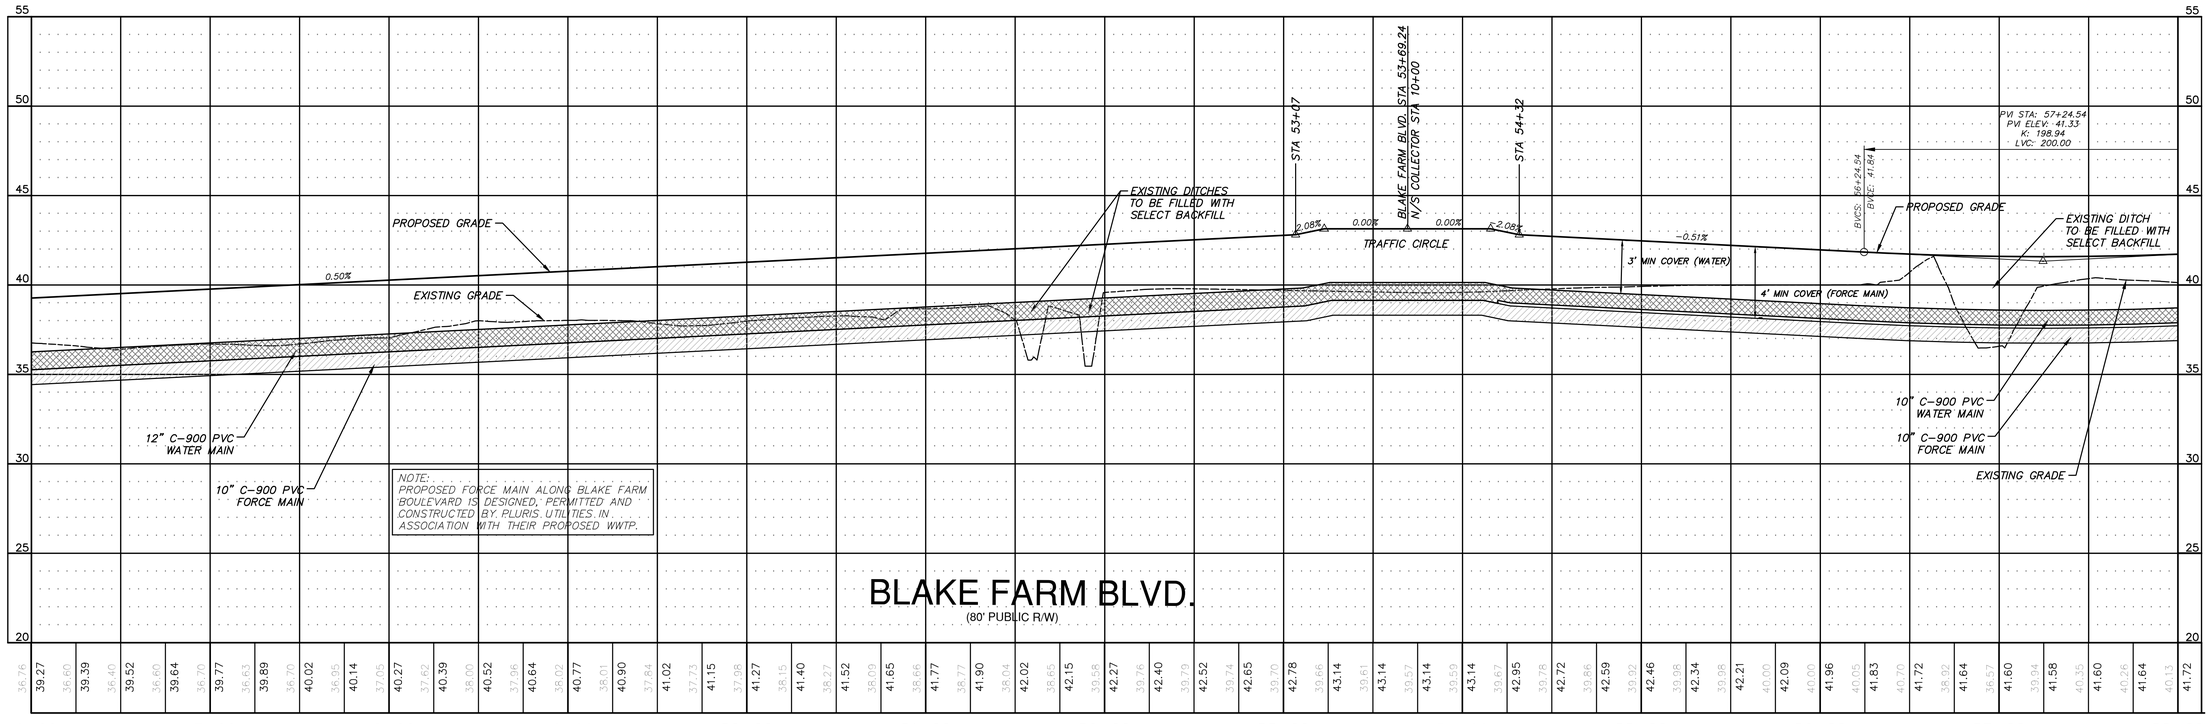

REV.NO.	DESCRIPTIONS	DATE
	REVISIONS	
B	PRELIMINARY PLAT PENDER CO. REVIEW	10/10/14
A	75% CONSTRUCTION DOCUMENTS TO TLC FOR REVIEW	09/11/14

SEAL
NORTH CAROLINA PROFESSIONAL ENGINEER SEAL 038577 RICHARD A. CHRISTENSEN
10-10-2014

SEAL
PRELIMINARY - DO NOT USE FOR CONSTRUCTION

McKIM&CREED
243 North Front Street
Wilmington, North Carolina 28401
Phone: (910)343-1048, Fax: (910)251-8282
NC LIC. No. F-1222
www.mckimcreed.com

Trask Land CO INC
1202 Eastwood Road
Wilmington, NC 28403
(910) 799-8755

BLAKE FARM
- EST 1946 -

BLAKE FARM
SCOTTS HILL COMMUNITY
PENDER COUNTY NORTH CAROLINA

BLAKE FARM BLVD.
PLAN AND PLOT
STA 46+00 TO 58+00

DATE:	10 OCTOBER 2014
MCE PROJ. #	6525-0001
DRAWN	CDN
DESIGNED	RAC
CHECKED	RMC
PROJ. MGR.	RMC

SCALE
HORIZONTAL: 1"=40'
VERTICAL: 1"=4'

M&C FILE NUMBER CU704
DRAWING NUMBER 26

STATUS: PRELIMINARY PLAT
REVISION B

S:\6525\0001\80-Drawings\Plan Profile Sheets\CU704_06525001.dwg, 10/13/2014 4:58:05 PM, nlauretta, ARCH expand D (24.00 x 36.00 Inches), 1:1

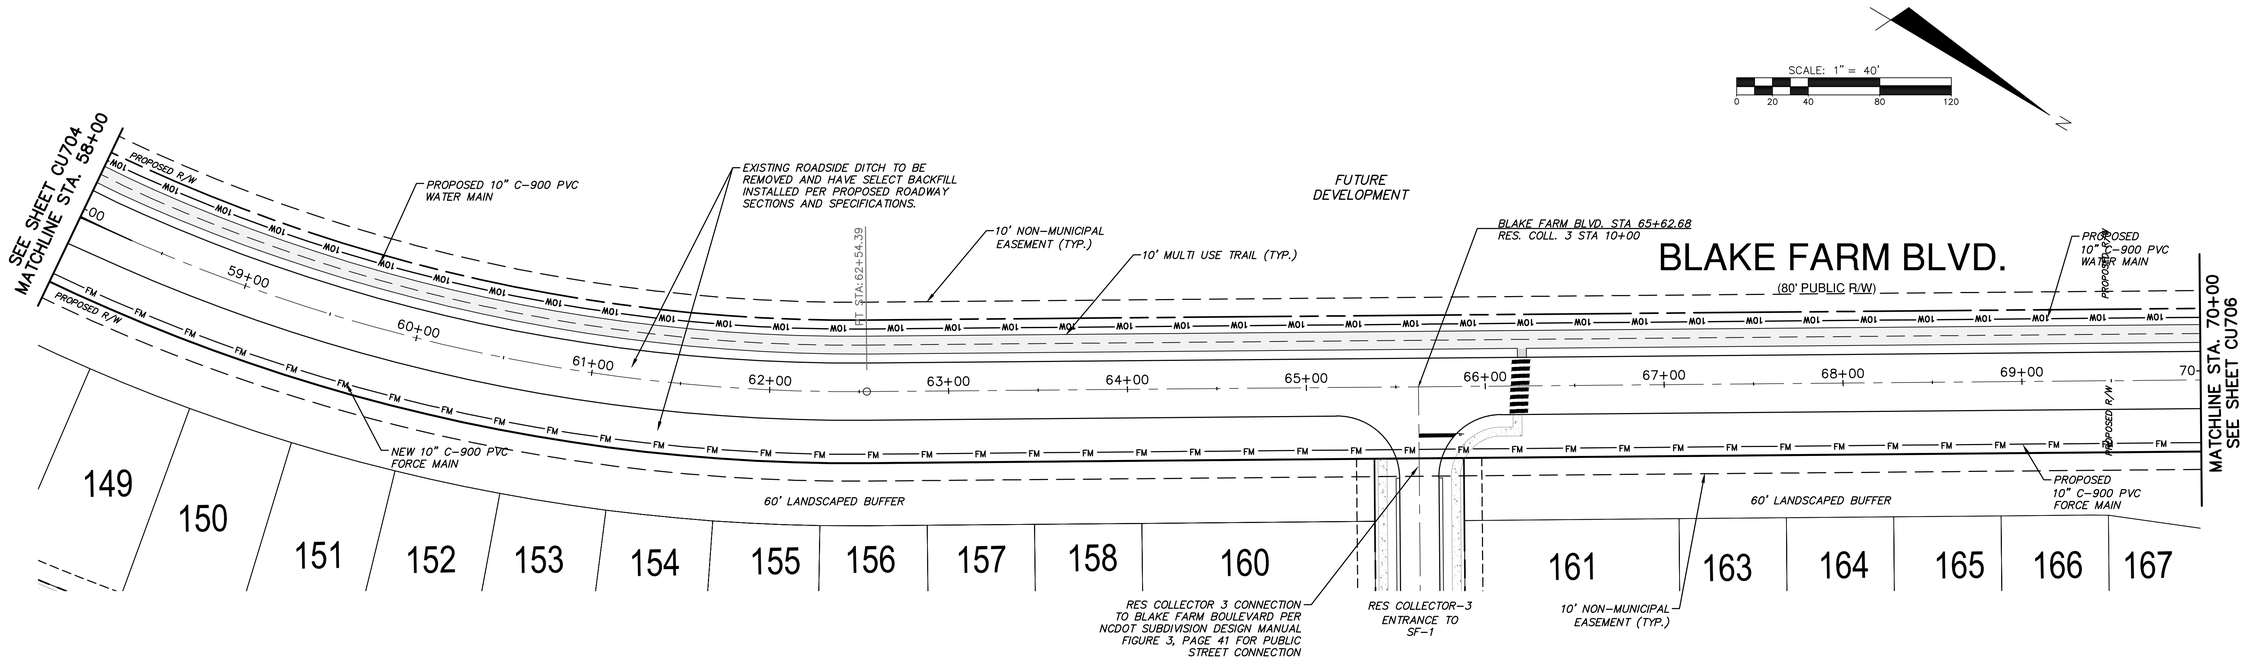

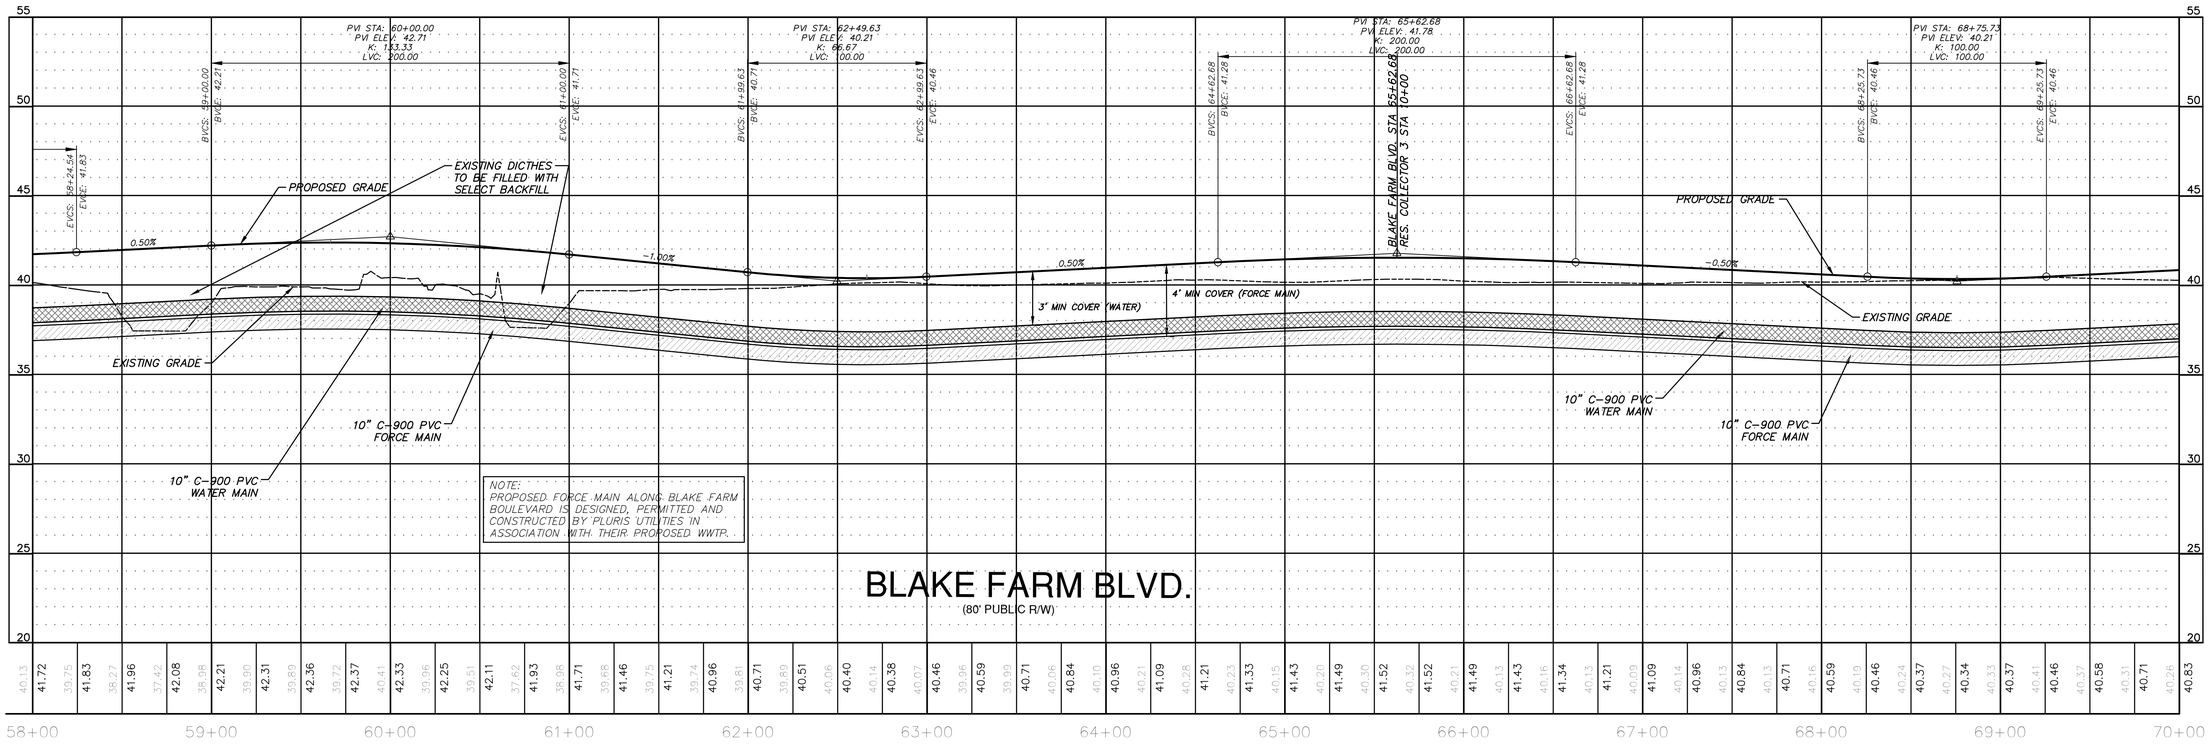

REV.NO.	DESCRIPTIONS	DATE
B	PRELIMINARY PLAT PENDER CO. REVIEW	10/10/14
A	75% CONSTRUCTION DOCUMENTS TO TLC FOR REVIEW	08/11/14

REVISIONS

SEAL
NORTH CAROLINA PROFESSIONAL ENGINEER SEAL 038577 RICHARD A. CHRISTENSEN
10/10/14

SEAL
PRELIMINARY- DO NOT USE FOR CONSTRUCTION

McKIM & CREED
243 North Front Street
Wilmington, North Carolina 28401
Phone: (910)343-1048, Fax: (910)251-8282
NC LIC. No. F-1222
www.mckimcreed.com

Trask Land CO INC
1202 Eastwood Road
Wilmington, NC 28403
(910) 799-8755

BLAKE FARM
EST. 1946

BLAKE FARM
SCOTTS HILL COMMUNITY
PENDER COUNTY NORTH CAROLINA
BLAKE FARM BLVD.
PLAN AND PROFILE
STA 58+00 TO 70+00

DATE:	10 OCTOBER 2014
MCE PROJ. #	6525-0001
DRAWN	CDN
DESIGNED	RAC
CHECKED	RMC
PROJ. MGR.	RMC

SCALE
HORIZONTAL: 1"=40'
VERTICAL: 1"=4'

M&C FILE NUMBER CU705
DRAWING NUMBER 27

STATUS: PRELIMINARY PLAT
REVISION B

S:\6525\0001\9D-Drawings\Plan Profile Sheets\CU705_06252500001.dwg, 10/13/2014 4:59:32 PM, rdaretta, ARCH expand D (24.00 x 36.00 inches), 1:1

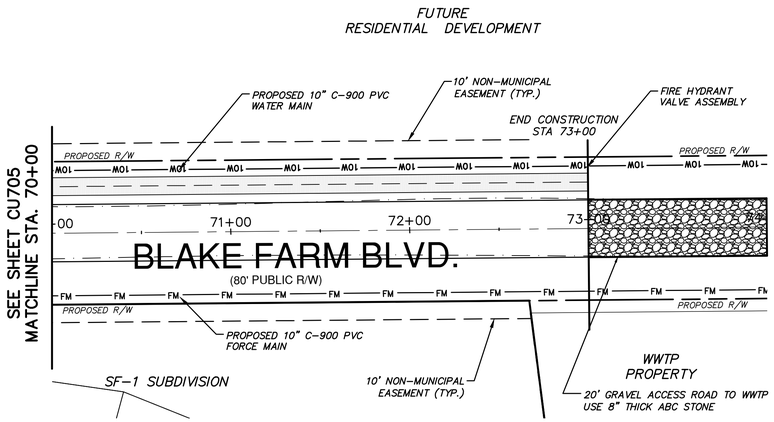

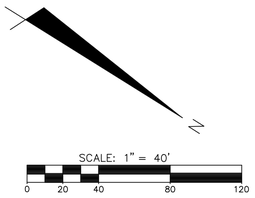

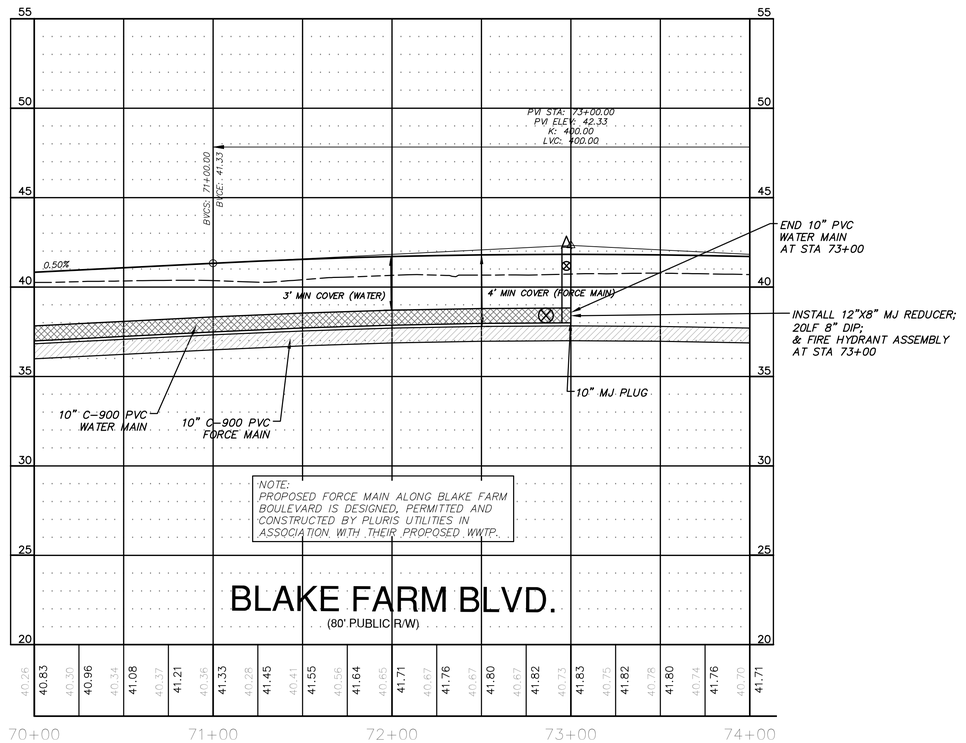

REV.NO.	DESCRIPTIONS	DATE
B	PRELIMINARY PLAT PENDER CO. REVIEW	10/10/14
A	75% CONSTRUCTION DOCUMENTS TO TLC FOR REVIEW	08/11/14

REVISIONS

SEAL
038577
NORTH CAROLINA
PROFESSIONAL ENGINEER
RICHARD A. CHRISTIAN
10-10-14

SEAL
PRELIMINARY - DO NOT USE FOR CONSTRUCTION

McKIM&CREED
243 North Front Street
Wilmington, North Carolina 28401
Phone: (910)343-1048, Fax: (910)251-8282
NC LIC. No. F-1222
www.mckimcreed.com

Trask Land CO INC
1202 Eastwood Road
Wilmington, NC 28403
(910) 799-8755

BLAKE FARM
BLAKE FARM
EST. 1946

BLAKE FARM
SCOTTS HILL COMMUNITY
PENDER COUNTY NORTH CAROLINA
BLAKE FARM BLVD.
PLAN AND PROFILE
STA 70+00 TO 74+00

DATE:	10 OCTOBER 2014
MCE PROJ. #	6525-0001
DRAWN	CDN
DESIGNED	RAC
CHECKED	RMC
PROJ. MGR.	RMC

SCALE
HORIZONTAL: 1"=40'
VERTICAL: 1"=4'

M&C FILE NUMBER: CU706
DRAWING NUMBER: 28

STATUS: PRELIMINARY PLAT
REVISION: B

S:\6525\0001\80-Drawings\Plan Profile Sheets\CU706_065250001.dwg, 10/13/2014 5:01:24 PM, rlaurella, ARCH expand D (24.00 x 36.00 Inches), 1:1

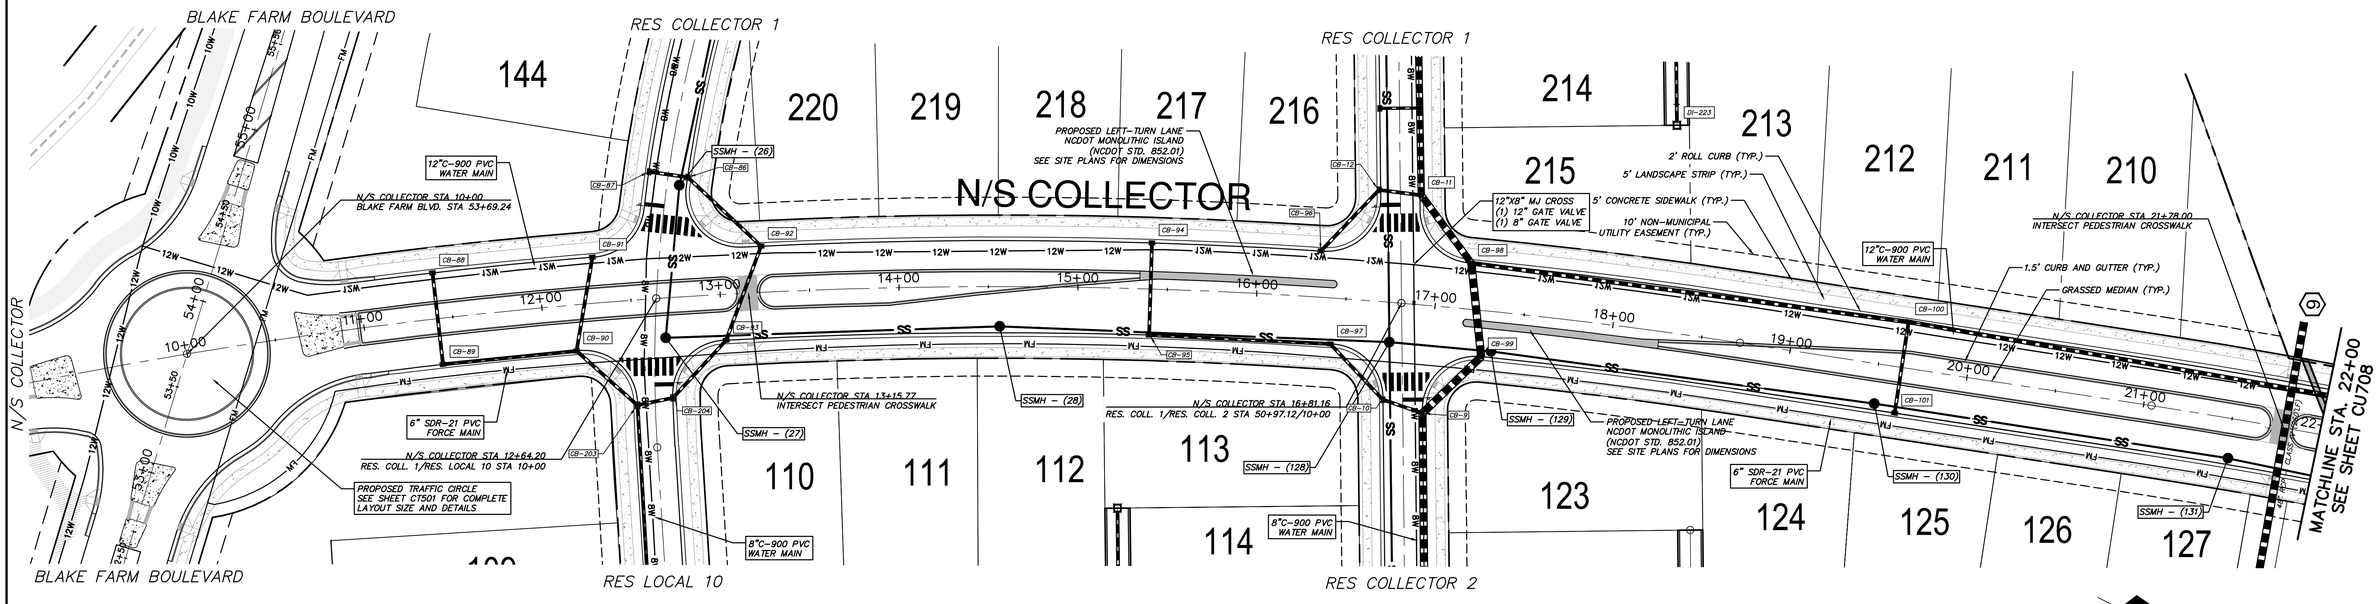

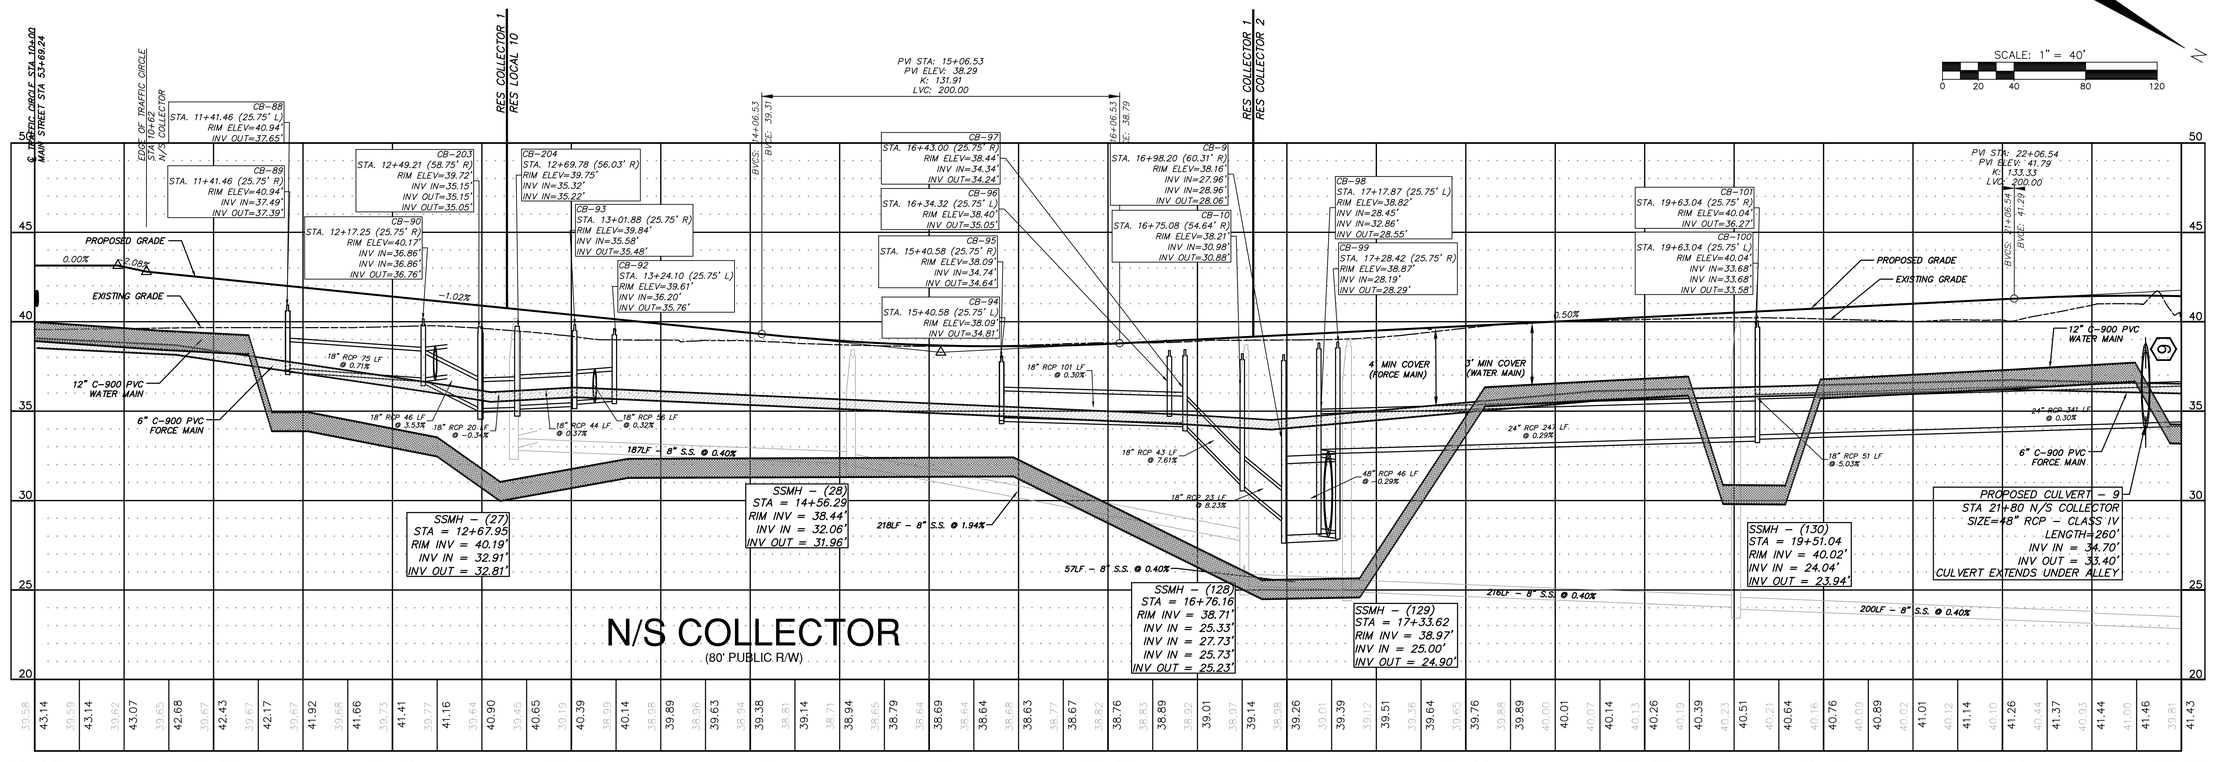

REV.NO	DESCRIPTIONS	DATE
B	PRELIMINARY PLAT PENDER CO. REVIEW	10/10/14
A	75% CONSTRUCTION DOCUMENTS TO TLC FOR REVIEW	08/15/14

REVISIONS

SEAL
NORTH CAROLINA
PROFESSIONAL ENGINEER
RICHARD A. CHRISTMAN
SEAL
038577
10-10-2014

PRELIMINARY - DO NOT USE FOR CONSTRUCTION

McKIM&CREED
243 North Front Street
Wilmington, North Carolina 28401
Phone: (910)343-1048, Fax: (910)251-8282
NC LIC. No. F-1222
www.mckimcreed.com

Trask Land CO INC
1202 Eastwood Road
Wilmington, NC 28403
(910) 799-8755

BLAKE FARM
EST 1946

BLAKE FARM
SCOTTS HILL COMMUNITY
PENDER COUNTY NORTH CAROLINA
N/S COLLECTOR
PLAN AND PROFILE
STA 10+00 TO 22+00

DATE:	10 OCTOBER 2014
MCE PROJ. #	6525-0001
DRAWN	CDN
DESIGNED	RAC
CHECKED	RMC
PROJ. MGR.	RMC

SCALE
HORIZONTAL: 1"=40'
VERTICAL: 1"=4'

M&C FILE NUMBER CU707
DRAWING NUMBER 29

STATUS: PRELIMINARY PLAT
REVISION B

S:\6525\001\80-Drawings\Plan Profile Sheets\CU707_060250001.dwg, 10/13/2014 5:03:12 PM, rdaurelio
ARCH expand D (24.00 x 36.00 Inches), 1:1

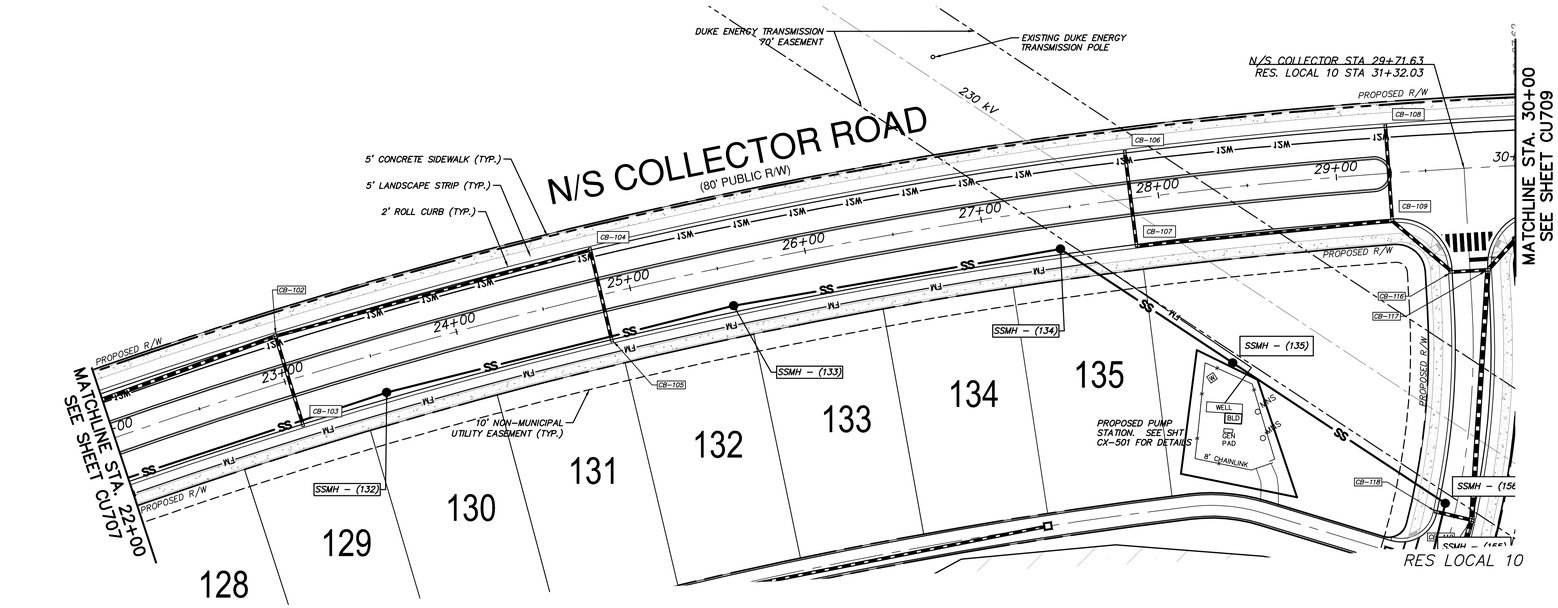

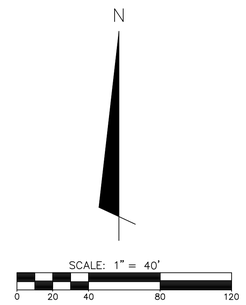

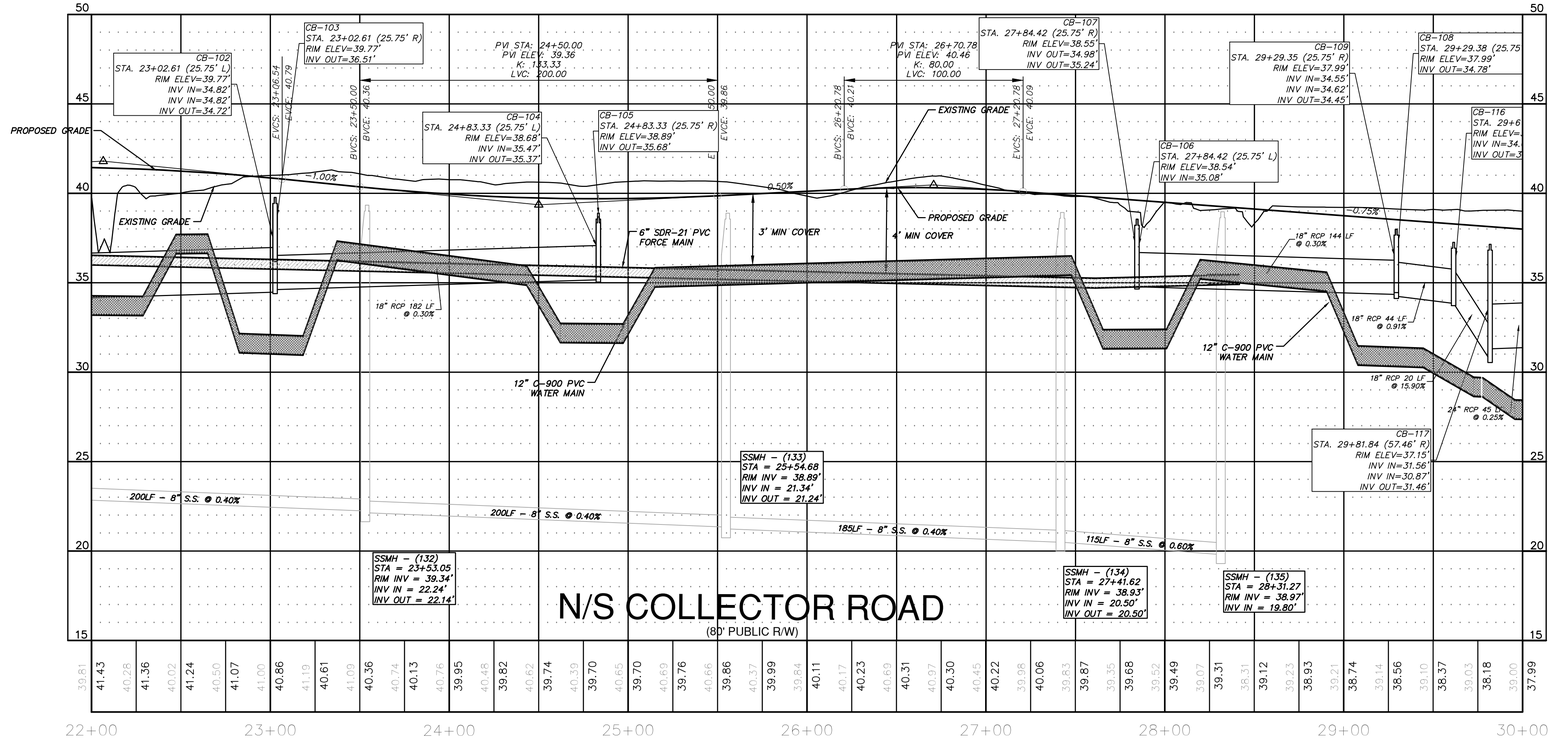

REV.NO.	DESCRIPTIONS	DATE
	REVISIONS	
B	PRELIMINARY PLAT PENDER CO. REVIEW	10/10/14
A	75% CONSTRUCTION DOCUMENTS TO TLC FOR REVIEW	08/11/14

SEAL
NORTH CAROLINA PROFESSIONAL ENGINEER SEAL 038577 RICHARD A. CHRISTENSEN
10/10/2014

SEAL
PRELIMINARY - DO NOT USE FOR CONSTRUCTION

McKIM&CREED
243 North Front Street
Wilmington, North Carolina 28401
Phone: (910)343-1048, Fax: (910)251-8282
NC LIC. No. F-1222
www.mckimcreed.com

Trask Land CO INC
1202 Eastwood Road
Wilmington, NC 28403
(910) 799-8755

BLAKE FARM
EST. 1946

BLAKE FARM
SCOTTS HILL COMMUNITY
PENDER COUNTY NORTH CAROLINA

N/S COLLECTOR PLAN AND PROFILE STA 22+00 TO 30+00

DATE:	10 OCTOBER 2014
MCE PROJ. #	6525-0001
DRAWN	CDN
DESIGNED	RAC
CHECKED	RMC
PROJ. MGR.	RMC

SCALE
HORIZONTAL: 1"=40'
VERTICAL: 1"=4'

M&C FILE NUMBER CU708
DRAWING NUMBER 30

STATUS: PRELIMINARY PLAT
REVISION B

S:\6525\0001\80-Drawings\Plan Profile Sheets\CU708_065250001.dwg, 10/13/2014 5:07:30 PM, rlaurella, ARCH expand D (24.00 x 36.00 Inches), 1:1

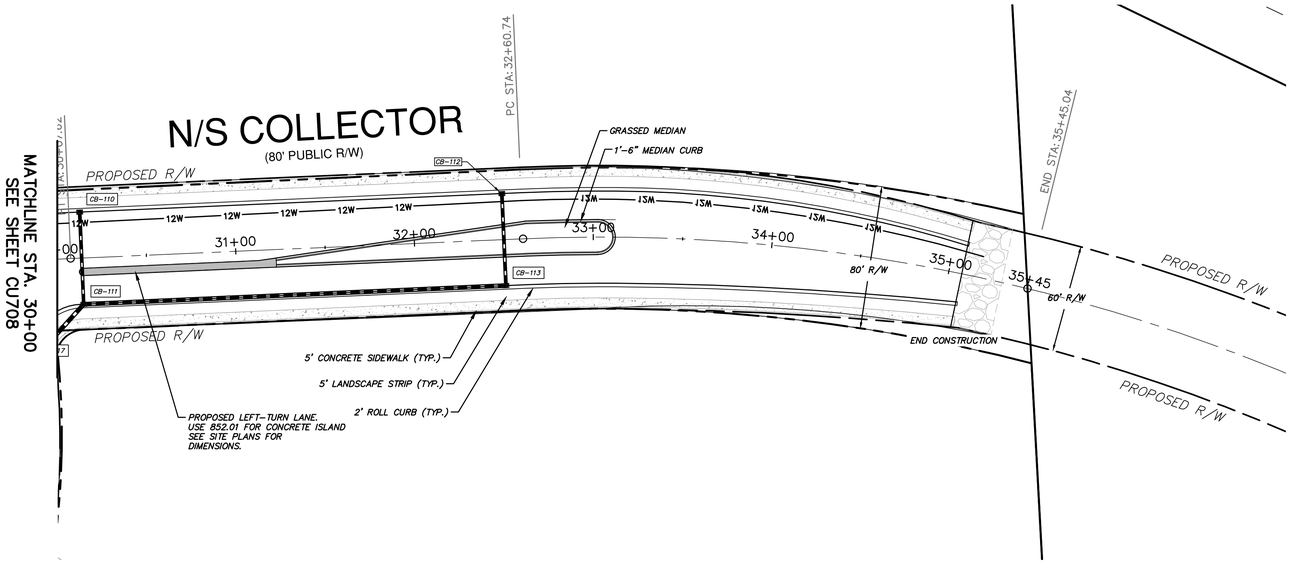

SCALE: 1" = 40'

0 20 40 80 120

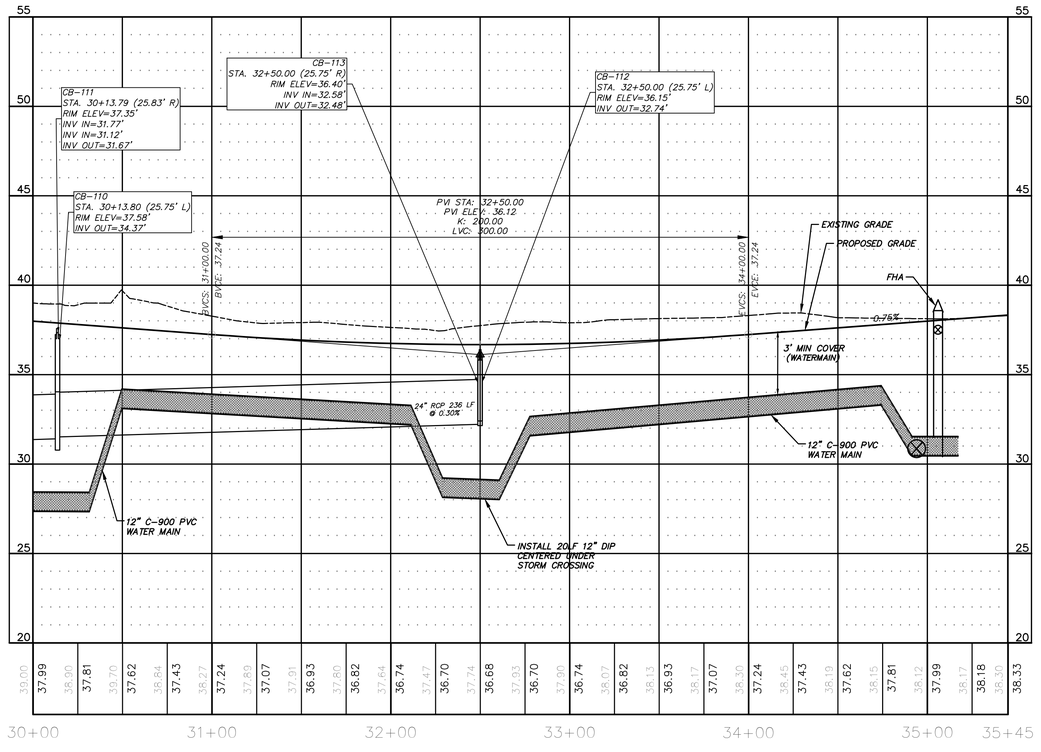

REV.NO.	DESCRIPTIONS	DATE
	REVISIONS	
B	PRELIMINARY PLAT PENDER CO. REVIEW	10/10/14
A	75% CONSTRUCTION DOCUMENTS TO TLC FOR REVIEW	08/11/14

SEAL
038577
RICHARD A. CHRISTMAN
ENGINEER

SEAL
PRELIMINARY-
DO NOT USE FOR
CONSTRUCTION

McKIM&CREED
243 North Front Street
Wilmington, North Carolina 28401
Phone: (910)343-1048, Fax: (910)251-8282
NC LIC. No. F-1222
www.mckimcreed.com

Trask Land CO INC
1202 Eastwood Road
Wilmington, NC 28403
(910) 799-8755

BLAKE FARM
SCOTTS HILL COMMUNITY
PENDER COUNTY NORTH CAROLINA

N/S COLLECTOR
PLAN AND PROFILE
STA 30+00 TO 35+45.04

DATE:	10 OCTOBER 2014
MCE PROJ. #	6525-0001
DRAWN	CDN
DESIGNED	RAC
CHECKED	RMC
PROJ. MGR.	RMC

SCALE
HORIZONTAL: 1"=40'
VERTICAL: 1"=4'

M&C FILE NUMBER CU709
DRAWING NUMBER 31

STATUS: PRELIMINARY PLAT
REVISION B

S:\6525\0001\80-Drawings\Plan Profile Sheets\CU709_06525001.dwg, 10/13/2014 5:09:28 PM, mlauretta,
ARCH expand D (24.00 x 36.00 Inches), 1:1

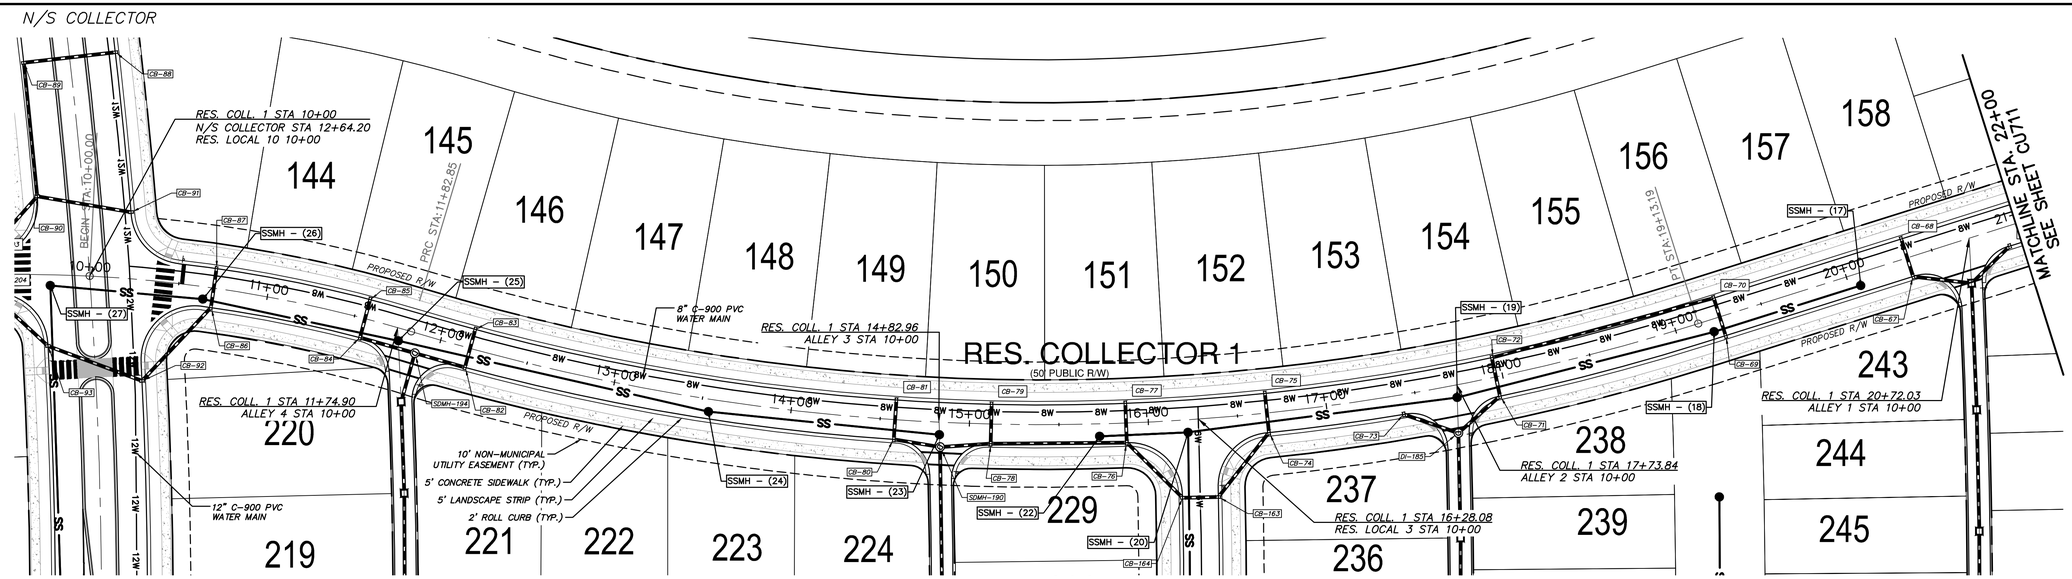

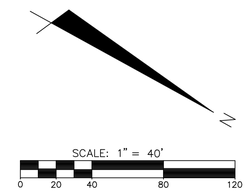

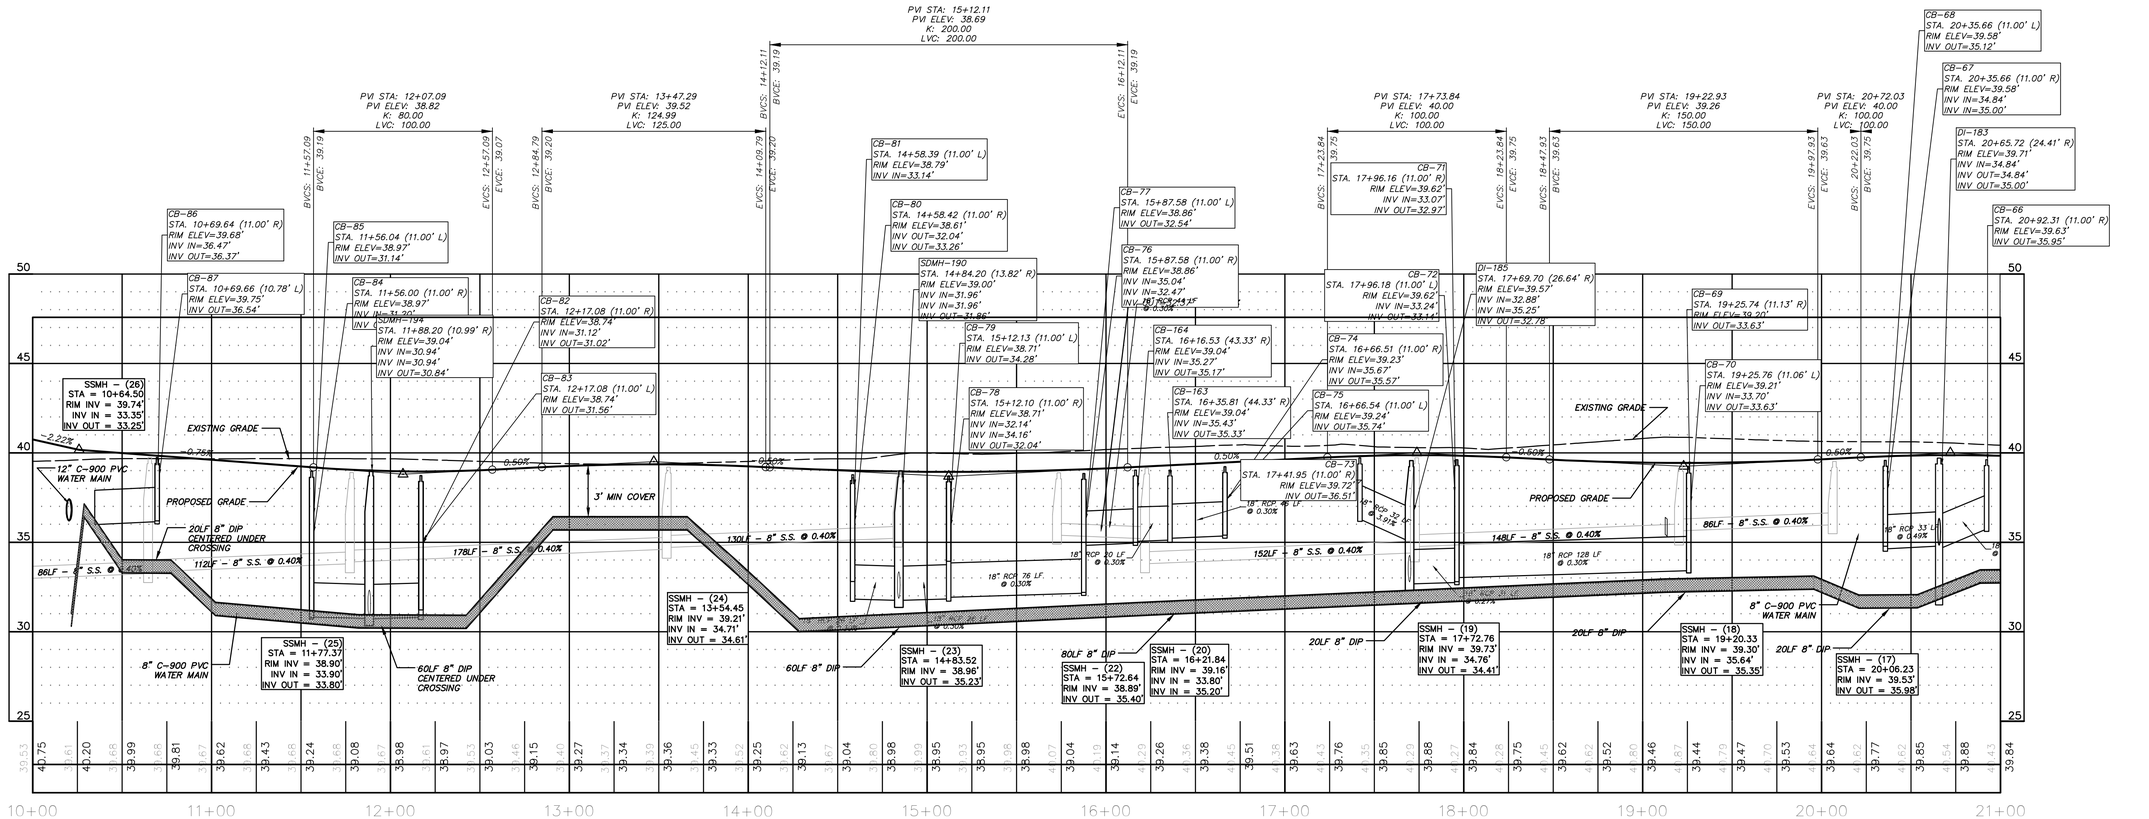

REV.NO.	DESCRIPTIONS	DATE
B	PRELIMINARY PLAT PENDER CO. REVIEW	10/10/14
A	75% CONSTRUCTION DOCUMENTS TO TLC FOR REVIEW	08/11/14

REVISIONS

SEAL
NORTH CAROLINA PROFESSIONAL ENGINEER SEAL 038577 RICHARD A. CHRISTMAN

SEAL
PRELIMINARY - DO NOT USE FOR CONSTRUCTION

McKIM&CREED
243 North Front Street
Wilmington, North Carolina 28401
Phone: (910)343-1048, Fax: (910)251-8282
NC LIC. No. F-1222
www.mckimcreed.com

Trask Land CO INC
1202 Eastwood Road
Wilmington, NC 28403
(910) 799-8755

BLAKE FARM
SCOTTS HILL COMMUNITY
PENDER COUNTY NORTH CAROLINA

RESIDENTIAL COLLECTOR - 1
PLAN AND PROFILE
STA 10+00 to 21+00

DATE:	10 OCTOBER 2014
MCE PROJ. #	6525-0001
DRAWN	CDN
DESIGNED	RAC
CHECKED	RMC
PROJ. MGR.	RMC

SCALE
HORIZONTAL: 1"=40'
VERTICAL: 1"=4'

M&C FILE NUMBER CU710
DRAWING NUMBER 32

STATUS: PRELIMINARY PLAT
REVISION B

S:\6525\0001\80-Drawings\Plan Profile Sheets\CU710_062525001.dwg, 10/13/2014 5:13:26 PM, rilaurette, ARCH expand D (24.00 x 36.00 Inches), 1:1

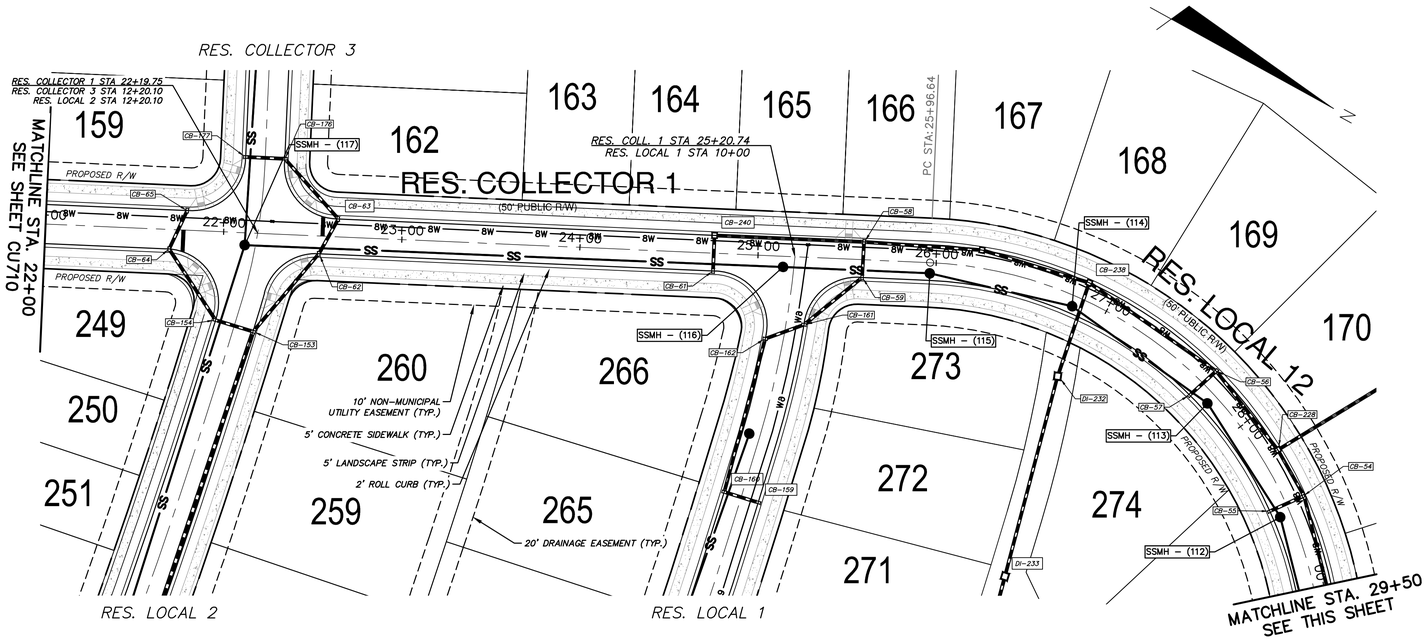

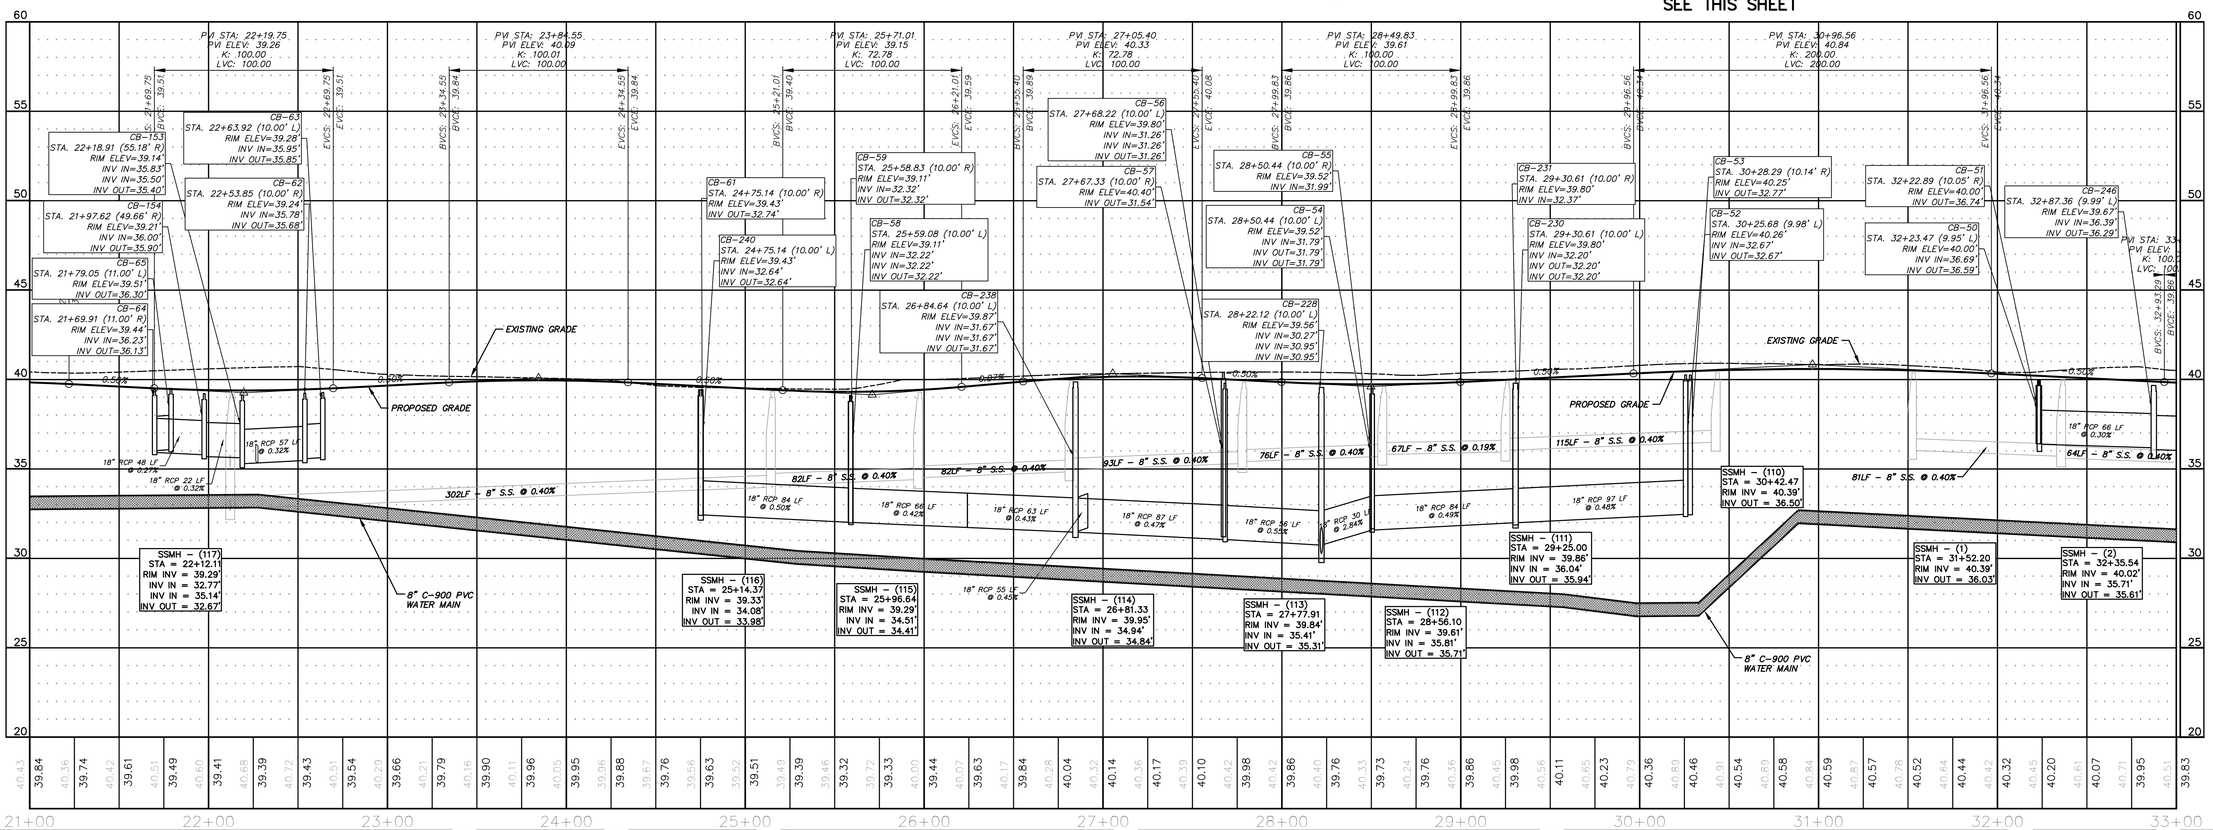

REV.NO.	DESCRIPTIONS	DATE
	REVISIONS	
B	PRELIMINARY PLAT PENDER CO. REVIEW	10/10/14
A	75% CONSTRUCTION DOCUMENTS TO TLC FOR REVIEW	08/11/14

SEAL
NORTH CAROLINA PROFESSIONAL ENGINEER SEAL 038577 RICHARD A. CHRISTMAN

PRELIMINARY - DO NOT USE FOR CONSTRUCTION

McKIM&CREED
243 North Front Street
Wilmington, North Carolina 28401
Phone: (910)343-1048, Fax: (910)251-8282
NC LIC. No. F-1222
www.mckimcreed.com

Trask Land CO INC
1202 Eastwood Road
Wilmington, NC 28403
(910) 799-8755

BLAKE FARM
SCOTTS HILL COMMUNITY
PENDER COUNTY NORTH CAROLINA

RESIDENTIAL COLLECTOR 1 & LOCAL 12
PLAN AND PROFILE
STA 21+00 TO 33+00

DATE:	10 OCTOBER 2014
MCE PROJ. #	6525-0001
DRAWN	CDN
DESIGNED	RAC
CHECKED	RMC
PROJ. MGR.	RMC

SCALE
HORIZONTAL: 1"=40'
VERTICAL: 1"=4'

M&C FILE NUMBER CU711
DRAWING NUMBER 33

STATUS: PRELIMINARY PLAT
REVISION B

S:\6525\0001\Bl-Drawings\Plan Profile Sheets\CU711_06525l0001.dwg, 10/13/2014 5:16:58 PM, rdauetta, ARCH expand D (24.00 x 36.00 Inches), 1:1

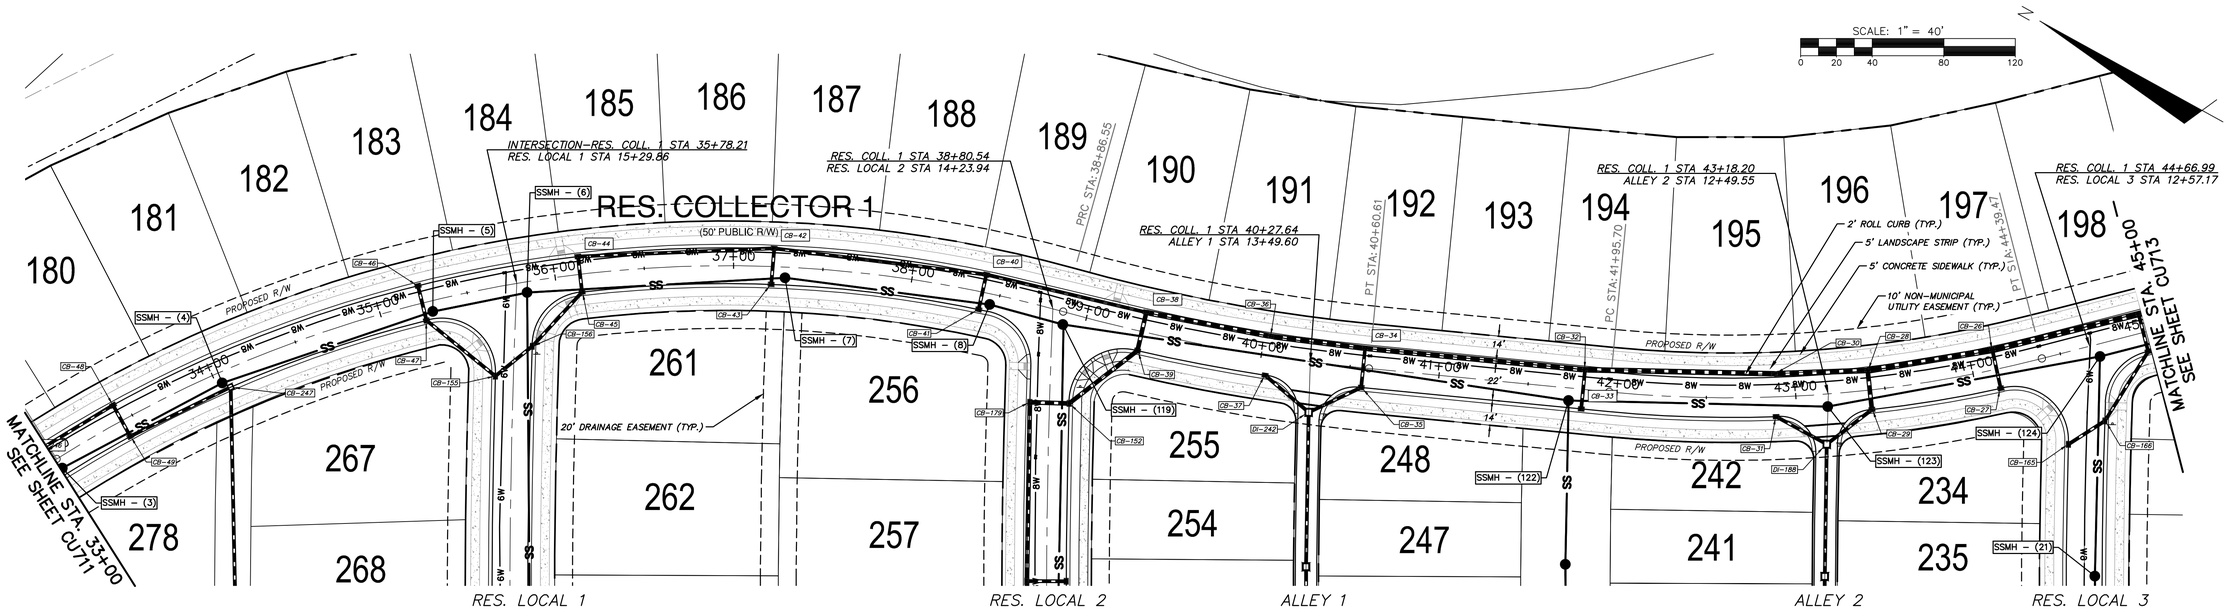

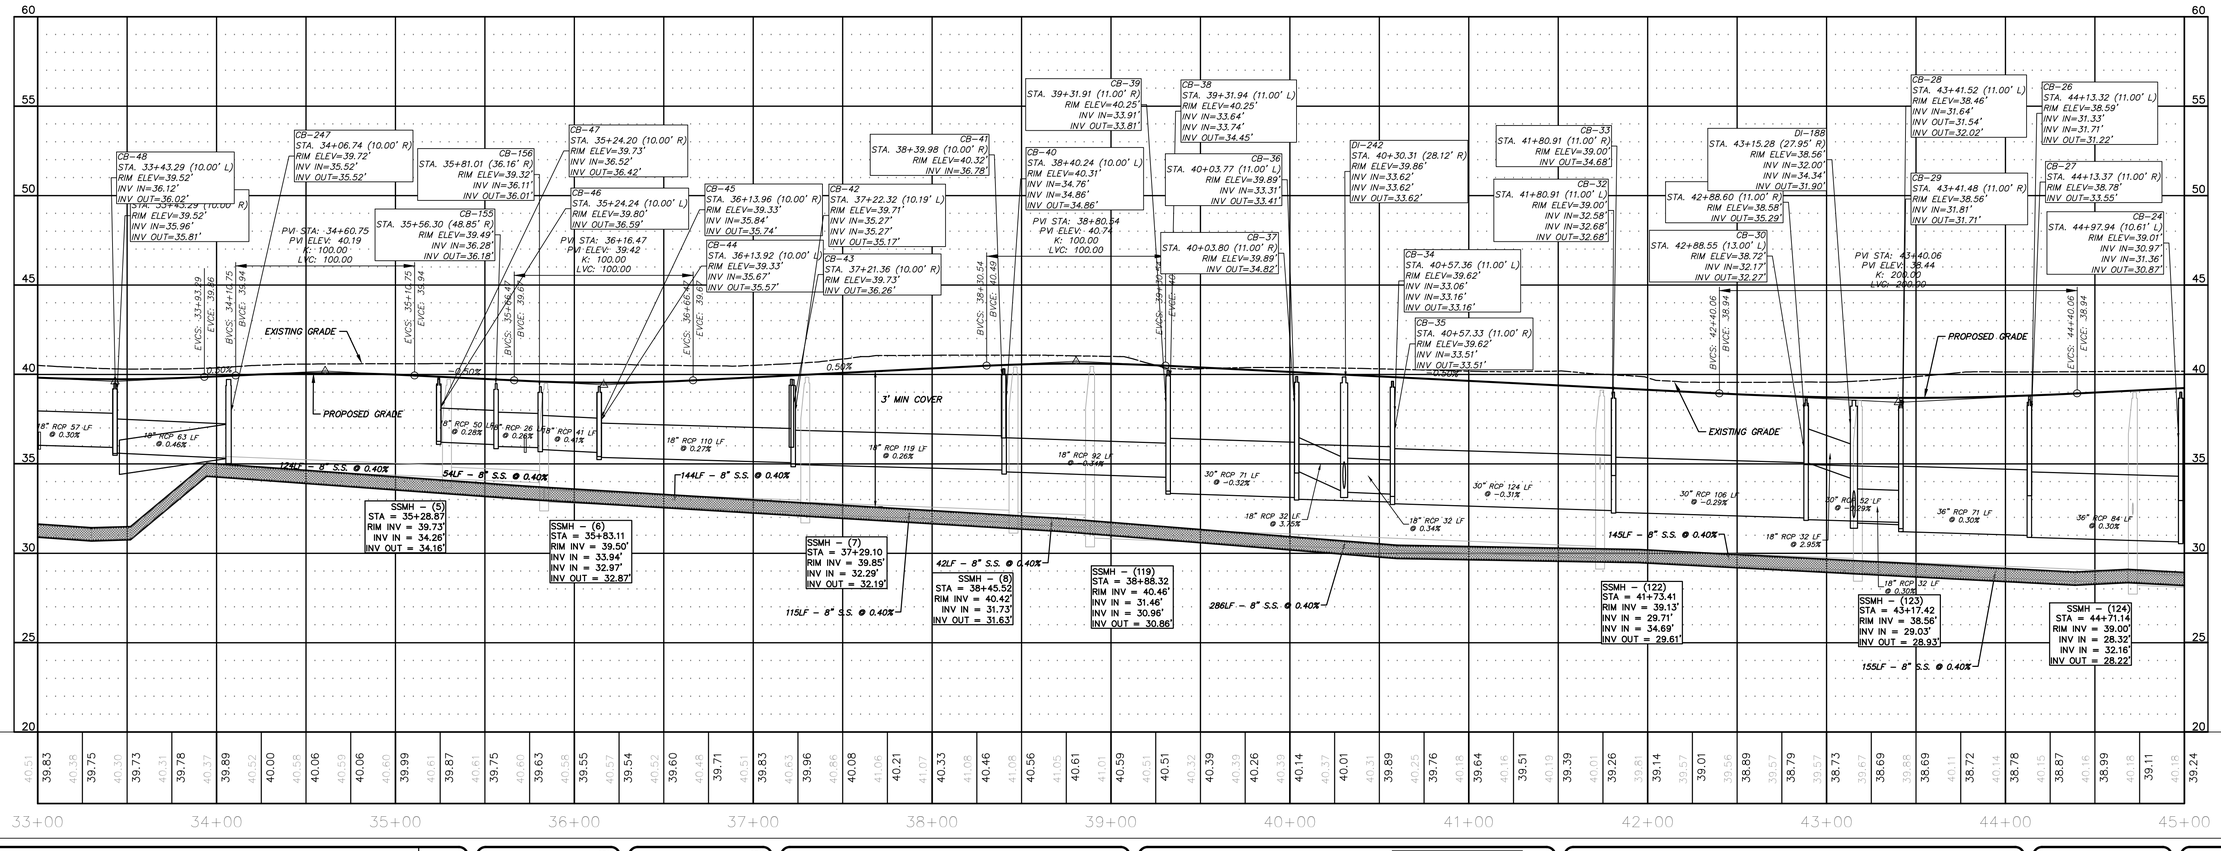

REV.NO.	DESCRIPTIONS	DATE
B	PRELIMINARY PLAT PENDER CO. REVIEW	10/10/14
A	75% CONSTRUCTION DOCUMENTS TO TLC FOR REVIEW	08/11/14

REVISIONS

SEAL
NORTH CAROLINA PROFESSIONAL ENGINEER RICHARD A. CHRISTMAN SEAL 038577
10/10/14

SEAL
PRELIMINARY- DO NOT USE FOR CONSTRUCTION

McKIM&CREED
243 North Front Street
Wilmington, North Carolina 28401
Phone: (910)343-1048, Fax: (910)251-8282
NC LIC. No. F-1222
www.mckimcreed.com

Trask Land CO INC
1202 Eastwood Road
Wilmington, NC 28403
(910) 799-8755

BLAKE FARM
EST. 1949

BLAKE FARM
SCOTTS HILL COMMUNITY
PENDER COUNTY NORTH CAROLINA
RESIDENTIAL COLLECTOR 1
PLAN AND PROFILE
STA 33+00 TO 45+00

DATE:	10 OCTOBER 2014
MCE PROJ. #	6525-0001
DRAWN	CDN
DESIGNED	RAC
CHECKED	RMC
PROJ. MGR.	RMC

SCALE
HORIZONTAL: 1"=40'
VERTICAL: 1"=4'

M&C FILE NUMBER CU712
DRAWING NUMBER 34

STATUS: PRELIMINARY PLAT
REVISION B

S:\6525\0001\Rlb Drawings\Plan Profile Sheets\CU712_06525l0001.dwg, 10/13/2014 5:20:24 PM, rblauretta, ARCH expand D (24.00 x 36.00 Inches), 1:1

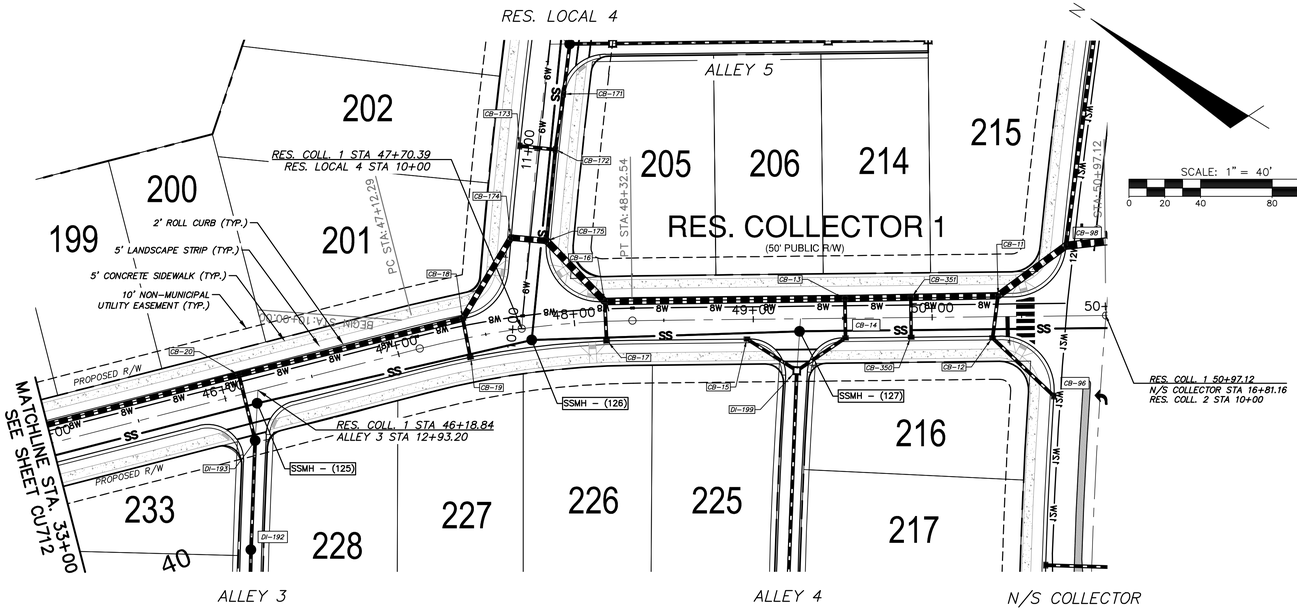

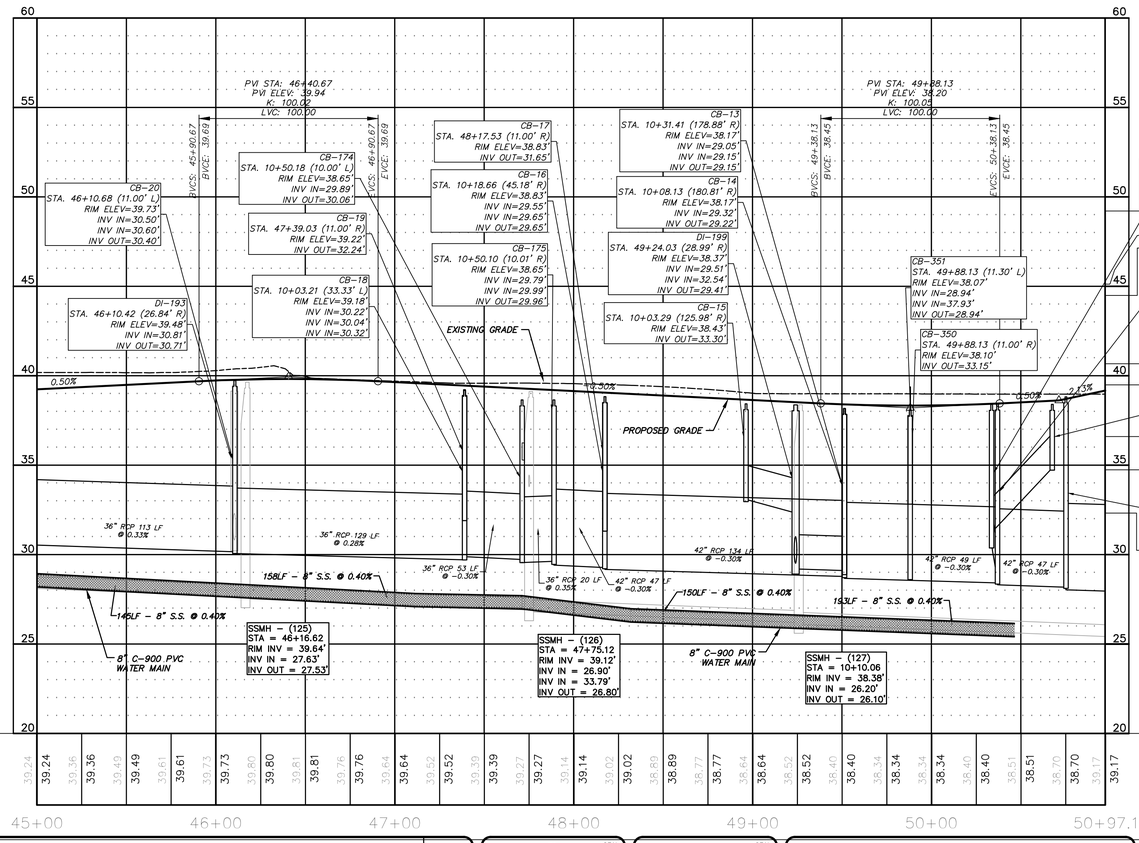

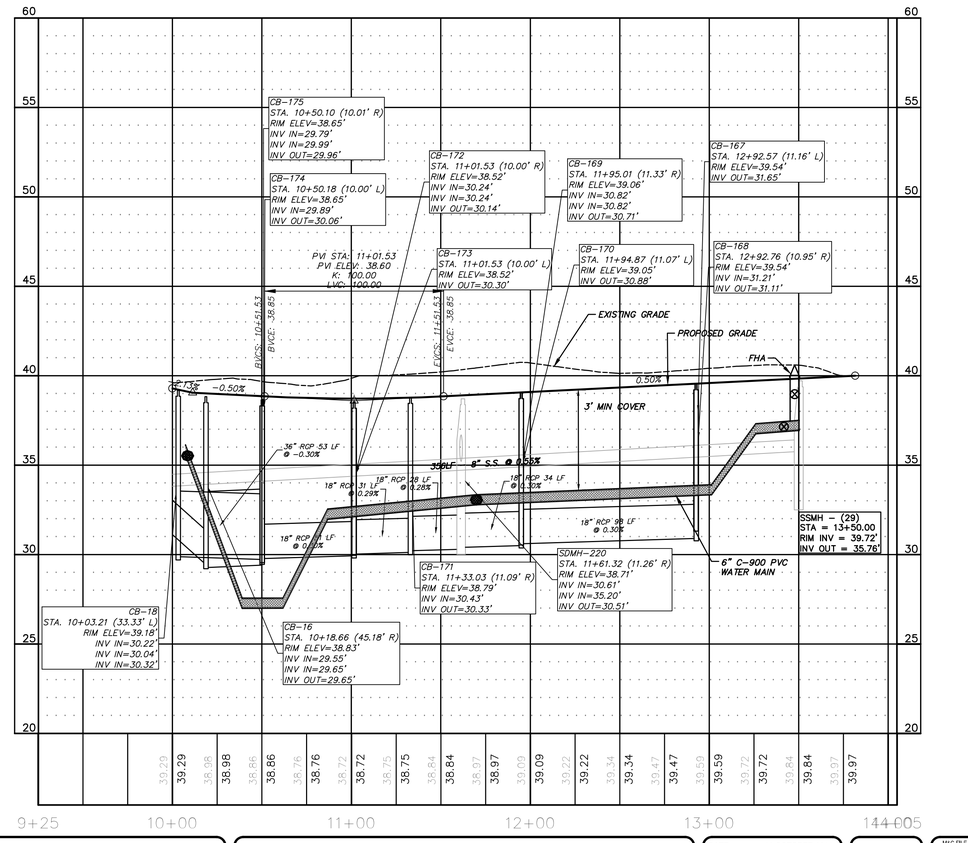

REV.NO.	DESCRIPTIONS	DATE
	REVISIONS	
B	PRELIMINARY PLAT PENDER CO. REVIEW	10/10/14
A	75% CONSTRUCTION DOCUMENTS TO TLC FOR REVIEW	08/15/14

SEAL
NORTH CAROLINA PROFESSIONAL ENGINEER
038577
RICHARD A. CHRISTIE, III
EXPIRES: 12/31/2015

SEAL
PRELIMINARY - DO NOT USE FOR CONSTRUCTION

McKIM & CREED
243 North Front Street
Wilmington, North Carolina 28401
Phone: (910)343-1048, Fax: (910)251-8282
NC LIC. No. F-1222
www.mckimcreed.com

Trask Land CO INC
1202 Eastwood Road
Wilmington, NC 28403
(910) 799-8755

BLAKE FARM
SCOTTS HILL COMMUNITY
PENDER COUNTY NORTH CAROLINA

RES. COLLECTOR 1, RES. LOCAL 4
PLAN AND PROFILE
STA 45+00 - 50+97 ; STA 10+00 - 14+05

DATE:	10 OCTOBER 2014
MCE PROJ. #	6525-0001
DRAWN	CDN
DESIGNED	RAC
CHECKED	RMC
PROJ. MGR.	RMC

SCALE
HORIZONTAL: 1"=40'
VERTICAL: 1"=4'

M&C FILE NUMBER: CU713
DRAWING NUMBER: 35

STATUS: PRELIMINARY PLAT
REVISION: B

S:\6525\0001\80-Drawings\Plan Profile Sheets\CU713_065250001.dwg, 10/13/2014 5:24:14 PM, rlaureta,
ARCH expand D (24.00 x 36.00 Inches), 1:1

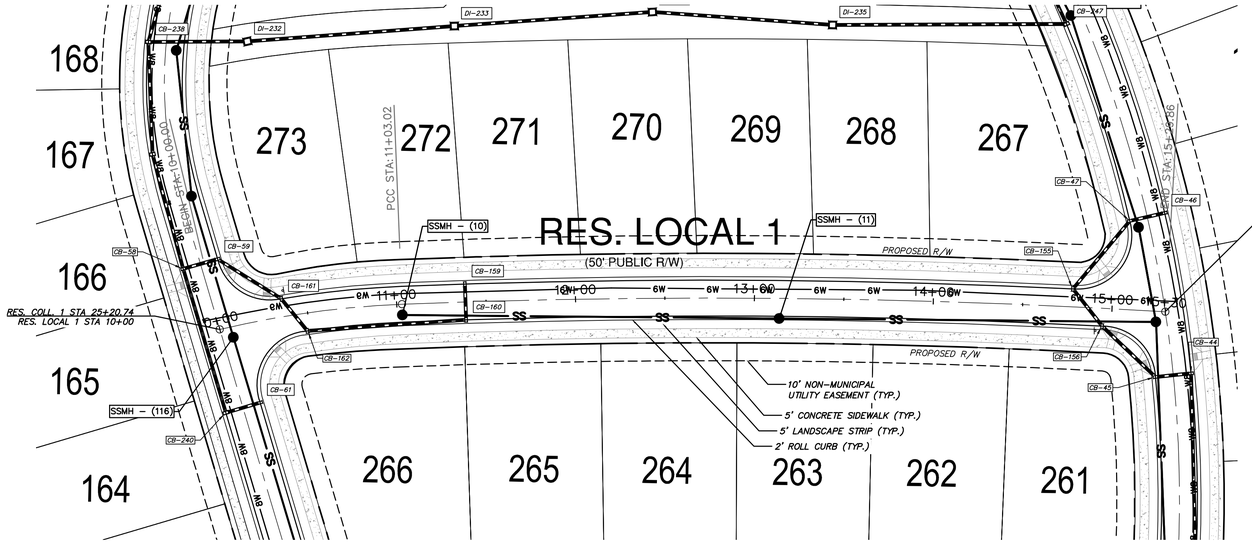

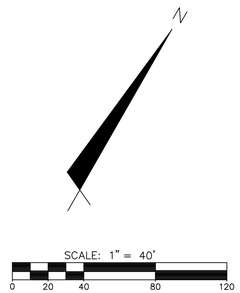

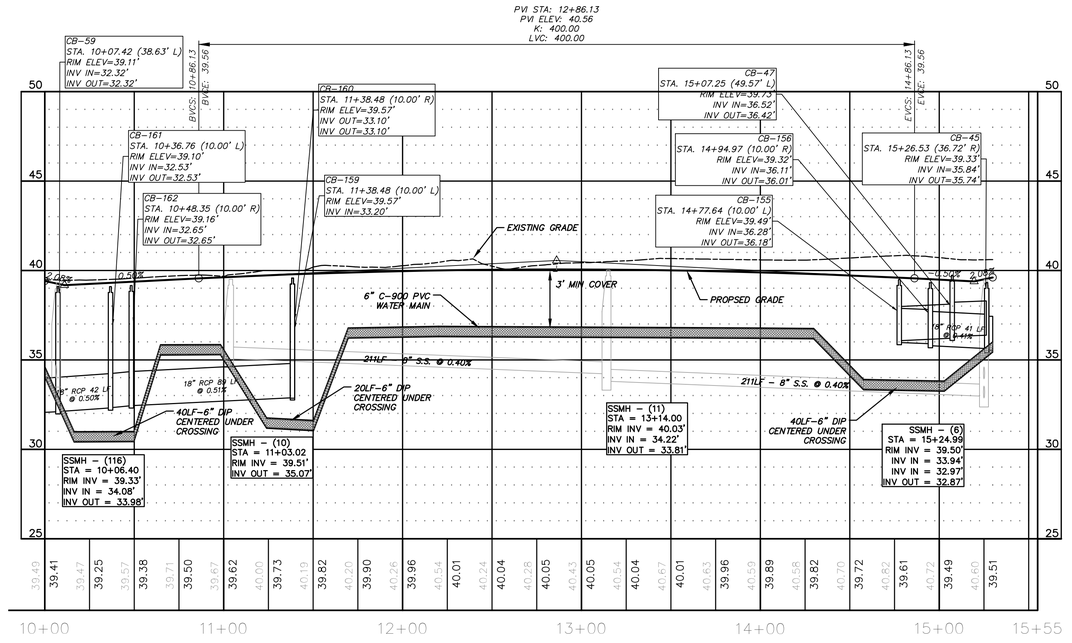

REV.NO.	DESCRIPTIONS	DATE
B	PRELIMINARY PLAT PENDER CO. REVIEW	10/10/14
A	75% CONSTRUCTION DOCUMENTS TO TLC FOR REVIEW	08/11/14

REVISIONS

SEAL
NORTH CAROLINA
PROFESSIONAL
SEAL
038577
ENGINEER
RICHARD A. CHRISTMAN

SEAL
PRELIMINARY- DO NOT USE FOR CONSTRUCTION

McKIM&CREED
243 North Front Street
Wilmington, North Carolina 28401
Phone: (910)343-1048, Fax: (910)251-8282
NC LIC. No. F-1222
www.mckimcreed.com

Trask Land CO INC
1202 Eastwood Road
Wilmington, NC 28403
(910) 799-8755

BLAKE FARM
SCOTTS HILL COMMUNITY
PENDER COUNTY NORTH CAROLINA

RESIDENTIAL LOCAL 1
PLAN AND PROFILE
STA 10+00 TO 15+29.86

DATE:	10 OCTOBER 2014
MCE PROJ. #	6525-0001
DRAWN	CDN
DESIGNED	RAC
CHECKED	RMC
PROJ. MGR.	RMC

SCALE
HORIZONTAL: 1"=40'
VERTICAL: 1"=4'

M&C FILE NUMBER CU714
DRAWING NUMBER 36

STATUS: PRELIMINARY PLAT
REVISION B

S:\6525\0001\80-Drawings\Plan Profile Sheets\CU714_065250001.dwg, 10/13/2014 5:26:46 PM, nlaurietta, ARCH expand D (24.00 x 36.00 Inches), 1:1

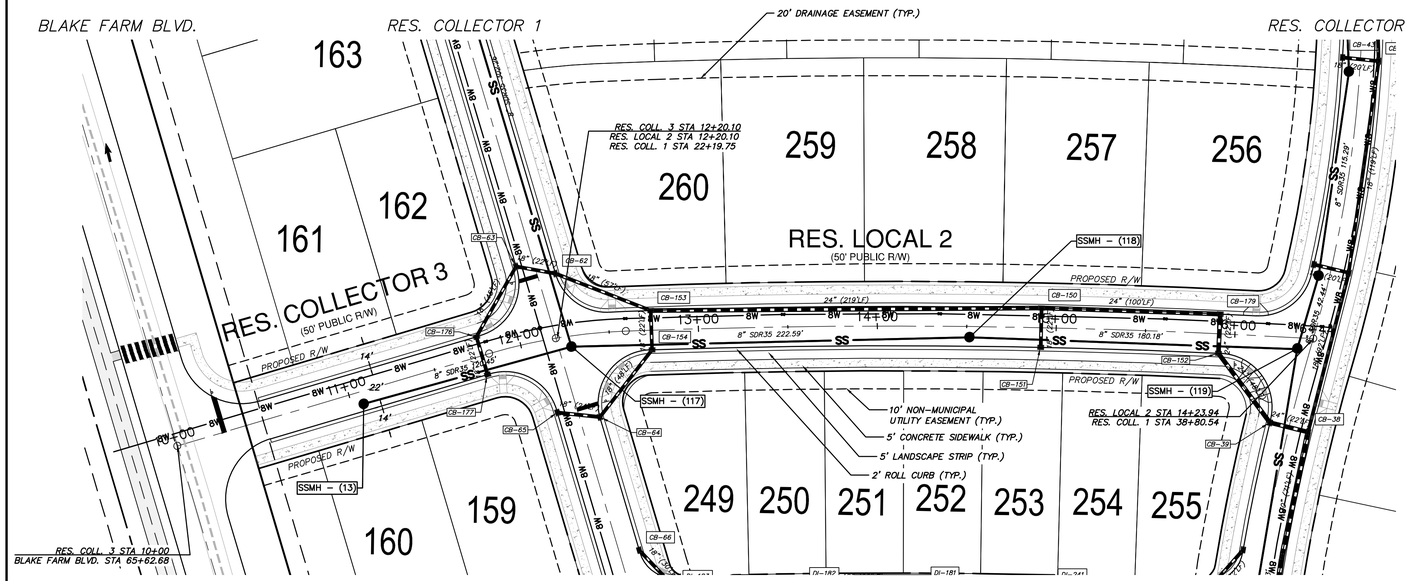

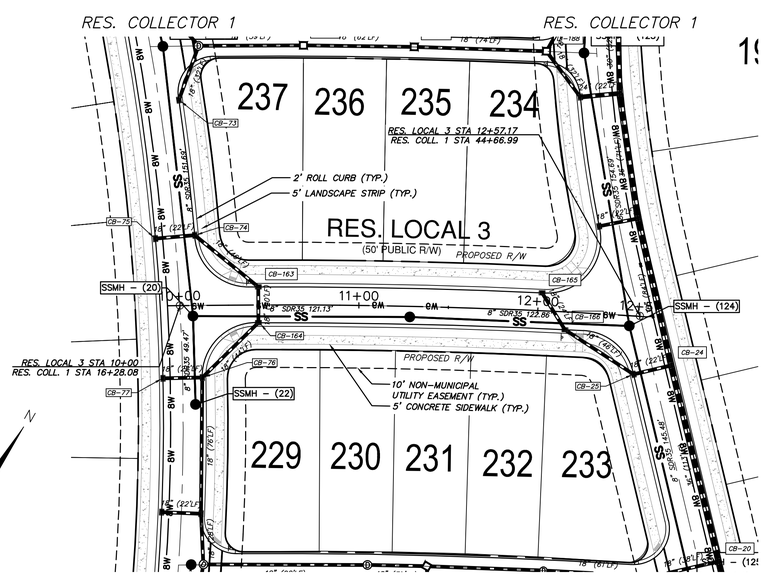

SCALE: 1" = 40'
0 20 40 80 120

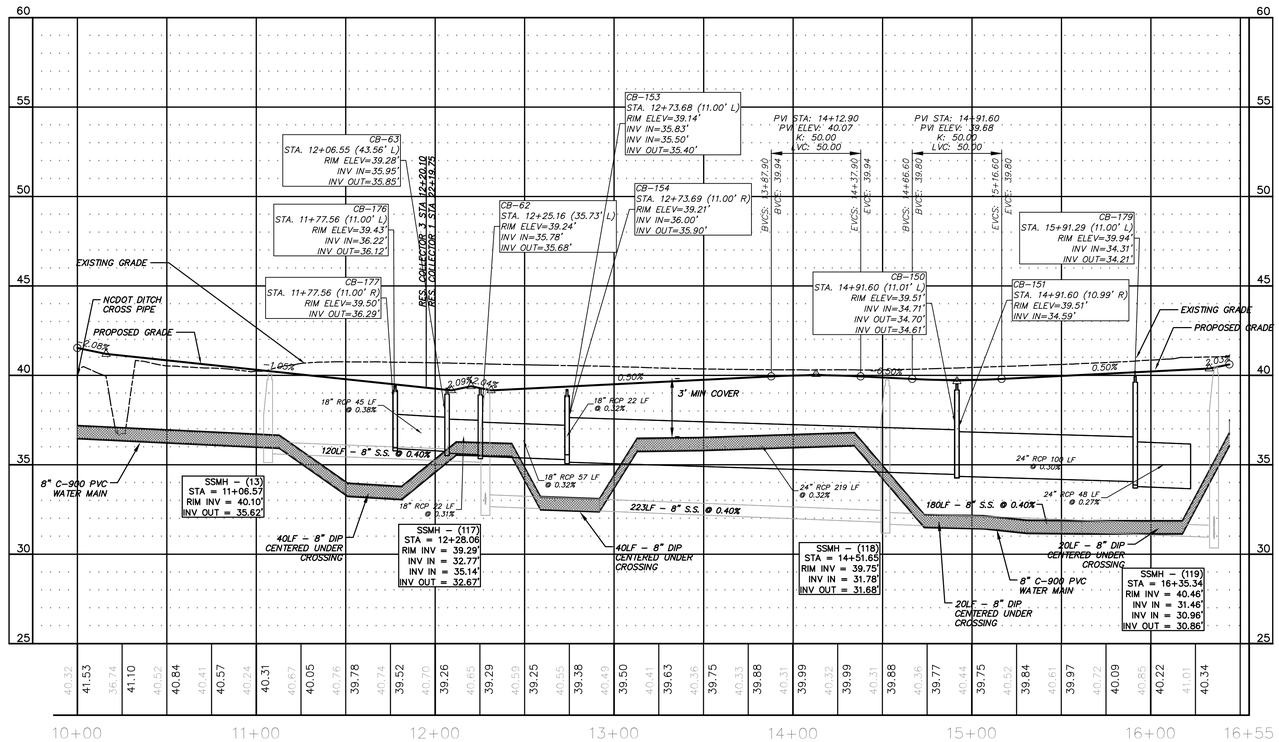

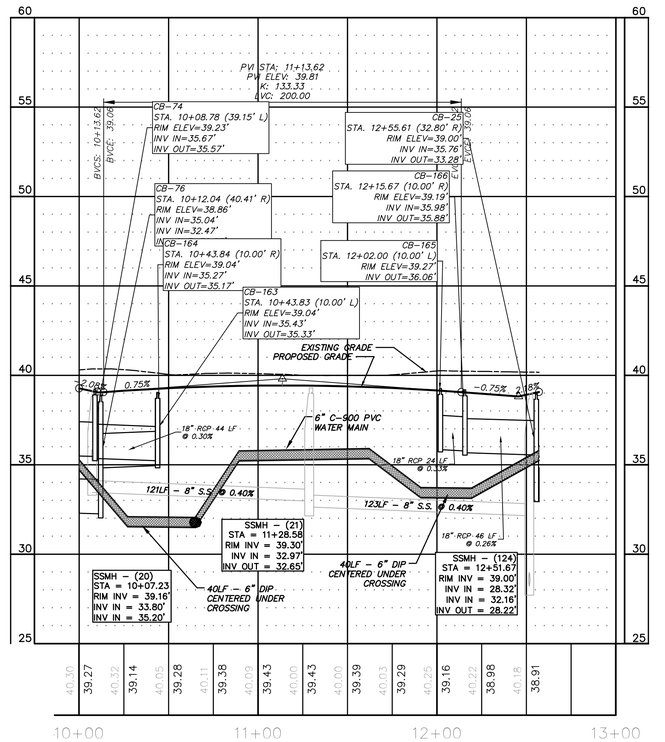

REV.NO.	DESCRIPTIONS	DATE
B	PRELIMINARY PLAT PENDER CO. REVIEW	10/10/14
A	75% CONSTRUCTION DOCUMENTS TO TLC FOR REVIEW	08/11/14

REVISIONS

SEAL
038577
NORTH CAROLINA
PROFESSIONAL ENGINEER
RICHARD A. CHRISTIENSEN
10-10-2014

PRELIMINARY - DO NOT USE FOR CONSTRUCTION

McKIM & CREED
243 North Front Street
Wilmington, North Carolina 28401
Phone: (910)343-1048, Fax: (910)251-8282
NC LIC. No. F-1222
www.mckimcreed.com

Trask Land CO INC
1202 Eastwood Road
Wilmington, NC 28403
(910) 799-8755

BLAKE FARM
- EST. 1948 -

BLAKE FARM
SCOTTS HILL COMMUNITY
PENDER COUNTY NORTH CAROLINA

RES. COLL. 3, & RES. LOCALS 2 & 3
PLAN AND PROFILE
STA 10+00 TO 16+43.91 AND 10+00 TO 12+57.17

DATE:	10 OCTOBER 2014
MCE PROJ. #	6525-0001
DRAWN	CDN
DESIGNED	RAC
CHECKED	RMC
PROJ. MGR.	RMC

SCALE
HORIZONTAL: 1"=40'
VERTICAL: 1"=4'

M&C FILE NUMBER: CU715
DRAWING NUMBER: 37

STATUS: PRELIMINARY PLAT
REVISION: B

S:\6525\00001\80-Drawings\Plan Profile Sheets\CU715_06525000...
ARCH expand D (24.00 x 36.00 inches), 1:1

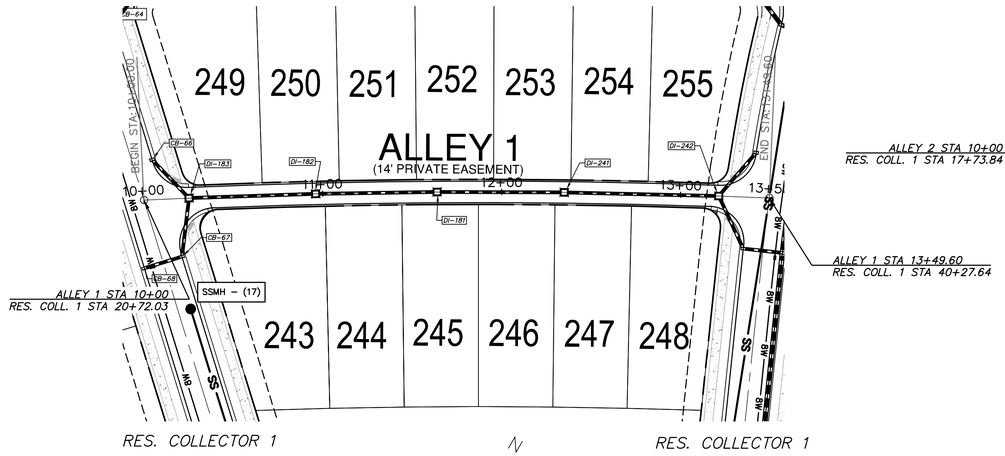

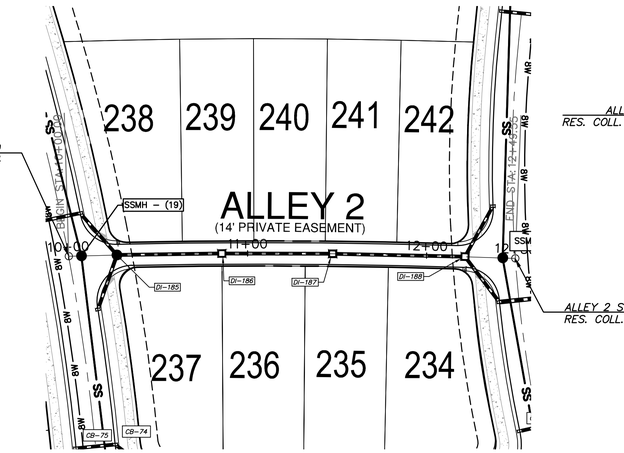

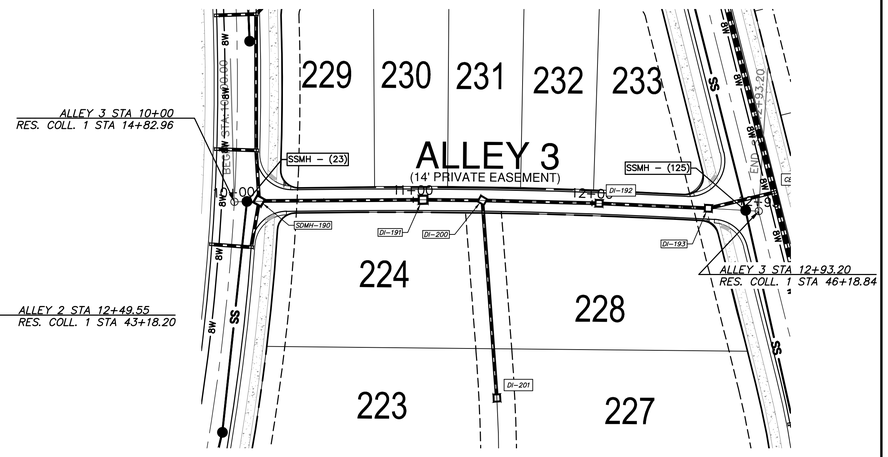

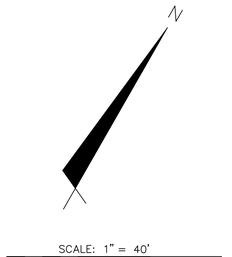

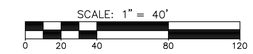

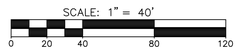

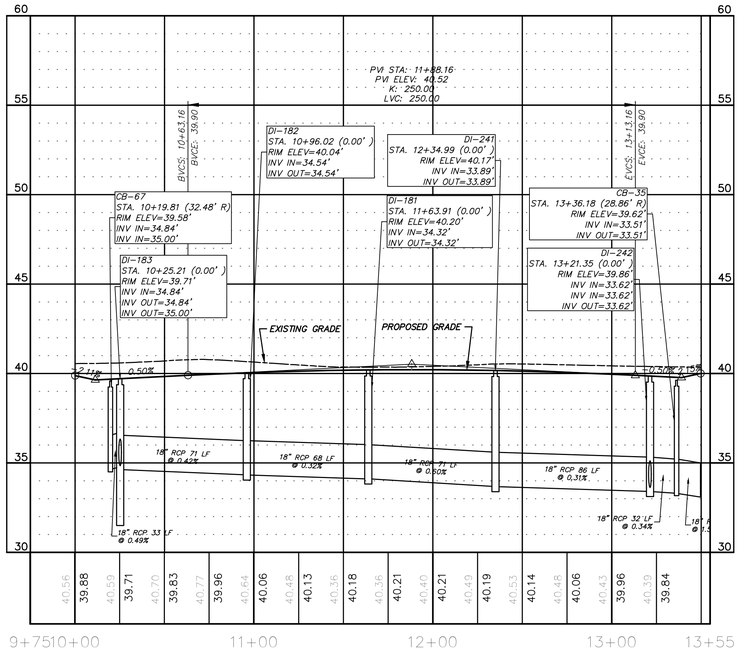

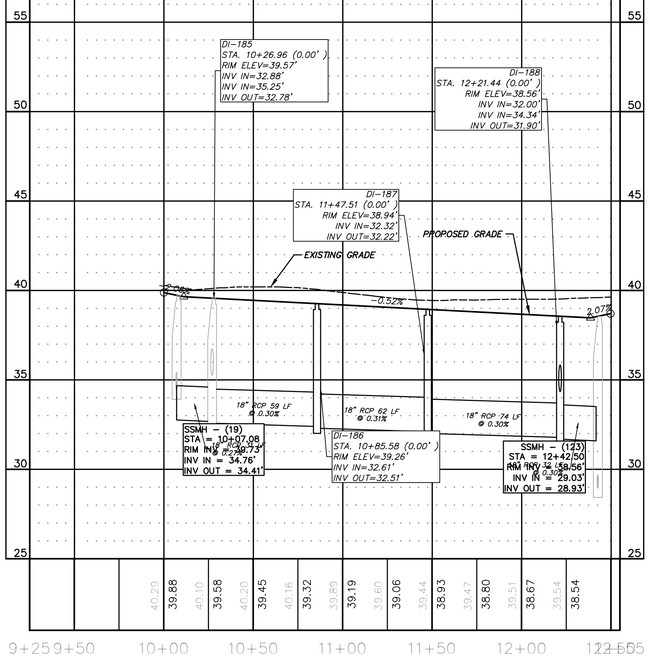

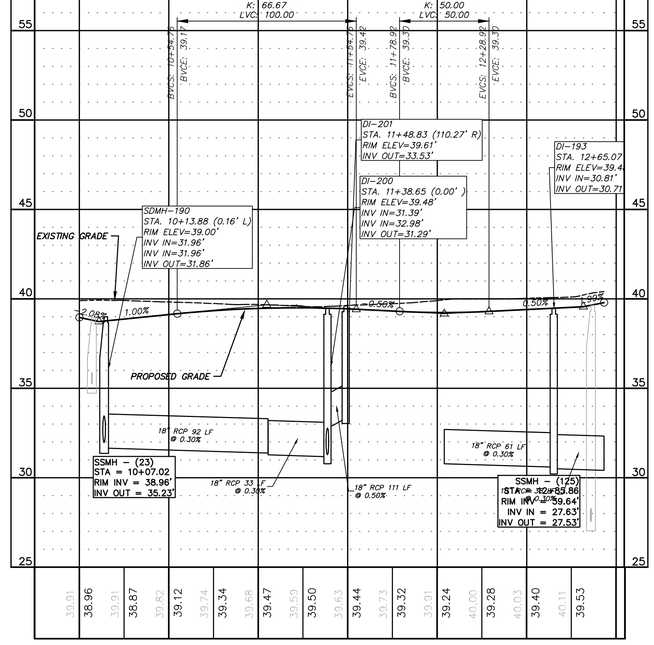

REV NO.	DESCRIPTIONS	DATE
	REVISIONS	
B	PRELIMINARY PLAT PENDER CO. REVIEW	10/10/14
A	75% CONSTRUCTION DOCUMENTS TO TLC FOR REVIEW	08/11/14

SEAL
NORTH CAROLINA PROFESSIONAL ENGINEER SEAL 038577 RICHARD A. CHRISTENSEN

SEAL
PRELIMINARY- DO NOT USE FOR CONSTRUCTION

McKIM&CREED
243 North Front Street
Wilmington, North Carolina 28401
Phone: (910)343-1048, Fax: (910)251-8282
NC LIC. No. F-1222
www.mckimcreed.com

Trask Land CO INC
1202 Eastwood Road
Wilmington, NC 28403
(910) 799-8755

BLAKE FARM
SCOTTS HILL COMMUNITY
PENDER COUNTY NORTH CAROLINA

ALLEYS 1, 2 & 3
PLAN AND PLOT

DATE:	10 OCTOBER 2014
MCE PROJ. #	6525-0001
DRAWN	CDN
DESIGNED	RAC
CHECKED	RMC
PROJ. MGR.	RMC

SCALE
HORIZONTAL: 1"=40'
VERTICAL: 1"=4'

M&C FILE NUMBER: CU716
DRAWING NUMBER: 38

STATUS: PRELIMINARY PLAT
REVISION: B

S:\6525\0001\90-Drawings\Plan Profile Sheets\CU716_06525l0001.dwg, 10/13/2014 5:31:29 PM, rlaurretta, ARCH full bleed D (36.00 x 24.00 Inches), 1:1

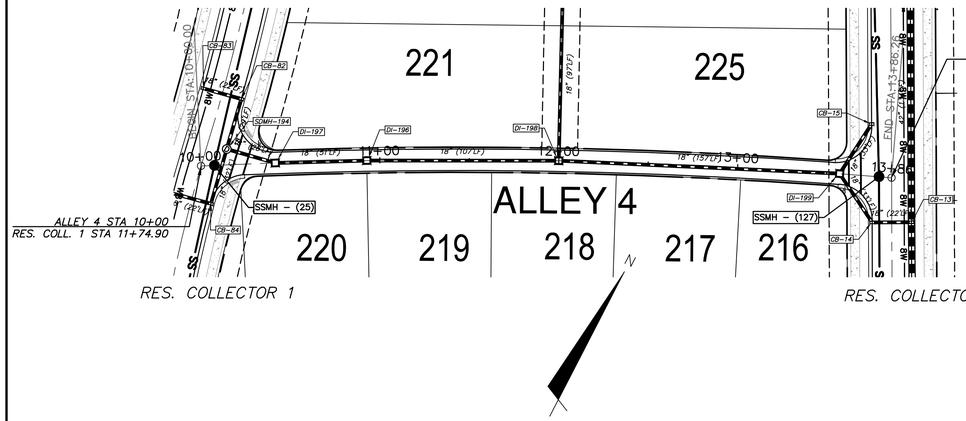

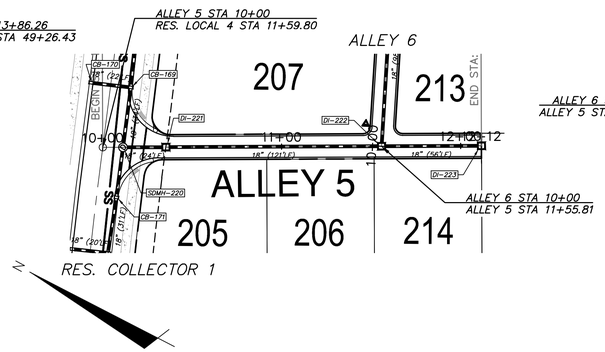

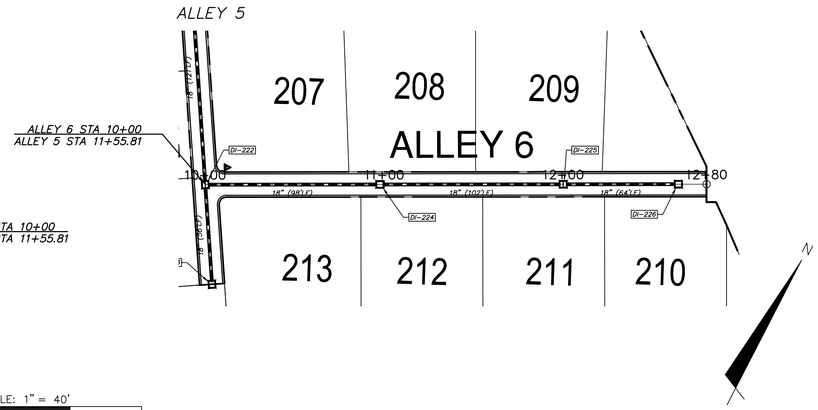

SCALE: 1" = 40'
0 20 40 80 120

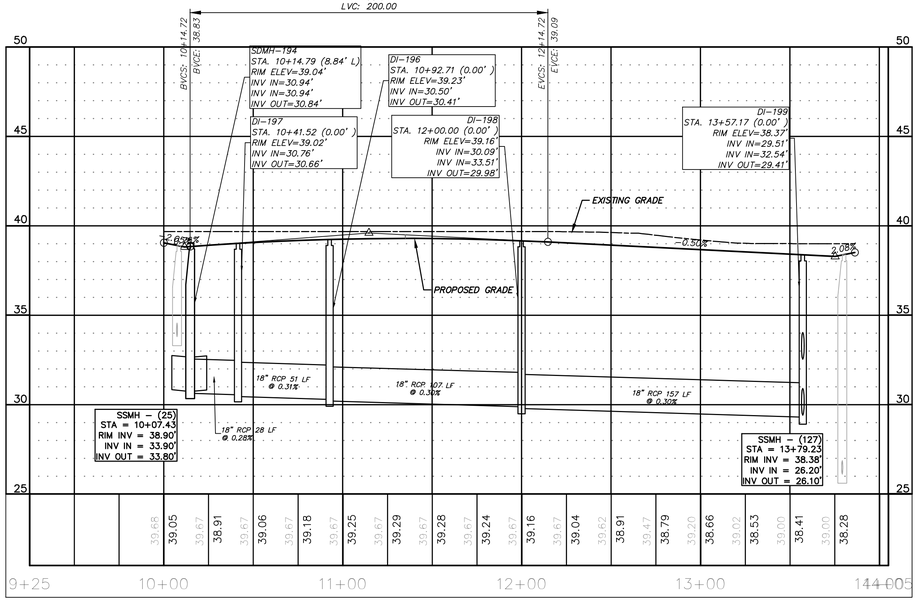

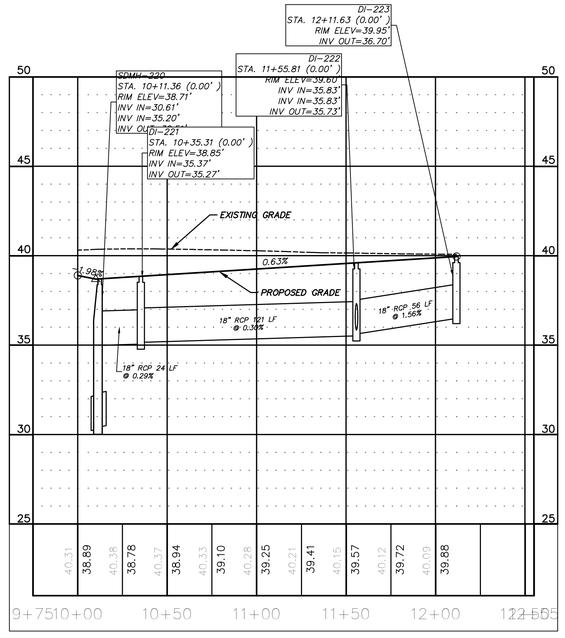

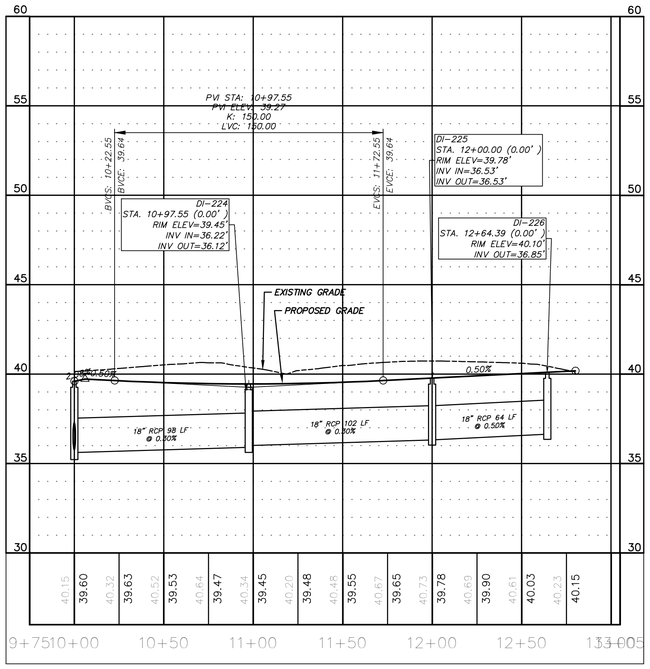

REV.NO.	DESCRIPTIONS	DATE
	REVISIONS	
B	PRELIMINARY PLAT PENDER CO, REVIEW	10/10/14
A	75% CONSTRUCTION DOCUMENTS TO TLC FOR REVIEW	08/11/14

SEAL
NORTH CAROLINA
PROFESSIONAL
SEAL
038577
ENGINEER
RICHARD A. CHRISTMAN

PRELIMINARY- DO NOT USE FOR CONSTRUCTION

McKIM & CREED
243 North Front Street
Wilmington, North Carolina 28401
Phone: (910)343-1048, Fax: (910)251-8282
NC LIC. No. F-1222
www.mckimcreed.com

Trask Land CO INC
1202 Eastwood Road
Wilmington, NC 28403
(910) 799-8755

BLAKE FARM
EST 1946

BLAKE FARM
SCOTTS HILL COMMUNITY
PENDER COUNTY NORTH CAROLINA

ALLEYS 4, 5, & 6
PLAN AND PROFILE

DATE:	10 OCTOBER 2014
MCE PROJ. #	6525-0001
DRAWN	CDN
DESIGNED	RAC
CHECKED	RMC
PROJ. MGR.	RMC

SCALE
HORIZONTAL: 1"=40'
VERTICAL: 1"=4'

M&C FILE NUMBER: CU717
DRAWING NUMBER: 39

STATUS: PRELIMINARY PLAT
REVISION: B

S:\6525\0001\90-Drawings\Plan Profile Sheets\CU717_065250001.dwg, 10/13/2014 5:34:38 PM, rlaurietta, ARCH full bleed D (36.00 x 24.00 Inches), 1:1

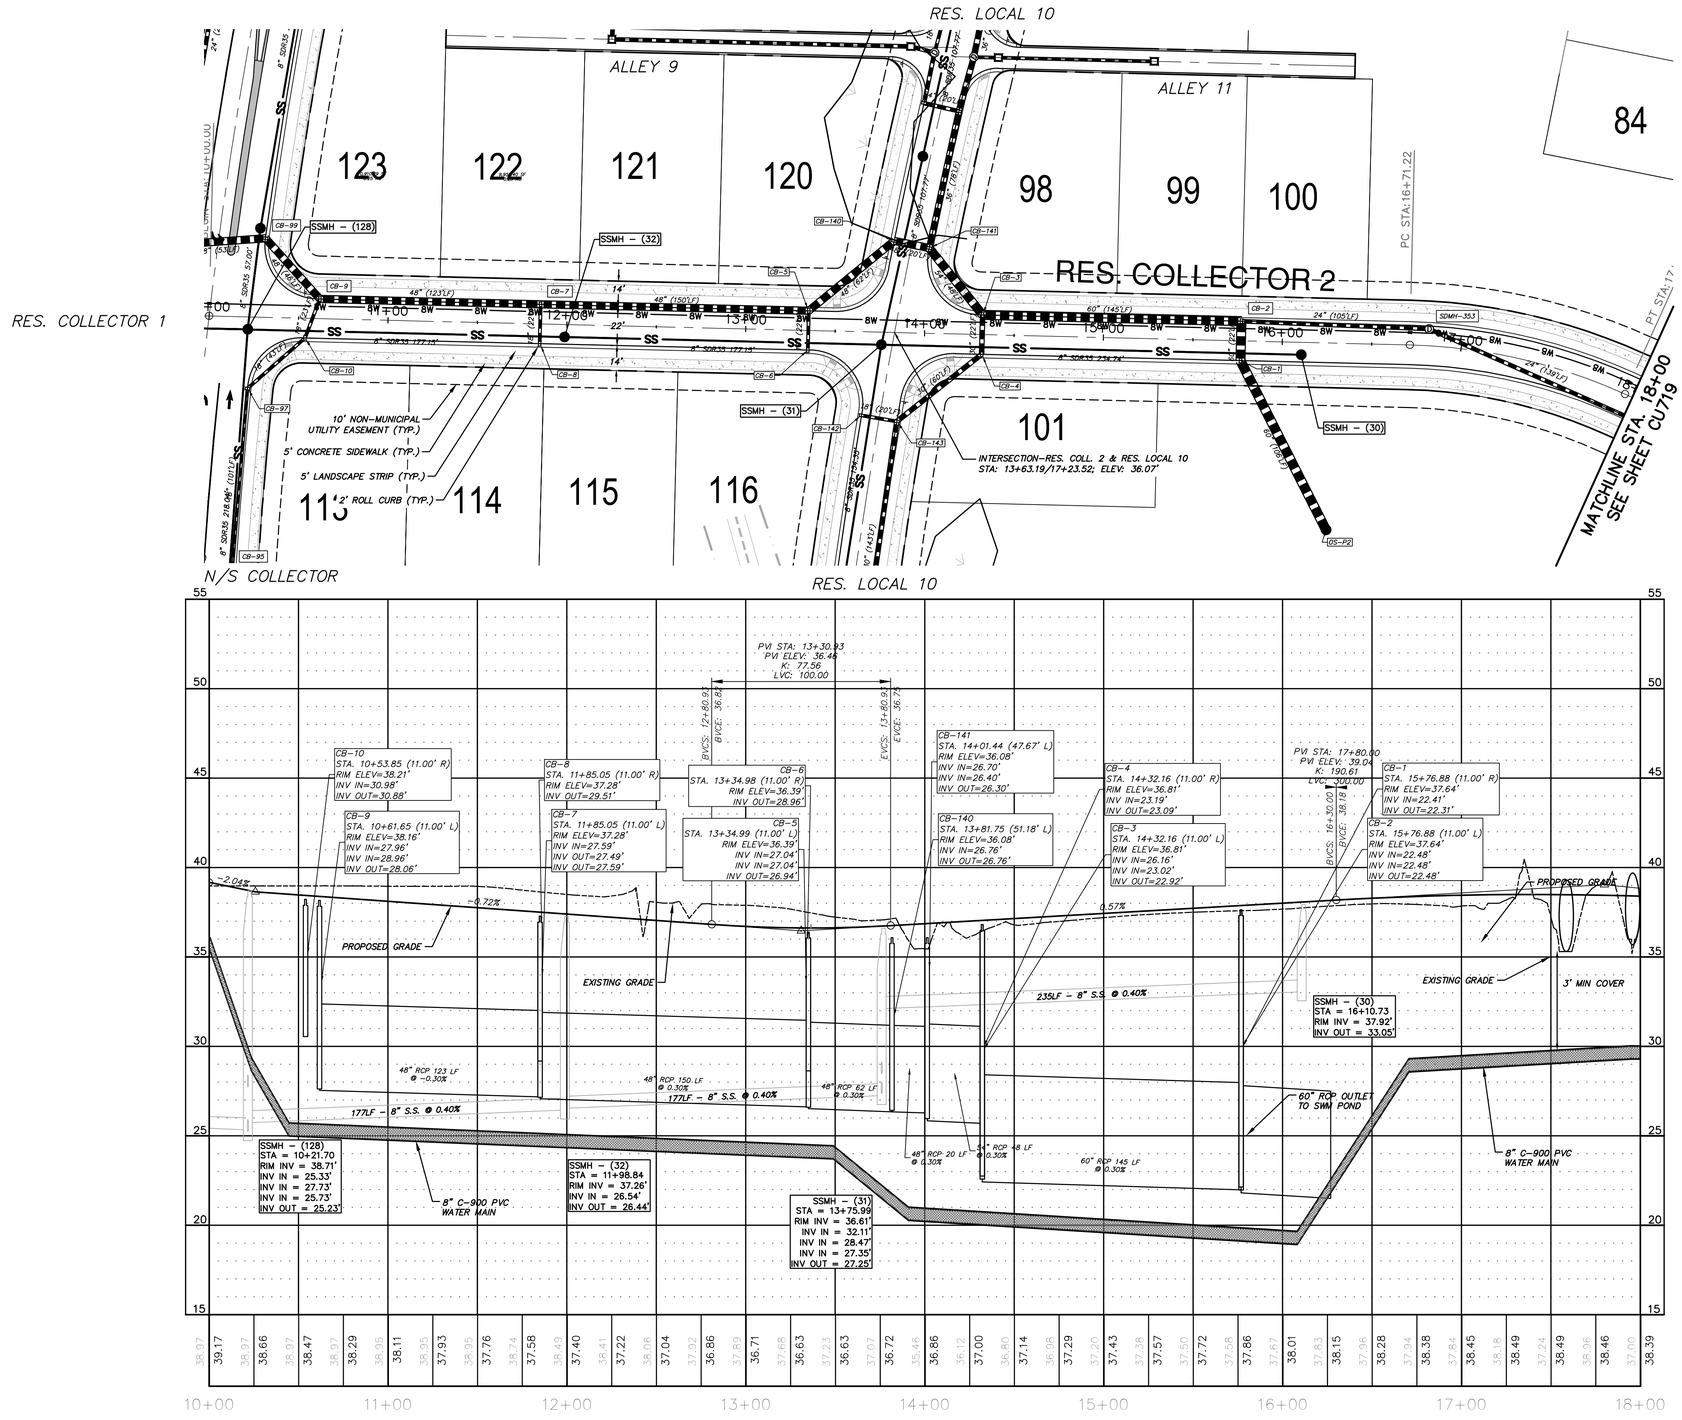

REV NO.	DESCRIPTIONS	DATE
B	PRELIMINARY PLAT PENDER CO. REVIEW	10/10/14
A	75% CONSTRUCTION DOCUMENTS TO TLC FOR REVIEW	08/11/14

REVISIONS

SEAL
NORTH CAROLINA PROFESSIONAL ENGINEER SEAL 038577 RICHARD A. CHRISTENSEN
10/10/2014

SEAL
PRELIMINARY - DO NOT USE FOR CONSTRUCTION

McKIM&CREED
243 North Front Street
Wilmington, North Carolina 28401
Phone: (910)343-1048, Fax: (910)251-8282
NC LIC. No. F-1222
www.mckimcreed.com

Trask Land CO INC
1202 Eastwood Road
Wilmington, NC 28403
(910) 799-8755

BLAKE FARM
SCOTTS HILL COMMUNITY
PENDER COUNTY NORTH CAROLINA

RESIDENTIAL COLLECTOR 2
PLAN AND PROFILE
STA 10+00 TO 18+00

DATE:	10 OCTOBER 2014
MCE PROJ. #	6525-0001
DRAWN	CDN
DESIGNED	RAC
CHECKED	RMC
PROJ. MGR.	RMC

SCALE
HORIZONTAL: 1"=40'
VERTICAL: 1"=4'

M&C FILE NUMBER: CU718
DRAWING NUMBER: 40

STATUS: PRELIMINARY PLAT
REVISION: B

I:\6525\0001\80_Drawings\Plan Profile Sheets\CU718_06525001.dwg, 10/13/2014 5:37:07 PM, rdaunetta, ARCH full bleed D (36.00 x 24.00 inches), 1:1

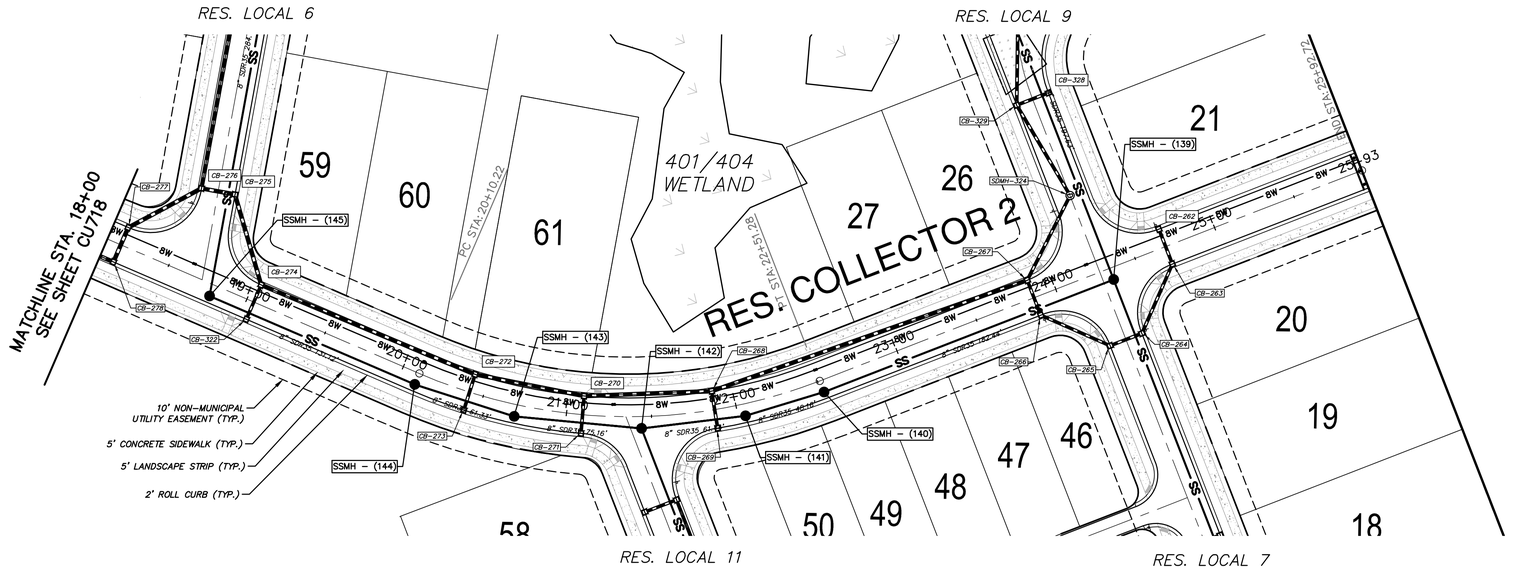

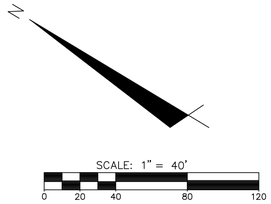

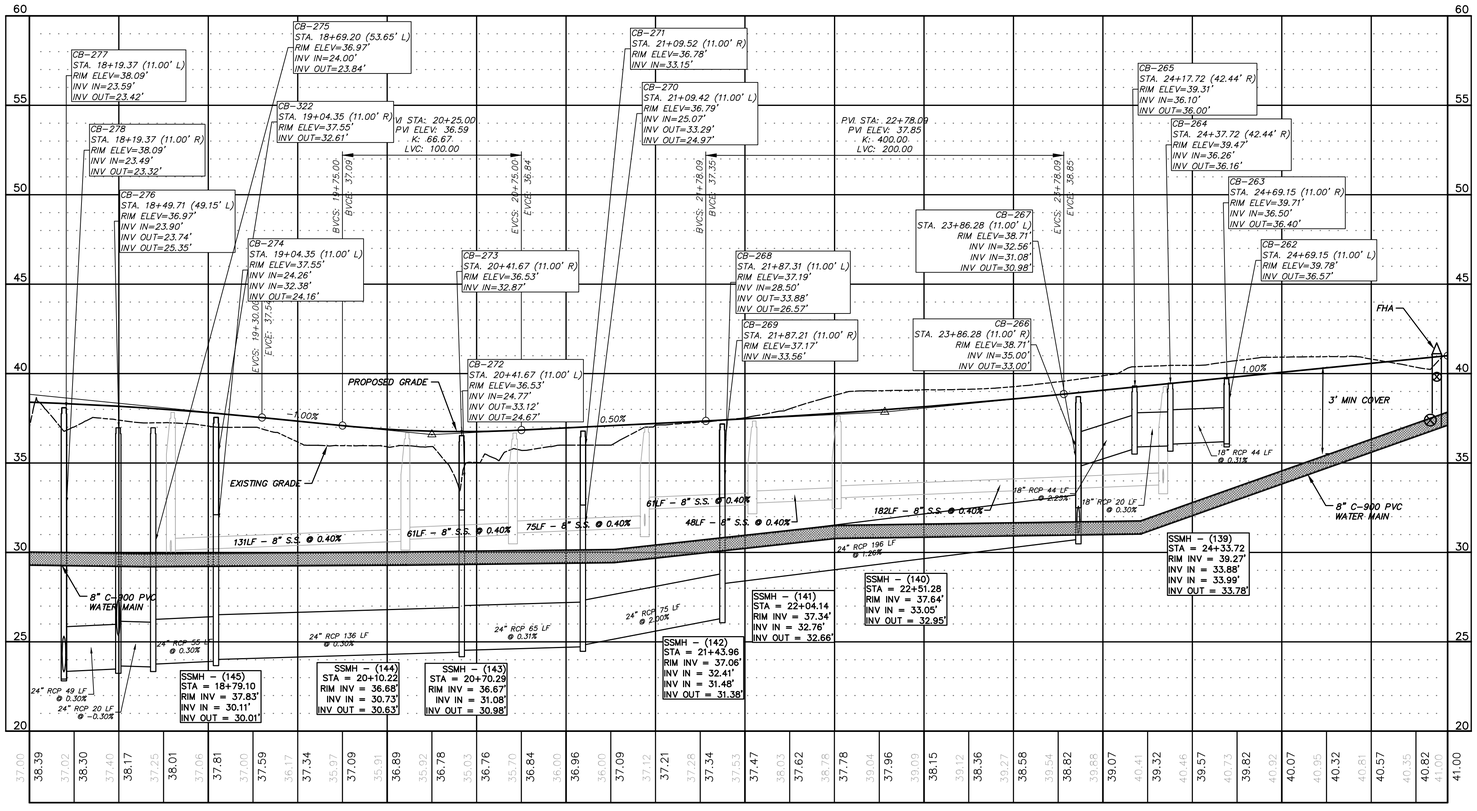

REV.NO.	DESCRIPTIONS REVISIONS	DATE
B	PRELIMINARY PLAT PENDER CO. REVIEW	10/10/14
A	75% CONSTRUCTION DOCUMENTS TO TLC FOR REVIEW	08/11/14

SEAL
NORTH CAROLINA PROFESSIONAL ENGINEER SEAL 038577 RICHARD A. CHRISTENSEN

SEAL
PRELIMINARY- DO NOT USE FOR CONSTRUCTION

McKIM&CREED
243 North Front Street
Wilmington, North Carolina 28401
Phone: (910)343-1048, Fax: (910)251-8282
NC LIC. No. F-1222
www.mckimcreed.com

Trask Land CO INC
1202 Eastwood Road
Wilmington, NC 28403
(910) 799-8755

BLAKE FARM
EST 1946

BLAKE FARM
SCOTTS HILL COMMUNITY
PENDER COUNTY NORTH CAROLINA
RESIDENTIAL COLLECTOR 2
PLAN AND PROFILE
STA 18+00 TO 25+93

DATE:	10 OCTOBER 2014
MCE PROJ. #	6525-0001
DRAWN	CDN
DESIGNED	RAC
CHECKED	RMC
PROJ. MGR.	RMC

SCALE
HORIZONTAL: 1"=40'
VERTICAL: 1"=4'

M&C FILE NUMBER CU719
DRAWING NUMBER 41

STATUS: PRELIMINARY PLAT
REVISION B

S:\6525000\BIM\Drawings\Plan Profile Sheets\CU719_065250001.dwg, 10/13/2014 5:39:04 PM, rlaurella, ARCH full bleed D (36.00 x 24.00 Inches), 1:1

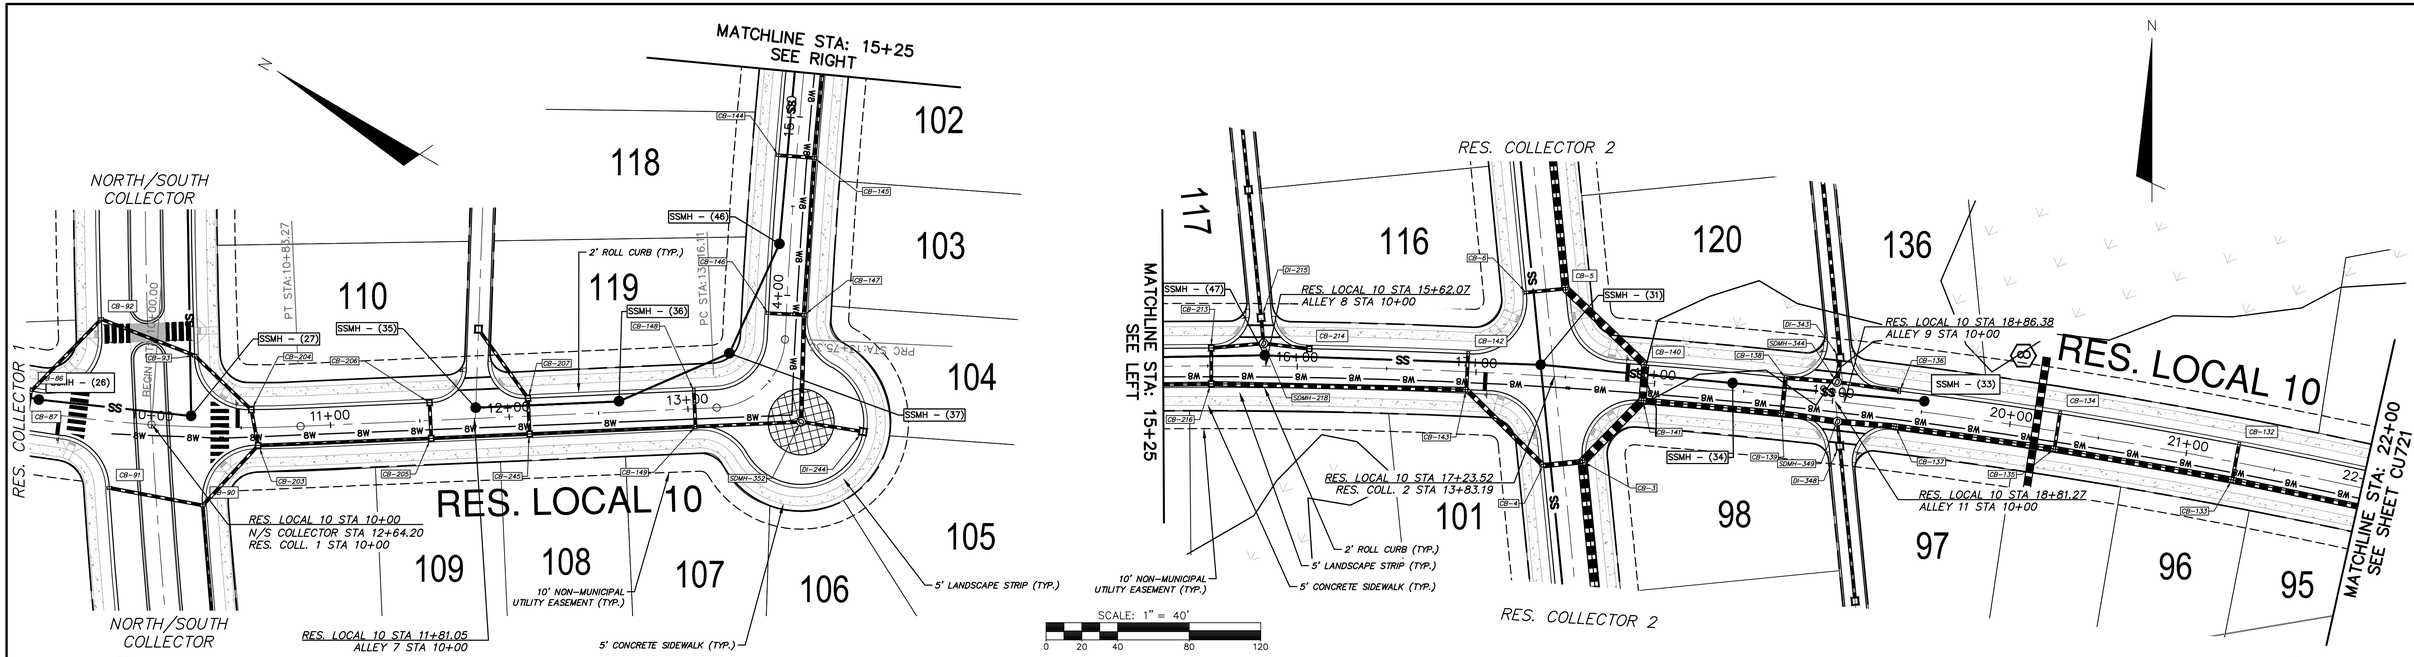

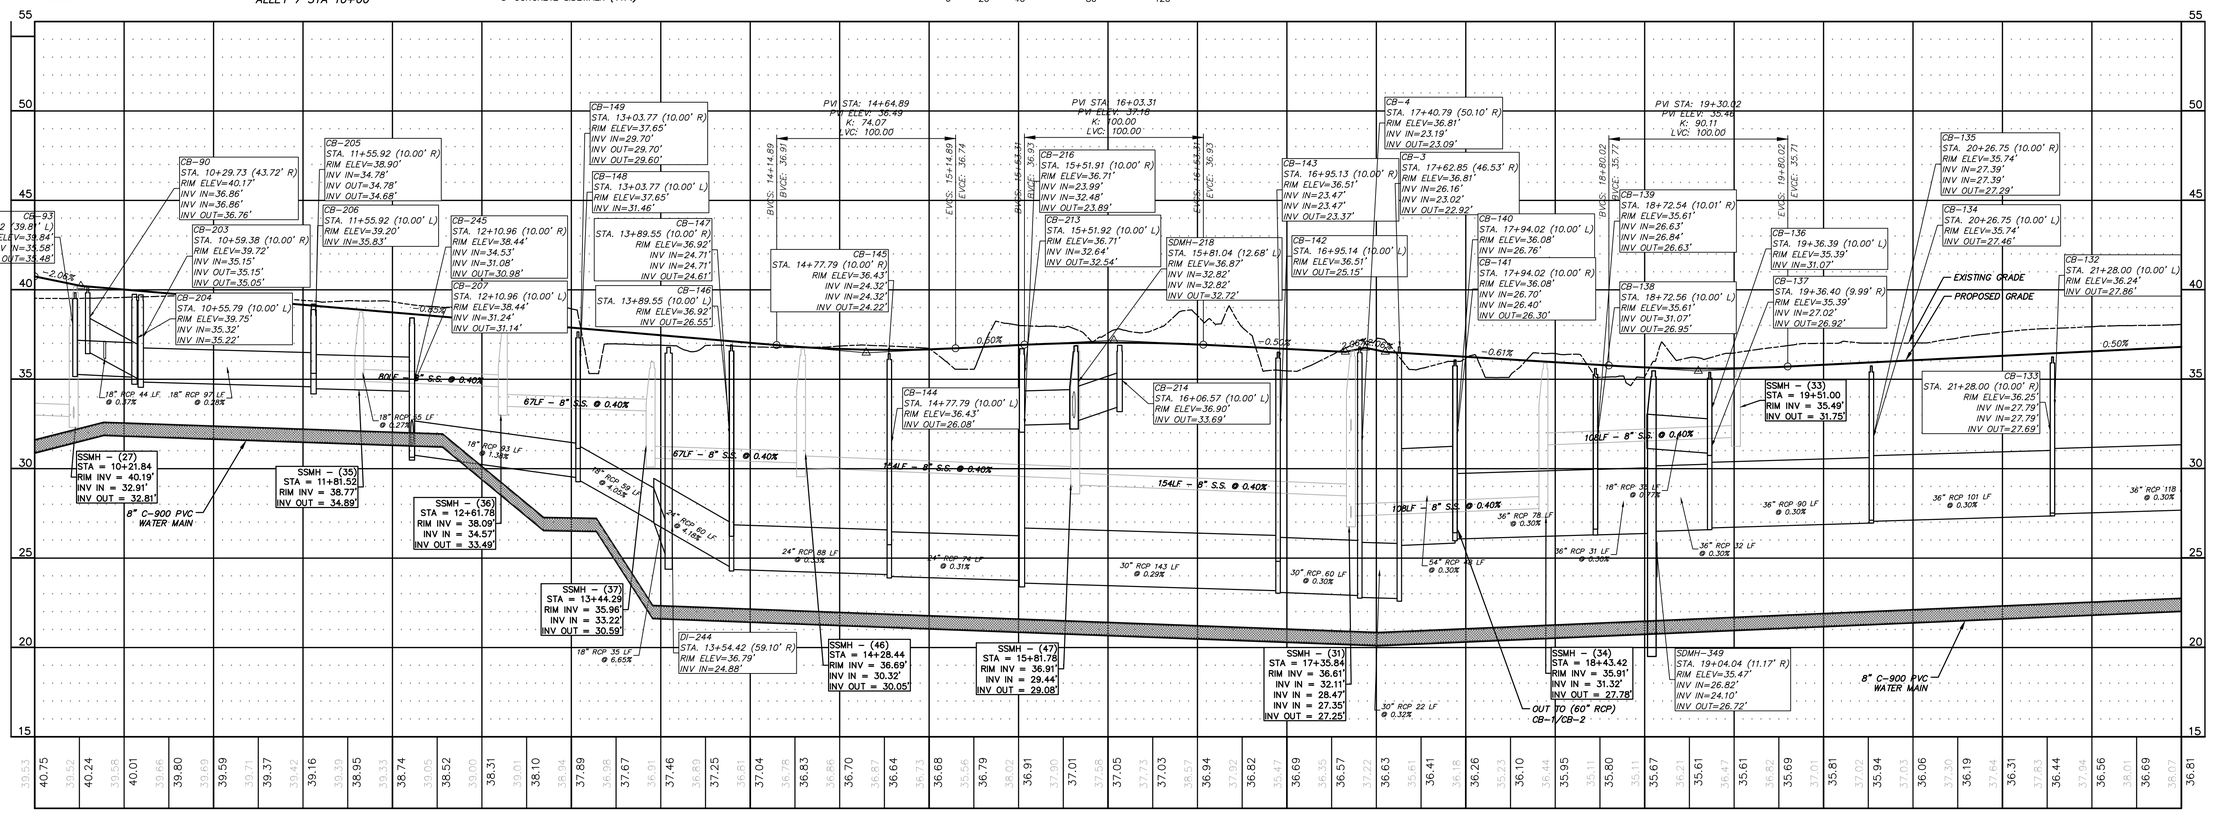

REV.NO.	DESCRIPTIONS	DATE
B	PRELIMINARY PLAT PENDER CO. REVIEW	10/10/14
A	75% CONSTRUCTION DOCUMENTS TO TLC FOR REVIEW	08/11/14

REVISIONS

SEAL
NORTH CAROLINA PROFESSIONAL SEAL 038577 ENGINEER RICHARD A. CHRISTMAN

PRELIMINARY - DO NOT USE FOR CONSTRUCTION

McKIM&CREED
243 North Front Street
Wilmington, North Carolina 28401
Phone: (910)343-1048, Fax: (910)251-8282
NC LIC. No. F-1222
www.mckimcreed.com

Trask Land CO INC
1202 Eastwood Road
Wilmington, NC 28403
(910) 799-8755

BLAKE FARM
EST. 1946

BLAKE FARM
SCOTTS HILL COMMUNITY
PENDER COUNTY NORTH CAROLINA
RESIDENTIAL LOCAL 10
PLAN AND PROFILE
STA 10+00 TO 22+00

DATE:	10 OCTOBER 2014
MCE PROJ. #	6525-0001
DRAWN	CDN
DESIGNED	RAC
CHECKED	RMC
PROJ. MGR.	RMC

SCALE
HORIZONTAL: 1"=40'
VERTICAL: 1"=4'

M&C FILE NUMBER CU720
DRAWING NUMBER 42

STATUS: PRELIMINARY PLAT
REVISION B

S:\6525\0001\80-Drawings\Plan Profile Sheets\CU720_065250001.dwg, 10/13/2014 5:41:16 PM, rdaurelia, ARCH expand D (24.00 x 36.00 Inches), 1:1

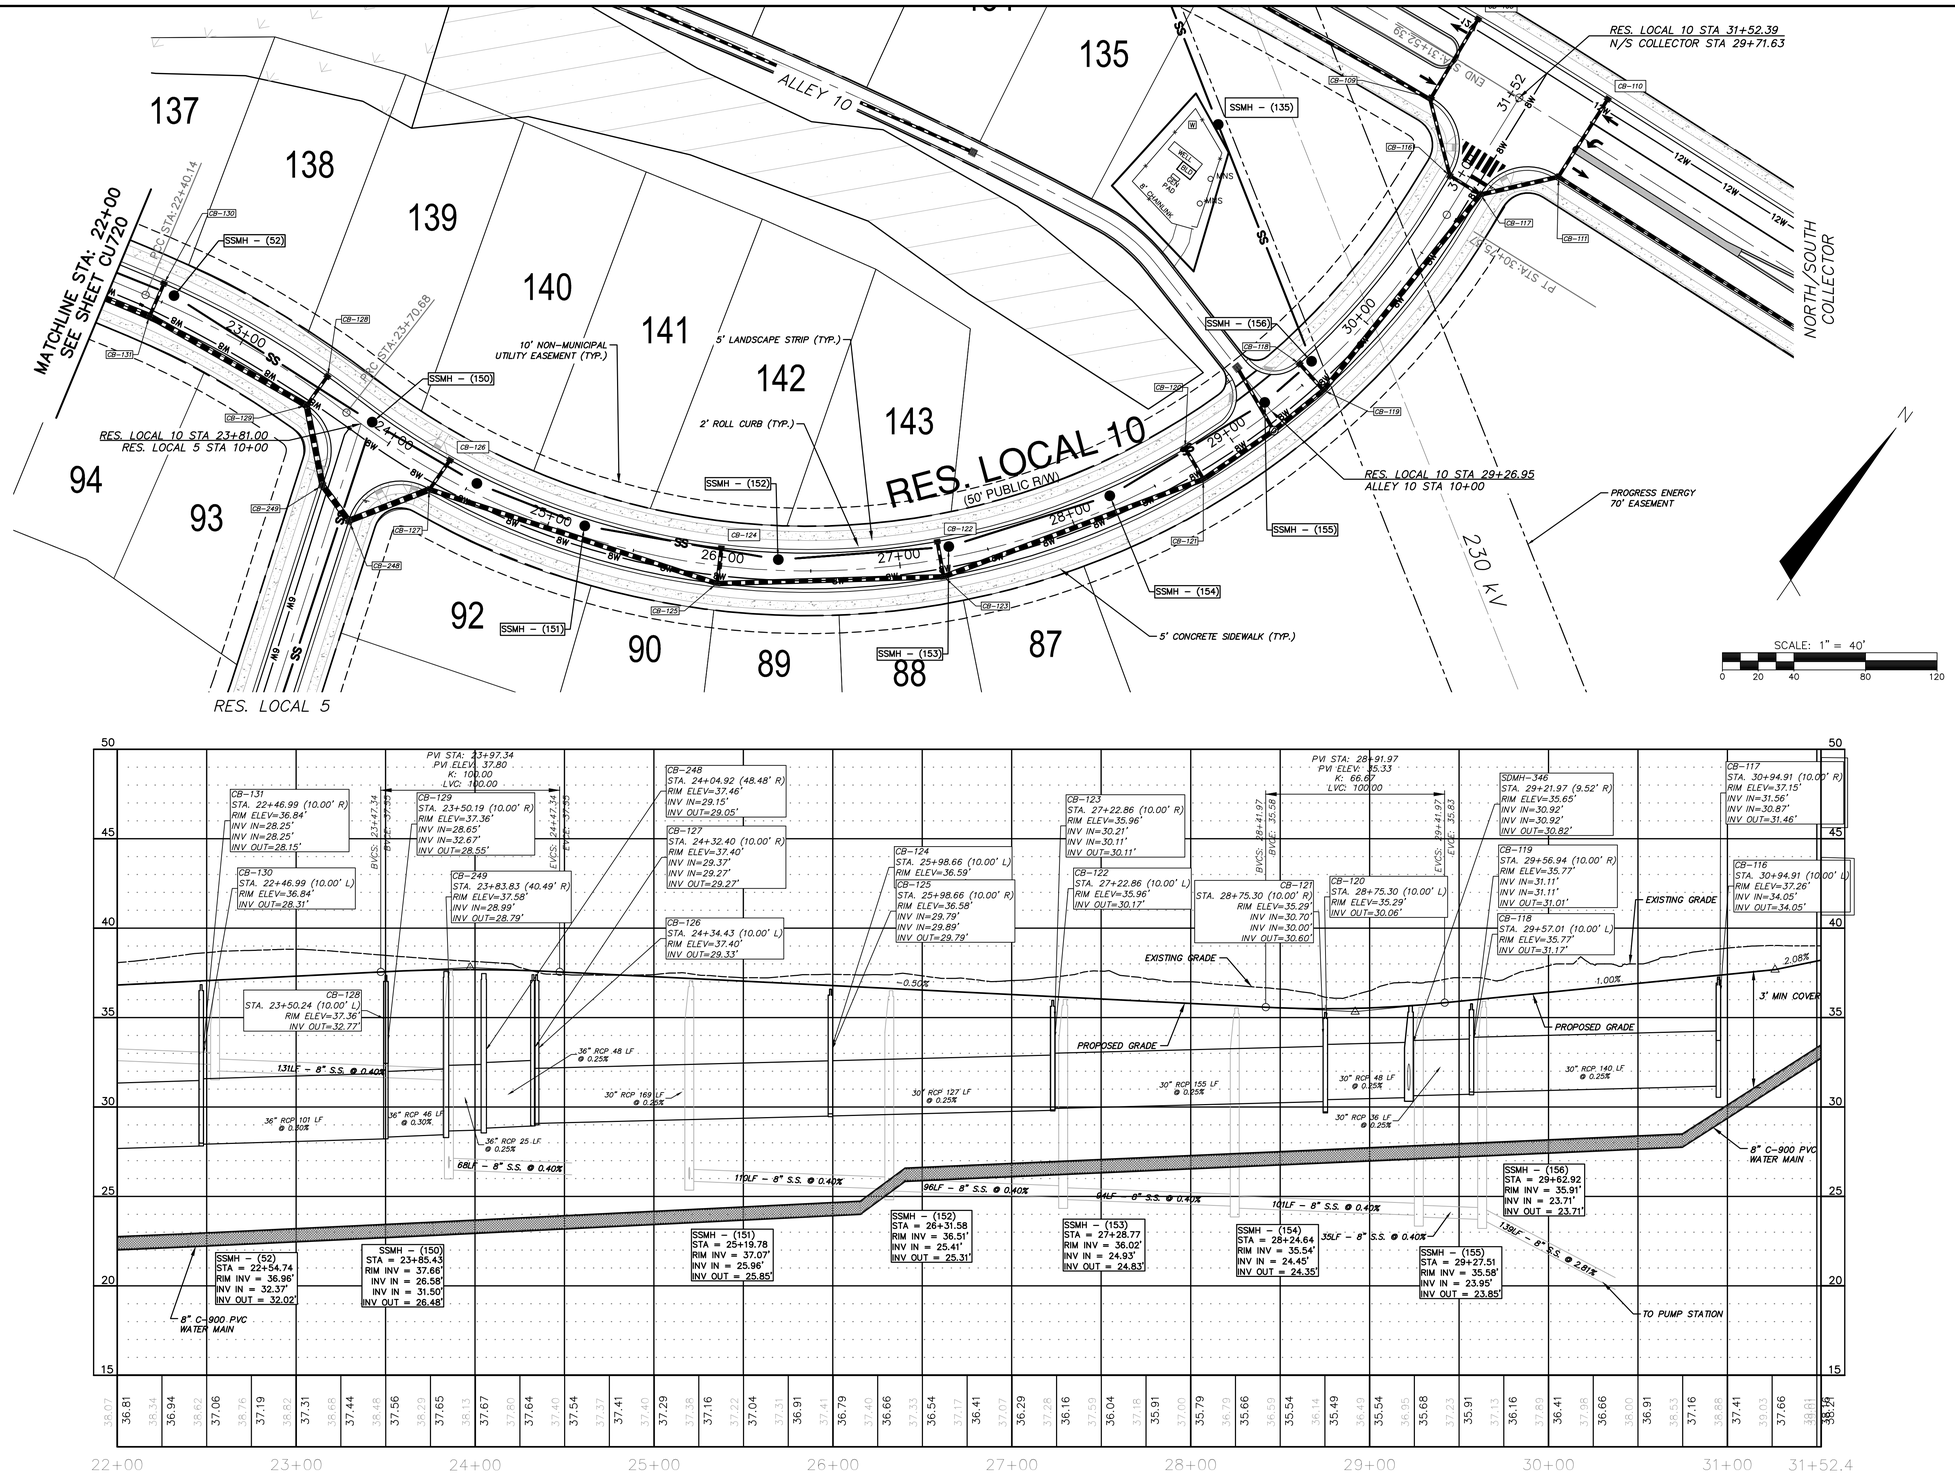

REV.NO.	DESCRIPTIONS	DATE
	REVISIONS	
B	PRELIMINARY PLAT PENDER CO. REVIEW	10/10/14
A	75% CONSTRUCTION DOCUMENTS TO TLC FOR REVIEW	08/11/14

SEAL
NORTH CAROLINA
PROFESSIONAL
SEAL
038577
ENGINEER
RICHARD A. CHRISTENSEN
10 OCTOBER 2014

SEAL
PRELIMINARY- DO NOT USE FOR CONSTRUCTION

McKIM & CREED
243 North Front Street
Wilmington, North Carolina 28401
Phone: (910)343-1048, Fax: (910)251-8282
NC LIC. No. F-1222
www.mckimcreed.com

Trask Land CO INC
1202 Eastwood Road
Wilmington, NC 28403
(910) 799-8755

BLAKE FARM
EST 1946

BLAKE FARM
SCOTTS HILL COMMUNITY
PENDER COUNTY NORTH CAROLINA
RESIDENTIAL LOCAL 10
PLAN AND PROFILE
STA 22+00 TO 31+52.39

DATE:	10 OCTOBER 2014
MCE PROJ. #	6525-0001
DRAWN	CDN
DESIGNED	RAC
CHECKED	RMC
PROJ. MGR.	RMC

SCALE
HORIZONTAL: 1"=40'
VERTICAL: 1"=4'

M&C FILE NUMBER CU721
DRAWING NUMBER 43

STATUS: PRELIMINARY PLAT
REVISION B

S:\6525\0001\0\Drawings\Plan Profile Sheets\CU721_065250001.dwg, 10/13/2014 5:43:41 PM, rfaurelia, ARCH full bleed D (36.00 x 24.00 inches), 1:1

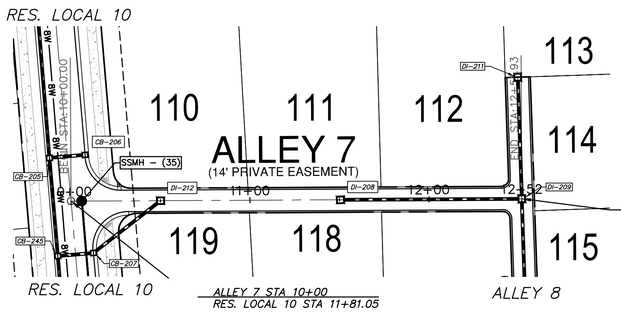

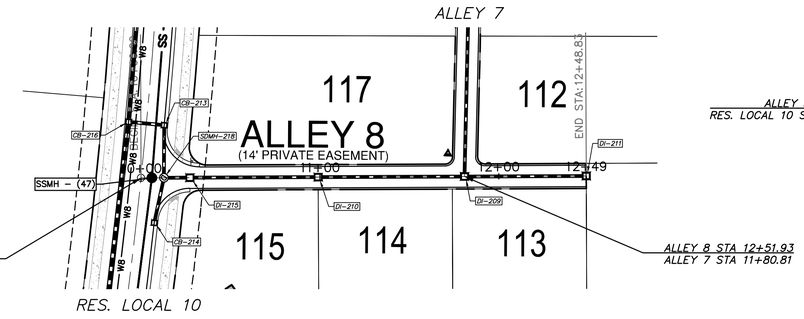

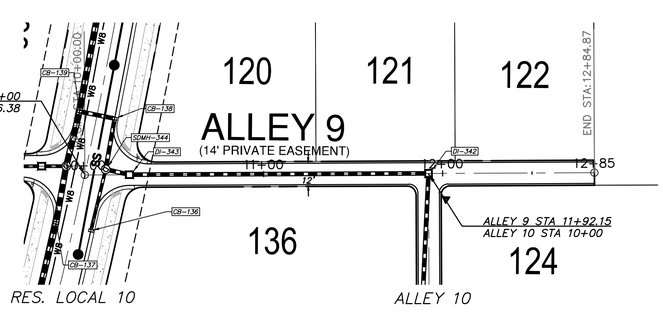

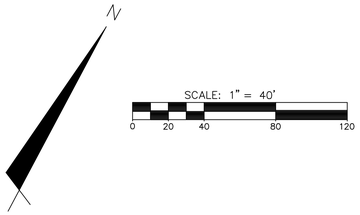

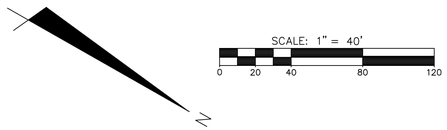

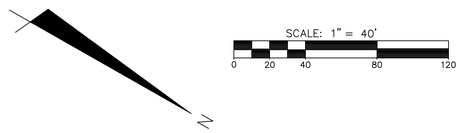

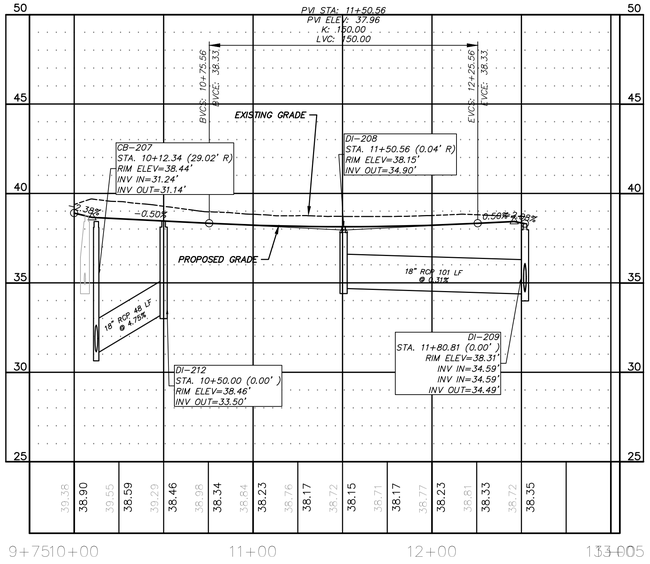

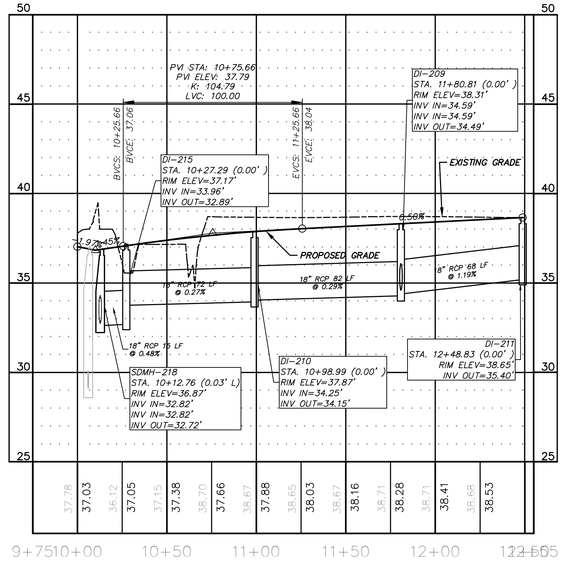

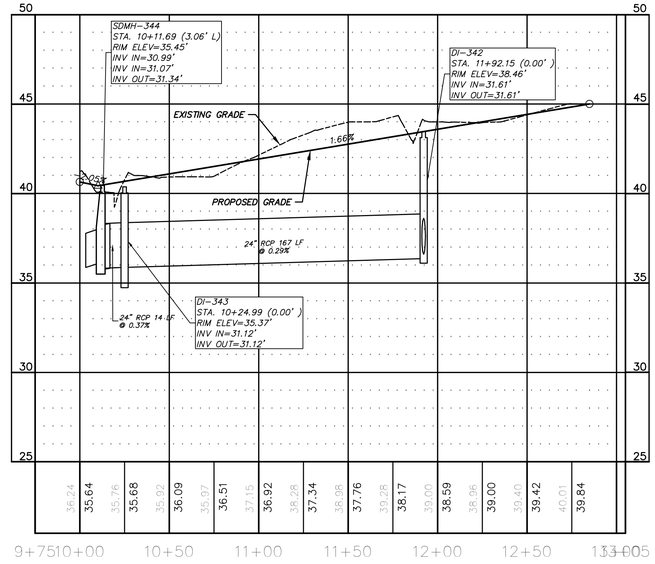

REV.NO.	DESCRIPTIONS	DATE
B	PRELIMINARY PLAT PENDER CO. REVIEW	10/10/14
A	75% CONSTRUCTION DOCUMENTS TO TLC FOR REVIEW	08/11/14

REVISIONS

SEAL
NORTH CAROLINA
PROFESSIONAL
SEAL
038577
ENGINEER
RICHARD A. CHRISTMAN

SEAL
PRELIMINARY - DO NOT USE FOR CONSTRUCTION

McKIM&CREED
243 North Front Street
Wilmington, North Carolina 28401
Phone: (910)343-1048, Fax: (910)251-8282

NC LIC. No. F-1222
www.mckimcreed.com

Trask Land CO INC
1202 Eastwood Road
Wilmington, NC 28403
(910) 799-8755

BLAKE FARM
SCOTTS HILL COMMUNITY
PENDER COUNTY NORTH CAROLINA

ALLEYS 7, 8, & 9
PLAN AND PROFILE

DATE:	10 OCTOBER 2014
MCE PROJ. #	6525-0001
DRAWN	CDN
DESIGNED	RAC
CHECKED	RMC
PROJ. MGR.	RMC

SCALE
HORIZONTAL: 1"=40'
VERTICAL: 1"=4'

M&C FILE NUMBER CU722
DRAWING NUMBER 44

STATUS: PRELIMINARY PLAT
REVISION B

S:\6525\0001\80-Drawings\Plan Profile Sheets\CU722_06252001.dwg, 10/13/2014 5:48:35 PM, nlauretta, ARCH expand D (24.00 x 36.00 Inches), 1:1

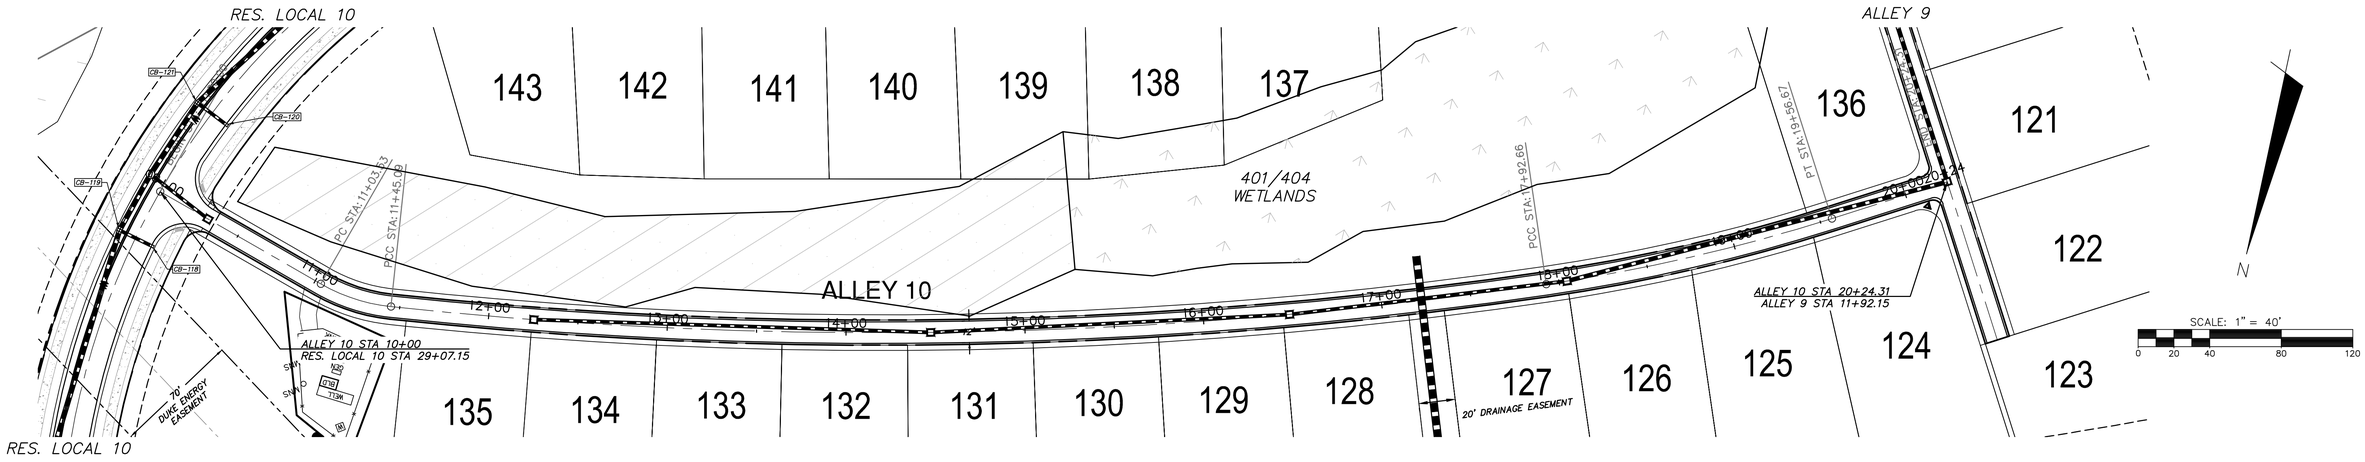

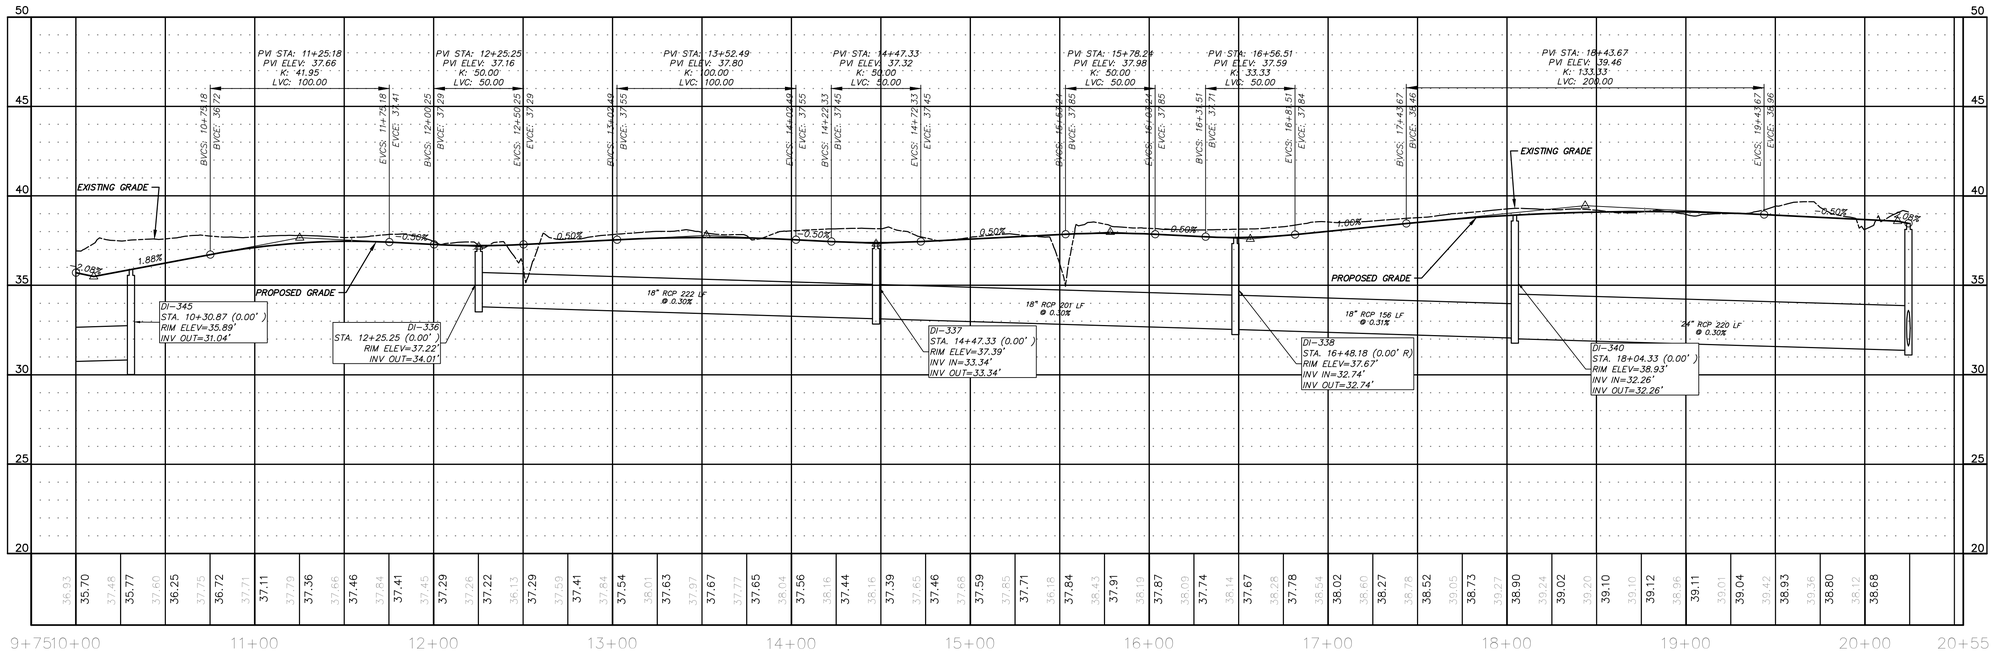

REV.NO.	DESCRIPTIONS	DATE
	REVISIONS	
B	PRELIMINARY PLAT PENDER CO. REVIEW	10/10/14
A	75% CONSTRUCTION DOCUMENTS TO TLC FOR REVIEW	08/11/14

SEAL
NORTH CAROLINA PROFESSIONAL SEAL 038577 ENGINEER RICHARD A. CHRISTMAN
10/10/2014

SEAL
PRELIMINARY - DO NOT USE FOR CONSTRUCTION

McKIM&CREED
243 North Front Street
Wilmington, North Carolina 28401
Phone: (910)343-1048, Fax: (910)251-8282
NC LIC. No. F-1222
www.mckimcreed.com

Trask Land CO INC
1202 Eastwood Road
Wilmington, NC 28403
(910) 799-8755

BLAKE FARM
– EST. 1944 –

BLAKE FARM
SCOTTS HILL COMMUNITY
PENDER COUNTY NORTH CAROLINA

ALLEY 10
PLAN AND PROFILE
STA 10+00 TO 20+24.31

DATE:	10 OCTOBER 2014
MCE PROJ. #	6525-0001
DRAWN	CDN
DESIGNED	RAC
CHECKED	RMC
PROJ. MGR.	RMC

SCALE
HORIZONTAL: 1"=40'
VERTICAL: 1"=4'

M&C FILE NUMBER: CU723
DRAWING NUMBER: 45

STATUS: PRELIMINARY PLAT
REVISION: B

S:\6525\0001\80-Drawings\Plan Profile Sheets\CU723_065250001.dwg, 10/13/2014 5:52:49 PM, rblauvelt, ARCH full bleed D (36.00 x 24.00 Inches), 1:1

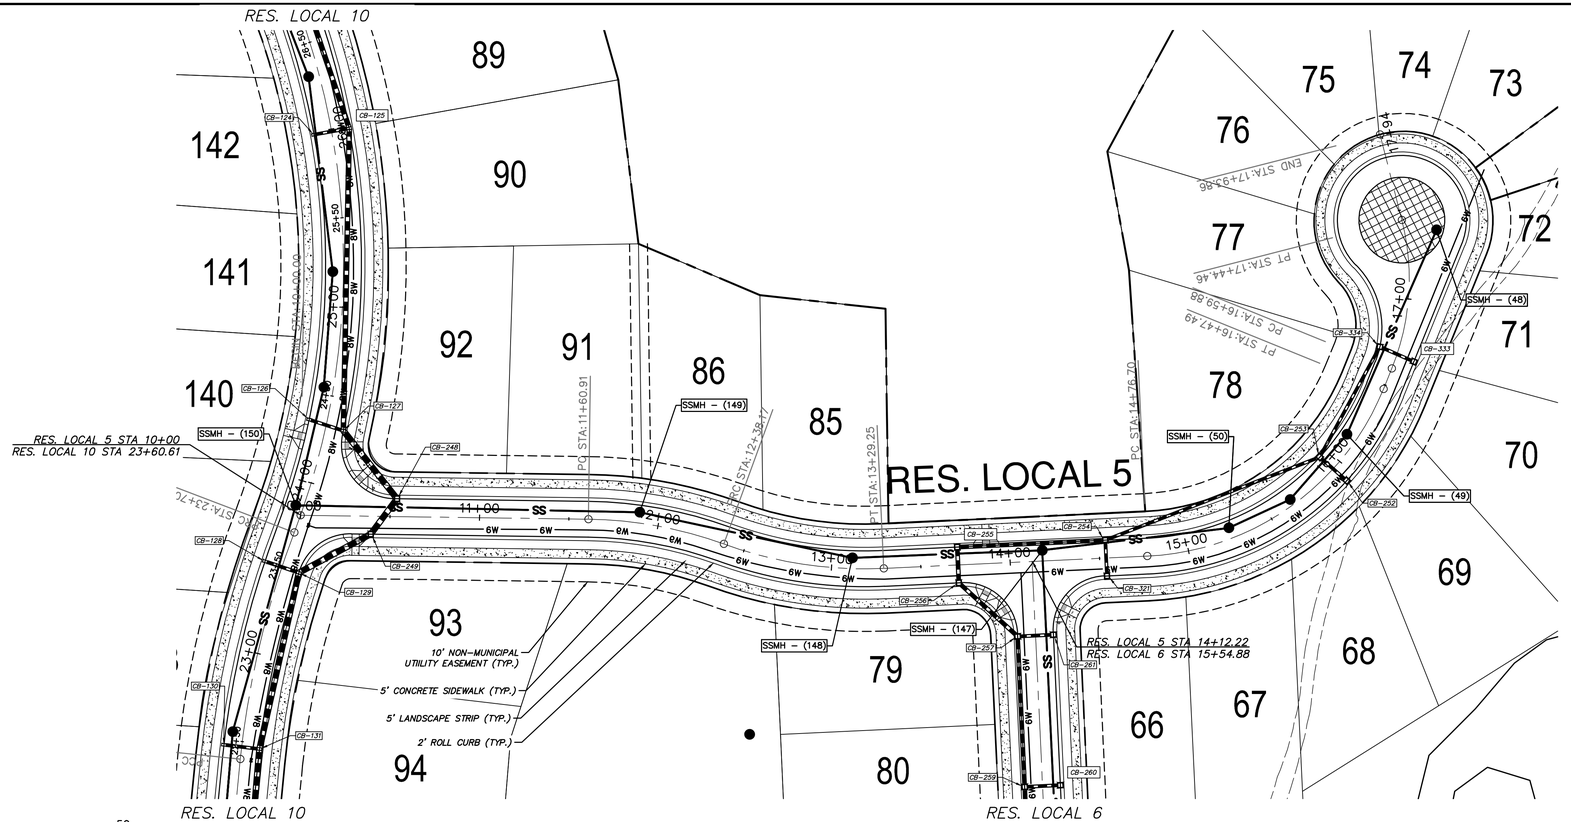

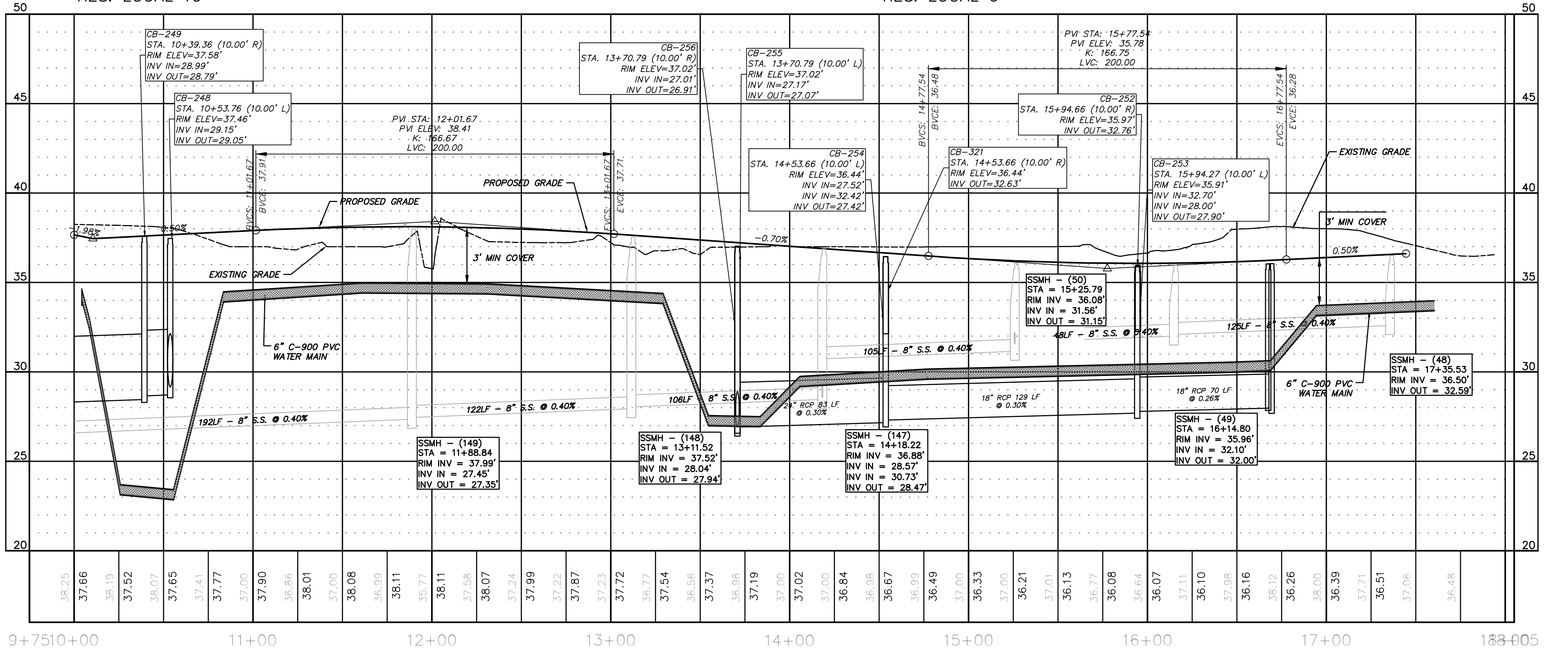

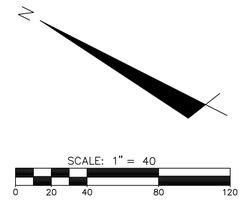

REV. NO.	DESCRIPTIONS	DATE
	REVISIONS	
B	PRELIMINARY PLAT PENDER CO. REVIEW	10/10/14
A	75% CONSTRUCTION DOCUMENTS TO TLC FOR REVIEW	08/11/14

SEAL
NORTH CAROLINA
PROFESSIONAL
SEAL
038577
ENGINEER
RICHARD A. CHRISTENSEN
10 OCTOBER 2014

SEAL
PRELIMINARY- DO NOT USE FOR CONSTRUCTION

McKIM&CREED
243 North Front Street
Wilmington, North Carolina 28401
Phone: (910)343-1048, Fax: (910)251-8282
NC LIC. No. F-1222
www.mckimcreed.com

Trask Land CO INC
1202 Eastwood Road
Wilmington, NC 28403
(910) 799-8755

BLAKE FARM
SCOTTS HILL COMMUNITY
PENDER COUNTY NORTH CAROLINA

RESIDENTIAL LOCAL 5
PLAN AND PROFILE
STA 10+00 TO 17+93.86

DATE:	10 OCTOBER 2014
MCE PROJ. #	6525-0001
DRAWN	CDN
DESIGNED	RAC
CHECKED	RMC
PROJ. MGR.	RMC

SCALE
HORIZONTAL: 1"=40'
VERTICAL: 1"=4'

M&C FILE NUMBER CU724
DRAWING NUMBER 46

STATUS: PRELIMINARY PLAT
REVISION B

S:\6525\0001\00\Drawings\Plan Profile Sheets\CU724_0652500001.dwg, 10/13/2014 5:57:09 PM, rtaurella, ARCH full bleed D (36.00 x 24.00 inches), 1:1

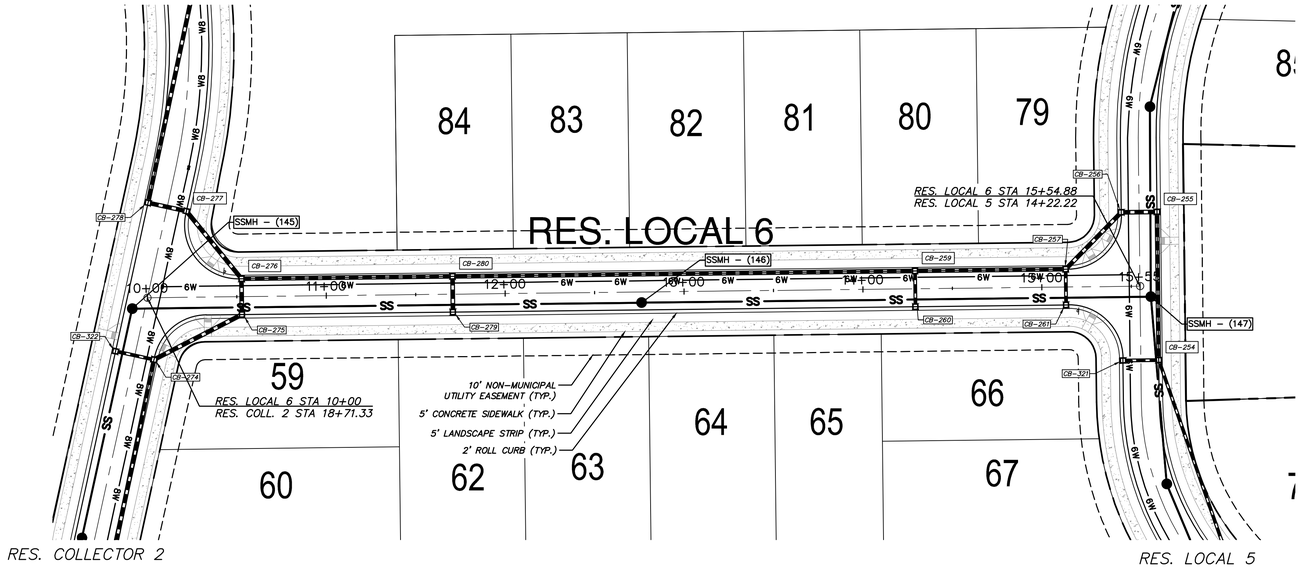

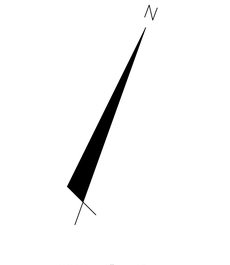

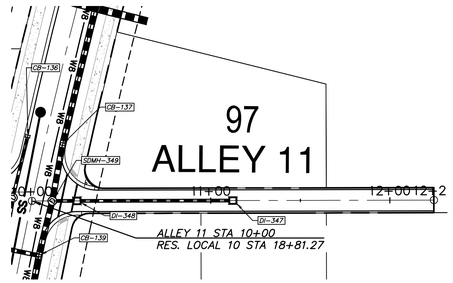

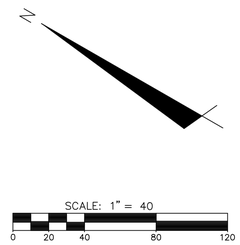

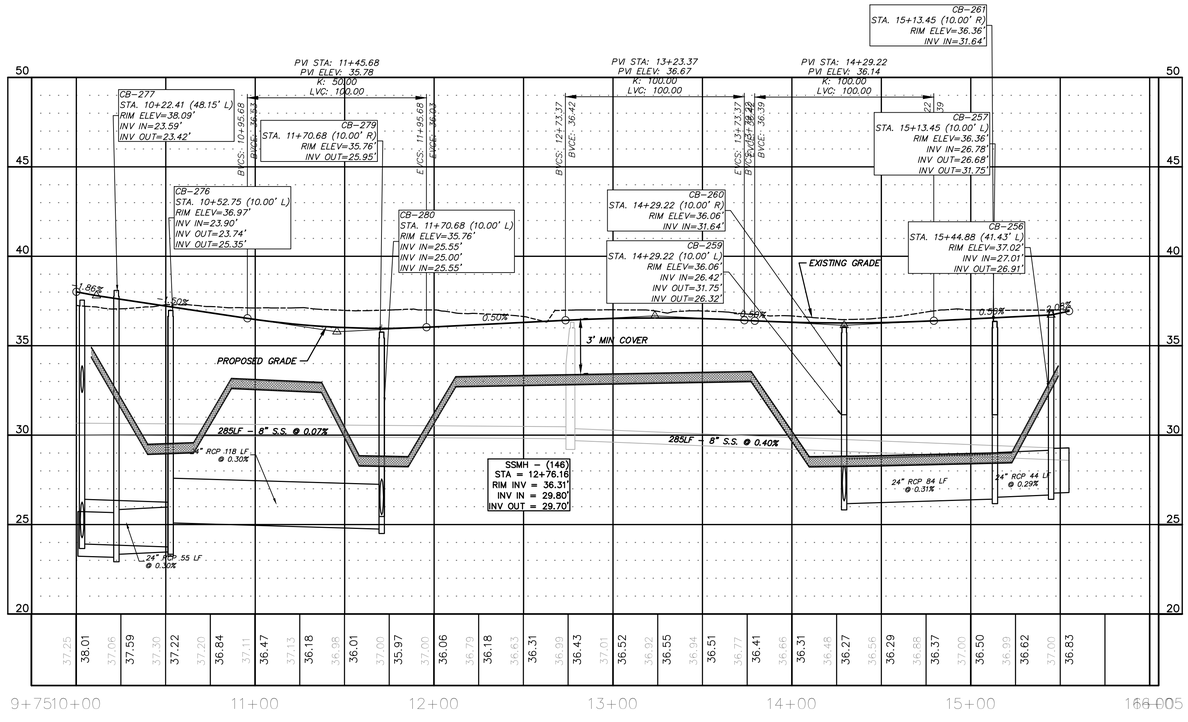

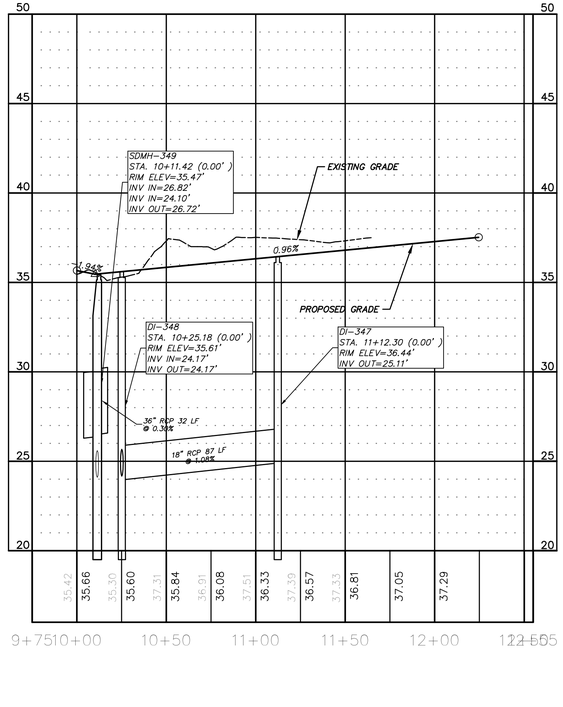

REV NO.	DESCRIPTIONS	DATE
B	PRELIMINARY PLAT PENDER CO. REVIEW	10/10/14
A	75% CONSTRUCTION DOCUMENTS TO TLC FOR REVIEW	08/11/14

REVISIONS

SEAL
NORTH CAROLINA PROFESSIONAL ENGINEER SEAL 038577 RICHARD A. CHRISTMAN
10-10-2014

SEAL
PRELIMINARY- DO NOT USE FOR CONSTRUCTION

McKIM&CREED
243 North Front Street
Wilmington, North Carolina 28401
Phone: (910)343-1048, Fax: (910)251-8282
NC LIC. No. F-1222
www.mckimcreed.com

Trask Land CO INC
1202 Eastwood Road
Wilmington, NC 28403
(910) 799-8755

BLAKE FARM
EST. 1946

BLAKE FARM
SCOTTS HILL COMMUNITY
PENDER COUNTY NORTH CAROLINA
RESIDENTIAL LOCAL 6 & ALLEY 11 PLAN AND PROFILE

DATE:	10 OCTOBER 2014
MCE PROJ. #	6525-0001
DRAWN	CDN
DESIGNED	RAC
CHECKED	RMC
PROJ. MGR.	RMC

SCALE
HORIZONTAL: 1"=40'
VERTICAL: 1"=4'

M&C TILE NUMBER: CU725
DRAWING NUMBER: 47

STATUS: PRELIMINARY PLAT
REVISION: B

S:\6525\0001\80-Drawings\Plan Profile Sheets\CU725_6525l0001.dwg, 10/13/2014 5:59:21 PM, rdaniels, ARCH full bleed D (36.00 x 24.00 Inches), 1:1

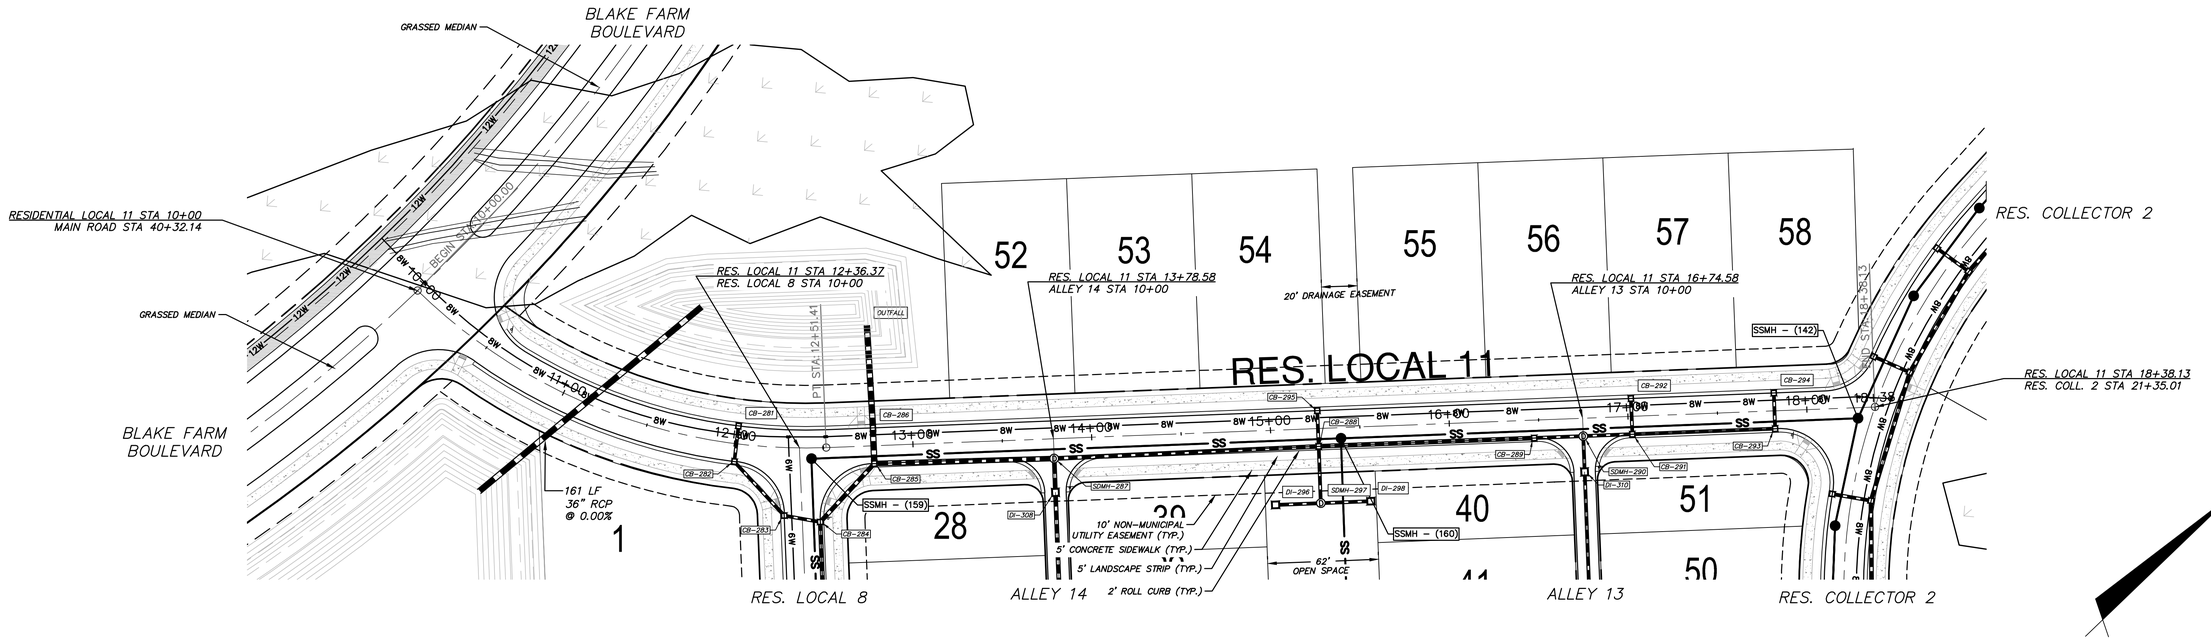

SCALE: 1" = 40'
0 20 40 80 120

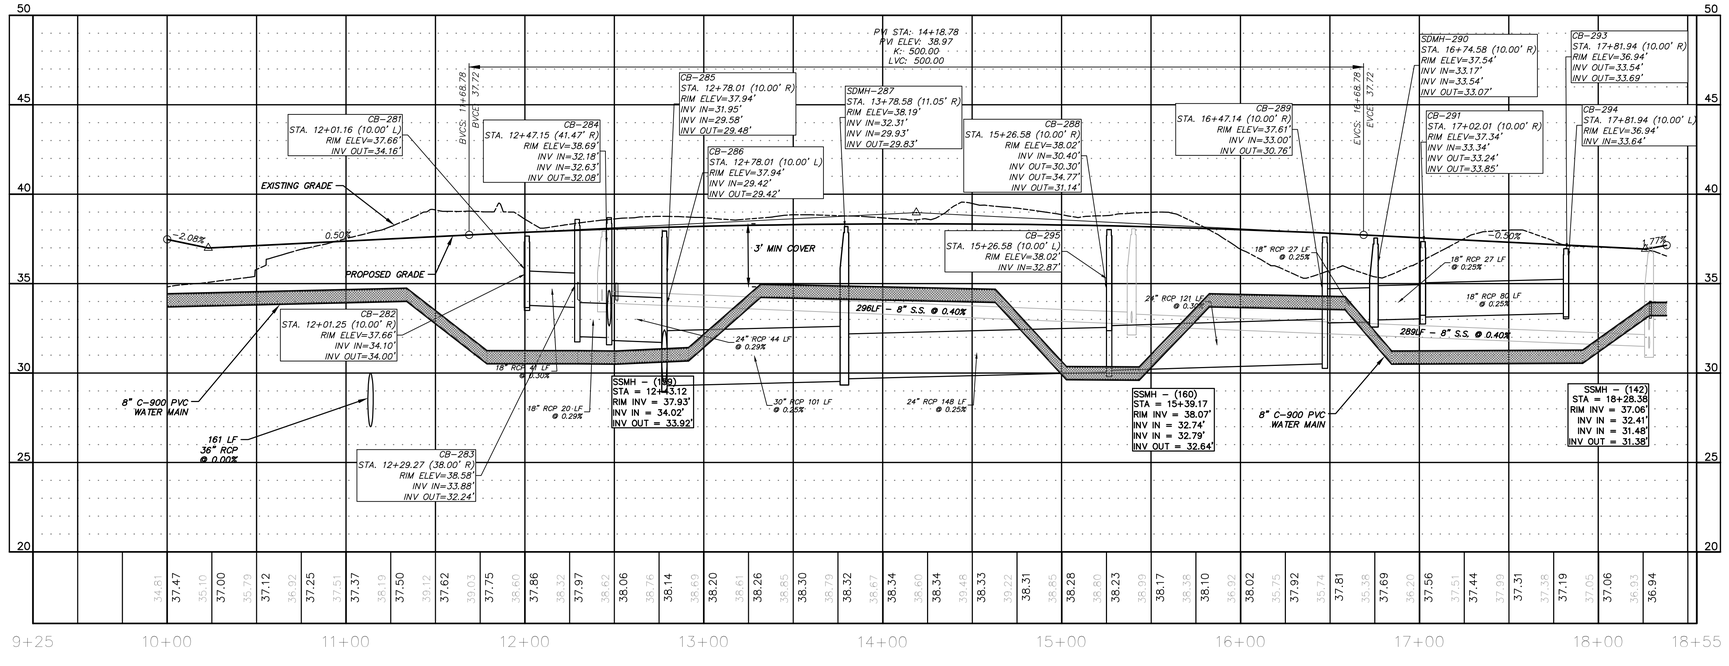

REV.NO.	DESCRIPTIONS	DATE
B	PRELIMINARY PLAT PENDER CO. REVIEW	10/10/14
A	75% CONSTRUCTION DOCUMENTS TO TLC FOR REVIEW	08/11/14

REVISIONS

SEAL
NORTH CAROLINA PROFESSIONAL ENGINEER SEAL 038577 RICHARD A. CHRISTENSEN
10/10/2014

SEAL
PRELIMINARY- DO NOT USE FOR CONSTRUCTION

McKIM&CREED
243 North Front Street
Wilmington, North Carolina 28401
Phone: (910)343-1048, Fax: (910)251-8282
NC LIC. No. F-1222
www.mckimcreed.com

Trask Land CO INC
1202 Eastwood Road
Wilmington, NC 28403
(910) 799-8755

BLAKE FARM
SCOTTS HILL COMMUNITY
PENDER COUNTY NORTH CAROLINA
RESIDENTIAL LOCAL 11
PLAN AND PROFILE
STA 10+00 TO 18+38.13

DATE:	10 OCTOBER 2014
MCE PROJ. #	6525-0001
DRAWN	CDN
DESIGNED	RAC
CHECKED	RMC
PROJ. MGR.	RMC

SCALE
HORIZONTAL: 1"=40'
VERTICAL: 1"=4'

M&C FILE NUMBER CU726
DRAWING NUMBER 48

STATUS: PRELIMINARY PLAT
REVISION B

S:\6525000\100-Drawings\Plan Profile Sheets\CU726_065250001.dwg, 10/13/2014 6:01:33 PM, rlaurella, ARCH full bleed D (36.00 x 24.00 inches), 1:1

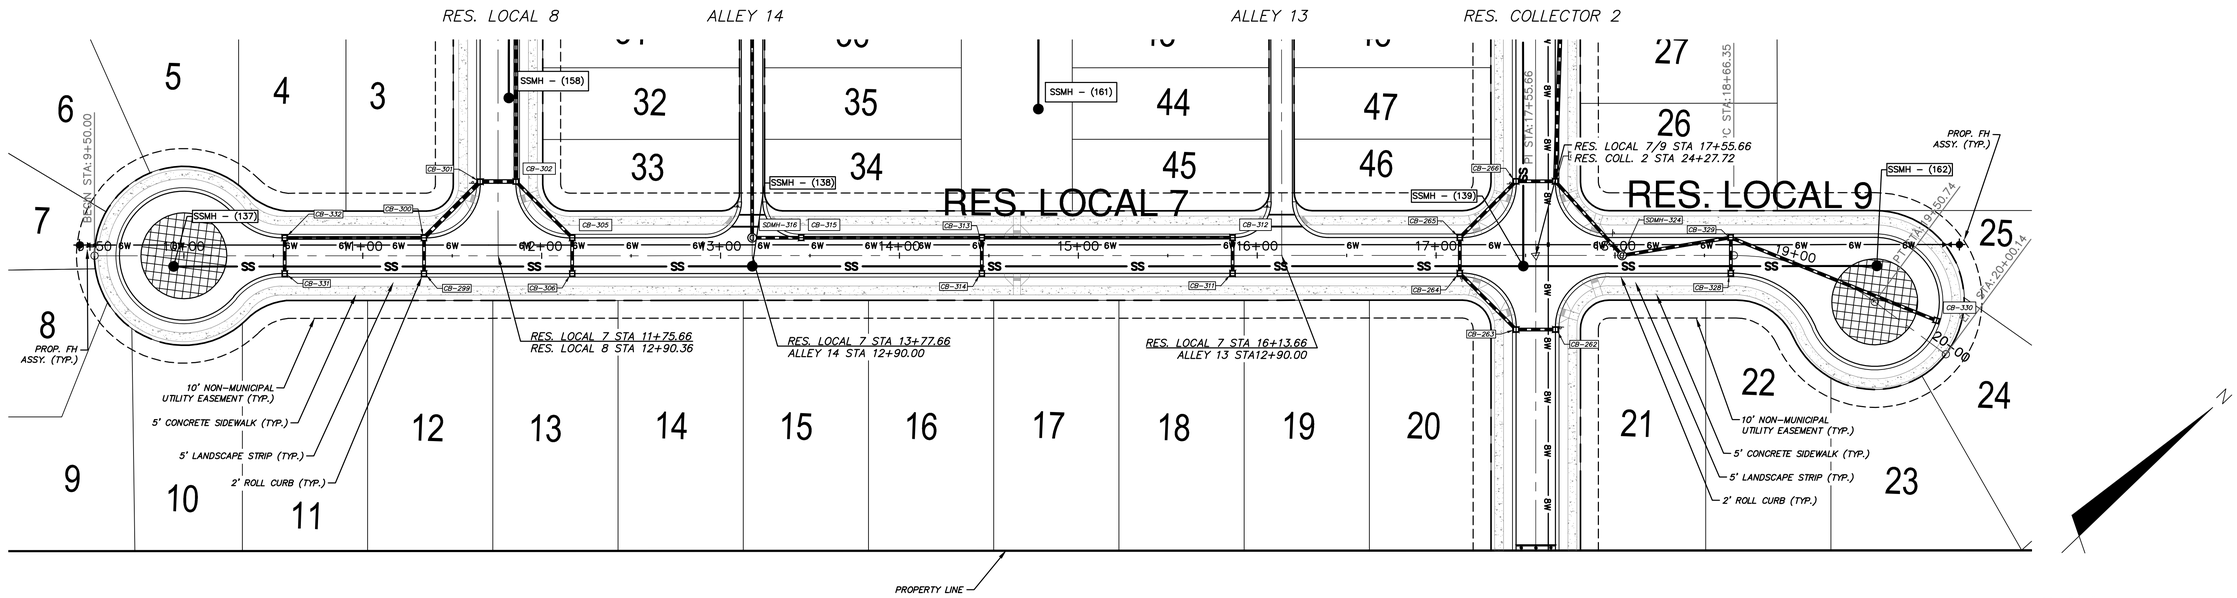

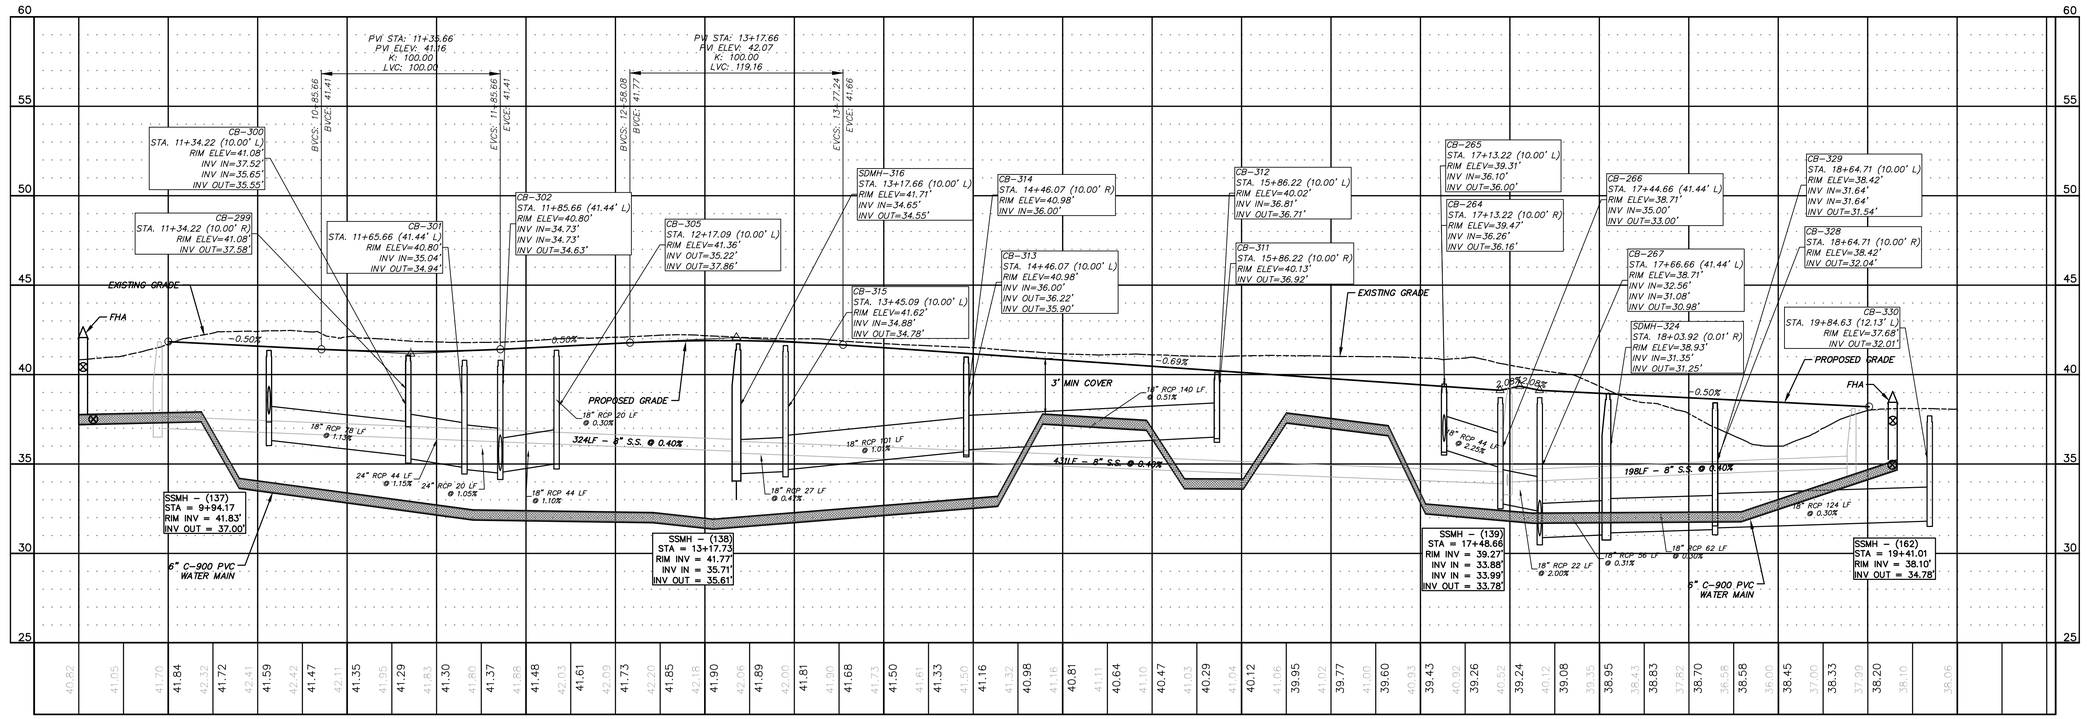

REV NO.	DESCRIPTIONS	DATE
	REVISIONS	
B	PRELIMINARY PLAT PENDER CO. REVIEW	10/10/14
A	75% CONSTRUCTION DOCUMENTS TO TLC FOR REVIEW	08/11/14

SEAL
NORTH CAROLINA PROFESSIONAL ENGINEER SEAL 038577 RICHARD A. CHRISTMAN
10/10/2014

SEAL
PRELIMINARY- DO NOT USE FOR CONSTRUCTION

McKIM&CREED
243 North Front Street
Wilmington, North Carolina 28401
Phone: (910)343-1048, Fax: (910)251-8282
NC LIC. No. F-1222
www.mckimcreed.com

Trask Land CO INC
1202 Eastwood Road
Wilmington, NC 28403
(910) 799-8755

BLAKE FARM
SCOTTS HILL COMMUNITY
PENDER COUNTY NORTH CAROLINA

RESIDENTIAL 7 AND 9
PLAN AND PROFILE
STA 10+00 TO 20+00.14

DATE:	10 OCTOBER 2014
MCE PROJ. #	6525-0001
DRAWN	CDN
DESIGNED	RAC
CHECKED	RMC
PROJ. MGR.	RMC

SCALE
HORIZONTAL: 1"=40'
VERTICAL: 1"=4'

M&C FILE NUMBER CU727
DRAWING NUMBER 49

STATUS: PRELIMINARY PLAT
REVISION B

S:\6525\0001\80_Drawings\Plan Profile Sheets\CU727_06525001.dwg, 10/13/2014 6:03:21 PM, rdaunetta, ARCH full bleed D (36.00 x 24.00 Inches), 1:1

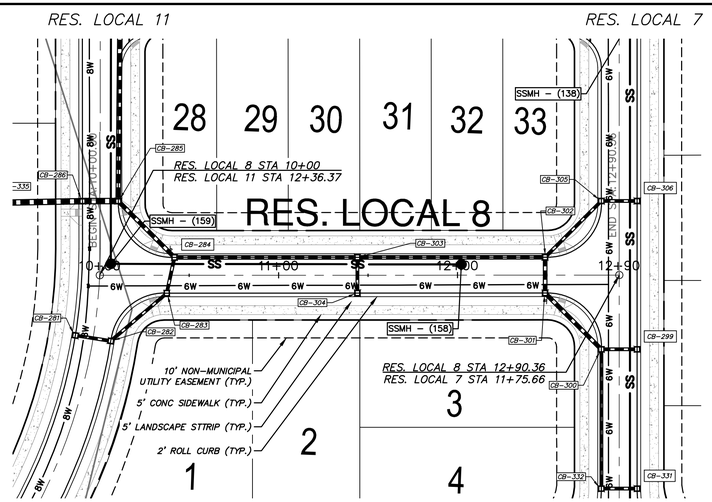

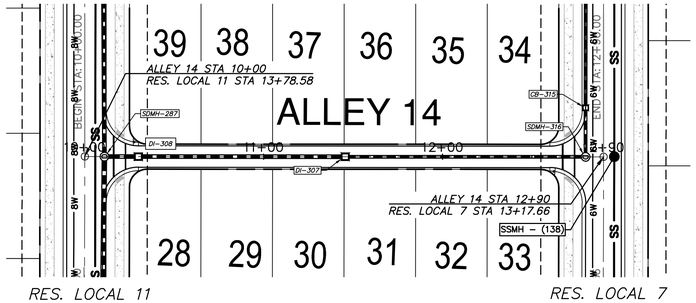

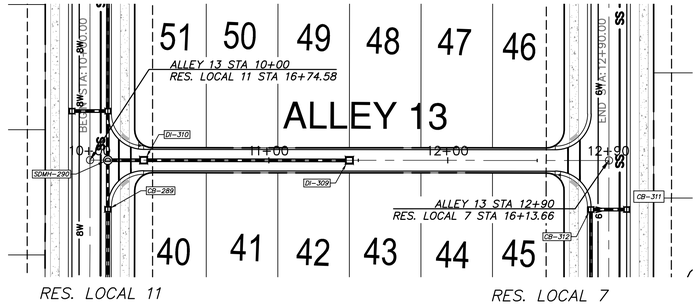

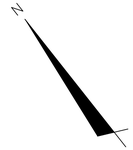

SCALE: 1" = 40'
0 20 40 80 120

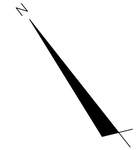

SCALE: 1" = 40'
0 20 40 80 120

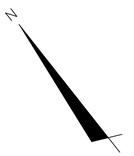

SCALE: 1" = 40'
0 20 40 80 120

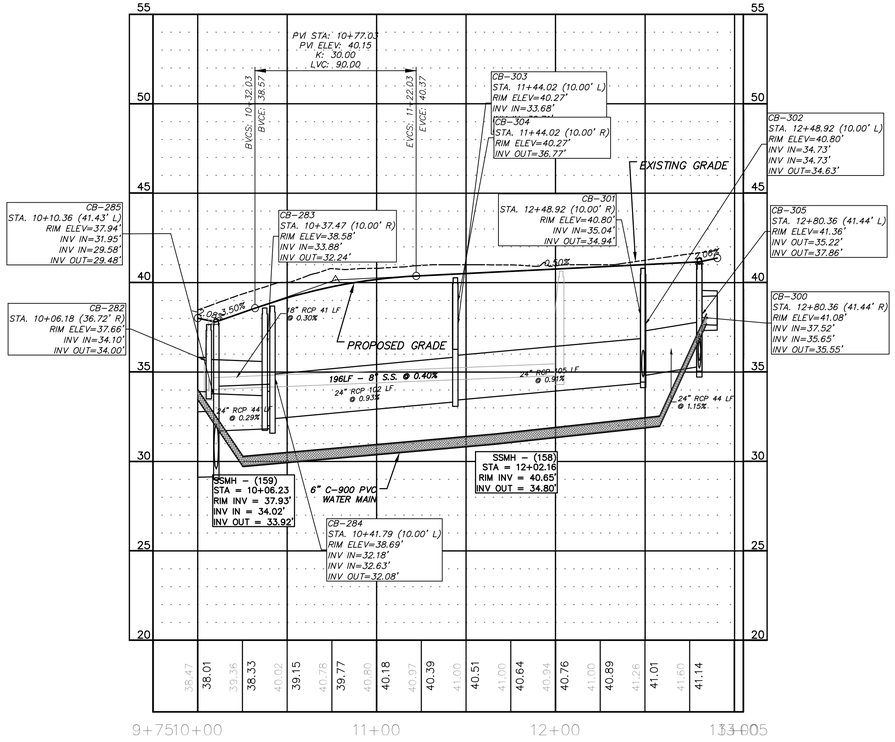

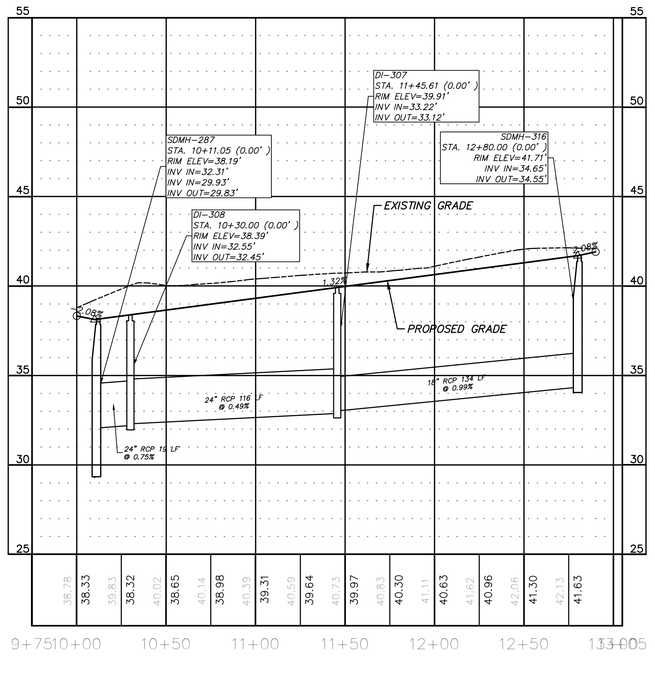

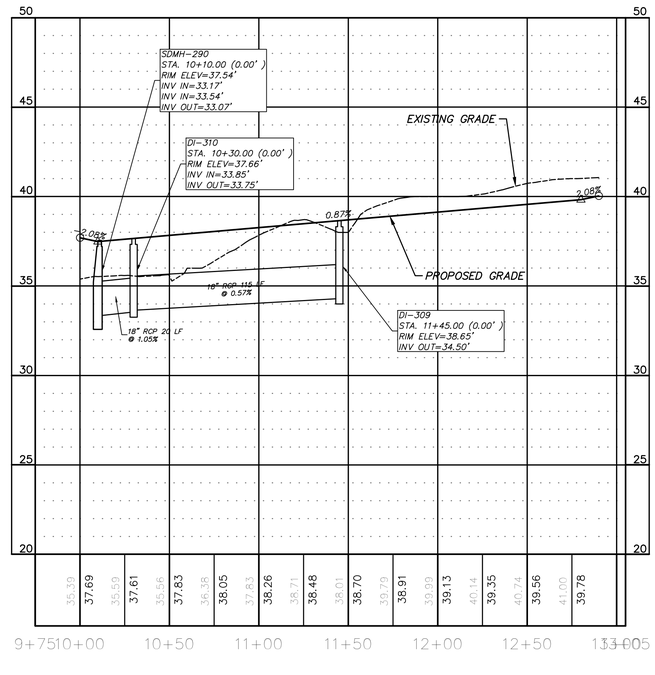

REV NO.	DESCRIPTIONS	DATE
B	PRELIMINARY PLAT PENDER CO. REVIEW	10/10/14
A	75% CONSTRUCTION DOCUMENTS TO TLC FOR REVIEW	08/11/14

REVISIONS

SEAL
NORTH CAROLINA PROFESSIONAL ENGINEER SEAL 038577 RICHARD A. CHRISTIANSEN

SEAL
PRELIMINARY- DO NOT USE FOR CONSTRUCTION

McKIM&CREED
243 North Front Street
Wilmington, North Carolina 28401
Phone: (910)343-1048, Fax: (910)251-8282
NC LIC. No. F-1222
www.mckimcreed.com

Trask Land CO INC
1202 Eastwood Road
Wilmington, NC 28403
(910) 799-8755

BLAKE FARM
SCOTTS HILL COMMUNITY
PENDER COUNTY NORTH CAROLINA

RES. LOCAL 8 AND ALLEYS 13 & 14 PLAN AND PROFILE

DATE:	10 OCTOBER 2014
MCE PROJ. #	6525-0001
DRAWN	CDN
DESIGNED	RAC
CHECKED	RMC
PROJ. MGR.	RMC

SCALE
HORIZONTAL: 1"=40'
VERTICAL: 1"=4'

M&C FILE NUMBER: CU728
DRAWING NUMBER: 50

STATUS: PRELIMINARY PLAT
REVISION: B

S:\6525\000\190-Drawings\Plan Profile Sheets\CU728_06525l0001.dwg, 10/13/2014 6:05:35 PM, rlauretta, ARCH full bleed D (36.00 x 24.00 Inches), 1:1