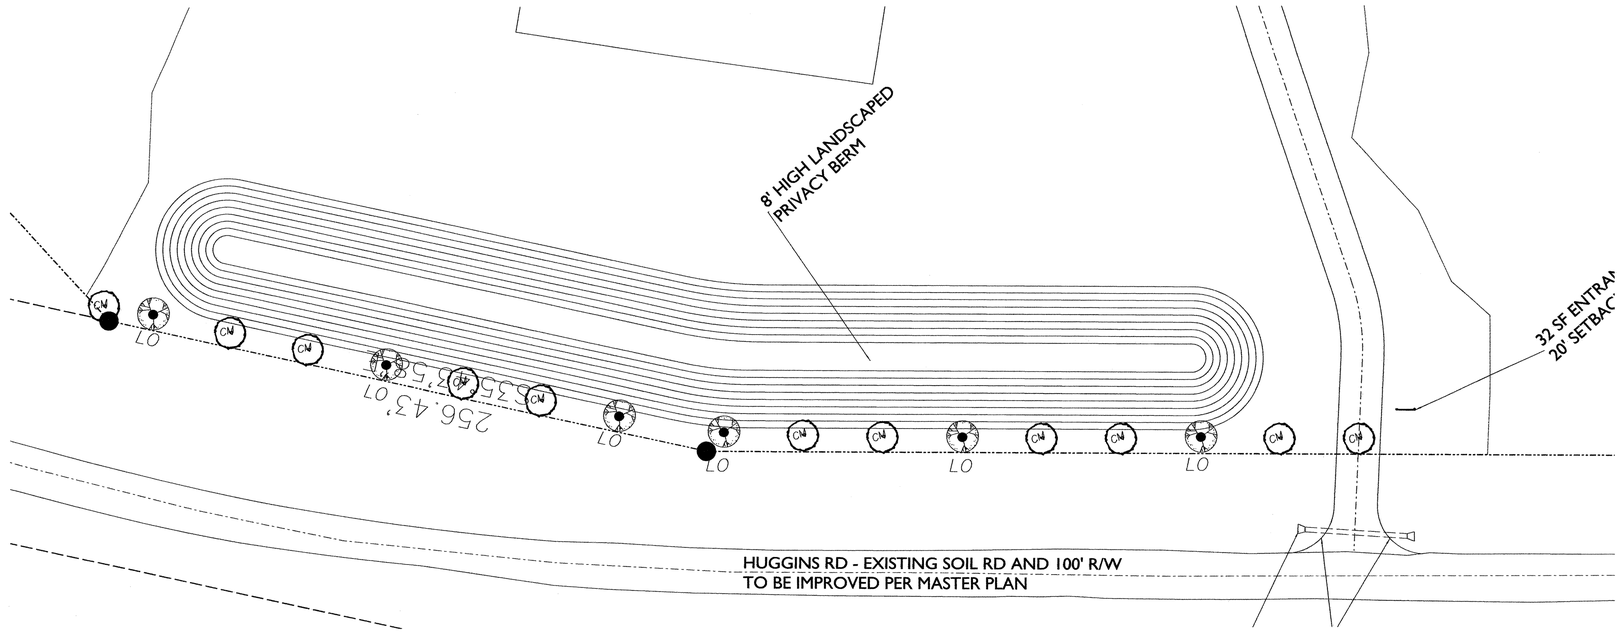

NOTE: ALL DISTURBED AREAS ARE TO BE GRASSED IN THE 30' WIDE "A" BUFFER EXCEPT FOR 4' DIAMETER CIRCLE AROUND TREE PLANTINGS.
ALL CANOPY TREES (LIVE OAKS IN THIS PLAN) SHALL HAVE A MINIMUM HEIGHT OF 4.5 FEET ABOVE GROUND AT THE TIME OF PLANTING AND A MINIMUM CALIPER OF TWO INCHES PER THE PENDER COUNTY UDO SECTION 8.
ALL UNDERSTORY TREES (CREPE MYRTLE IN THIS PLAN) SHALL HAVE A MINIMUM HEIGHT OF 4 FEET ABOVE GROUND AT THE TIME OF PLANTING PER THE PENDER COUNTY UDO SECTION 8.

NOTE: PER THE PENDER COUNTY UDO SECTION 8.1.3 A TREE SURVEY MUST BE PERFORMED ON THE SUBJECT AREA. THE APPLICANT MUST ADHERE TO THE REQUIREMENTS FOR REMOVAL OF SPECIES OUTLINED IN THE UDO.

PLANT LEGEND

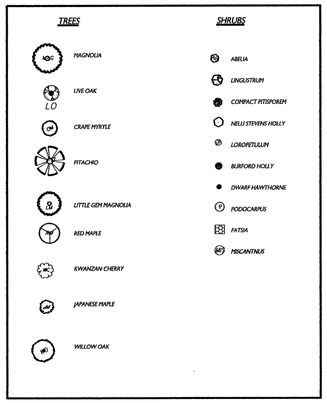

NOTE:
THIS LANDSCAPING PLAN WAS PREPARED USING A PRESCRIPTIVE METHOD AS OUTLINED BY THE PENDER COUNTY UDO. IT IS INTENDED TO MEET THE REQUIREMENTS OF THE UDO. APPROVED SPECIES ARE INCLUDED IN THE APPENDIX OF THE UDO AND MAY BE SUBSTITUTED FOR THE SPECIES SPECIFIED. INSTALLER SHOULD CONSULT A QUAUIFIED LANDSCAPE PROFESSIONAL FOR RECOMMENDATIONS ON PLANTING AND FERTILIZATION OF SPECIFIED SPECIES. THIS PLAN IS PRESCRIPTIVE IN NATURE AND IS INTENDED TO MEET THE BASIC REQUIREMENTS OF THE ORDINANCE. IT IS NOT INTENDED OR IMPLIED TO BE THE WORK OF A LANDSCAPE ARCHITECT OR A LANDSCAPING PROFESSIONAL.

PLURIS HAMPSTEAD WWTF LANDSCAPING

Code	Common Name	Scientific Name	Quantity	Size
	Trees			
MAG	Southern Magnolia	Magnolia grandiflora		3.5" B&B
LM	Little Gem Magnolia	Magnolia grandiflora 'Little Gem'		45 Gal.
LO	Live Oak	Quercus virginiana	6	3" B&B
WO	Willow Oak	Quercus phellos		3" B&B
RB	River Birch	Betula negra		45 Gal.
CM	Crape Myrtle	Lagerstroemia indica sp.	11	25 Gal.
RM	Red Maple	Acer Rubrum		45 Gal.
PIT	Pistachio	Pistacia chinensis		25 Gal.
KC	Kwanzan Cherry	Prunus serrulata 'Kwanzan'		25 Gal.
JM	Japanese Maple	Acer palmatum		25 Gal.
DCM	Dwarf Crape Myrtle	Lagerstroemia indica sp.		15 Gal.
WAX	Wax Myrtle	Myrica cerifera		10 Gal.
NRS	Nellie R. Stevens Holly	Ilex x 'Nellie R. Stevens'		15 Gal.
			17	
	Shrubs			
LG	Ligustrum	Ligustrum japonicum		7 Gal.
P	Podocarpus	Podocarpus macrophyllus 'Maki'		7 Gal.
LR	Loropetalum	Loropetalum chinense		3 Gal.
BH	Burford Holly	Ilex cornuta 'Burfordii'		3 Gal.
DH	Dwarf India Hawthorne	Raphiolepsis indica 'Snow White'		3 Gal.
FA	Fatsia	Fatsia japonica		3 Gal.
NAN	Nandina	Nandina domestica		3 Gal.
CP	Compact Pittosporum	Pittosporum tobira 'Compacta'		3 Gal.
AB	Abelia	Abelia grandiflora		3 Gal.
			0	
	Ornamental Grasses			
MIS	Miscanthus	Miscanthus sinensis 'Gracillimus'		3 Gal.
MUH	Muhly Grass	Muhlenbergia capilaris		3 Gal.
			0	
	Groundcovers			
LIR	Liriope	Liriope spicata		1 Gal.
SC	Seasonal Color	To be Determined		1 Gal.

30' 0' 30' 60' 90'
1" = 30'

LANDSACPE PLAN

SP 5

PLURIS HAMPSTEAD, LLC
2100 MCKINNEY AVE
SUITE 1550
DALLAS, TX 75201

NOTE: ANY PLAN THAT DOES NOT BEAR AN ENGINEER'S SEAL, SIGNATURE AND DATE IS A PRELIMINARY PLAN AND NOT RELEASED FOR CONSTRUCTION

Michael C. Gallant PE, PA
Engineering / Consulting / Design
GALLANTMC@YAHOO.COM
PO BOX 4039 SURF CITY, NC 28445
910.448.1046
C-1989