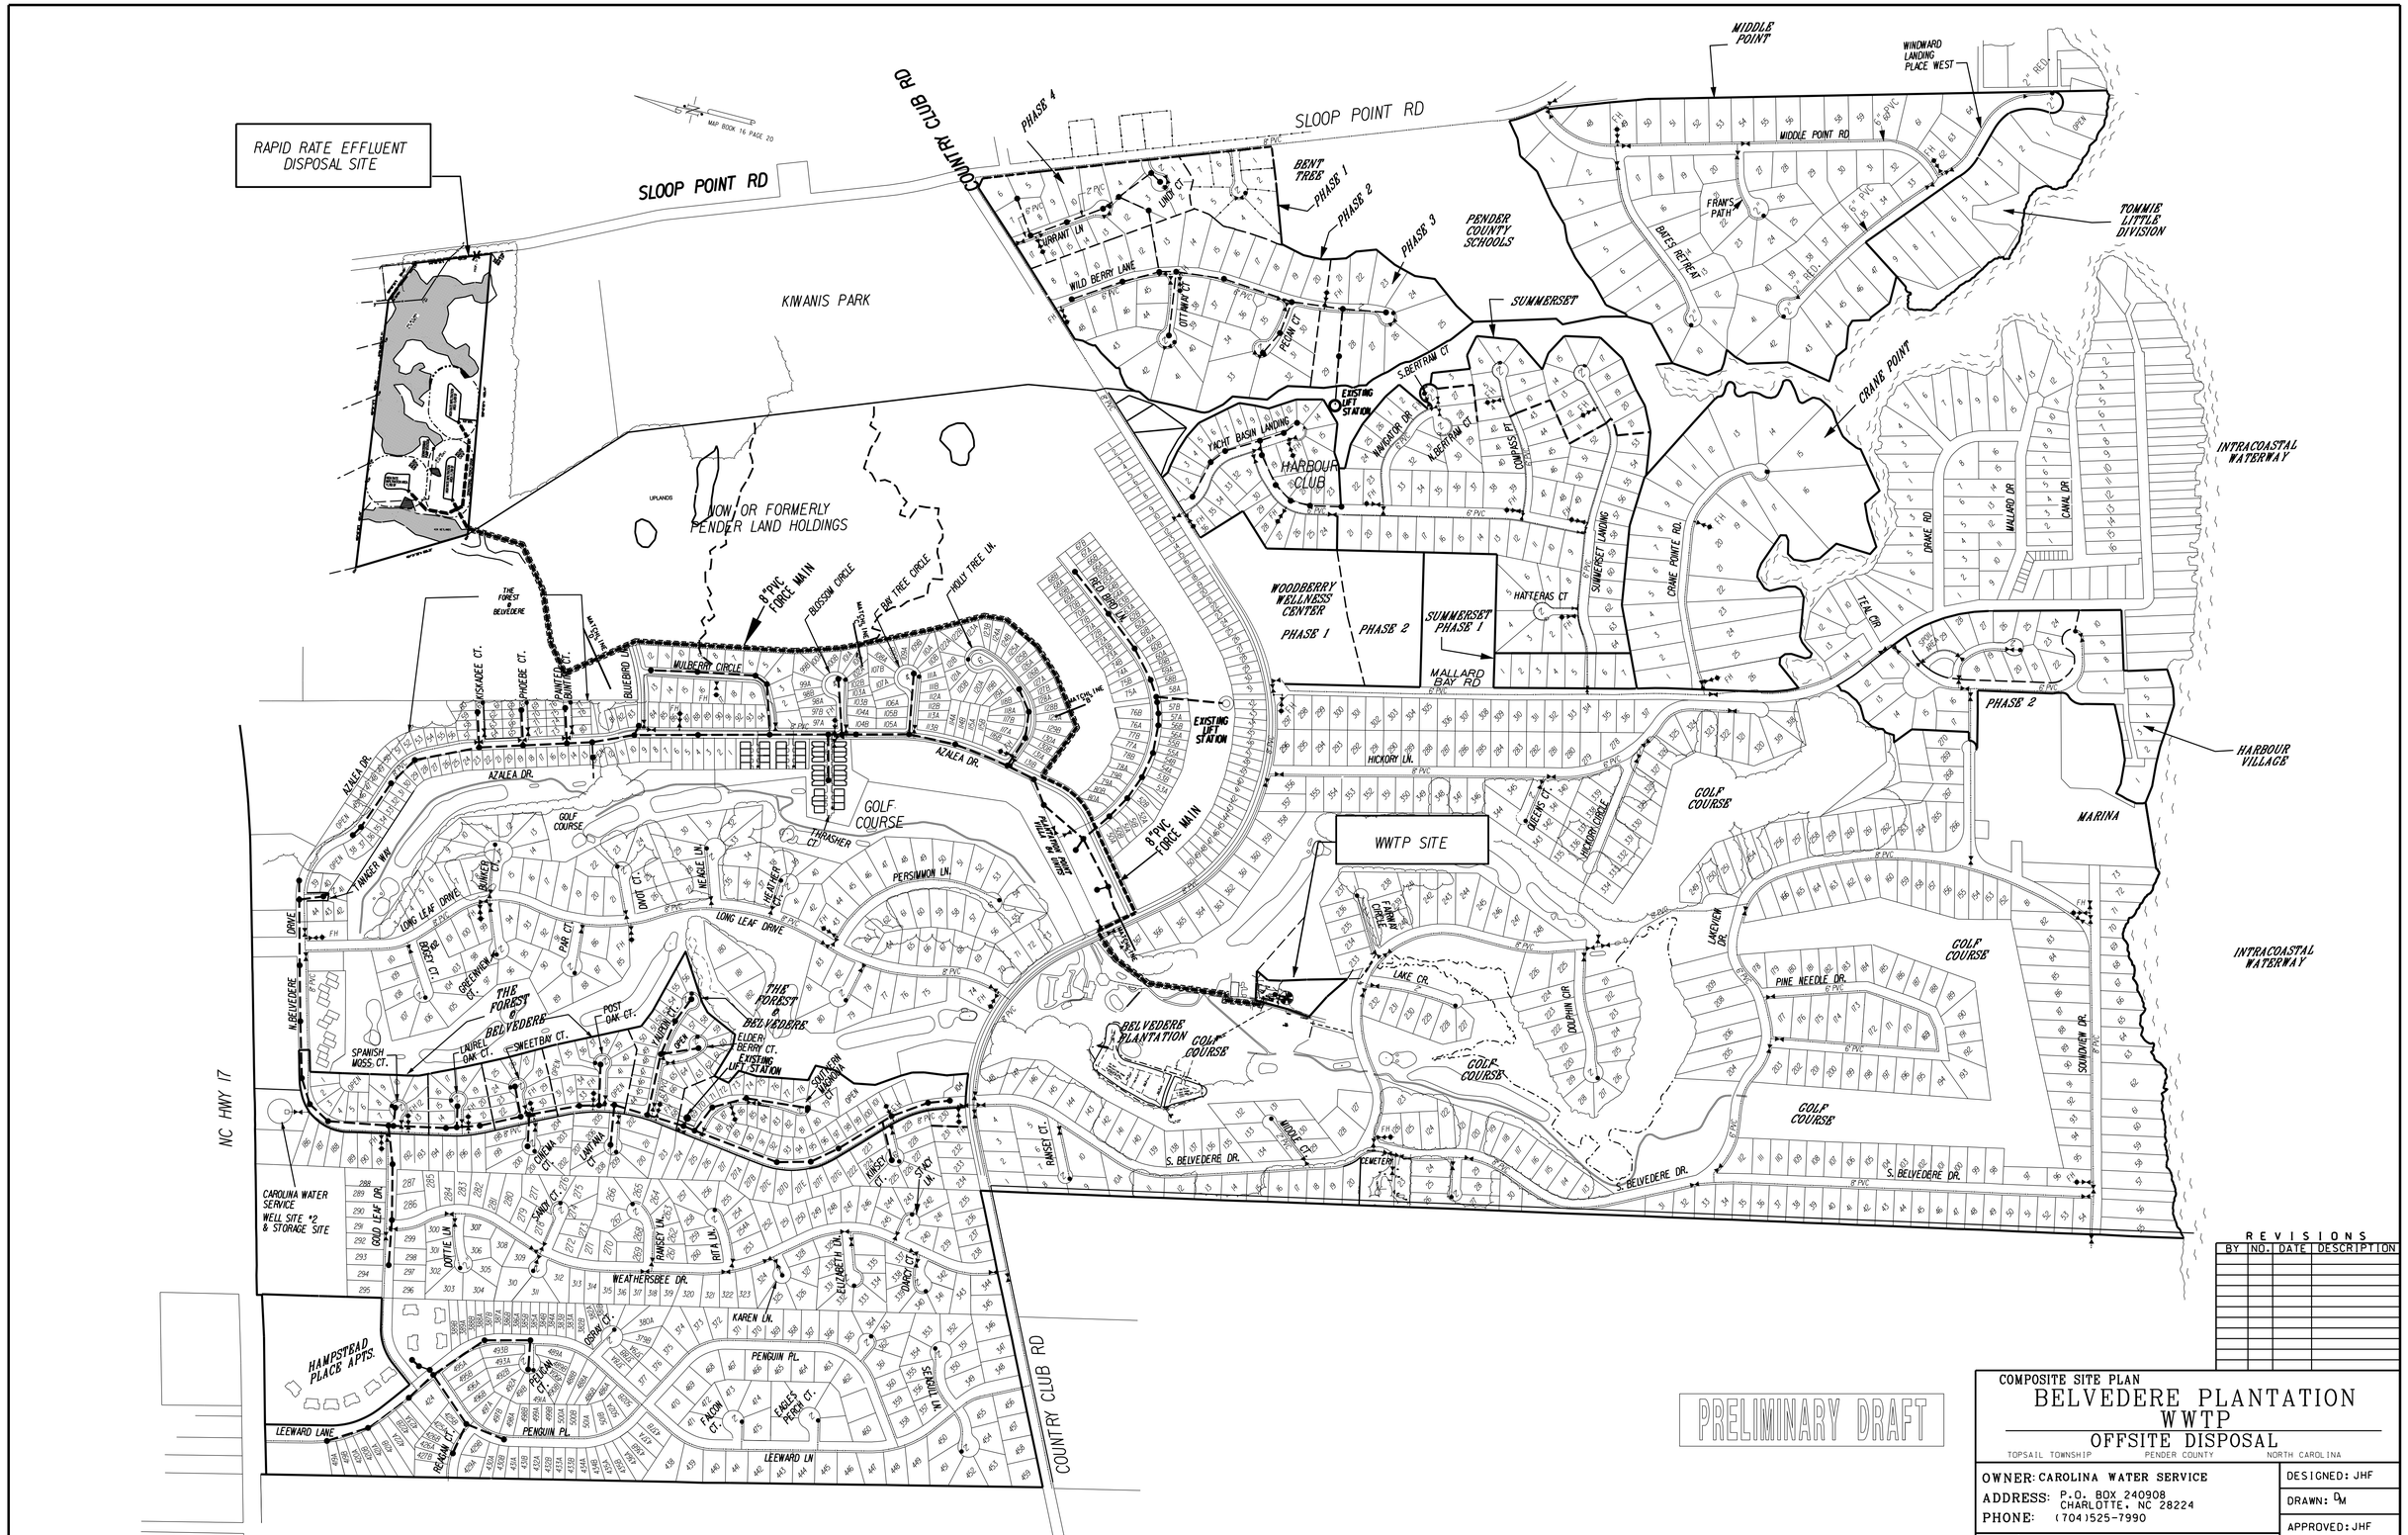

REVISIONS			
BY	NO.	DATE	DESCRIPTION

PRELIMINARY DRAFT

COMPOSITE SITE PLAN

BELVEDERE PLANTATION WWTP

OFFSITE DISPOSAL

TOPSAIL TOWNSHIP PENDER COUNTY NORTH CAROLINA

OWNER: CAROLINA WATER SERVICE
ADDRESS: P.O. BOX 240908 CHARLOTTE, NC 28224
PHONE: (704)525-7990

STROUD ENGINEERING, P.A.
102-D CINEMA DRIVE
WILMINGTON, NC 28403
(910) 815-0775
LICENSE NO.C-0647

DESIGNED: JHF	
DRAWN: DM	
APPROVED: JHF	
DATE: 5/19/14	
SCALE: 1"= 400'	
SHEET C2 OF 18	

400 200 0 400 800

GRAPHIC SCALE: 1"= 400'

LINWOOD E. STROUD, P.E.

PROJECT NO.: P523-015

DRAWING NO.: 002