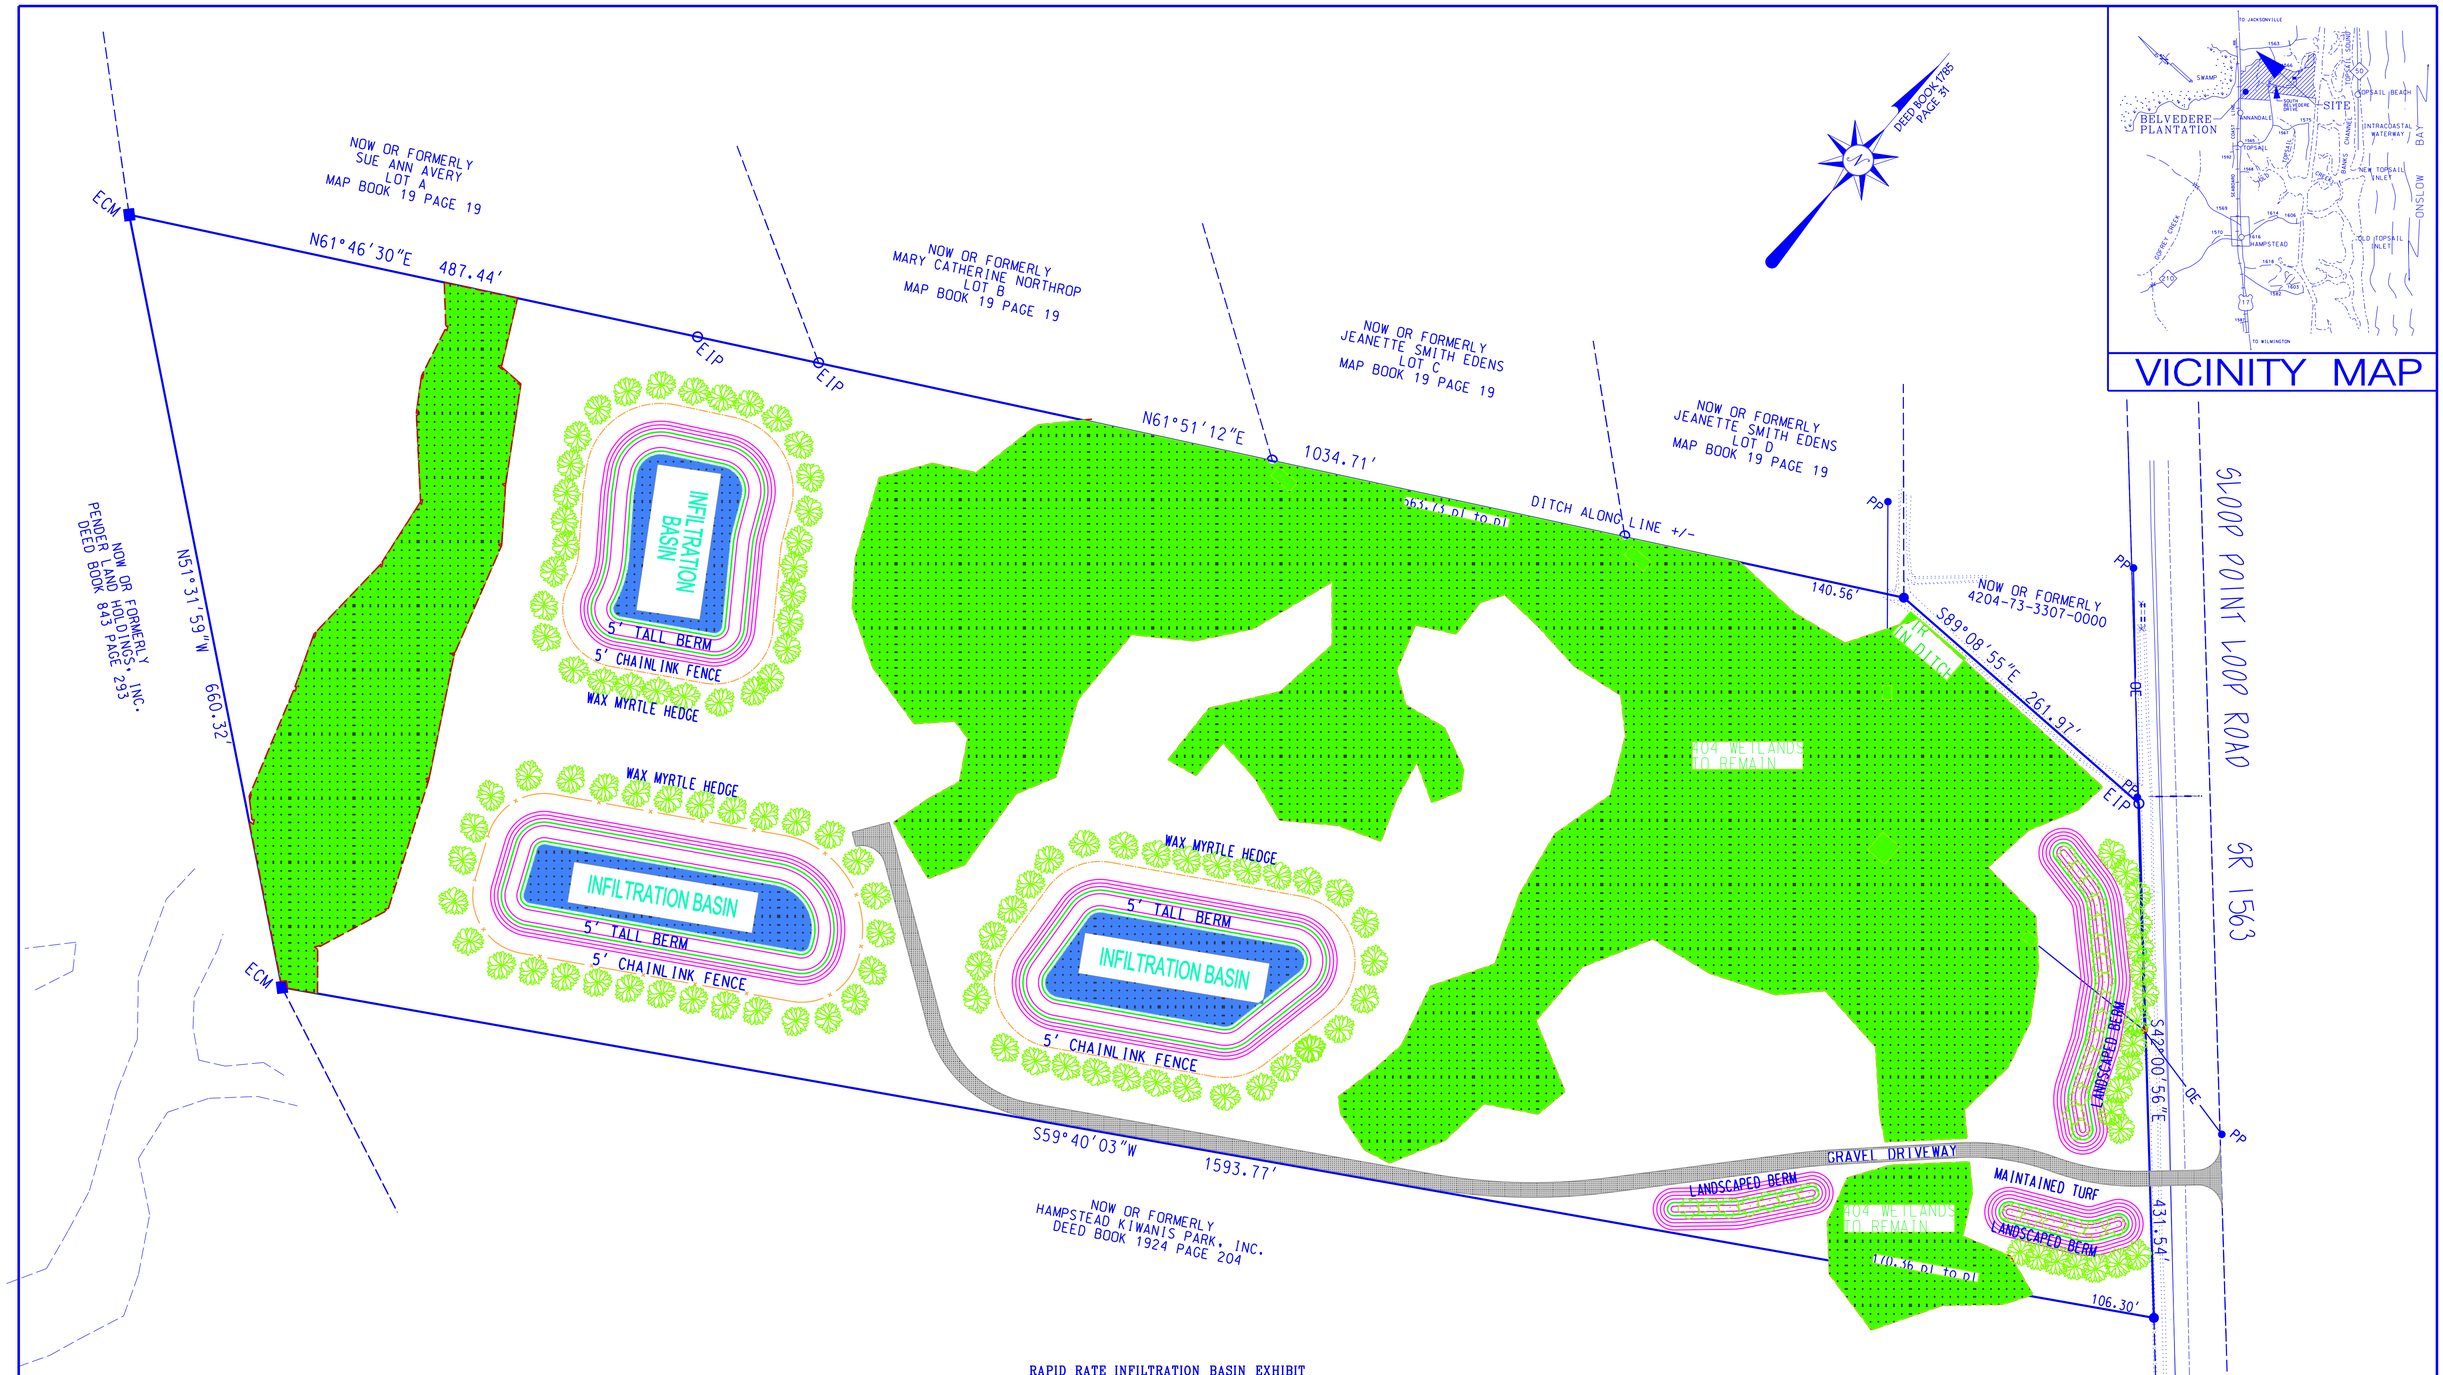

VICINITY MAP

RAPID RATE INFILTRATION BASIN EXHIBIT

BELVEDERE PLANTATION WWTP

OFFSITE DISPOSAL

GRAPHIC SCALE: 1"=60'

STROUD ENGINEERING, P.A.
102-D CINEMA DRIVE
WILMINGTON, NORTH CAROLINA 28412
(910) 815-0775
LICENSE NO.C-0647

CAROLINA WATER SERVICE
P.O. BOX 240705
CHARLOTTE, NC 28224
(704) 525-7990