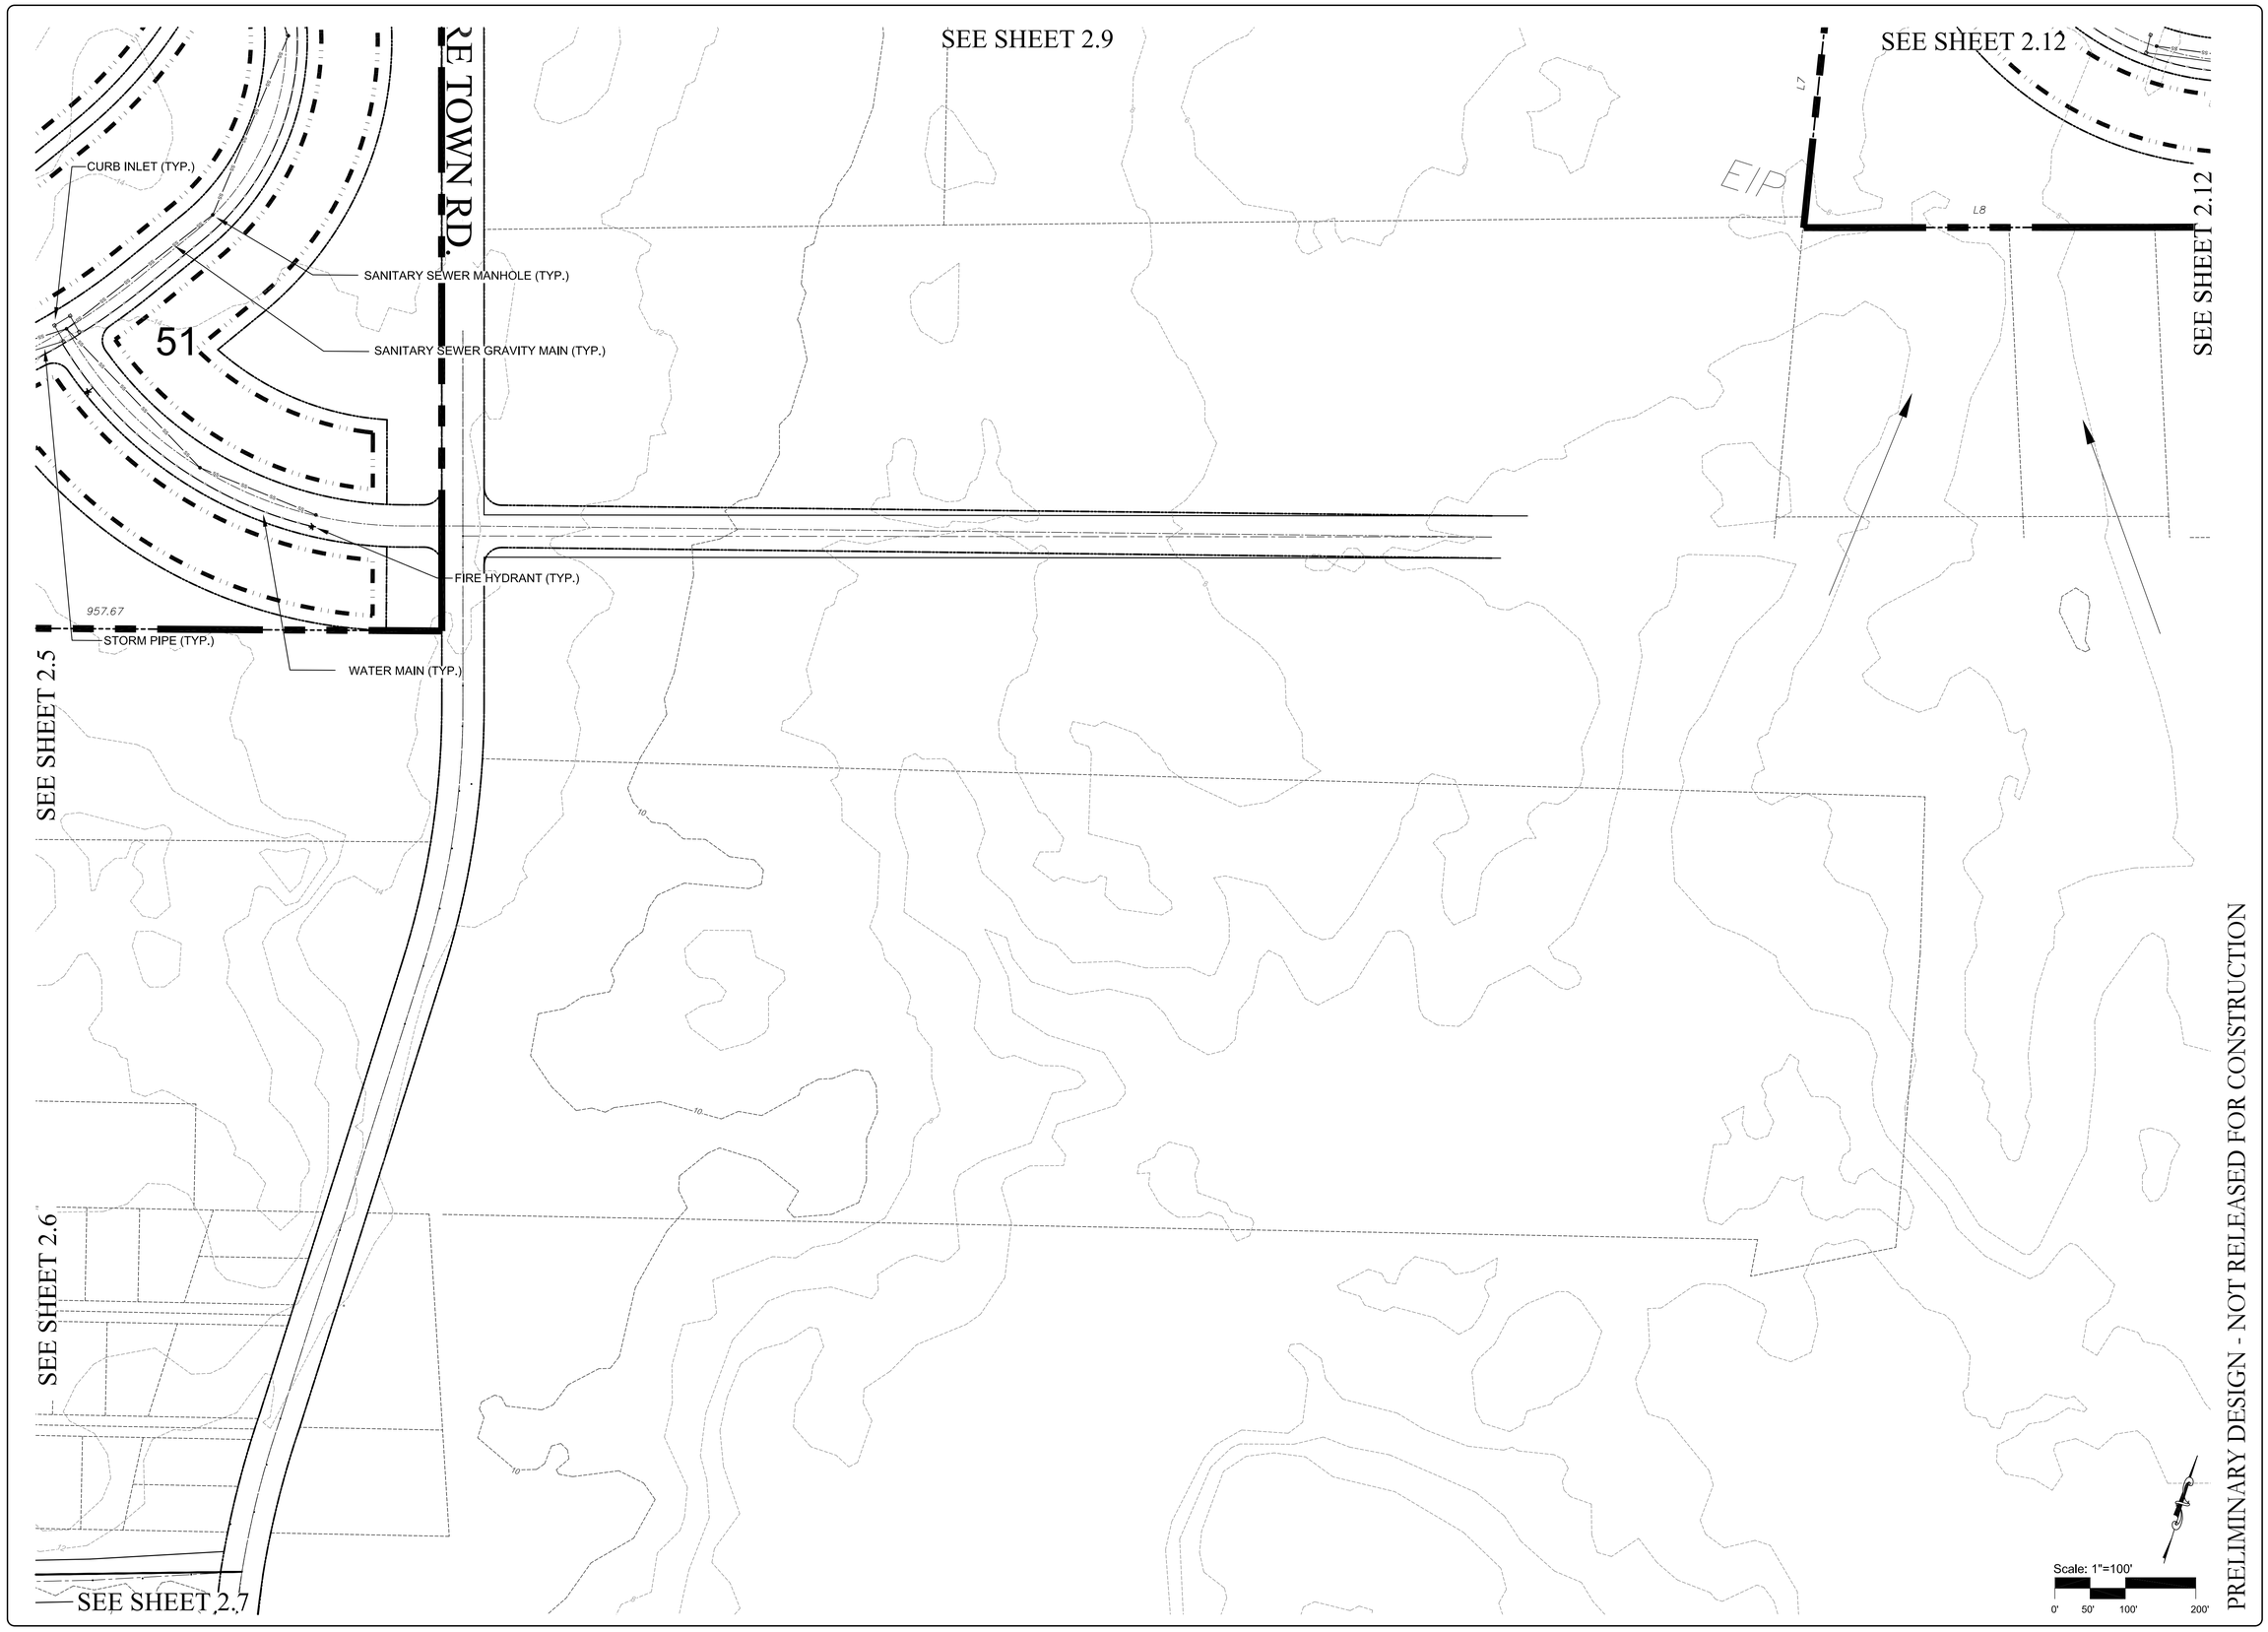

PRELIMINARY DESIGN - NOT RELEASED FOR CONSTRUCTION

REVISIONS:

CLIENT INFORMATION:

LANE'S FERRY LANDING, LLC
2259 BOWMAN STREET SW
SUPPLY, NC 28462

PARAMOUNTE
ENGINEERING
5911 Oleander Drive, Suite 201
Wilmington, North Carolina 28403
(910) 791-6707 (O) (910) 791-6760 (F)
NC License #: C-2846

MASTER DEVELOPMENT PLAN

LANE'S FERRY LANDING
ROCKY POINT
PENDER COUNTY, NORTH CAROLINA

PROJECT STATUS
CONCEPTUAL LAYOUT:
PRELIMINARY LAYOUT:
FINAL LAYOUT:
RELEASED FOR CONST:

DRAWING INFORMATION
DATE: 04/17/15
SCALE: 1" = 100'
DESIGNED: DHW
DRAWN: A.M.E.
CHECKED: DHW

SEAL

C-2.8

PEI JOB#: 15153.PE