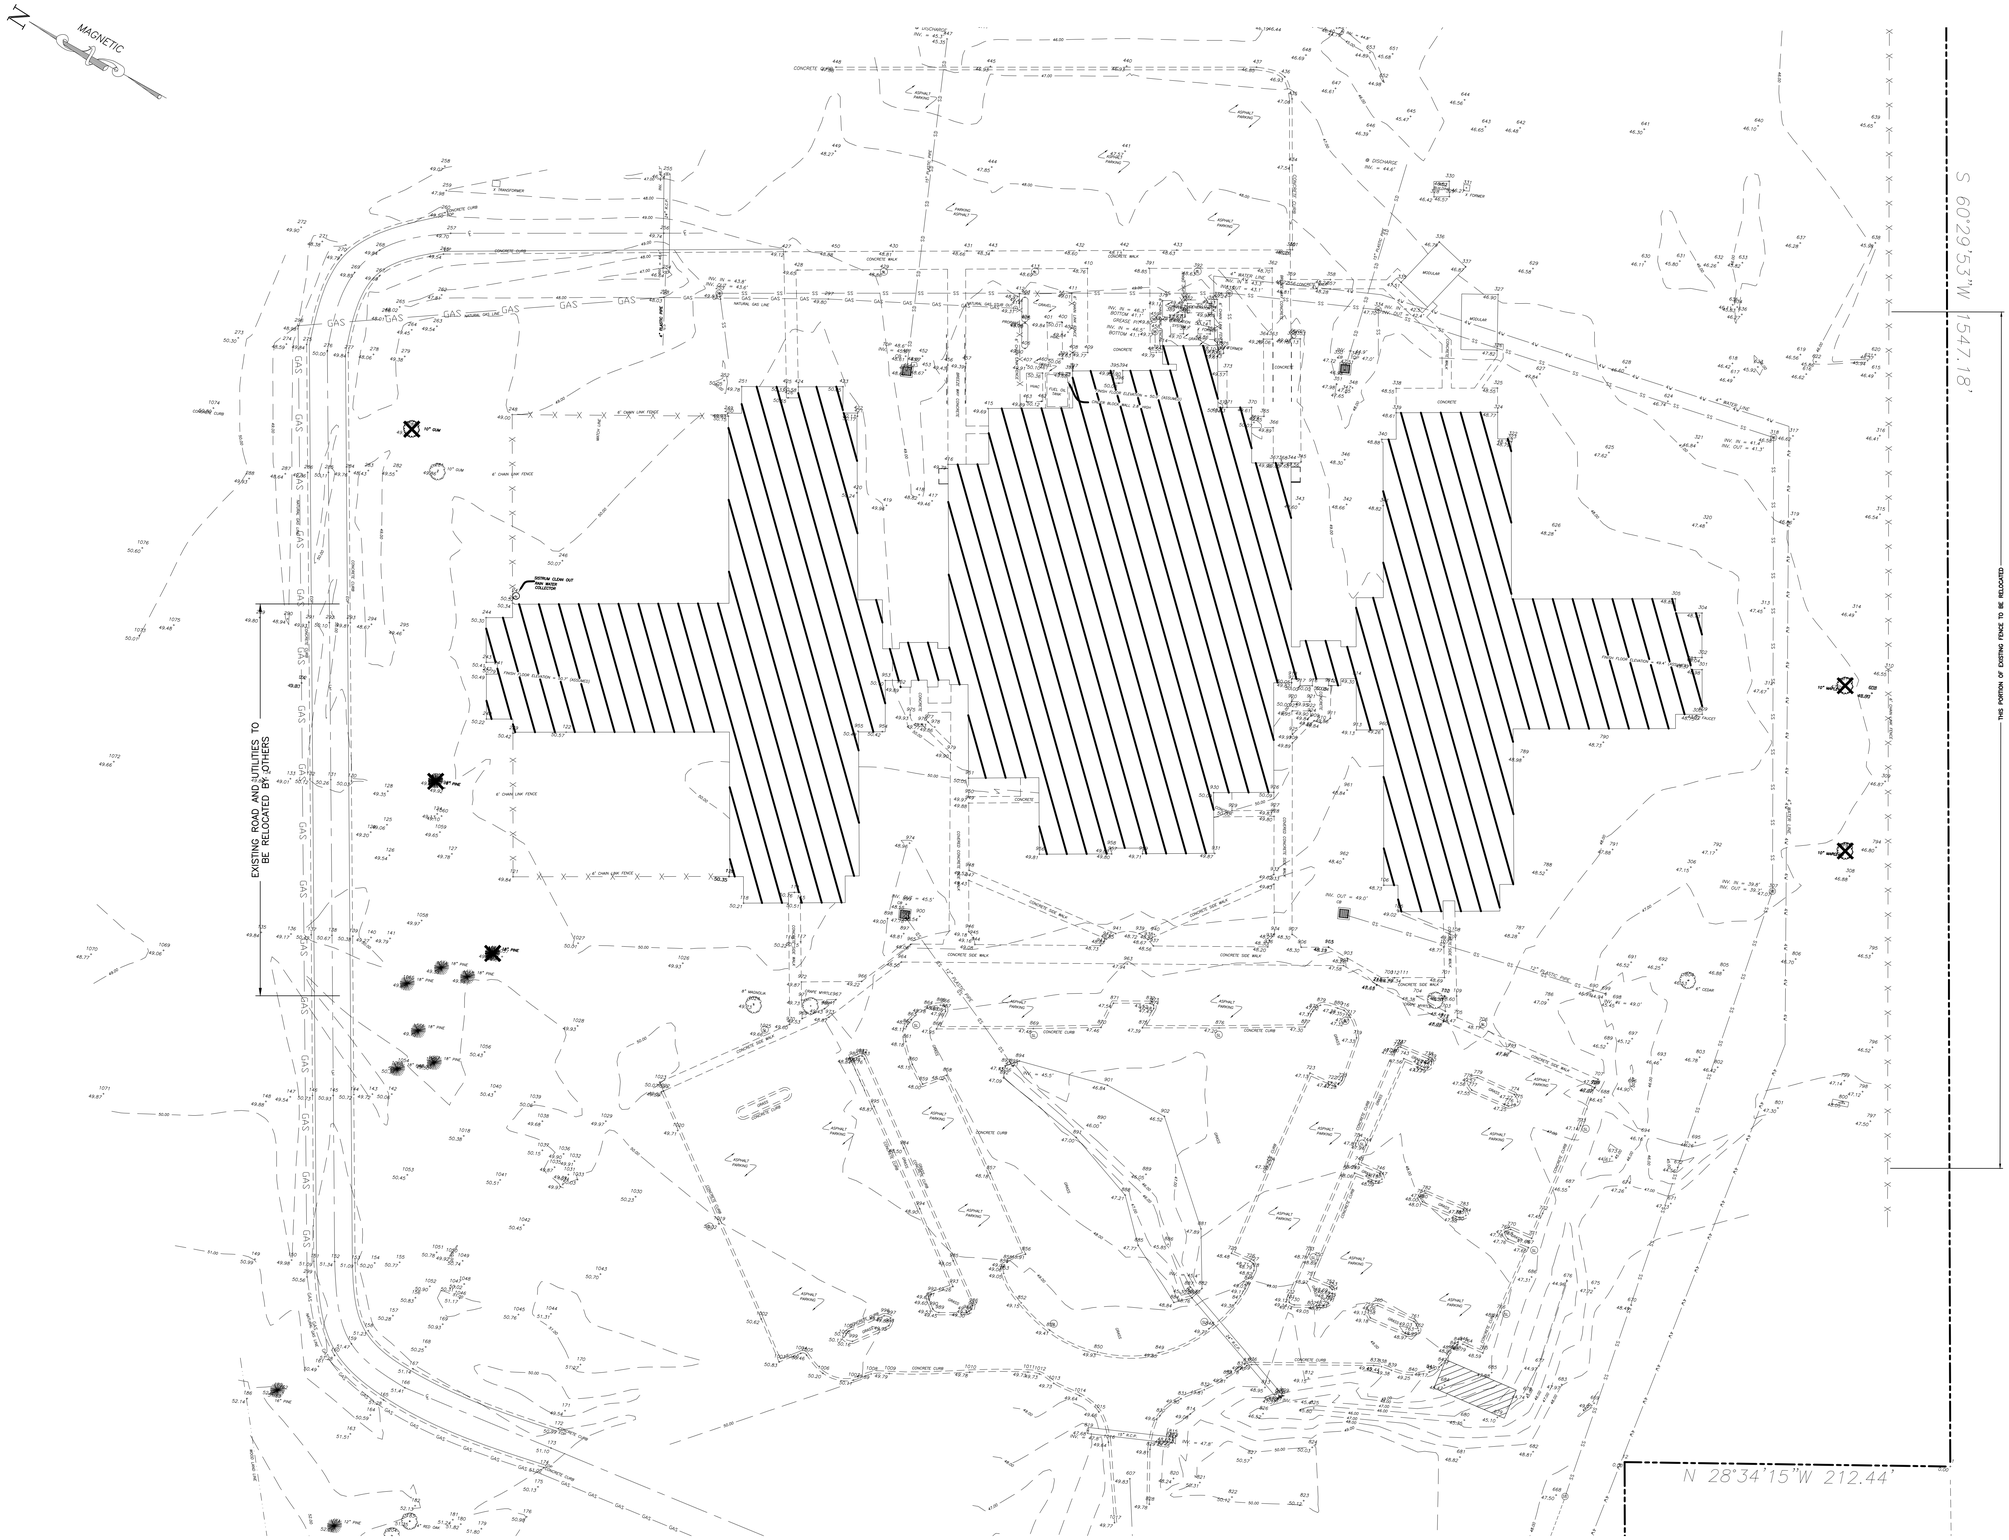
MAGNETIC
S 60°29'53"W 1547.18'
N 28°34'15"W 212.44'
EXISTING ROAD AND UTILITIES TO BE RELOCATED BY OTHERS
THIS PORTION OF EXISTING FENCE TO BE RELOCATED
NATURAL GAS LINE
6' CHAIN LINK FENCE
CONCRETE CURB
CONCRETE WALK
CONCRETE SIDE WALK
ASPHALT PARKING
WATER LINE
FIRE HYDRANT
DISCHARGE
TRANSFORMER
MODULAR
CONCRETE
CHAIN FLOOR CONNECTOR
ASPHALT SIDE WALK
CONCRETE DRIVE
DRAINAGE DITCH
FIBERGLASS PARKING
FIBERGLASS PARKING
FIBERGLASS PARKING