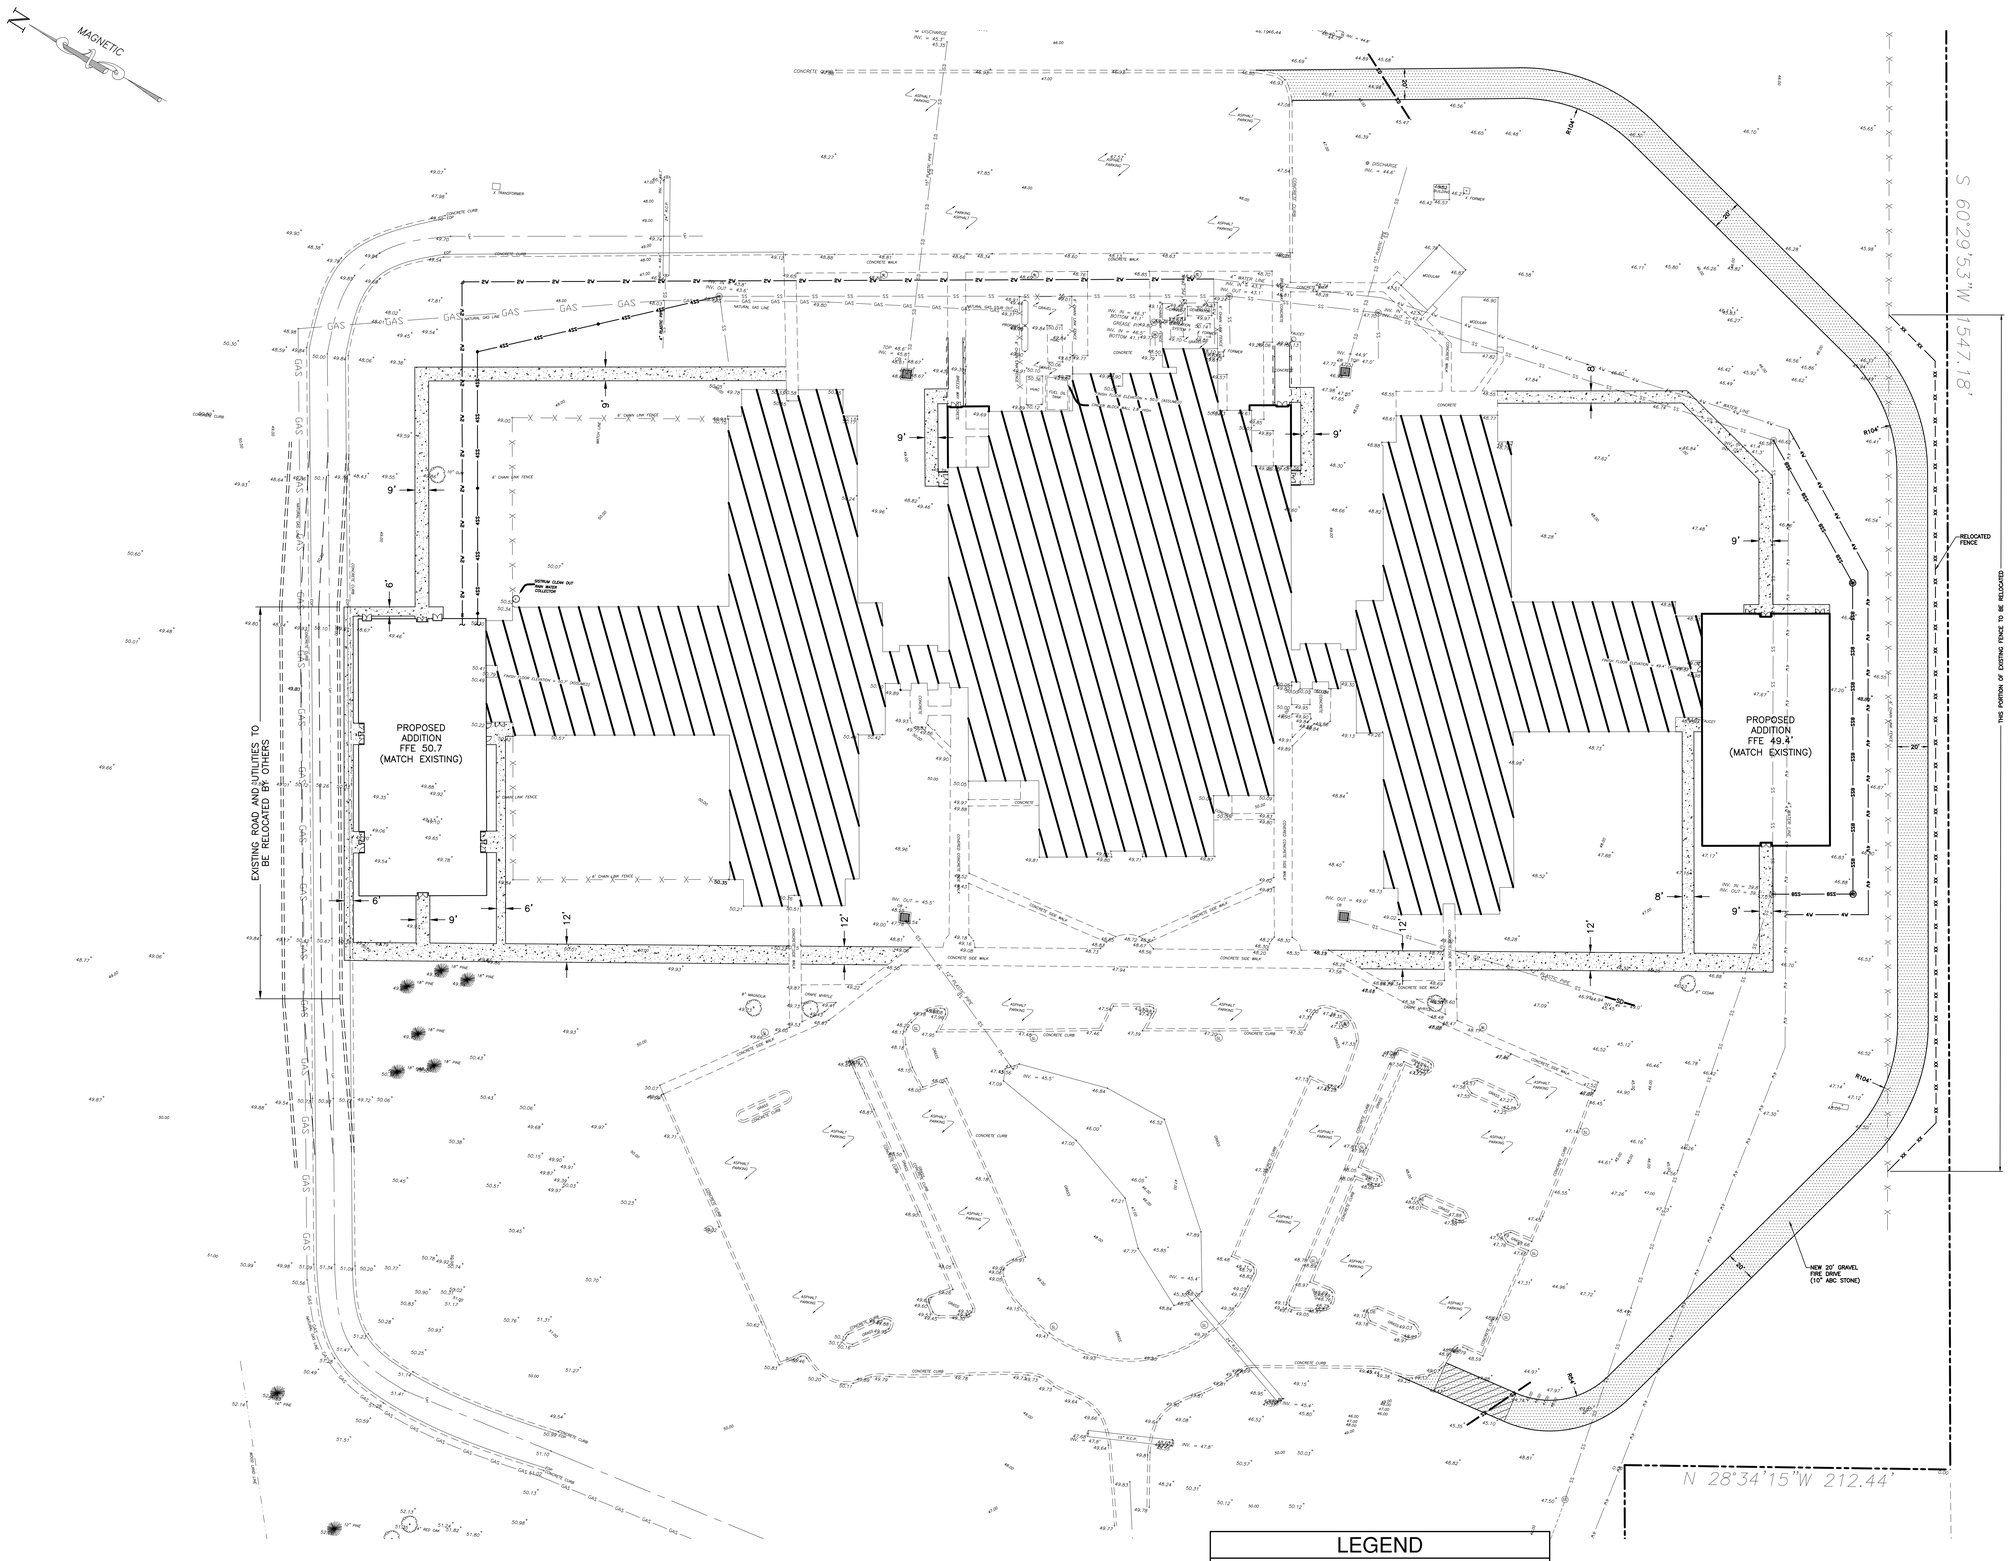

LEGEND

	PROPERTY LINE
	RIGHT OF WAY
SD SD	EXISTING STORMDRAIN
SS SS	EXISTING SEWER LINE
W W	EXISTING WATER LINE
SSFM	EXISTING SEWER FORCEMAIN
42	EXISTING CONTOUR
	NEW GRAVEL FIRE DRIVE
	NEW CONCRETE SIDEWALK

SCALE: 1" = 40'

0 40 80 120

NORTH CAROLINA PROFESSIONAL ENGINEER SEAL 019846 JAMES PHILLIP NORRIS

FOR REVIEW ONLY
DO NOT USE
FOR CONSTRUCTION

15032	
DES.	JPN
CKD.	JPN
DRWN.	EDB
DATE	02/17/16

NORRIS & TUNSTALL
CONSULTING ENGINEERS, P.C.

902 MARKET STREET
WILMINGTON, NC 28401
PHONE (910) 343-9653

1429 ASH-LITTLE RIVER RD. NW
ASH, NC 28420
PHONE (910) 287-5900

licence #C-3641

LITTLE
DIVERSIFIED ARCHITECTURAL CONSULTING

www.littleonline.com

This drawing and the design shown are the property of Little Diversified Architectural Consulting. The reproduction, copying or other use of this drawing without their written consent is prohibited and any infringement will be subject to legal action.

© Little 2014

PENDER COUNTY SCHOOLS

NOT FOR CONSTRUCTION

DESIGN DEVELOPEMENT PRICING SUBMITTAL

12/23/2015

NO.	REASON	DATE

PRINCIPAL IN CHARGE
CHARLES J. TODD

PROJECT MANAGER
TIM McAULIFFE

DESIGN TEAM
LITTLE

CAPE FEAR ELEMENTARY AND MIDDLE SCHOOL

514.3968.00

SITE PLAN

C3