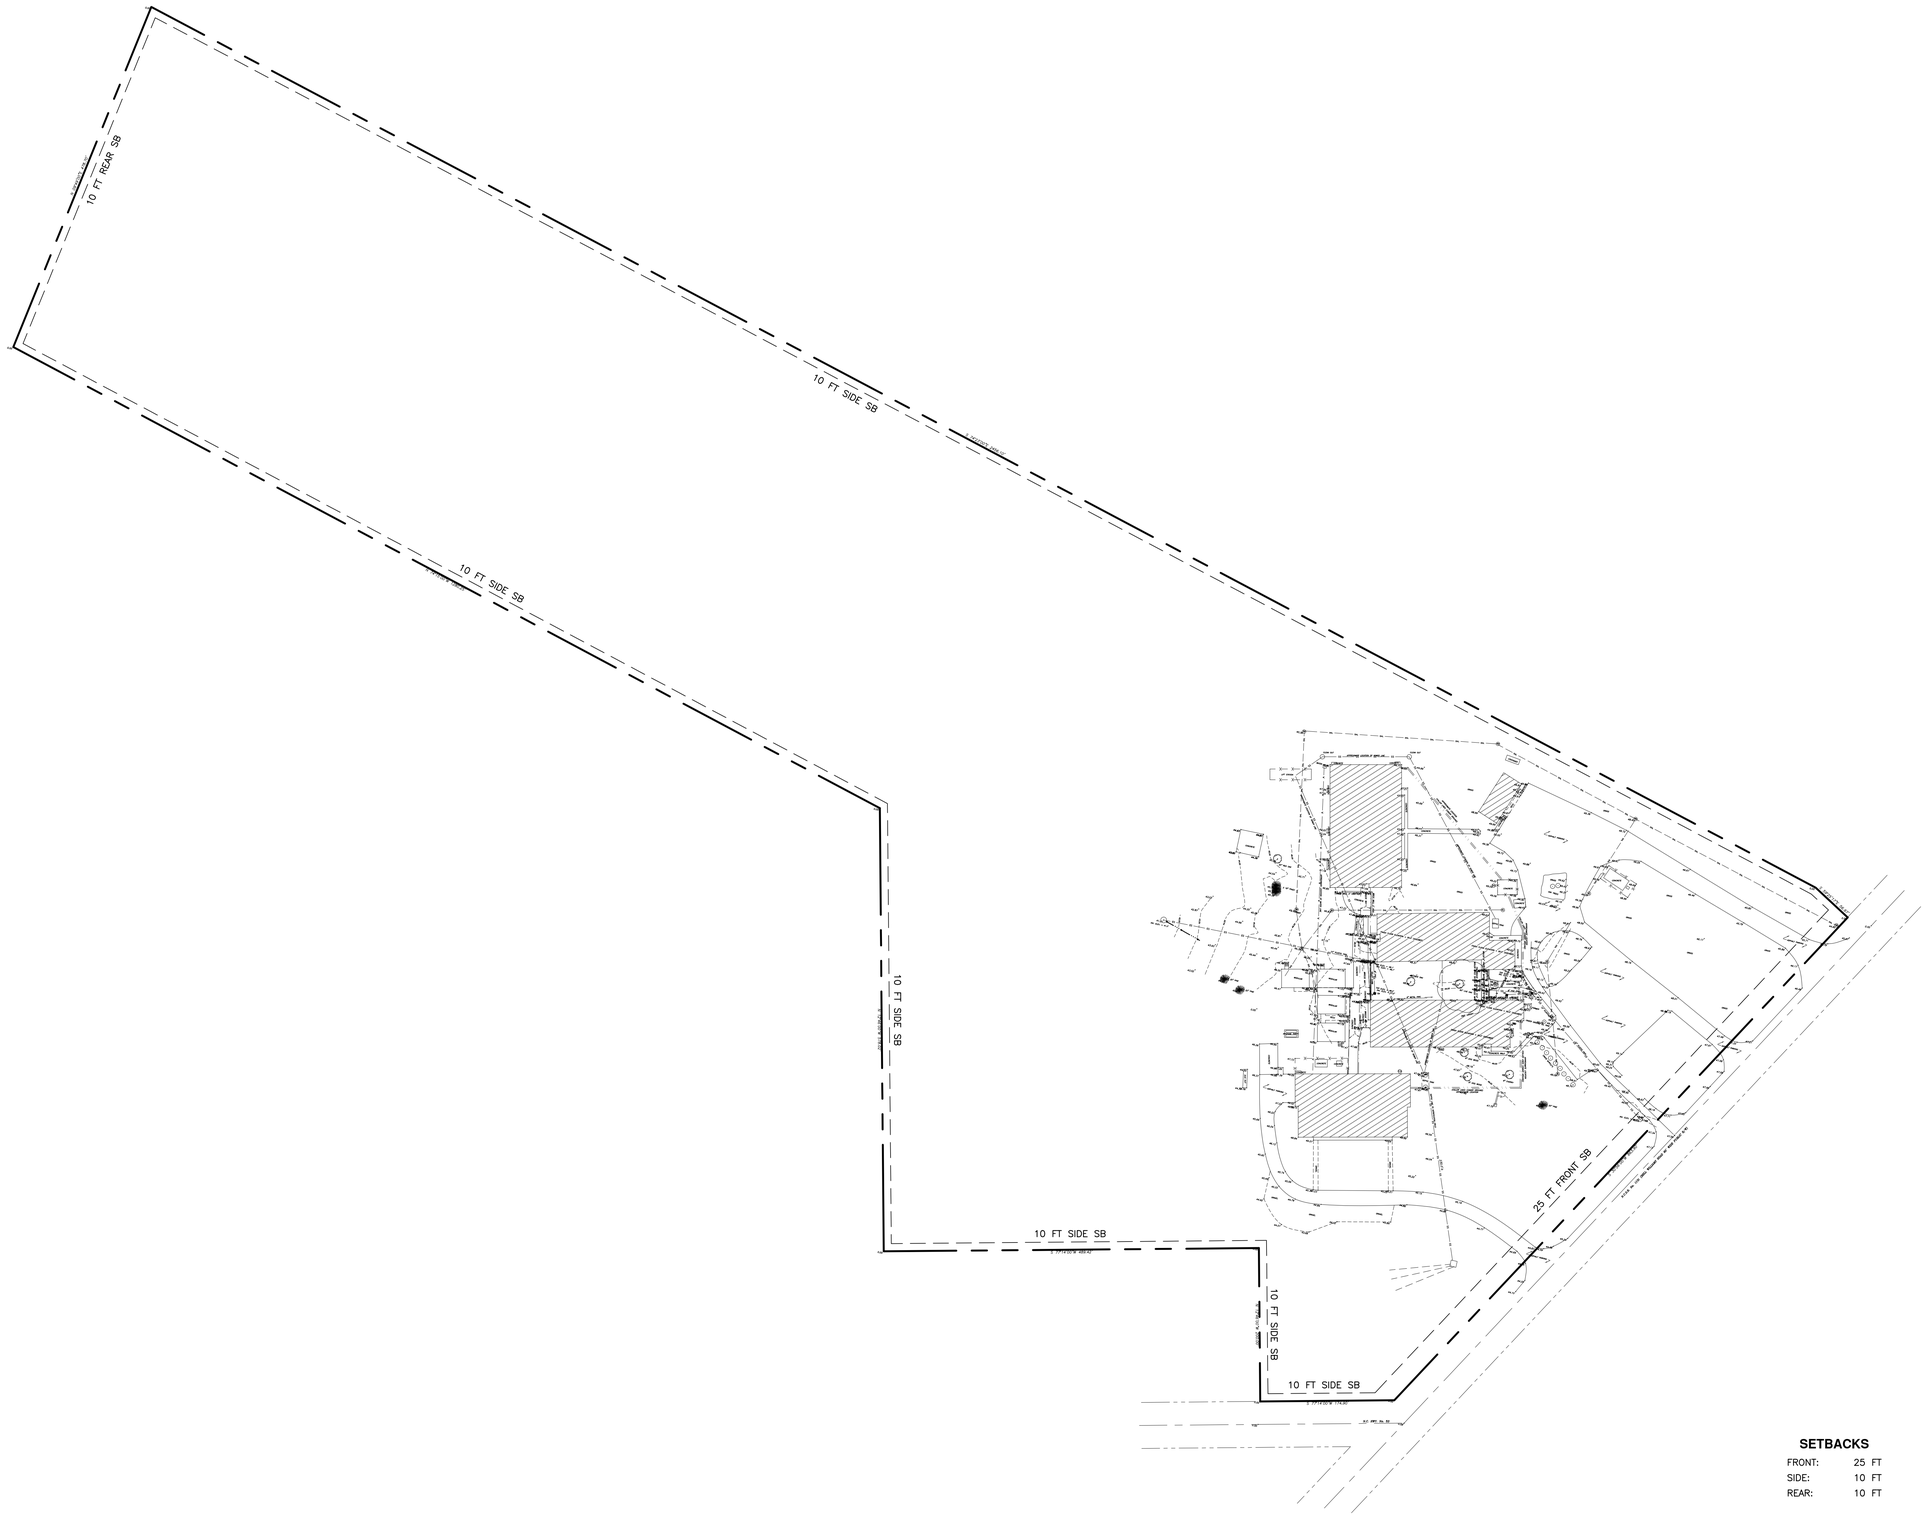

SETBACKS

FRONT:	25 FT
SIDE:	10 FT
REAR:	10 FT

SCALE: 1" = 80'

0 80 160 240

FOR REVIEW ONLY
DO NOT USE
FOR CONSTRUCTION

15034	
DES.	JPN
CKD.	JPN
DRWN.	EDB
DATE	03/16/16

NORRIS & TUNSTALL
CONSULTING ENGINEERS, P.C.

902 MARKET STREET
WILMINGTON, NC 28401
PHONE (910) 343-9653

1429 ASH-LITTLE RIVER RD. NW
ASH, NC 28420
PHONE (910) 287-5900

licence #C-3641

LITTLE
DIVERSIFIED ARCHITECTURAL CONSULTING

www.littleonline.com

This drawing and the design shown are the property of Little Diversified Architectural Consulting. The reproduction, copying or other use of this drawing without their written consent is prohibited and any infringement will be subject to legal action.

© Little 2014

PENDER COUNTY SCHOOLS

NOT FOR CONSTRUCTION

DESIGN DEVELOPMENT

11/01/2015

NO.	REASON	DATE

PRINCIPAL IN CHARGE
CHARLES J. TODD

PROJECT MANAGER
TIM McAULIFFE

DESIGN TEAM
LITTLE

WEST PENDER MIDDLE SCHOOL

514.3970.00

EXISTING CONDITIONS

C1