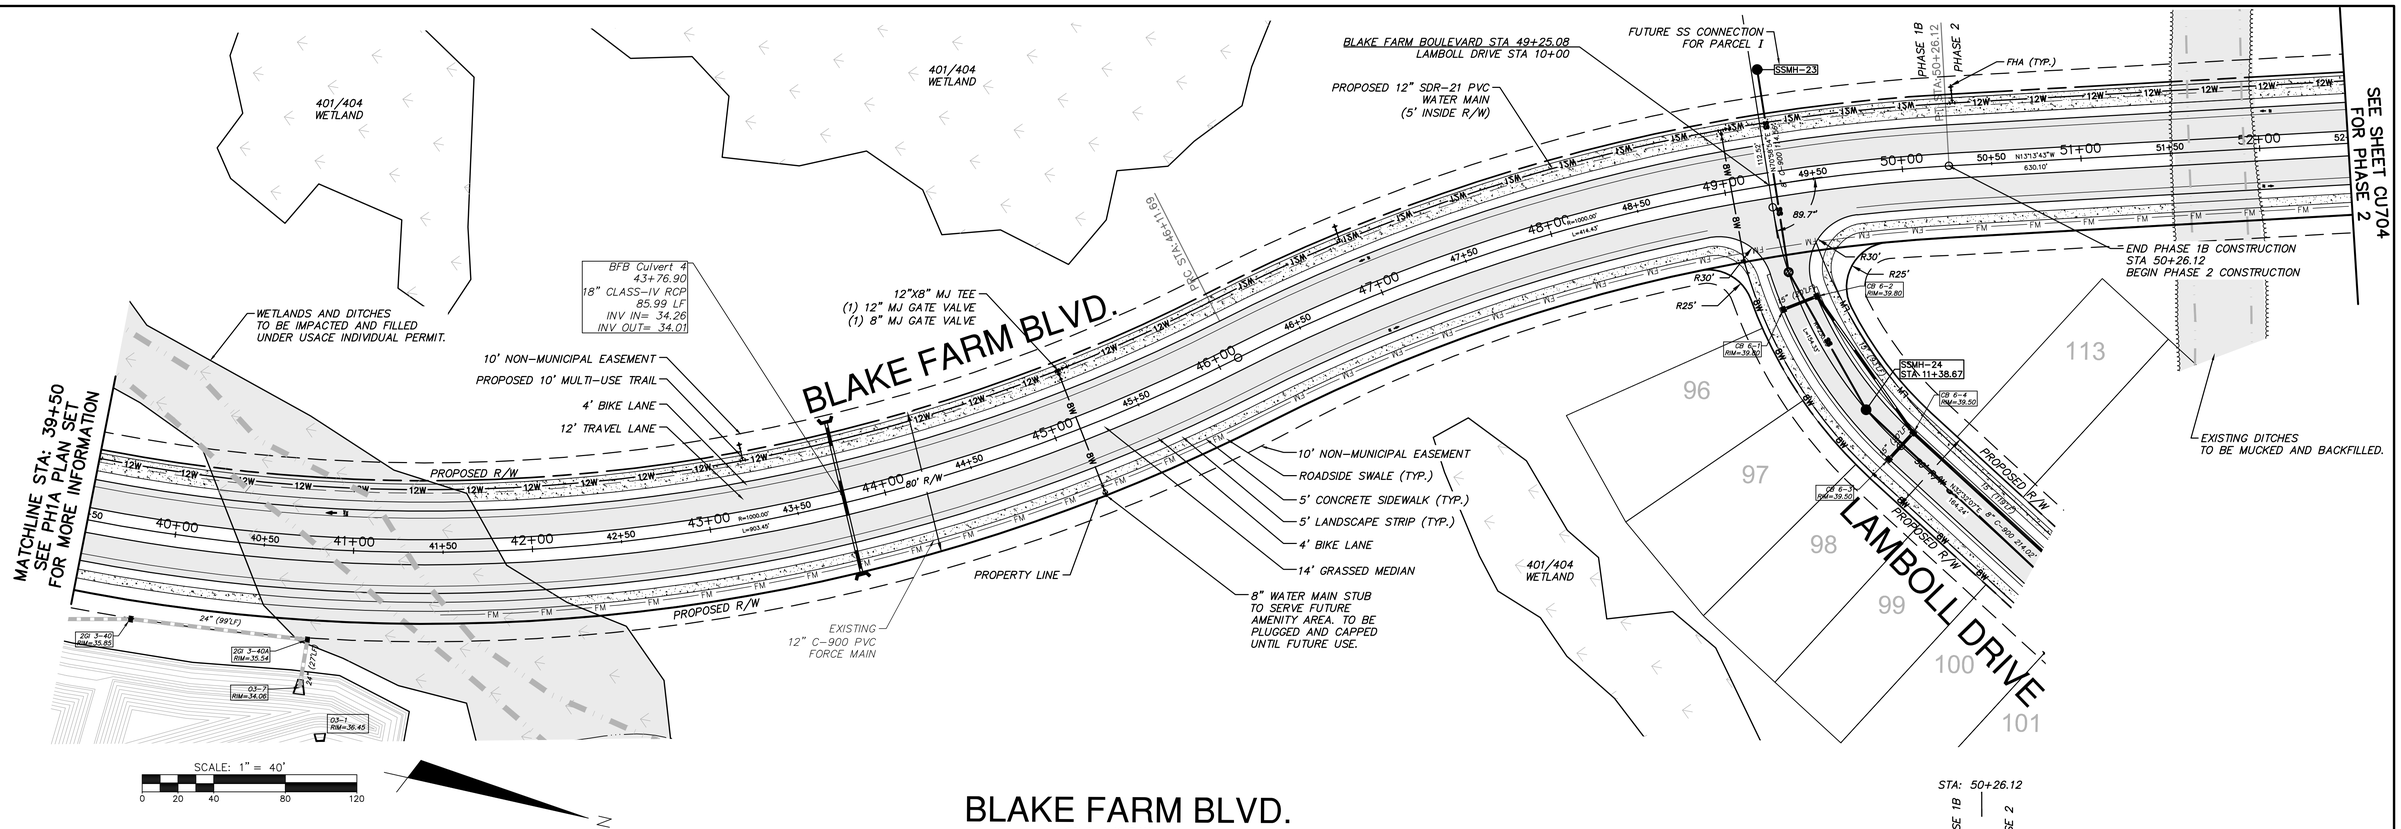

BLAKE FARM BLVD.

(80' PUBLIC R/W)

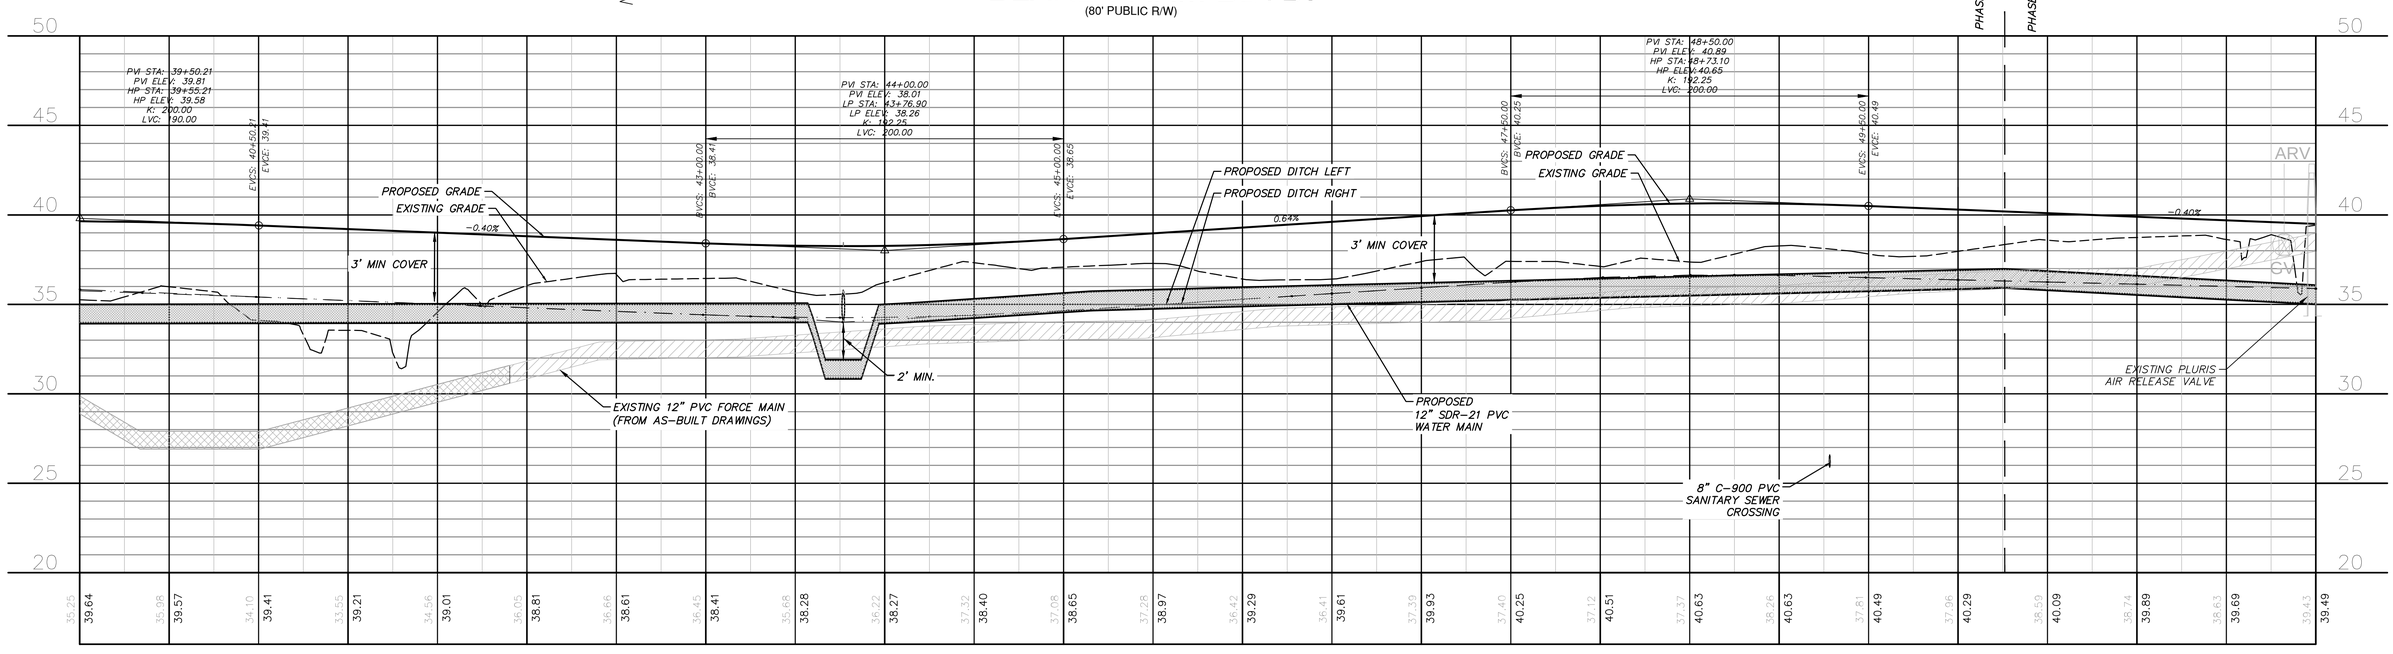

REV. NO.	DESCRIPTIONS	DATE
A	BLAKE FARM SF1 - PHASE 1B, 2, and 3 (LOTS 59-255) SUBMITTAL TO PENDER TRC AND PERMITTING AGENCIES	05/13/2016

REVISIONS

SEAL

FINAL PLANS- DO NOT USE FOR CONSTRUCTION

NORTH CAROLINA PROFESSIONAL SEAL 022574 RICHARD M. COX

05/13/2016

McKIM&CREED
243 North Front Street
Wilmington, North Carolina 28401
Phone: (910)343-1048, Fax: (910)251-8282
NC LIC. No. F-1222
www.mckimcreed.com

Trask Land CO INC
1202 Eastwood Road
Wilmington, NC 28403
(910) 799-8755

BLAKE FARM

BLAKE FARM SF-1 SUBDIVISION
TOPSAIL TOWNSHIP
PENDER COUNTY NORTH CAROLINA

BLAKE FARM BLVD
PLAN AND PROFILE
STA 39+50 TO 52+00

DATE:	13 MAY 2016
MCE PROJ. #	06525-0004
DRAWN	RMC, MAB, CDN
DESIGNED	RMC, MAB, CDN
CHECKED	RMC, RAM, NJL
PROJ. MGR.	RMC

SCALE
HORIZONTAL: 1"=40'
VERTICAL: 1"=4'

M&C FILE NUMBER: CU701
DRAWING NUMBER: 21

STATUS: FINAL PLANS NOT FOR CONSTRUCTION
REVISION: A

J:\06525\0004\80-Drawings\SF1 2016 Phase 1B, 2, 3 Plan Profile\CU701_06250004.dwg,
5/16/2016 12:32:48 PM, mbown1, 1:1