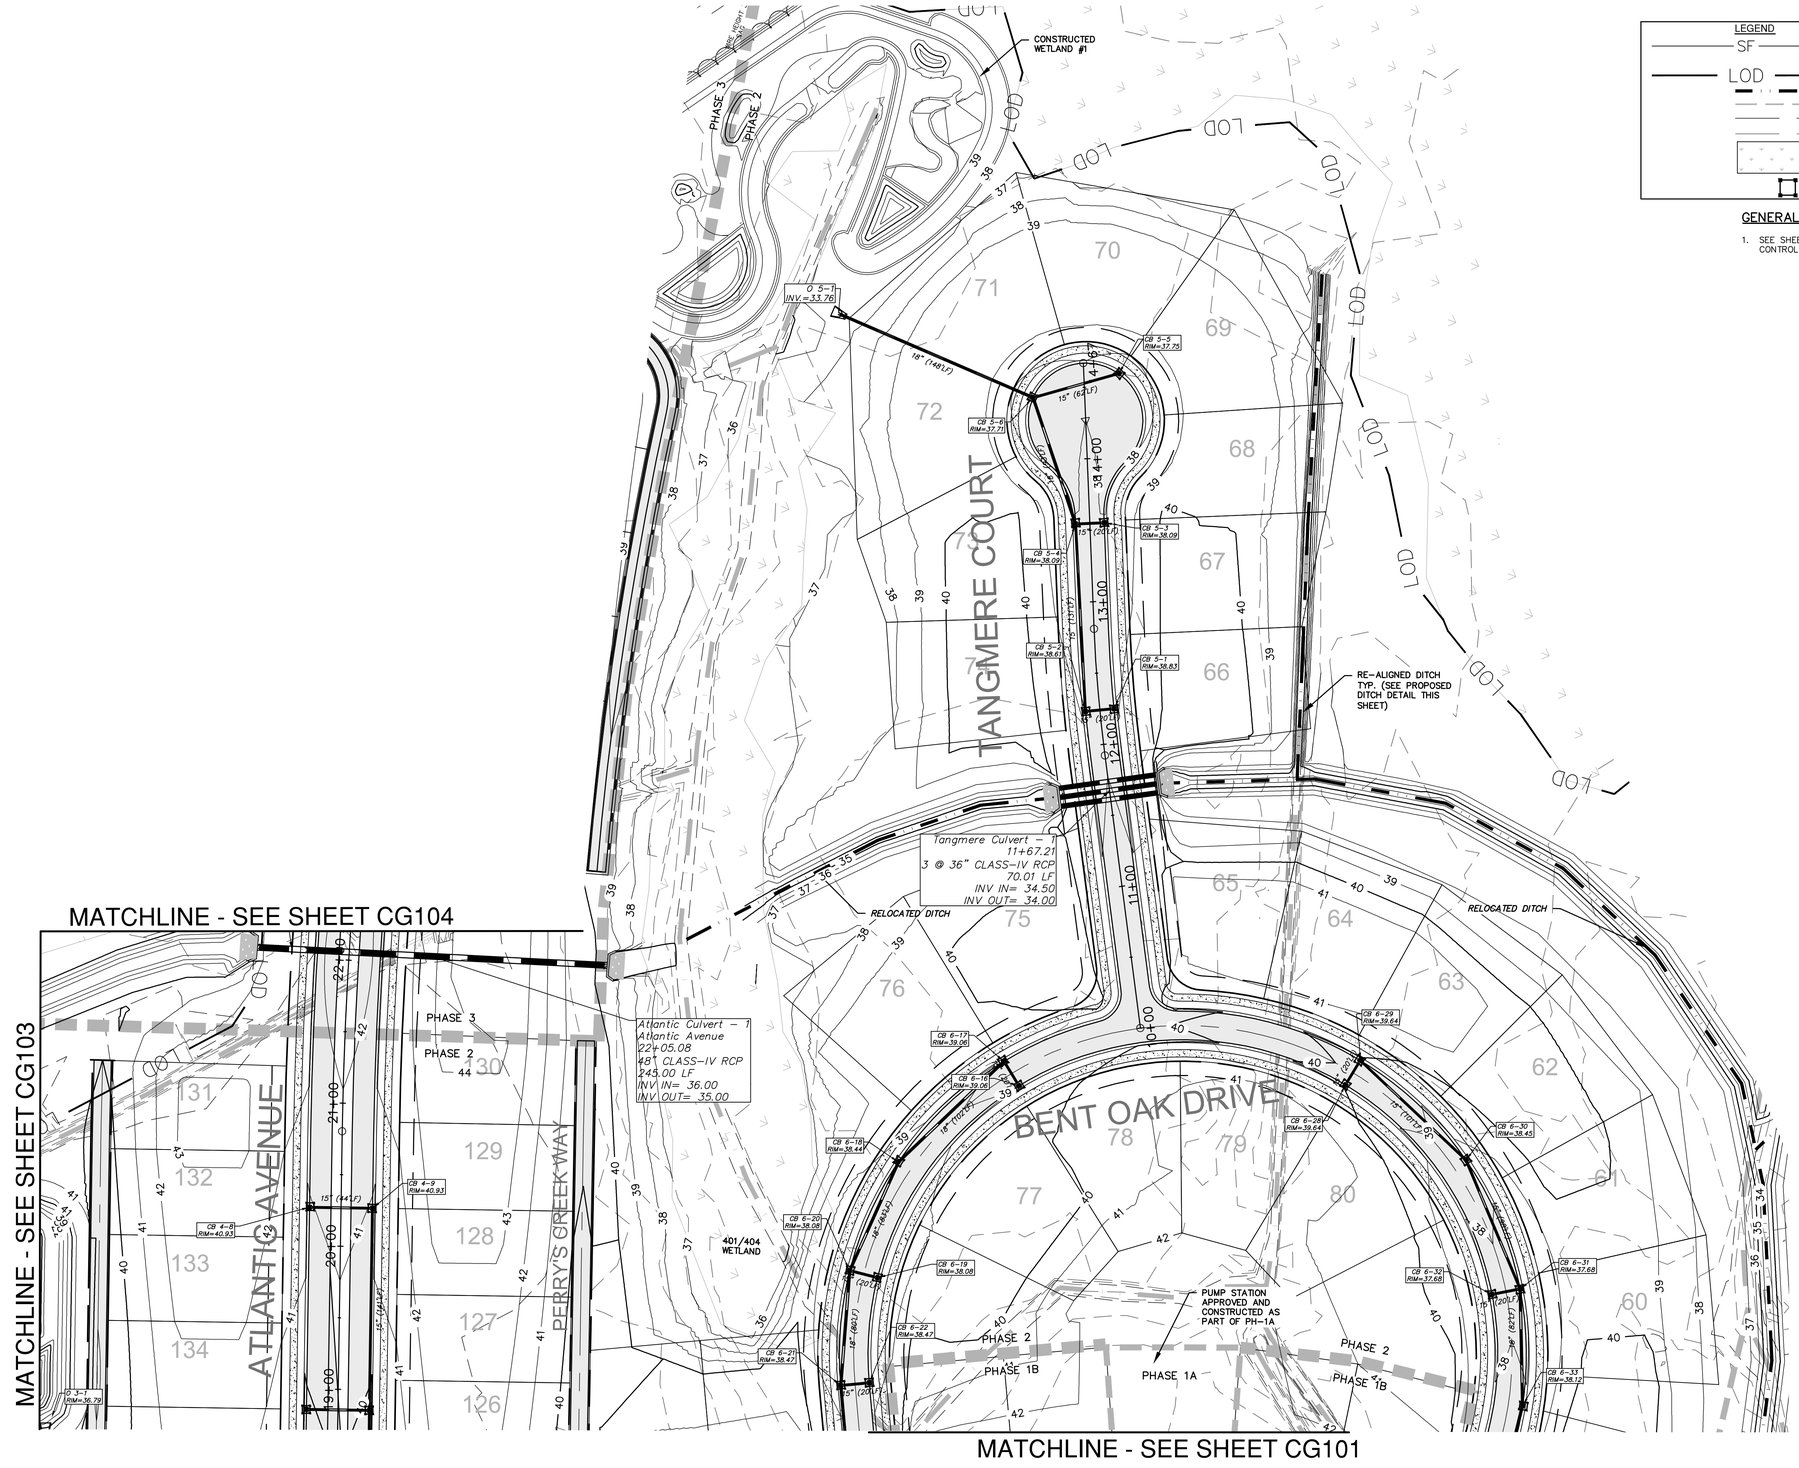

LEGEND

SF	SILT FENCE
LOD	LIMITS OF DISTURBANCE
	EXISTING DITCH CENTERLINE
	EXISTING DIRT ROAD CENTERLINE
	EXISTING MAJOR CONTOUR
	EXISTING MINOR CONTOUR
	FIELD MAPPED, SURVEYED AND USACE APPROVED WETLANDS
	INLET PROTECTION

GENERAL NOTES:

1. SEE SHEET 3 (G003) FOR ADDITIONAL EROSION AND SEDIMENT CONTROL NOTES AND INFORMATION.

CONSTRUCTION SEQUENCE:

PHASE 2 CONSTRUCTION SEQUENCE

1. BEGIN PHASE 2 SEDIMENT AND EROSION CONTROL UPON COMPLETION OF CLEARING AND GRUBBING OPERATIONS, ROUGH GRADING OF THE SITE AND INSTALLATION OF THE STORM WATER COLLECTION SYSTEM.
2. MAINTAIN MEASURES FROM PHASE 1 AS SHOWN IN THIS PHASE 2 SEDIMENT AND EROSION CONTROL DRAWING.
3. REMOVE MEASURES FROM PHASE 1 AS SHOWN. THIS INCLUDES TEMPORARY SEDIMENT BASINS AND TEMPORARY DIVERSIONS. STABILIZE THESE AREAS ACCORDING TO THE STABILIZATION MEASURES REQUIRED HEREIN.
4. INSTALL INLET PROTECTION AS SHOWN IN THE PHASE 2 PLAN AND CONSTRUCTION DETAILS.
5. COMPLETE CONSTRUCTION OF THE PROPOSED IMPROVEMENTS.
6. UPON COMPLETION OF CONSTRUCTION, ESTABLISH PERMANENT GROUND COVER AND OVERALL SITE STABILIZATION.
7. REMOVE THE SEDIMENT AND EROSION CONTROL MEASURES.

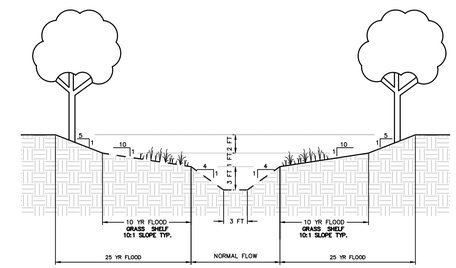

PROPOSED DITCH DETAIL

NOT TO SCALE

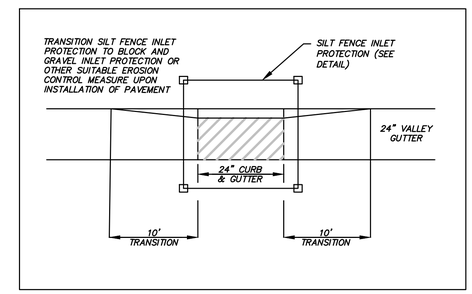

INLET PROTECTION & CURB TRANSITION DETAIL

SCALE: 1" = 50

0 25 50 100 150

REV.NO.	DESCRIPTIONS	DATE
A	BLAKE FARM SF1 - PHASE 1B, 2, and 3 (LOTS 59-255) SUBMITTAL TO PENDER TRC AND PERMITTING AGENCIES	05/13/2016

REVISIONS

SEAL: FINAL PLANS- DO NOT USE FOR CONSTRUCTION

SEAL 022574 RICHARD M. CAMPBELL 05/13/2016

McKIM&CREED
243 North Front Street
Wilmington, North Carolina 28401
Phone: (910)343-1048, Fax: (910)251-8282
NC LIC. No. F-1222
www.mckimcreed.com

Trask Land CO INC
1202 Eastwood Road
Wilmington, NC 28403
(910) 799-8755

BLAKE FARM

BLAKE FARM SF-1 SUBDIVISION
TOPSAIL TOWNSHIP
PENDER COUNTY NORTH CAROLINA

PHASE 2 DRAINAGE & GRADING PLAN EROSION CONTROL PHASE 2

DATE:	13 MAY 2016
MCE PROJ. #	06525-0004
DRAWN	RMC, MAB, CDN
DESIGNED	RMC, MAB, CDN
CHECKED	RMC, RAM, NJL
PROJ. MGR.	RMC

SCALE
HORIZONTAL: 1"=50'
VERTICAL: N/A

M&C FILE NUMBER: CG102
DRAWING NUMBER: 28

STATUS: FINAL PLANS NOT FOR CONSTRUCTION
REVISION: A

S:\06525\06525\Drawings\SF1 2016 Phase 1B, 2, 3 Civil\CG102-105_06525\06525004.dwg,
5/16/2016 1:59:20 PM, mbrown1, 1:1