FROM 17 NORTHBOUND ON BLAKE FARM BOULEVARD

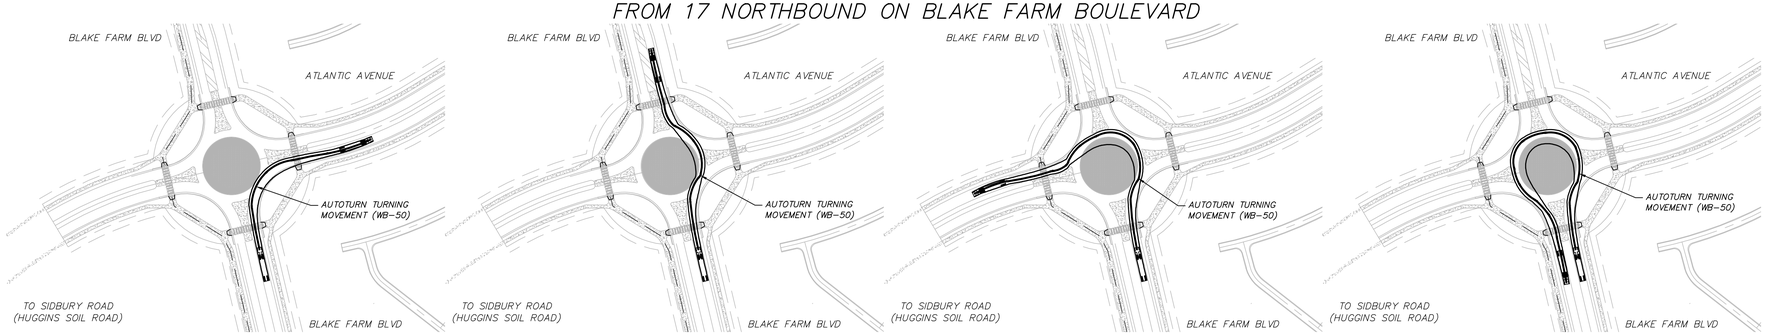

FROM ATLANTIC AVENUE (WESTBOUND)

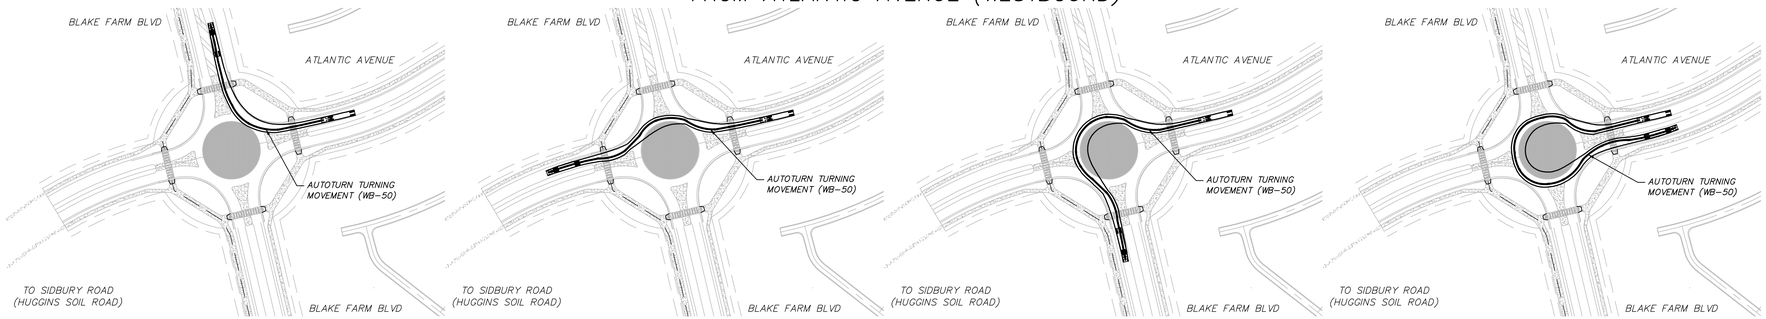

FROM BLAKE FARM BOULEVARD (SOUTHBOUND)

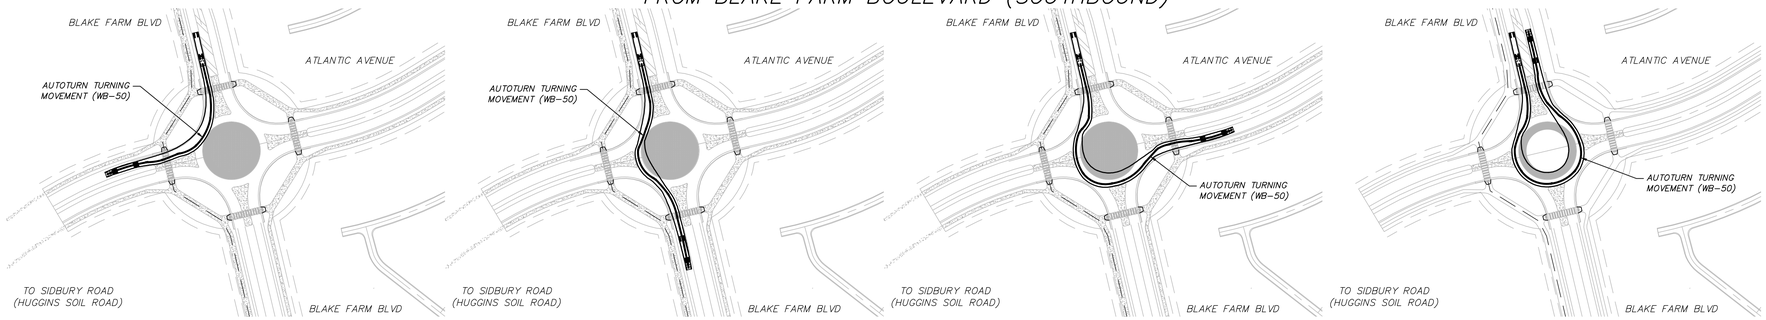

FROM ATLANTIC AVENUE (EASTBOUND)

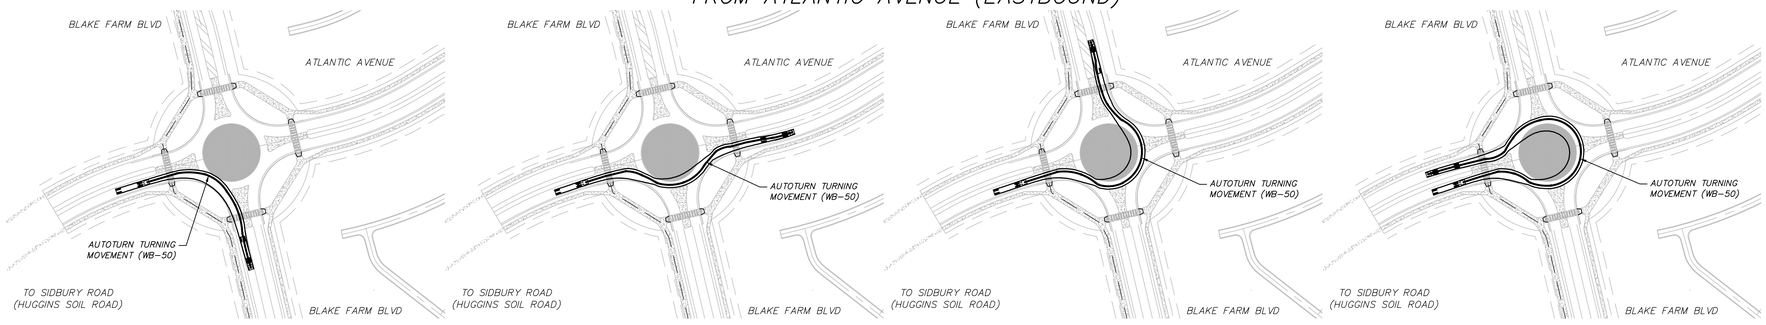

REV.NO.	DESCRIPTIONS	DATE
A	BLAKE FARM SF1 - PHASE 1B, 2, and 3 (LOTS 59-255) SUBMITTAL TO PENDER TRC AND PERMITTING AGENCIES	05/13/2016

REVISIONS

SEAL

FINAL PLANS- DO NOT USE FOR CONSTRUCTION

NORTH CAROLINA SEAL 022574 REGISTERED PROFESSIONAL ENGINEER RAMI M. COLL 05/13/2016

McKIM&CREED
243 North Front Street
Wilmington, North Carolina 28401
Phone: (910)343-1048, Fax: (910)251-8282

NC LIC. No. F-1222
www.mckimcreed.com

Trask Land CO INC
1202 Eastwood Road
Wilmington, NC 28403
(910) 799-8755

BLAKE FARM
- EST. 1946 -

BLAKE FARM SF-1 SUBDIVISION

TOPSAIL TOWNSHIP
PENDER COUNTY NORTH CAROLINA

ROUNDABOUT TURN EXHIBIT

WB-50 TRUCK TURNING TEMPLATE

DATE:	13 MAY 2016
MCE PROJ. #	06525-0004
DRAWN	RMC, MAB, CDN
DESIGNED	RMC, MAB, CDN
CHECKED	RMC, RAM, NJL
PROJ. MGR.	RMC

SCALE
HORIZONTAL: NTS
VERTICAL: NTS

M&C FILE NUMBER: CT502
DRAWING NUMBER: 42

STATUS: FINAL PLANS NOT FOR CONSTRUCTION
REVISION: A

G:\06525\06525000\Drawings\SF1 2016 Phase 1B, 2, 3 Cons DWGS\CT501_06525001.dwg, 5/17/2016 7:48:15 AM, mavrovi, 1:1