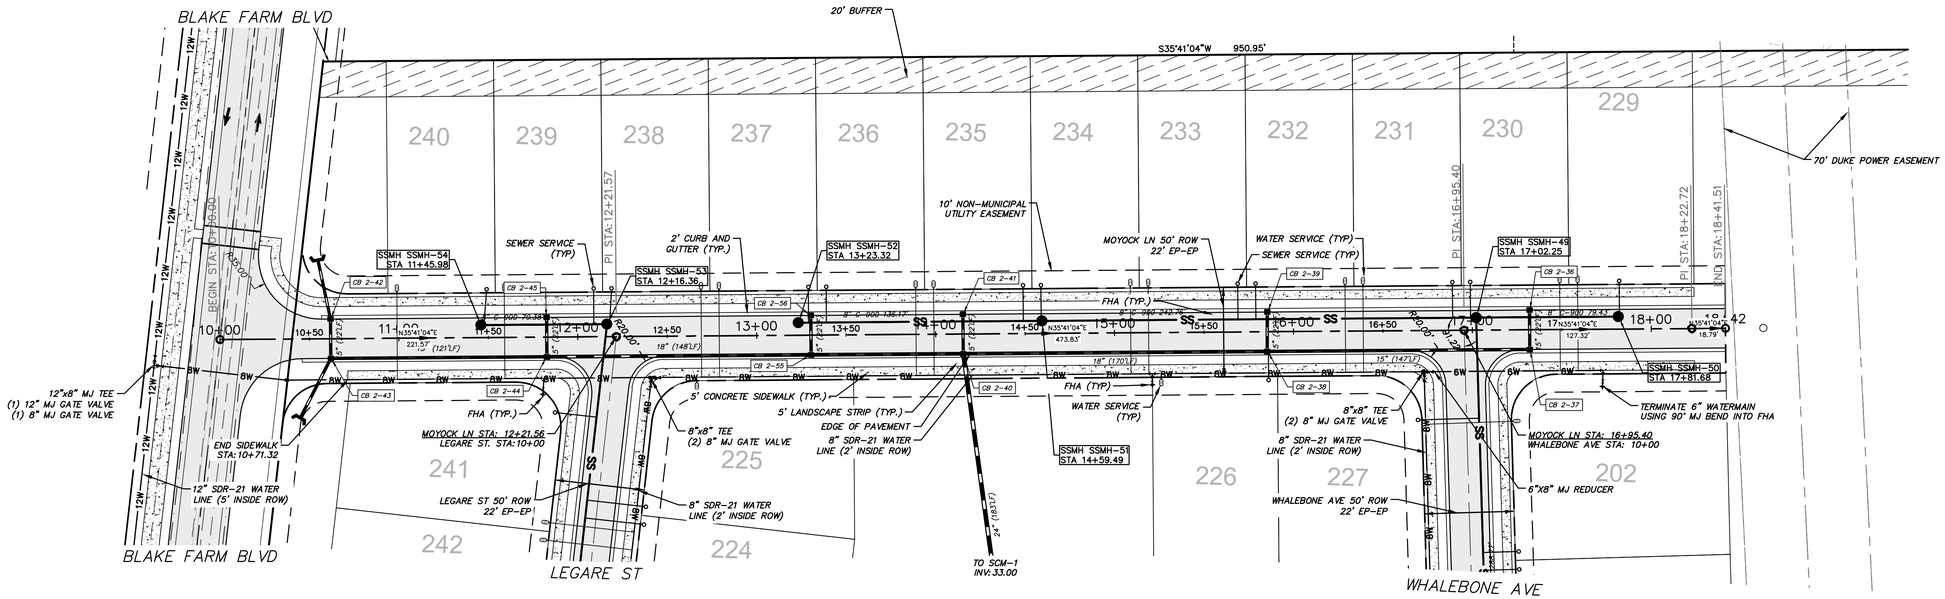

NOTES:
1. FHA TO BE LOCATED ON THE R/W LINE, AND A MINIMUM OF 2' BEHIND SIDEWALK PER NCDOT STDS.

2. ALL PUBLIC STREET TURNING RADII ON EDGE OF PAVEMENT IS 30' RADIUS.

3. SEE SHEET CG104 FOR STORM DRAINAGE SCHEDULE

4. SEE SHEET CU108 FOR SANITARY SEWER SCHEDULE

MOYOCK LN.

(50' PUBLIC R/W)

SCALE: 1" = 40'

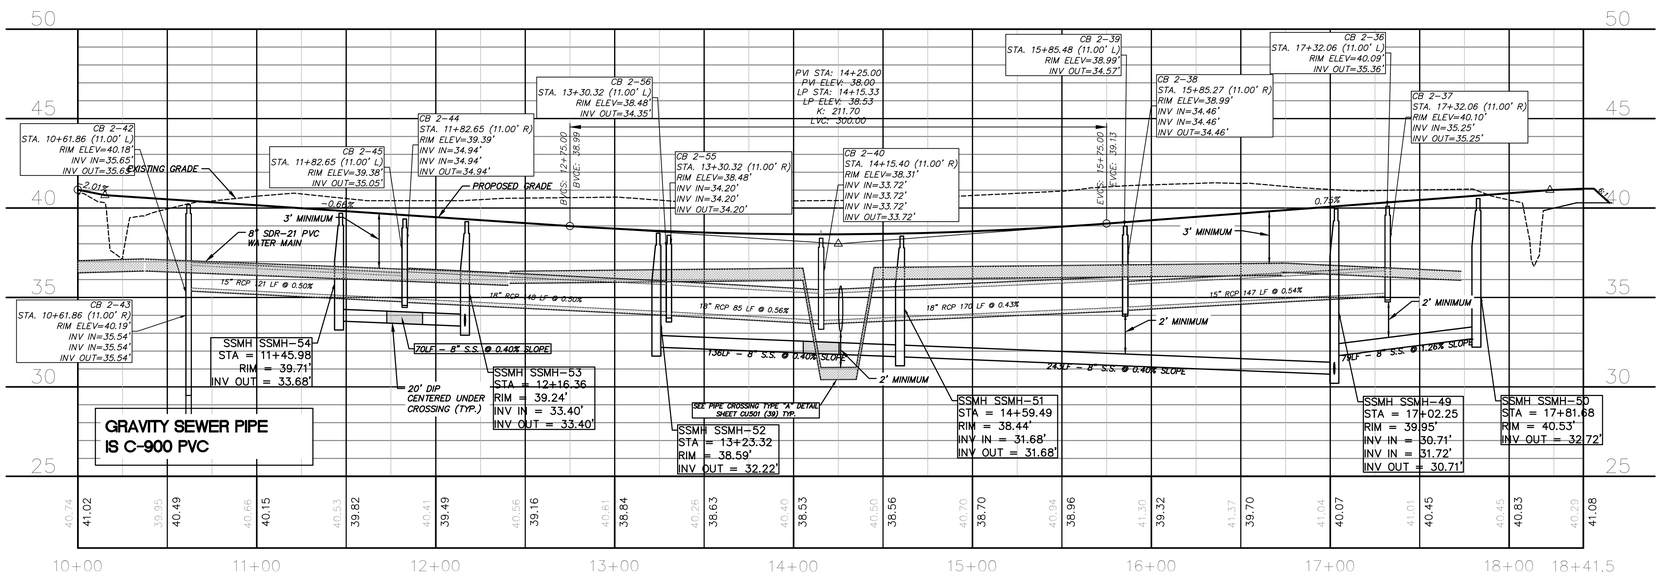

REV.NO.	DESCRIPTIONS	DATE
A	BLAKE FARM SF1 - PHASE 1B, 2, and 3 (LOTS 56-255) SUBMITTAL TO PENDER TRC AND PERMITTING AGENCIES	05/13/2016

REVISIONS

FINAL PLANS- DO NOT USE FOR CONSTRUCTION

SEAL

NORTH CAROLINA PROFESSIONAL SEAL 022574 RICHARD M. COLE 05/13/2016

McKIM&CREED
243 North Front Street
Wilmington, North Carolina 28401
Phone: (910)343-1048, Fax: (910)251-8282

NC LIC. No. F-1222
www.mckimcreed.com

Trask Land CO INC
1202 Eastwood Road
Wilmington, NC 28403
(910) 799-8755

BLAKE FARM

BLAKE FARM SF-1 SUBDIVISION

TOPSAIL TOWNSHIP
PENDER COUNTY NORTH CAROLINA

MOYOCK LANE PLAN AND PROFILE

DATE:	13 MAY 2016
MCE PROJ. #	06525-0004
DRAWN	RMC, MAB, CDN
DESIGNED	RMC, MAB, CDN
CHECKED	RMC, RAM, NJL
PROJ. MGR.	RMC

SCALE
HORIZONTAL: 1"=40'
VERTICAL: 1"=4'

M&C FILE NUMBER: CU716
DRAWING NUMBER: 52

STATUS: FINAL PLANS NOT FOR CONSTRUCTION
REVISION: A

S:\06525\06525\0-Drawings\SF1-2016 Phase 1B, 2, 3 Plan Profile\CU712_06525\0004-dwg,
5/17/2016 11:26:17 AM, mbrown1, 1:1