SURVEY BY

F.W. JONES Surveying Company
N.C. LICENSE No. F-1036
P.O. Box 1471
111 East Fremont Street
Burgaw, NC 28425
Ph: (910) 259-2954
Fx: (910) 259-9040
Em: jonessurveying@bellsouth.net
File:
Dwg. No.: PH 14 HARRIS DALLAS

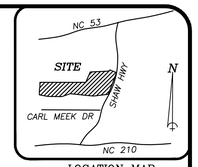

LOCATION MAP
NTS

BORROW PIT 2 COURSE & DISTANCE

Course	Bearing	Distance
L1	N 23°02'32" W	50.11'
L2	S 63°12'13" W	472.18'
L3	N 06°24'05" W	260.75'
L4	S 83°19'27" W	840.93'
L5	N 14°04'36" E	315.98'
L6	N 86°46'59" E	875.95'
L7	N 21°10'00" W	126.92'
L8	N 83°59'25" E	259.85'
L9	S 09°07'13" E	250.84'
L10	N 80°42'47" E	428.28'
L11	S 05°34'06" E	147.62'
L12	S 70°42'43" W	376.11'

BORROW PIT 1 COURSE & DISTANCE

Course	Bearing	Distance
L1	N 78°34'36" E	112.81'
L2	N 11°27'35" W	155.68'
L3	N 24°40'52" W	339.01'
L4	N 55°09'57" E	331.41'
L5	N 19°12'52" E	405.77'
L6	S 30°08'45" E	96.37'
L7	S 04°32'22" W	182.15'
L8	S 16°36'46" W	139.55'
L9	S 05°50'27" W	164.58'
L10	S 31°43'15" W	56.29'
L11	S 01°09'57" E	95.63'
L12	S 16°29'55" E	126.22'
L13	S 51°45'51" E	217.54'
L14	S 72°04'28" E	122.06'
L15	S 81°12'02" W	394.32'
L16	N 77°12'32" W	118.88'

COURSE & DIST. ALONG SAND HILL CREEK

Course	Bearing	Distance
C1	N 32°48'28" E	110.42'
C2	N 07°41'07" E	56.31'
C3	N 08°23'49" E	120.89'
C4	N 22°53'09" E	132.48'
C5	N 02°20'51" W	98.56'

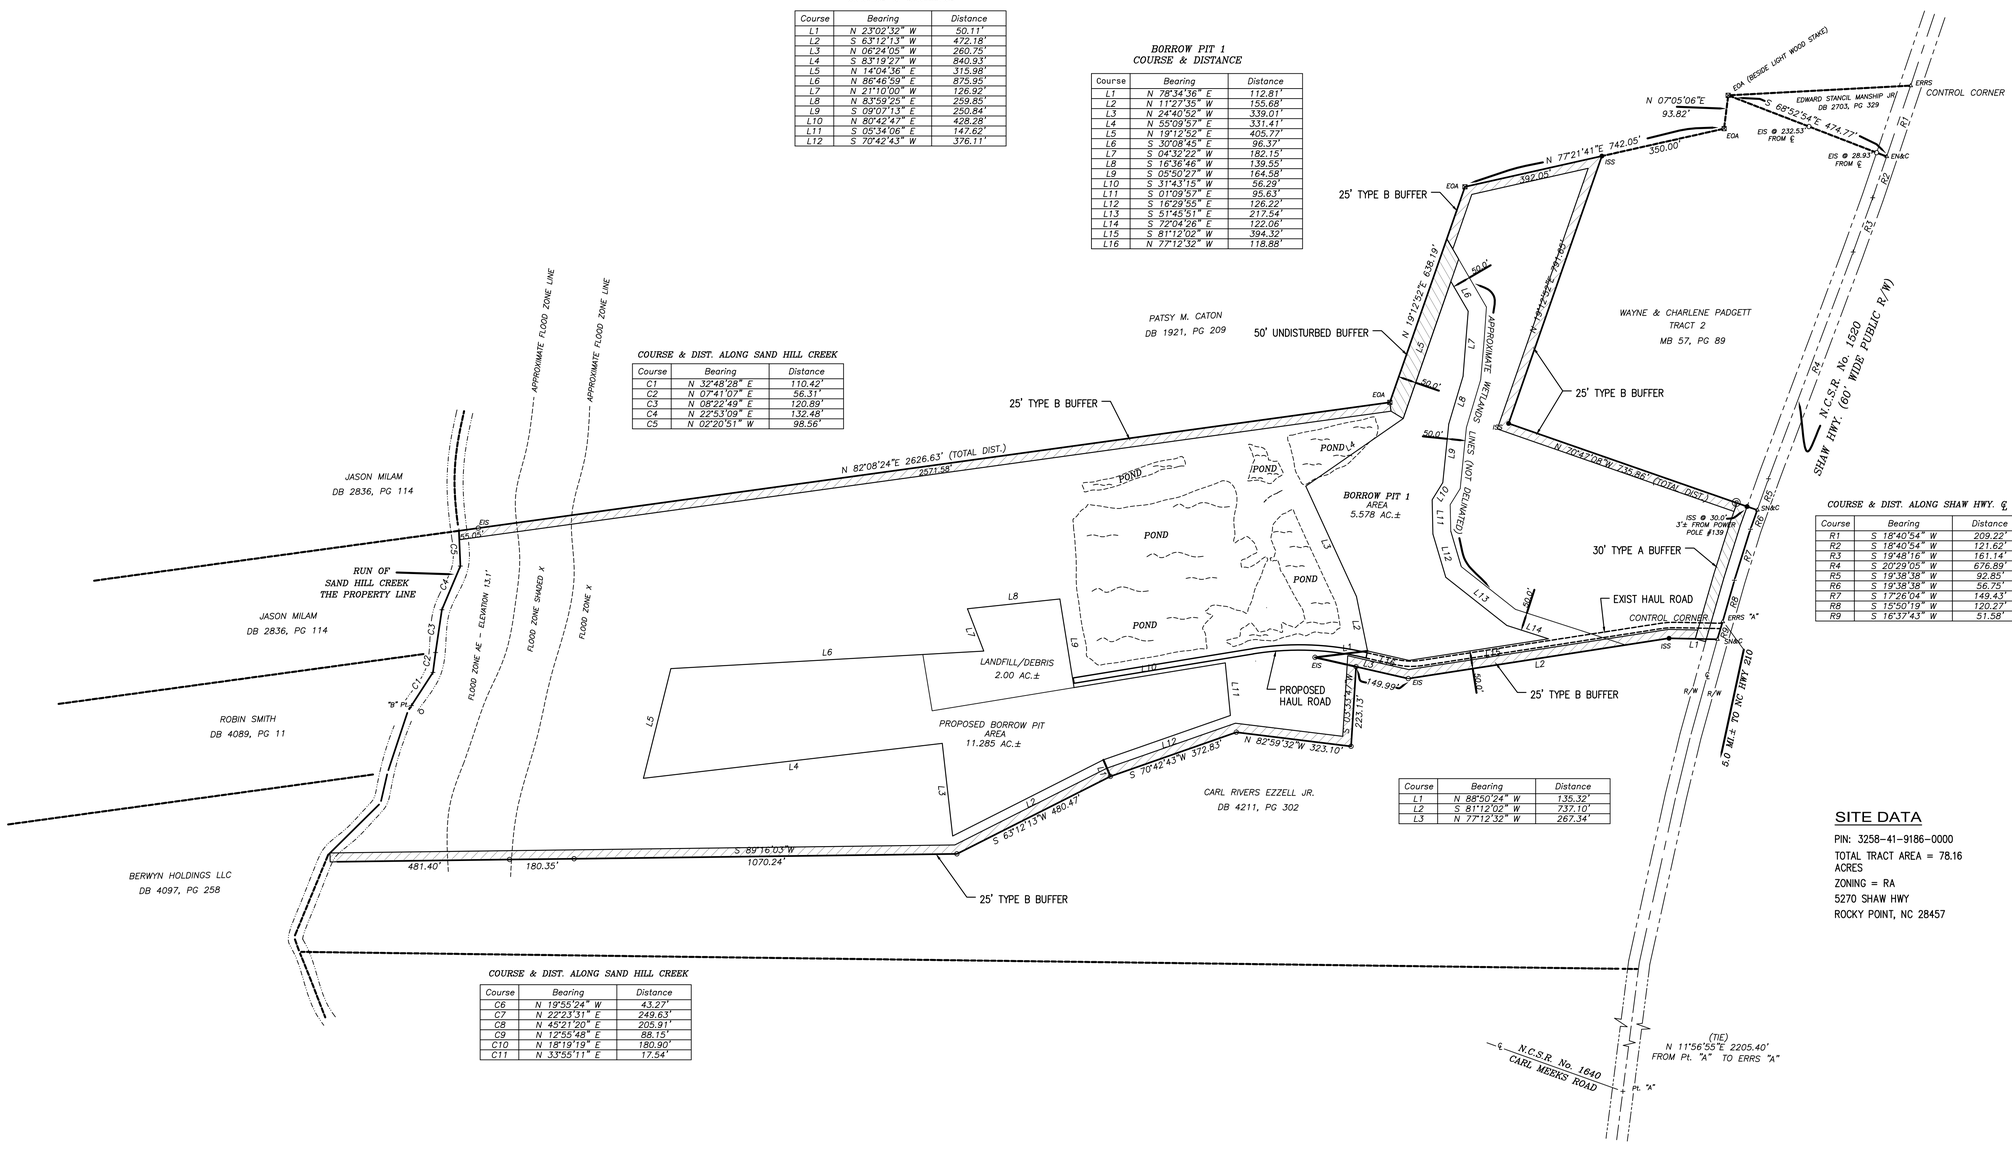

COURSE & DIST. ALONG SHAW HWY. ℄

Course	Bearing	Distance
R1	S 18°40'54" W	209.22'
R2	S 18°40'54" W	121.62'
R3	S 19°48'16" W	161.14'
R4	S 20°29'05" W	676.89'
R5	S 19°38'38" W	92.85'
R6	S 19°38'38" W	56.75'
R7	S 17°26'04" W	149.43'
R8	S 15°50'19" W	120.27'
R9	S 16°37'43" W	51.58'

Course	Bearing	Distance
L1	N 88°50'24" W	135.32'
L2	S 81°12'02" W	737.10'
L3	N 77°12'32" W	267.34'

COURSE & DIST. ALONG SAND HILL CREEK

Course	Bearing	Distance
C6	N 19°55'24" W	43.27'
C7	N 22°23'31" E	249.63'
C8	N 45°21'20" E	205.91'
C9	N 12°55'48" E	88.15'
C10	N 18°19'19" E	180.90'
C11	N 33°55'11" E	17.54'

SITE DATA

PIN: 3258-41-9186-0000
TOTAL TRACT AREA = 78.16 ACRES
ZONING = RA
5270 SHAW HWY
ROCKY POINT, NC 28457

N
MAGNETIC
MB 25, PG 68

200 0 200 400 600
GRAPHIC SCALE – FEET

REVISIONS

RSC Engineering, PLLC

DESIGN & MAINTENANCE
OF ALTERNATIVE LAND USES

RSC ENGINEERING, PLLC
15226 US HWY 17
HAMPSTEAD, NORTH CAROLINA 28443
PHONE: 910.270.9599 ~ FAX: 910.270.9592
E-Mail: sonya@rscengineering.com

SHAW HWY BORROW PIT

Holly Township – Pender County – North Carolina

DEVELOPED BY
DALLAS HARRIS
5385 Hwy 210
Rocky Point, NC 28457

SITE PLAN

DATE:	6/29/2016
SCALE:	1" = 200'
JOB #	16051857
DRAWN BY:	JAR
SHEET	1