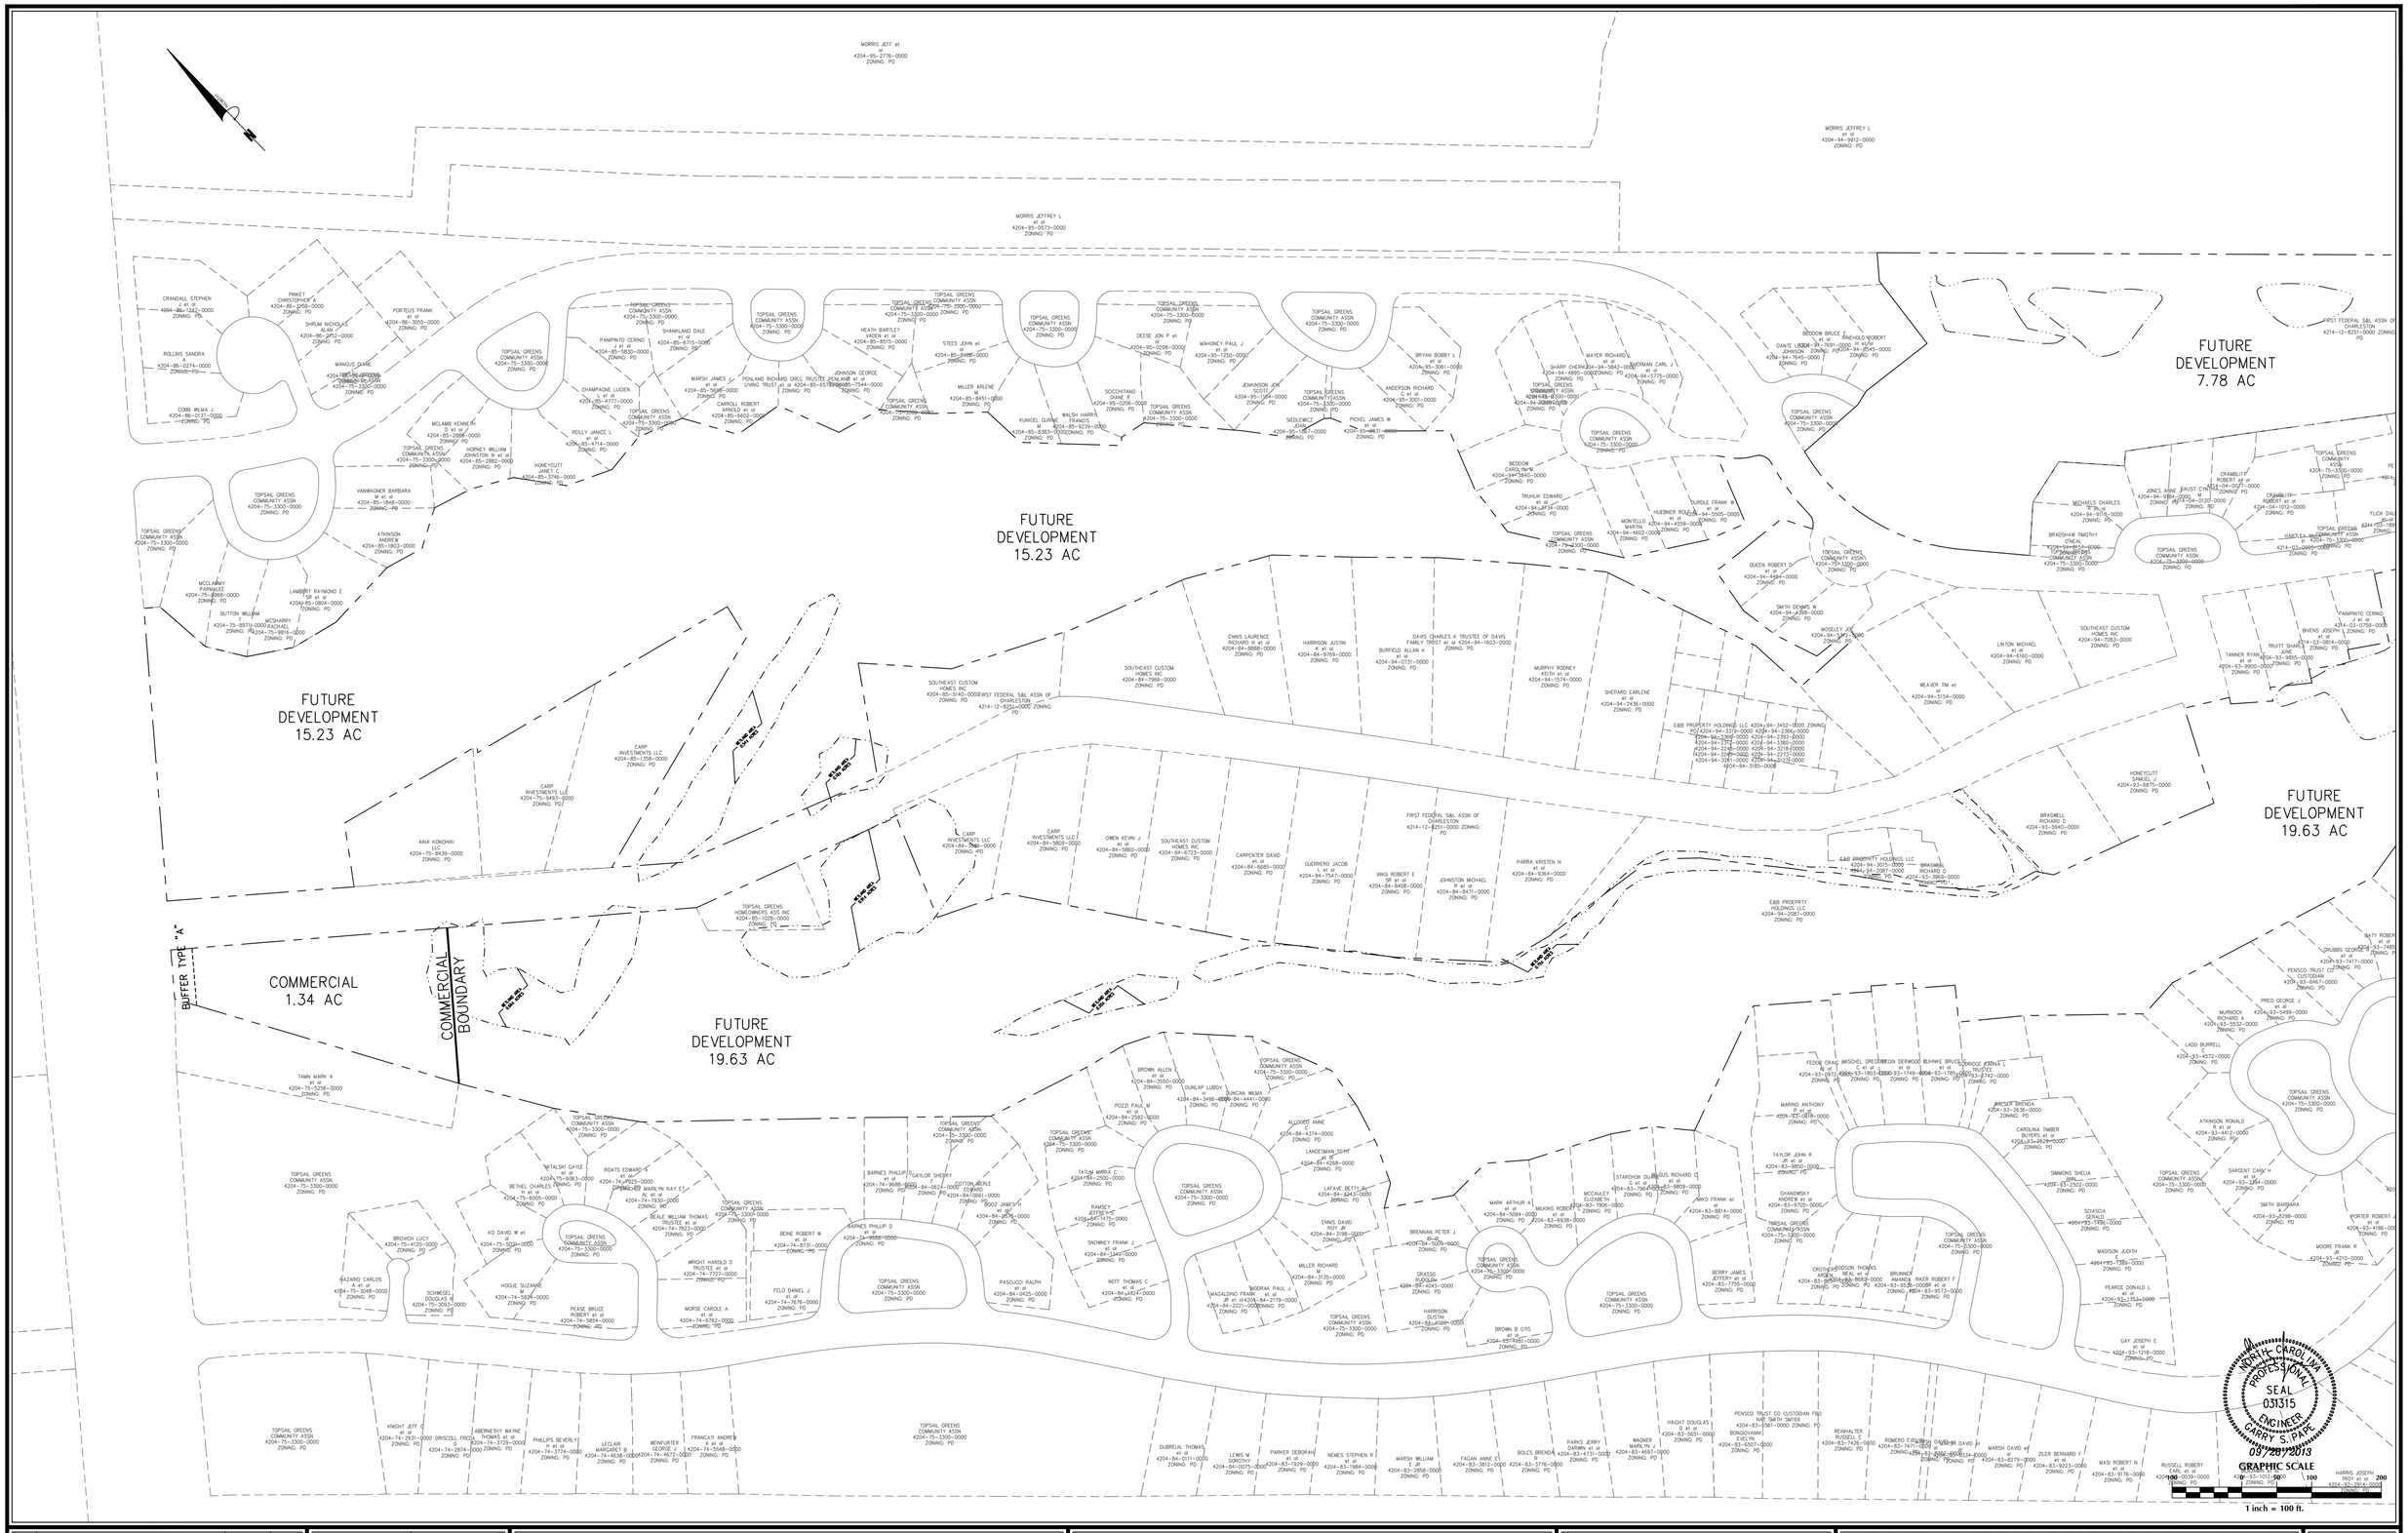

No.	Revision	Date	By

Designer GSP	Scale 1" = 100'
Drawn By GSP	Date September 2013
License # P-0718	Job No. 2013-0008

THE OAKS AT SLOOP POINT

Topsail Township — Pender County — North Carolina

SITE PLAN

PREPARED FOR:
SIGNATURE PENDER COUNTY NC, LP
4307 PEEBLE DRIVE
WILMINGTON, NC 28412
713-822-3891

GSP CONSULTING, PLLC
ENGINEERING
6626 Gordon Road Unit C Wilmington, North Carolina 28411 tel: 910-442-7870 fax: 910-799-6659

Sheet No.
C-3.1