Attachment 5

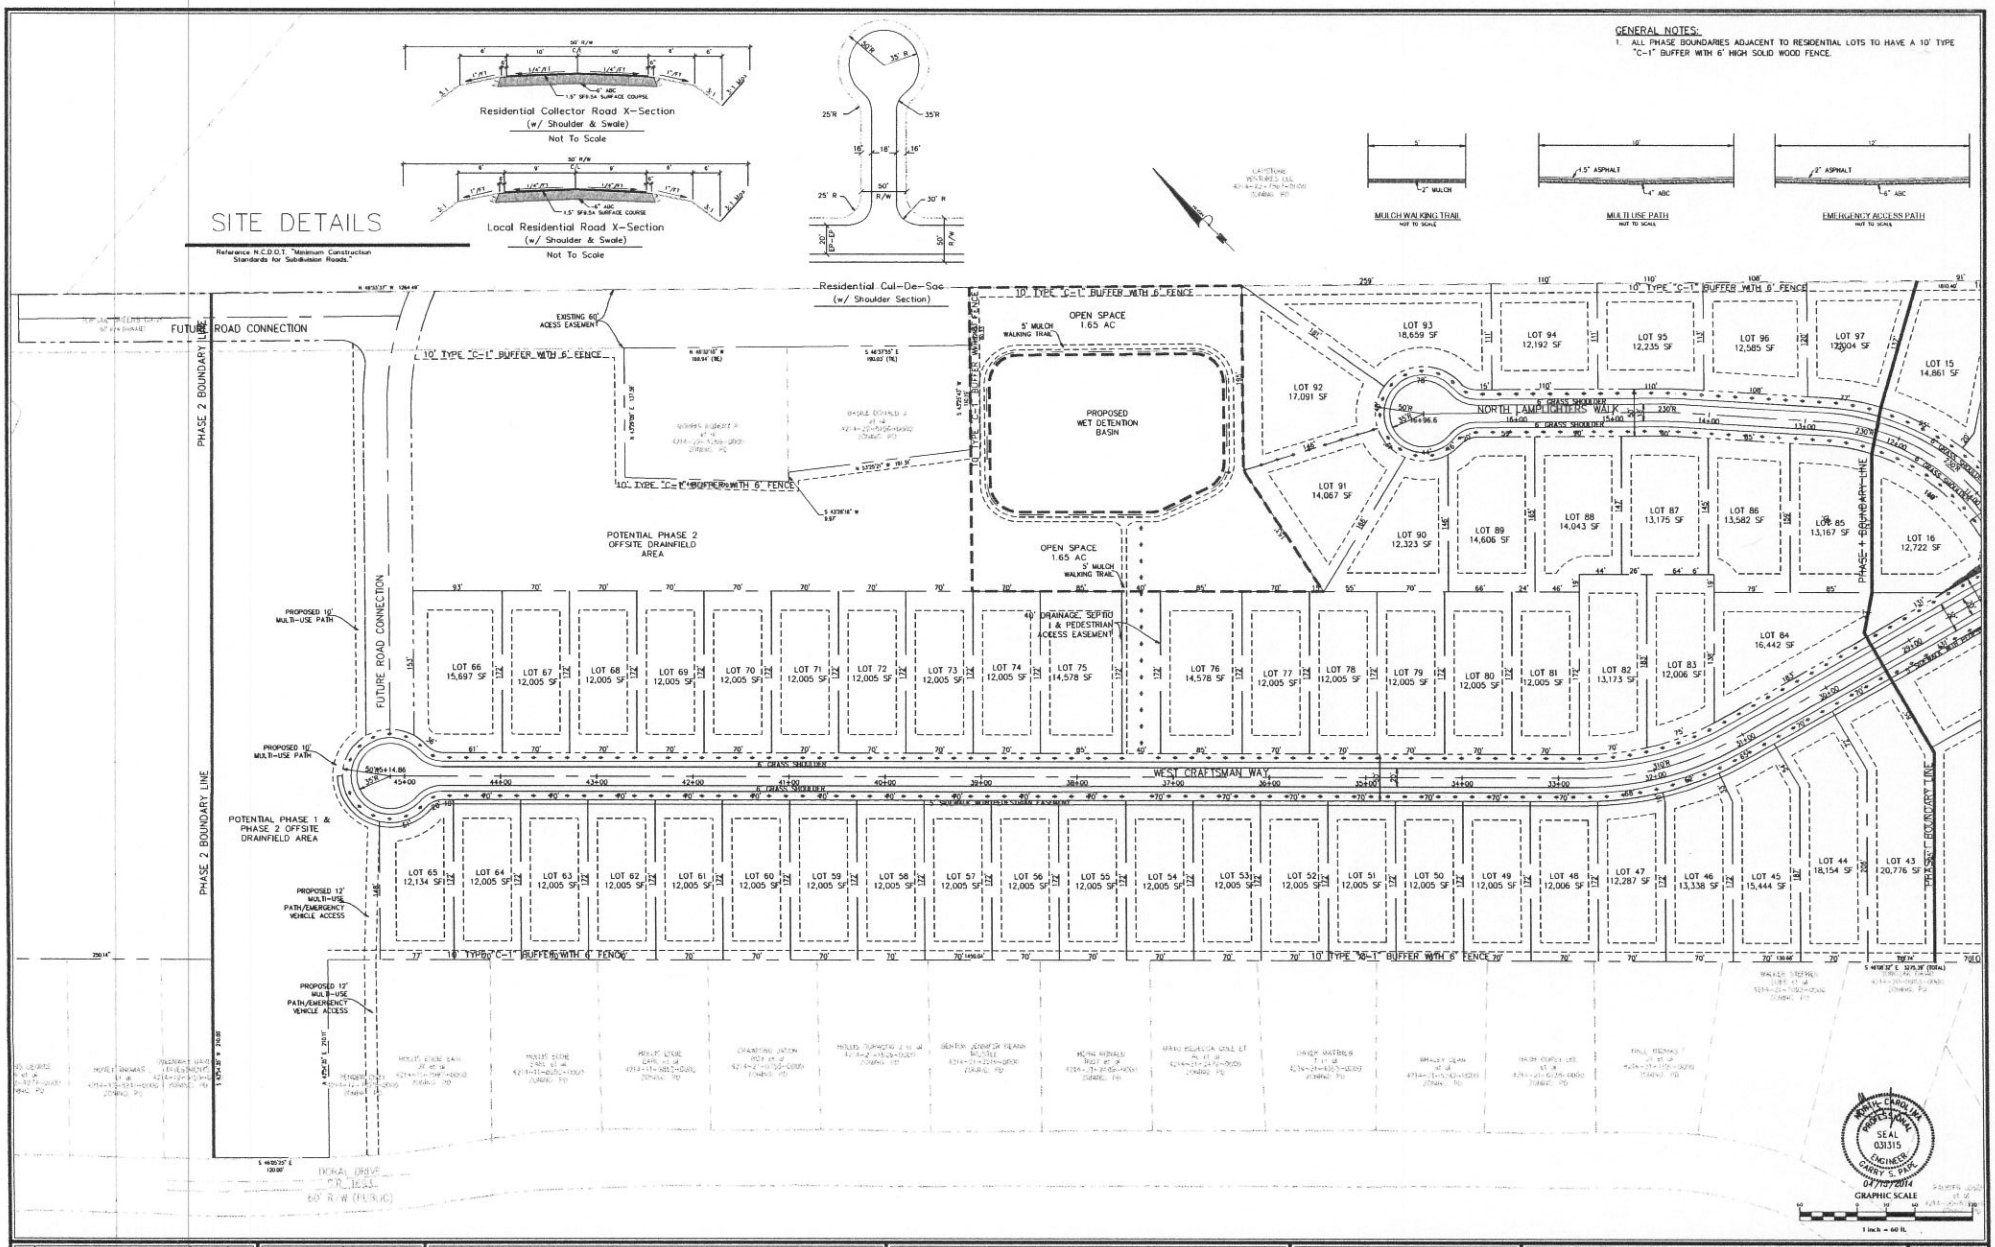

No.	Revision	Date	By

Designer: GSP	Scale: 1" = 60'
Drawn By: GSP	Date: May 2014
License #: P-0718	Job No.: 2014-0002

WYNDWATER - PHASE 2

Topsail Township — Pender County — North Carolina

SITE PLAN

PREPARED FOR:
SIGNATURE TOP SAIL NC, Ltd.
4387 PEBBLE DRIVE
WILMINGTON, NC 28412
713-822-3891

GSP CONSULTING, PLLC
ENGINEERING
6626 Gordon Road Unit C Wilmington, North Carolina 28411 tel: 910-442-7870 fax: 910-799-6659

Sheet No. C-3