COPYRIGHT © W.K. DICKSON & CO., INC., ALL RIGHTS RESERVED. REPRODUCTION OR USE OF THE CONTENTS OF THIS DOCUMENT, ADDITIONS OR ALTERATIONS TO THIS DOCUMENT, IN WHOLE OR IN PART, WITHOUT WRITTEN CONSENT OF W.K. DICKSON & CO., INC., IS PROHIBITED. ONLY COPIES FROM THE ORIGINAL OF THIS DOCUMENT, MARKED WITH AN ORIGINAL SIGNATURE AND SEAL SHALL BE CONSIDERED TO BE VALID, TRUE COPIES.

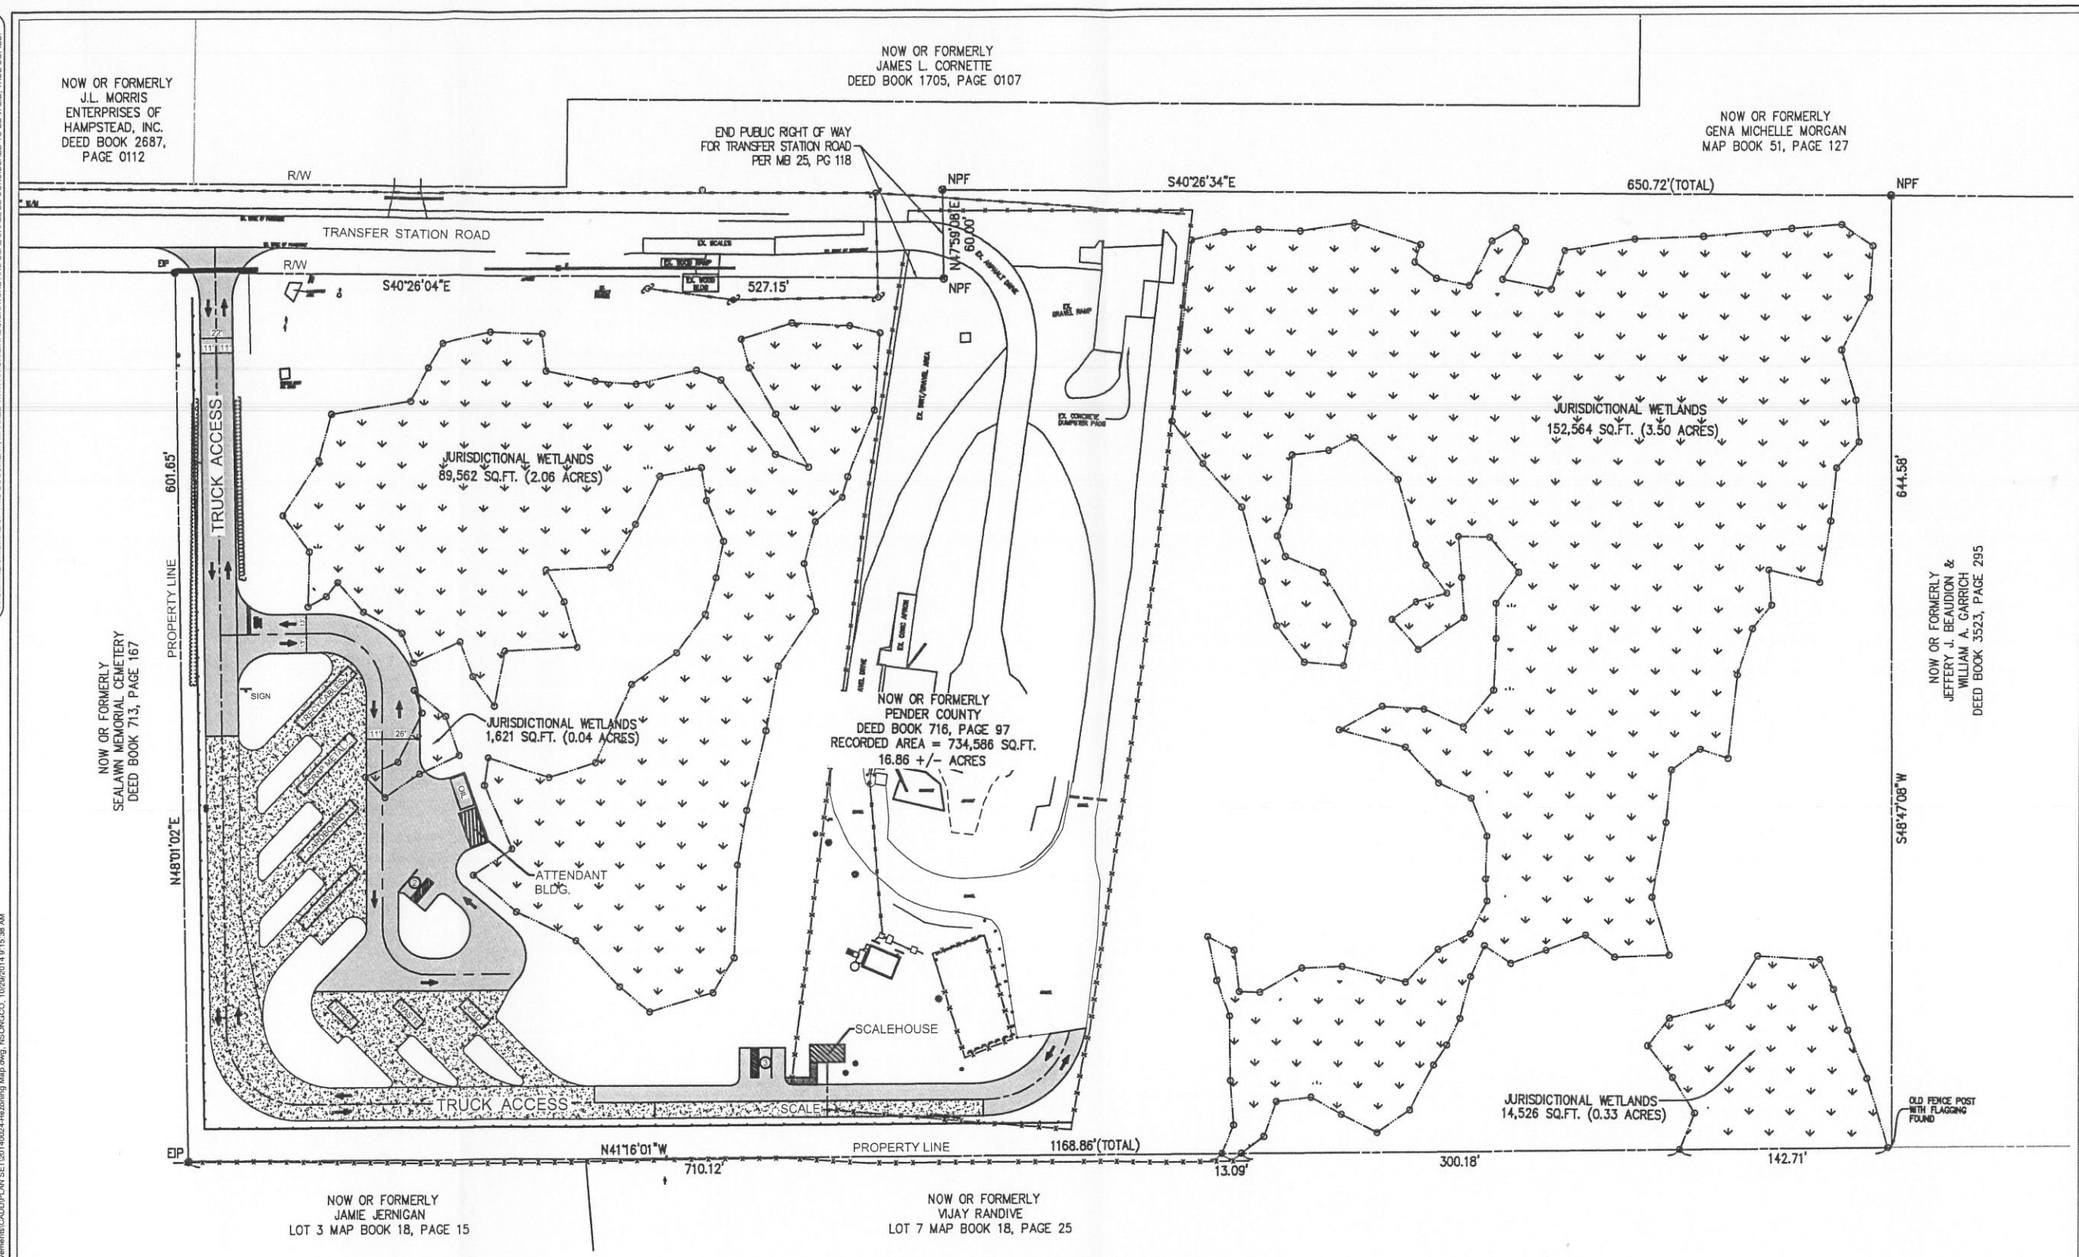

PROJECT INFORMATION

PIN: 4203-17-8616-0000
CURRENT ZONING DISTRICT: PD
PROJECT ADDRESS: 248 TRANSFER STATION ROAD
PROJECT DESCRIPTION: PB 25/118 HAMPSTEAD ADMIN ANNEX
ON US HWY 17
TOTAL PROPERTY ACREAGE: 19 ACRES

50 0 50 100
SCALE: 1" = 50'

PRELIMINARY DRAWINGS - DO NOT USE FOR CONSTRUCTION

WK DICKSON
community infrastructure consultants
909 Market Street
Wilmington, North Carolina 28401
(t) (910) 762-4200
(f) (910) 762-4201
WWW.WKDICKSON.COM
NC LICENSE NO. F-0374

PROFESSIONAL SEAL

REVISION RECORD

NO.	DATE	DESCRIPTION	BY

PROJECT NAME:
PENDER COUNTY SOLID WASTE CONVINIENCE CENTER AND TRUCK SCALE RELOCATION
PENDER COUNTY, NORTH CAROLINA

DRAWING TITLE:
CONDITIONAL REZONING MAP

PROJ. MGR.:	DLF
DESIGN BY:	DLF
DRAWN BY:	NS/HRW
PROJ. DATE:	OCT. 2014

DRAWING NUMBER:
C1 OF 2
WKD PROJ. NO.:
20140305.00.WL

FILE PATH: M:\Projects\Pender County\20140020WL - Solid Waste Facility Improvements\CADD\PLAN SET\20140024-Rezoning Map.dwg, NSONGCO, 10/29/2014 9:15:38 AM