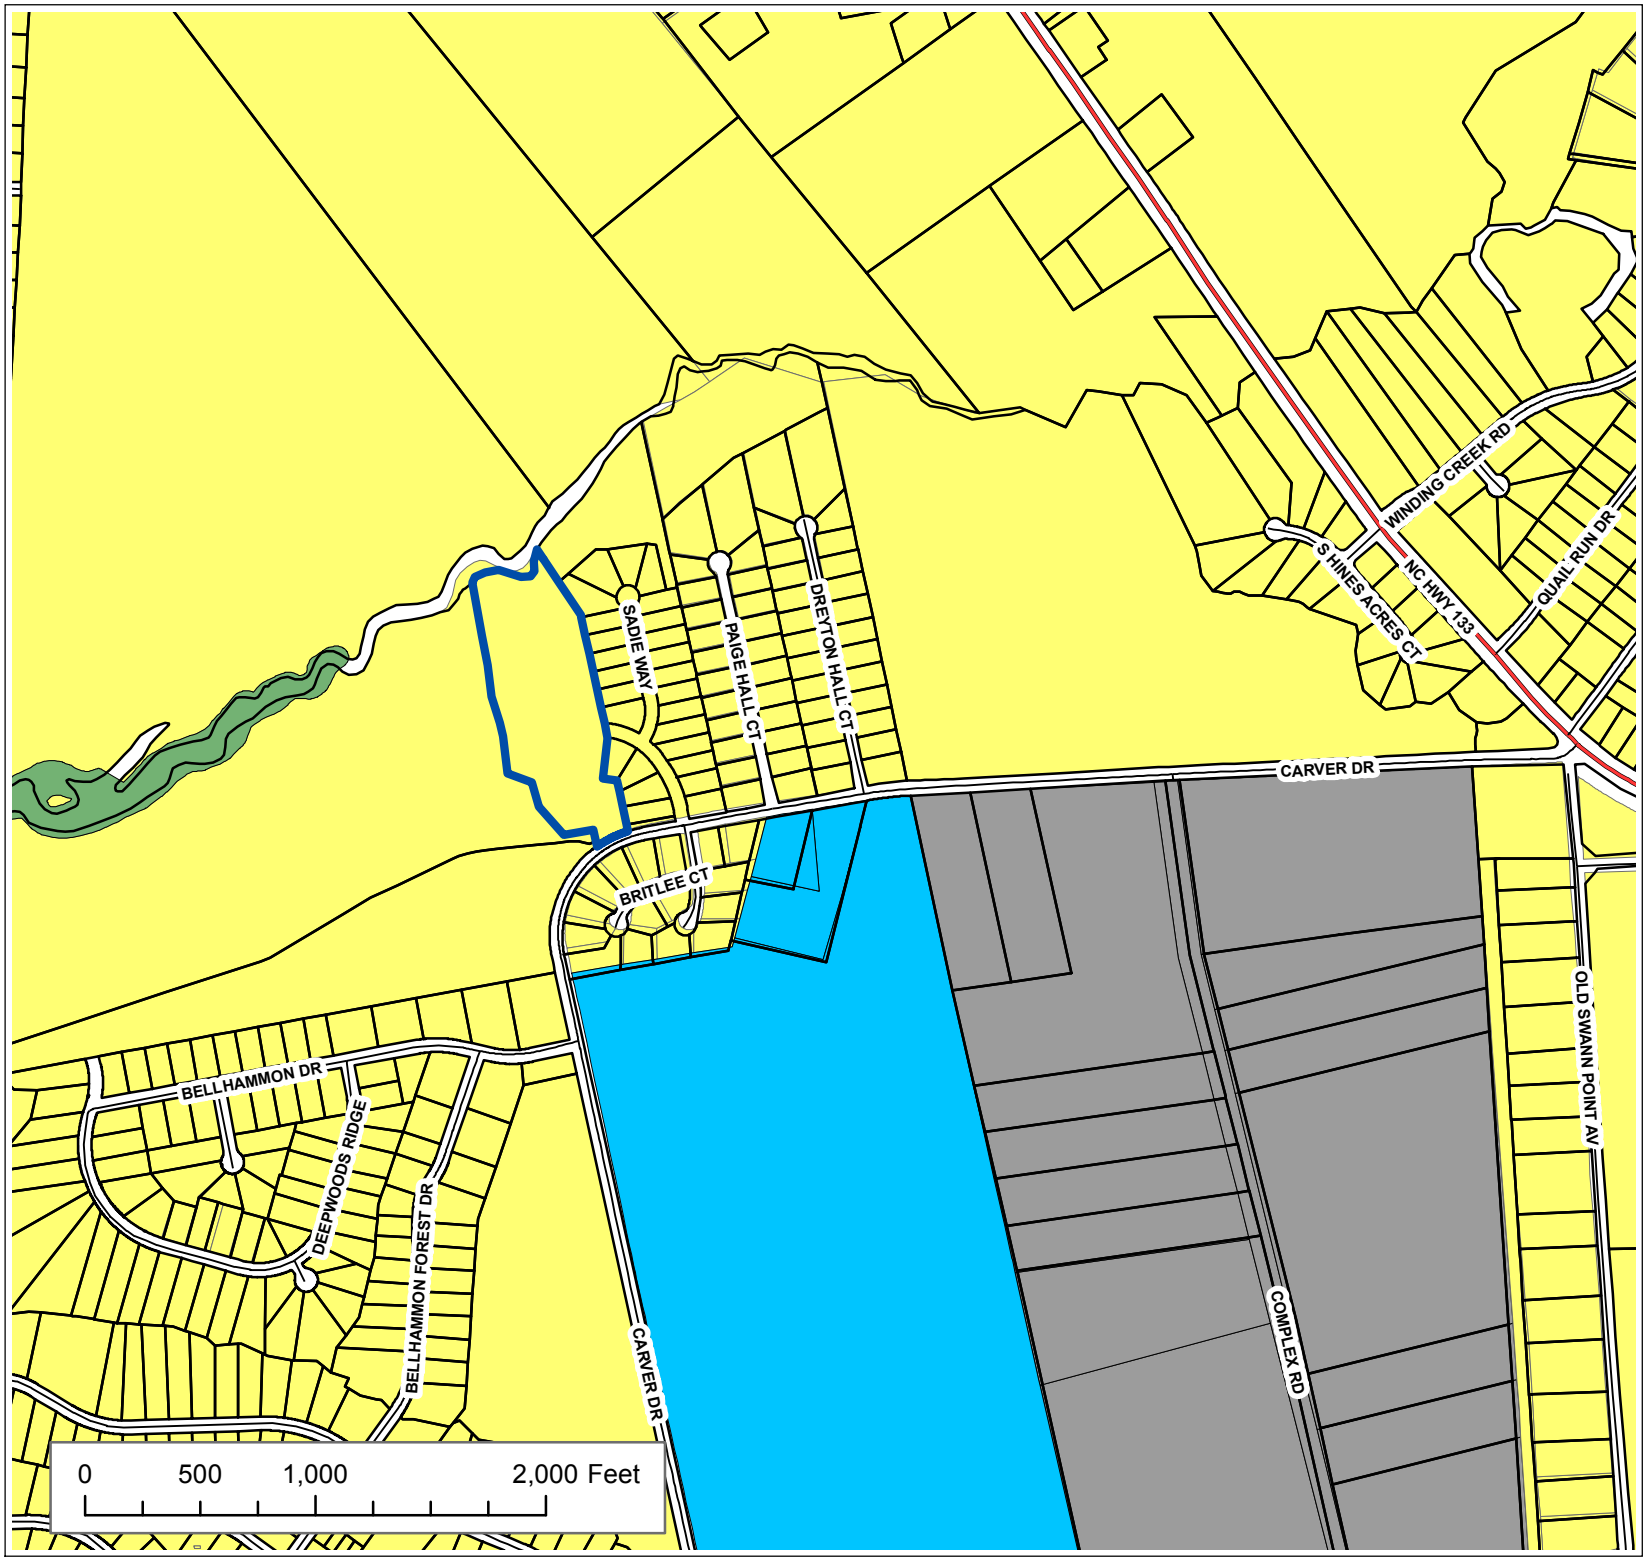

Applicant:
Stroud Engineering

Owner:
Tioga LLC.

Master Development Plan # 10957

The Knolls at Turkey Creek Phase II

Legend

- Conservation
- Industrial
- Mixed Use
- Rural Growth
- Suburban Growth
- Office Institutional
- Subject Property

N

Future Land Use