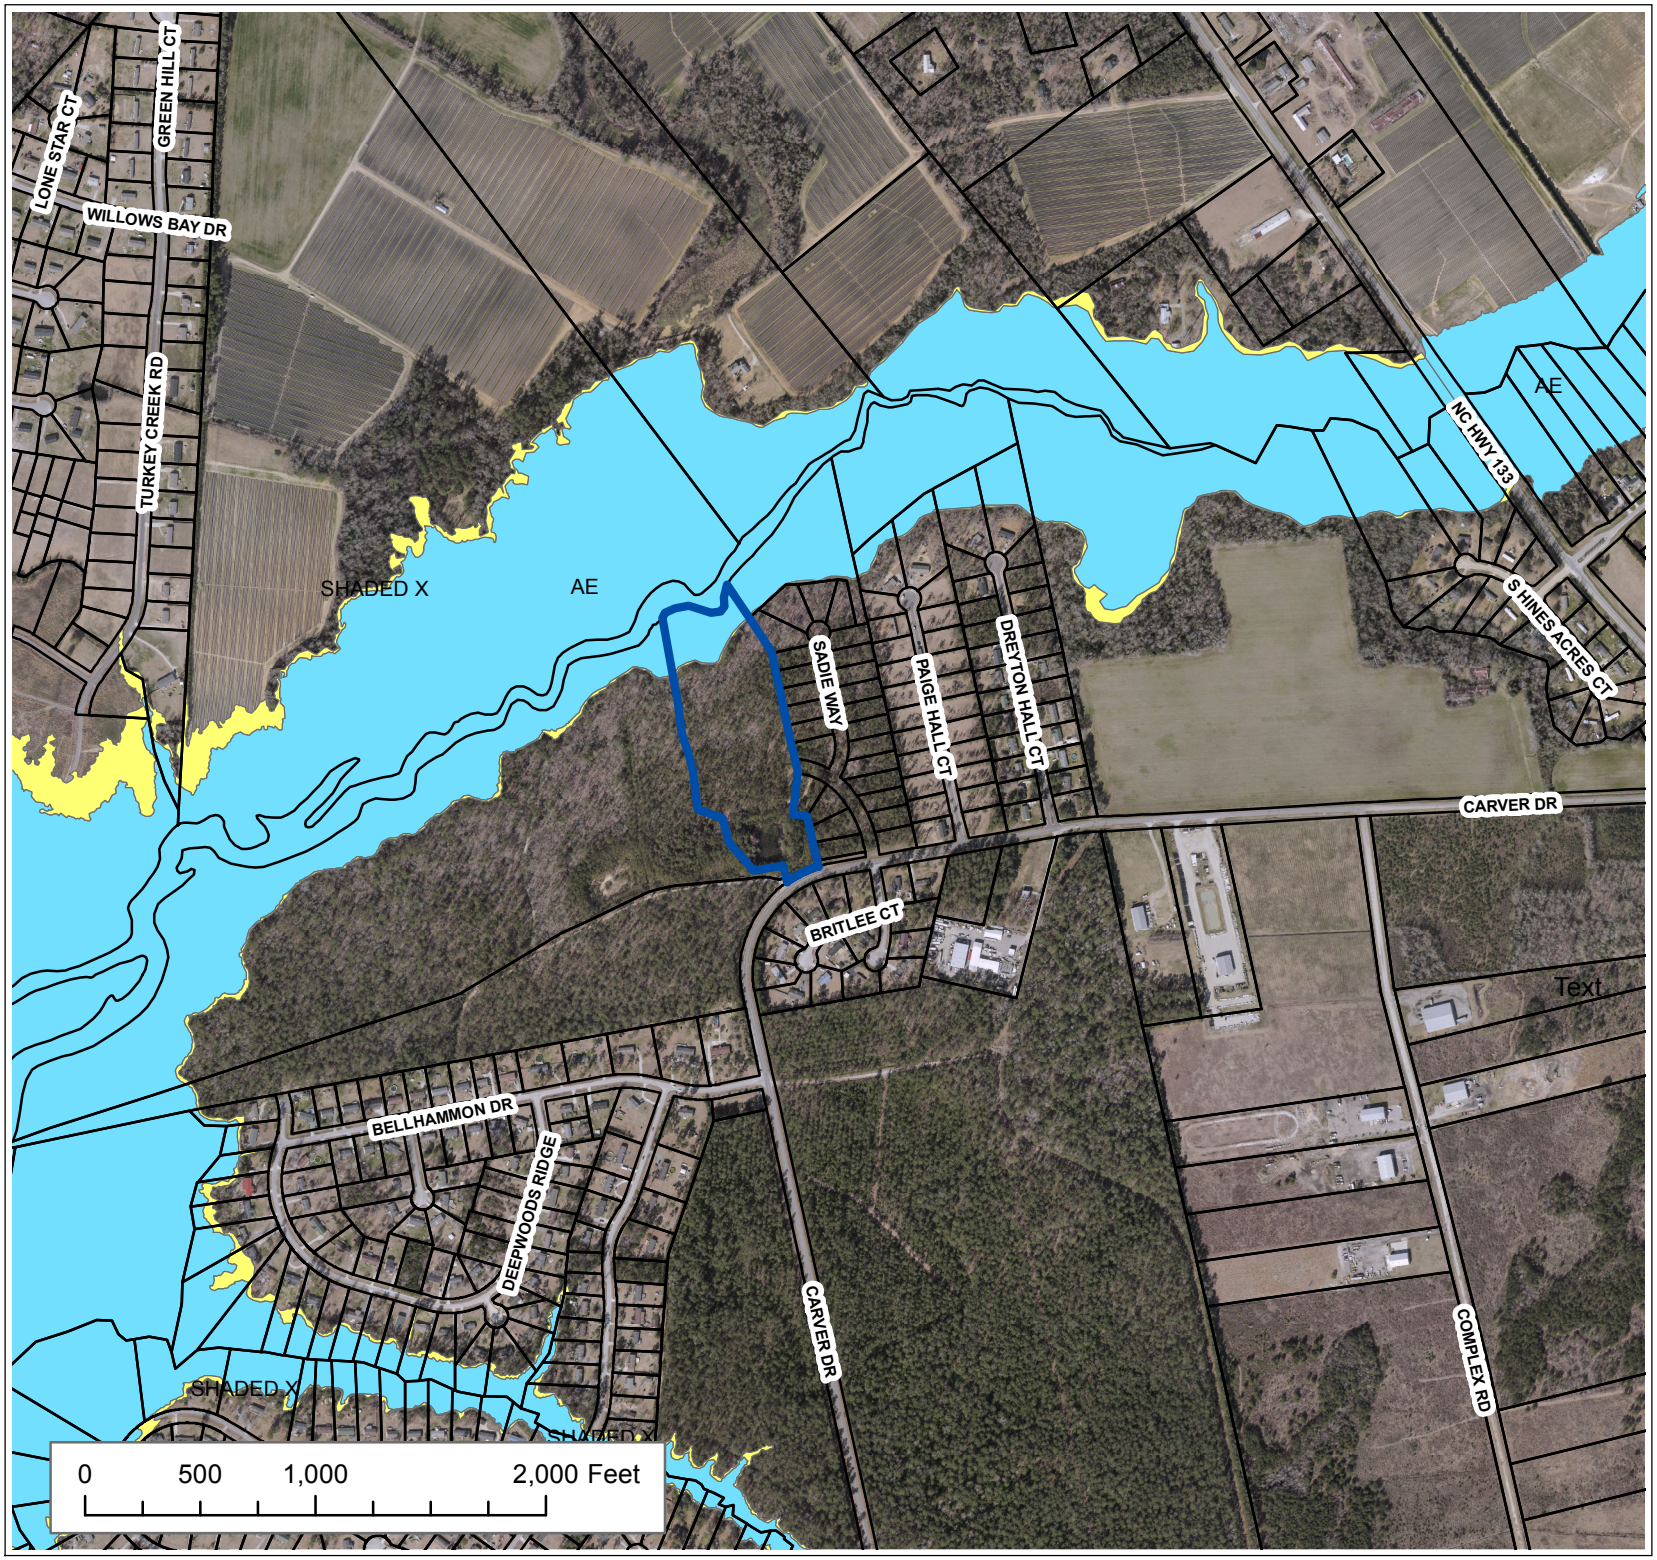

Applicant:
Stroud Engineering

Owner:
Tioga LLC.

Master Development Plan # 10957

The Knolls at Turkey Creek Phase II

Legend

- A
- AE
- AEFW
- SHADED X
- VE
- Subject Property

N

Flood Zones