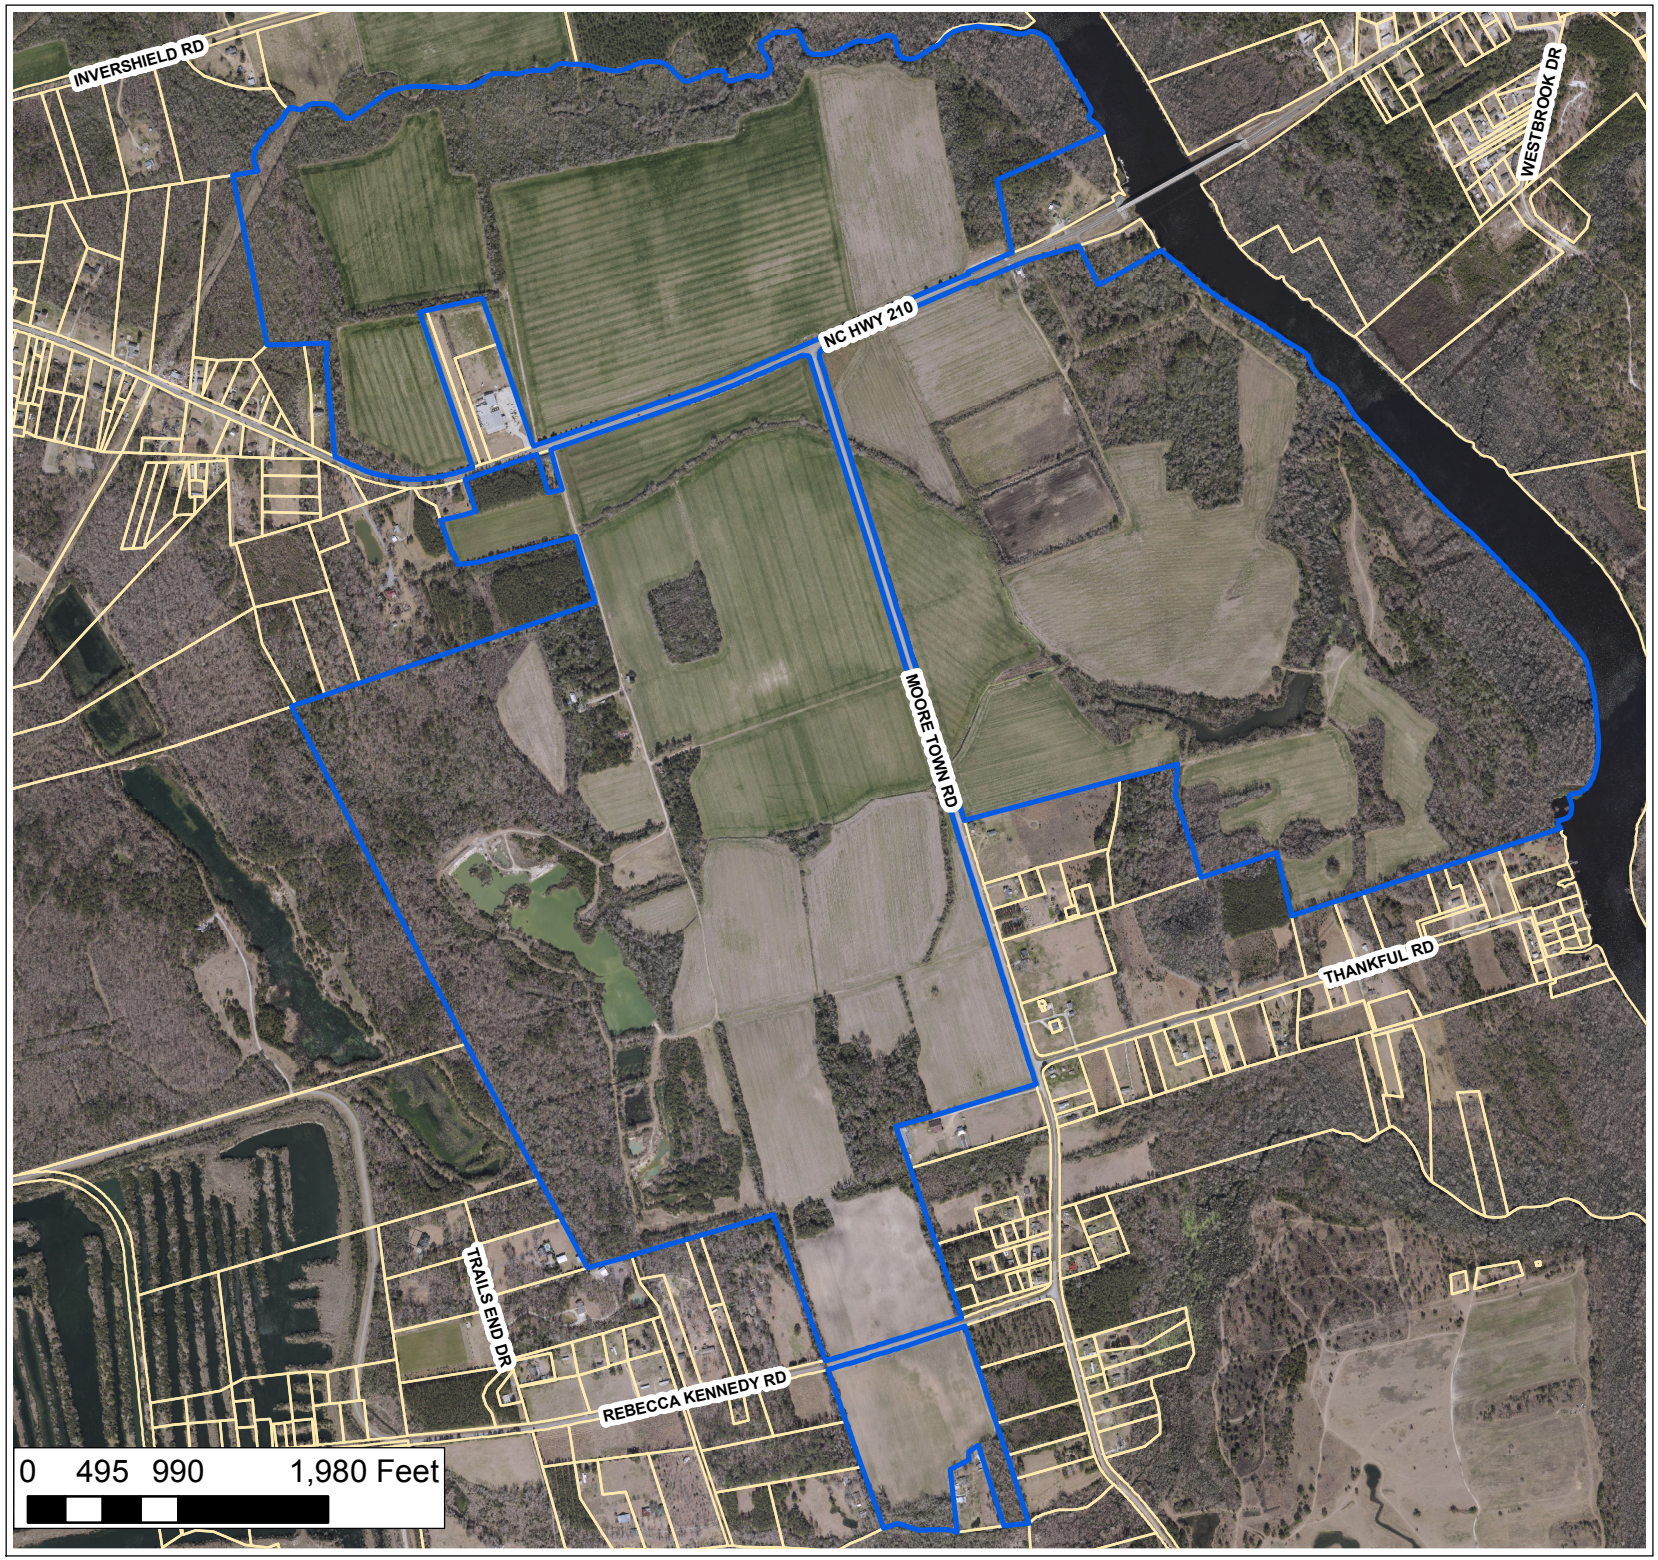

Applicant:
Walt Knott

Owner:
Springfield Plantation II Inc., HCT Pender LLC., and River Rock Farm LLC.

Master Development Plan

Case Number:
11369

Lane's Ferry Landing

Legend

Subject Parcel

N

2012 AERIAL