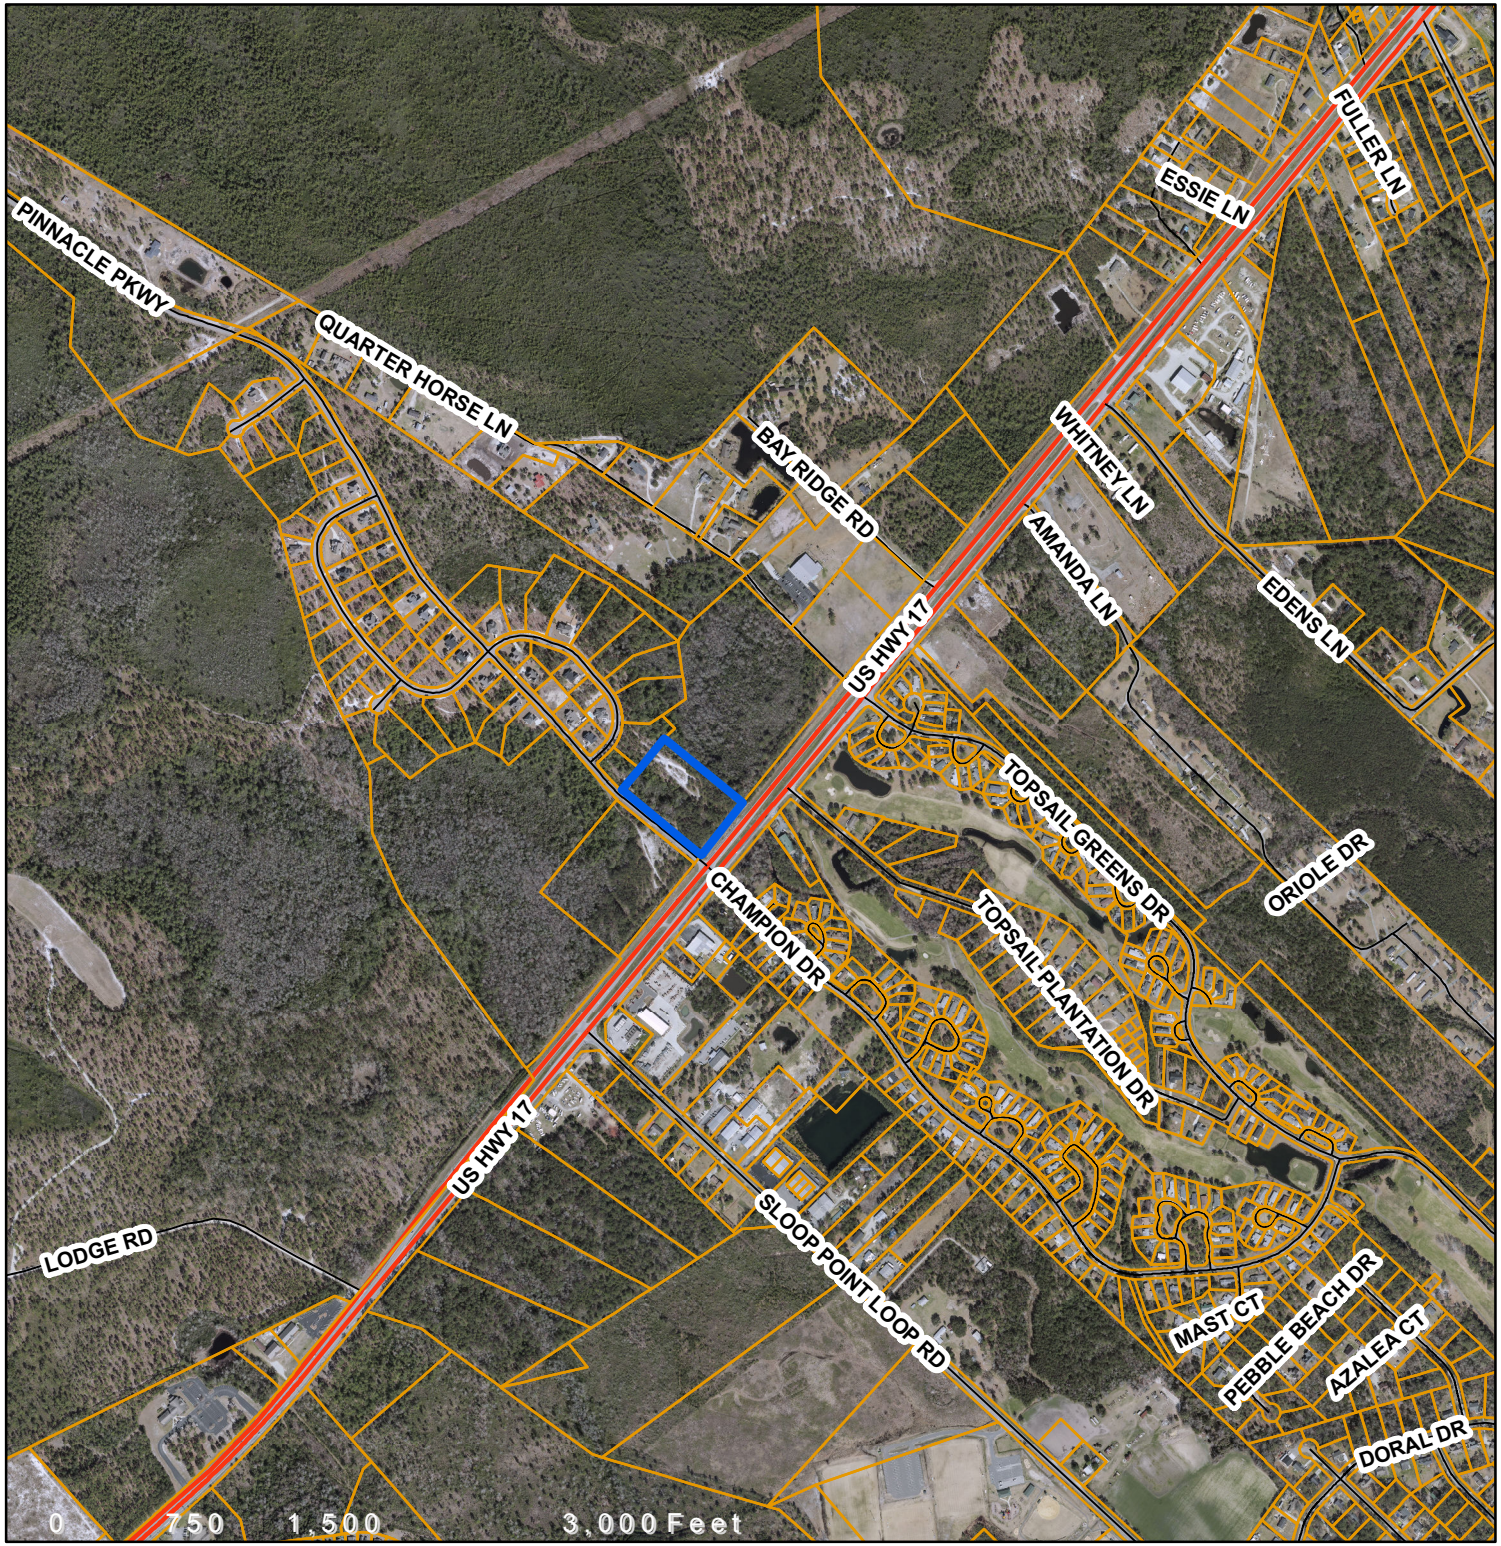

Applicant:
Norris & Tunstall Engineering

Owner:
PH Lanco, Inc.

Master Development Plan:
#000023-2015

Legend

Subject Property

2012 Aerial