Attachment 6

No.	Revision	Date	By

Designer GSP	Scale 1" = 80'
Drawn By GSP	Date January 2016
License # P-0718	Job No. 2016-0001

WYNDWATER

Topsail Township Pender County North Carolina

TREE INVENTORY PLAN

PREPARED FOR:
SIGNATURE TOP SAIL NC, LP
9337B KATY FREEWAY #377
HOUSTON, TX 77024
713-789-0466

GSP CONSULTING, PLLC
ENGINEERING
6626 Gordon Road Unit C Wilmington, North Carolina 28411 tel: 910-442-7870 fax: 910-799-6659

Sheet No.
C-2.1

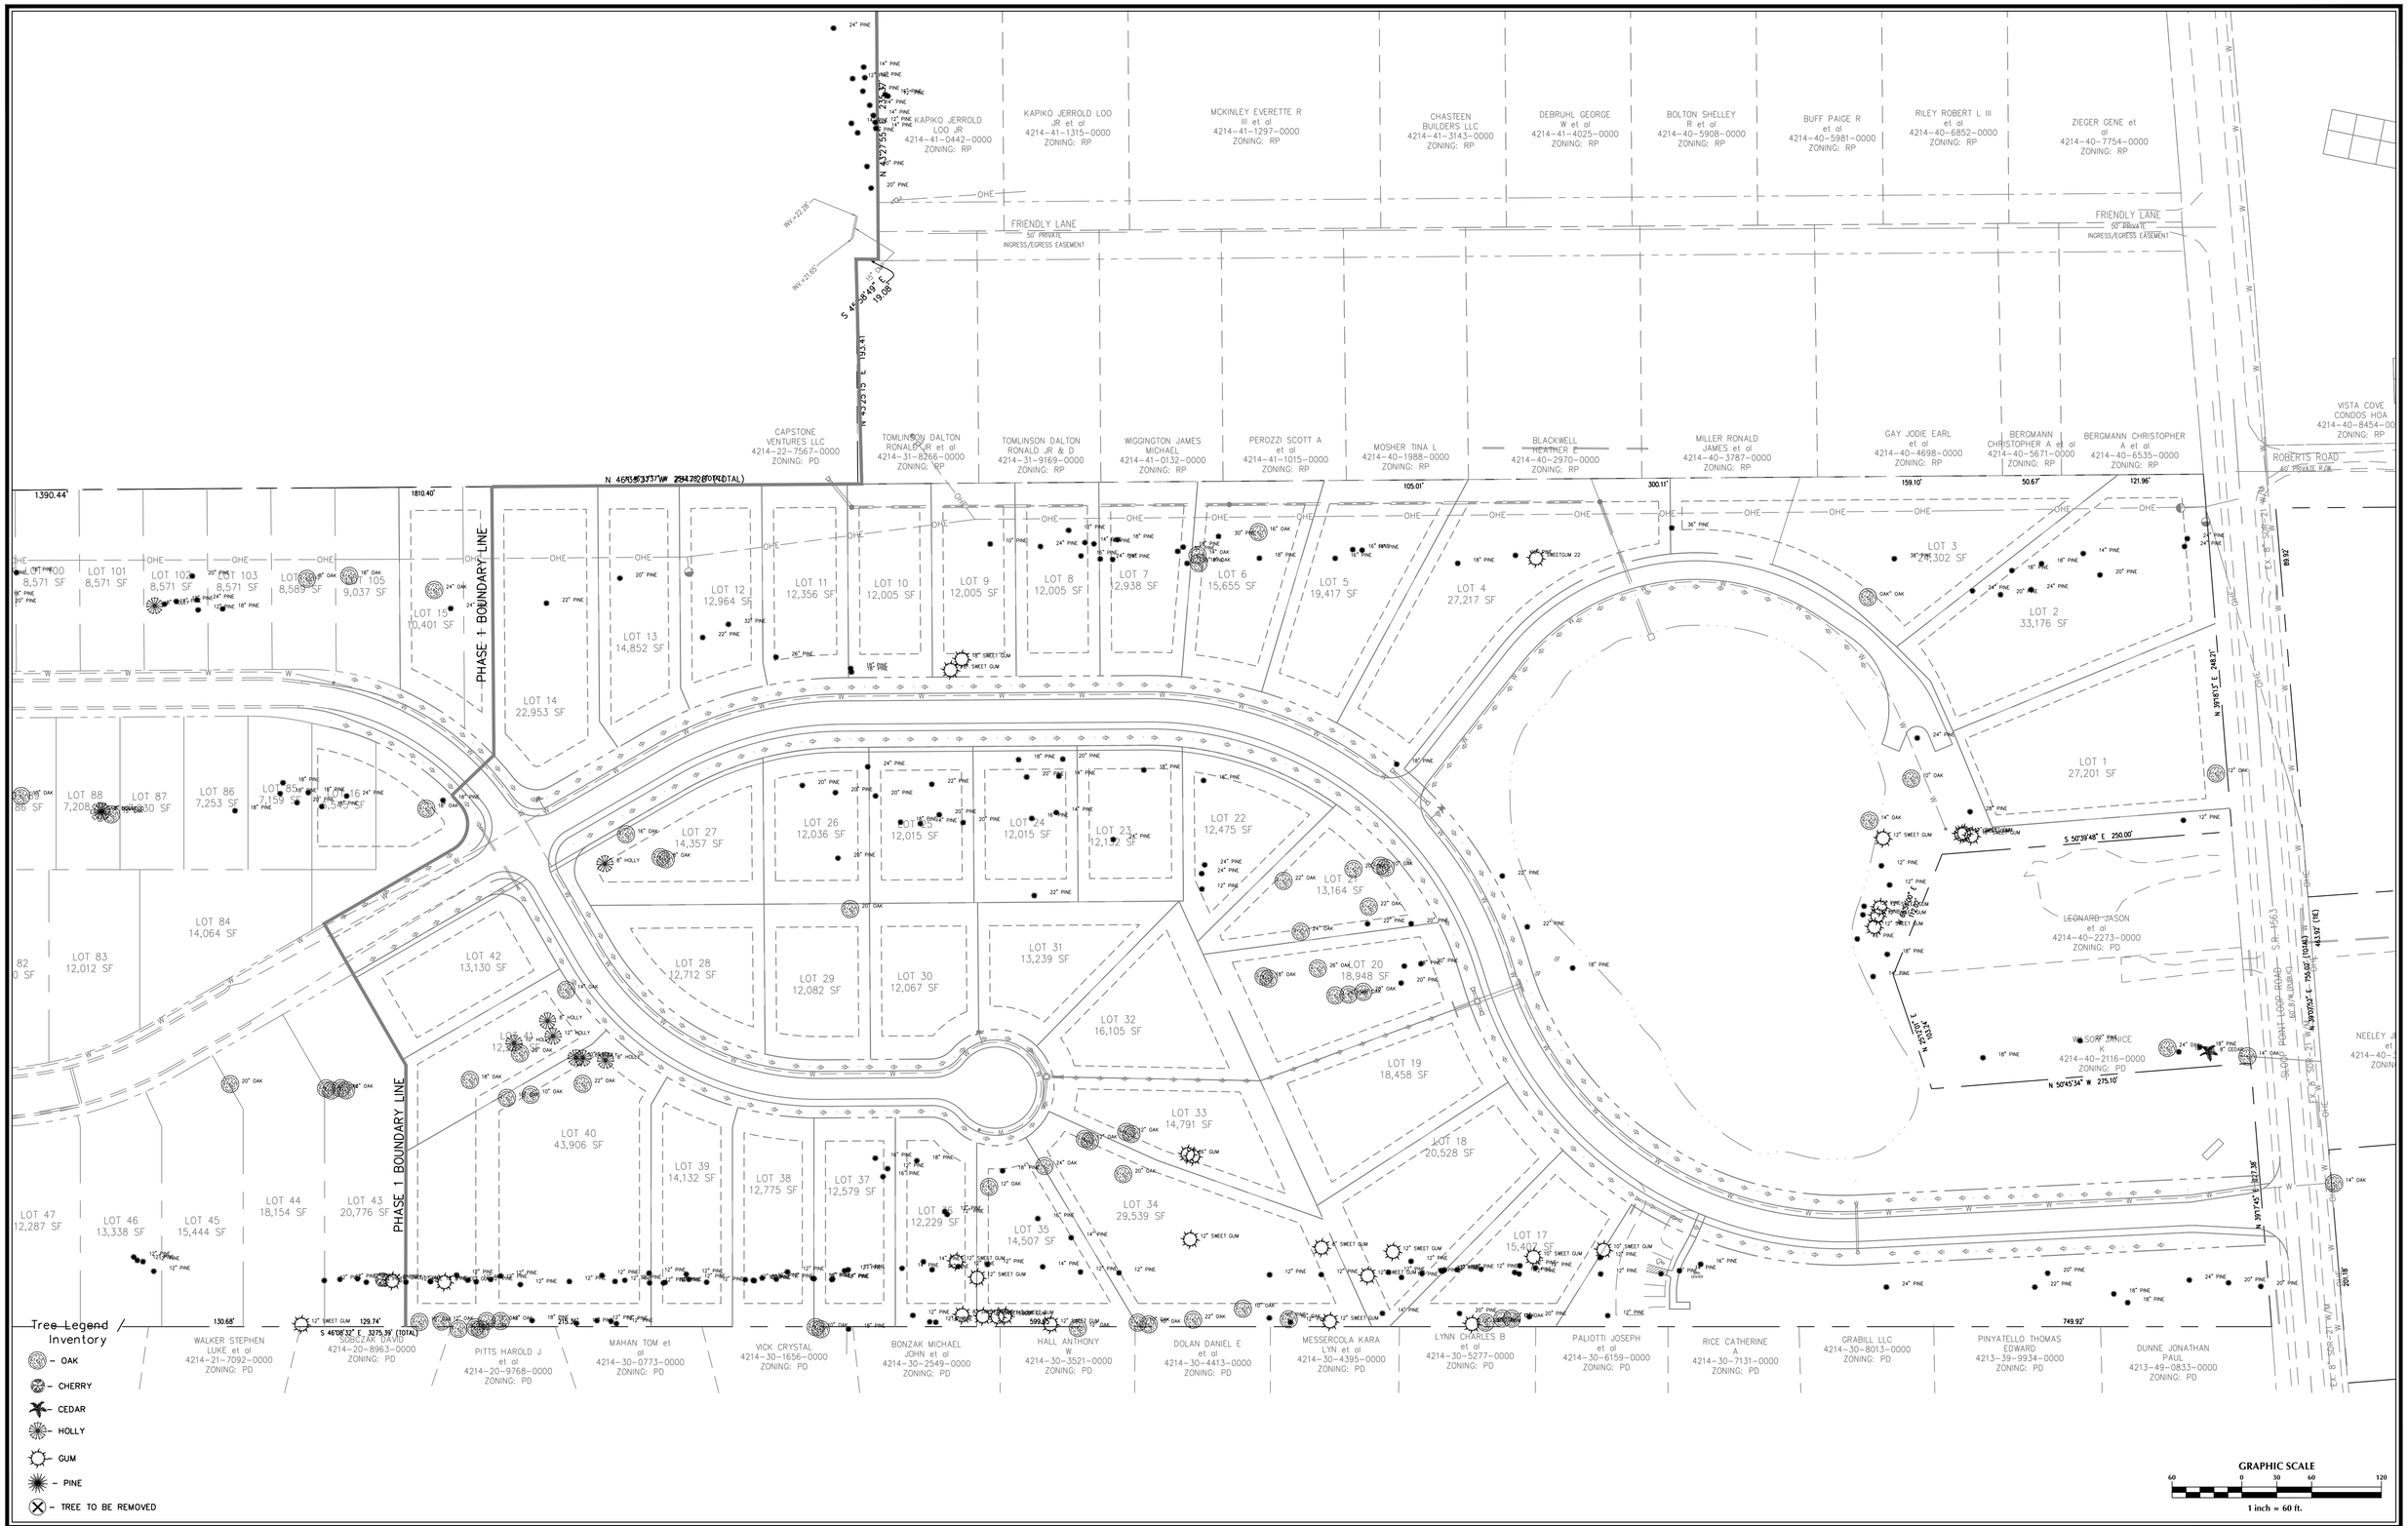

No.	Revision	Date	By

Designer GSP	Scale 1" = 60'
Drawn By GSP	Date January 2016
License # P-0718	Job No. 2016-0001

WYNDWATER

Topsail Township Pender County North Carolina

TREE INVENTORY PLAN

PREPARED FOR:
SIGNATURE TOP SAIL NC, LP
9337B KATY FREEWAY #377
HOUSTON, TX 77024
713-789-0466

GSP CONSULTING, PLLC
ENGINEERING
6626 Gordon Road Unit C Wilmington, North Carolina 28411 tel: 910-442-7870 fax: 910-799-6659

Sheet No.
C-2.2

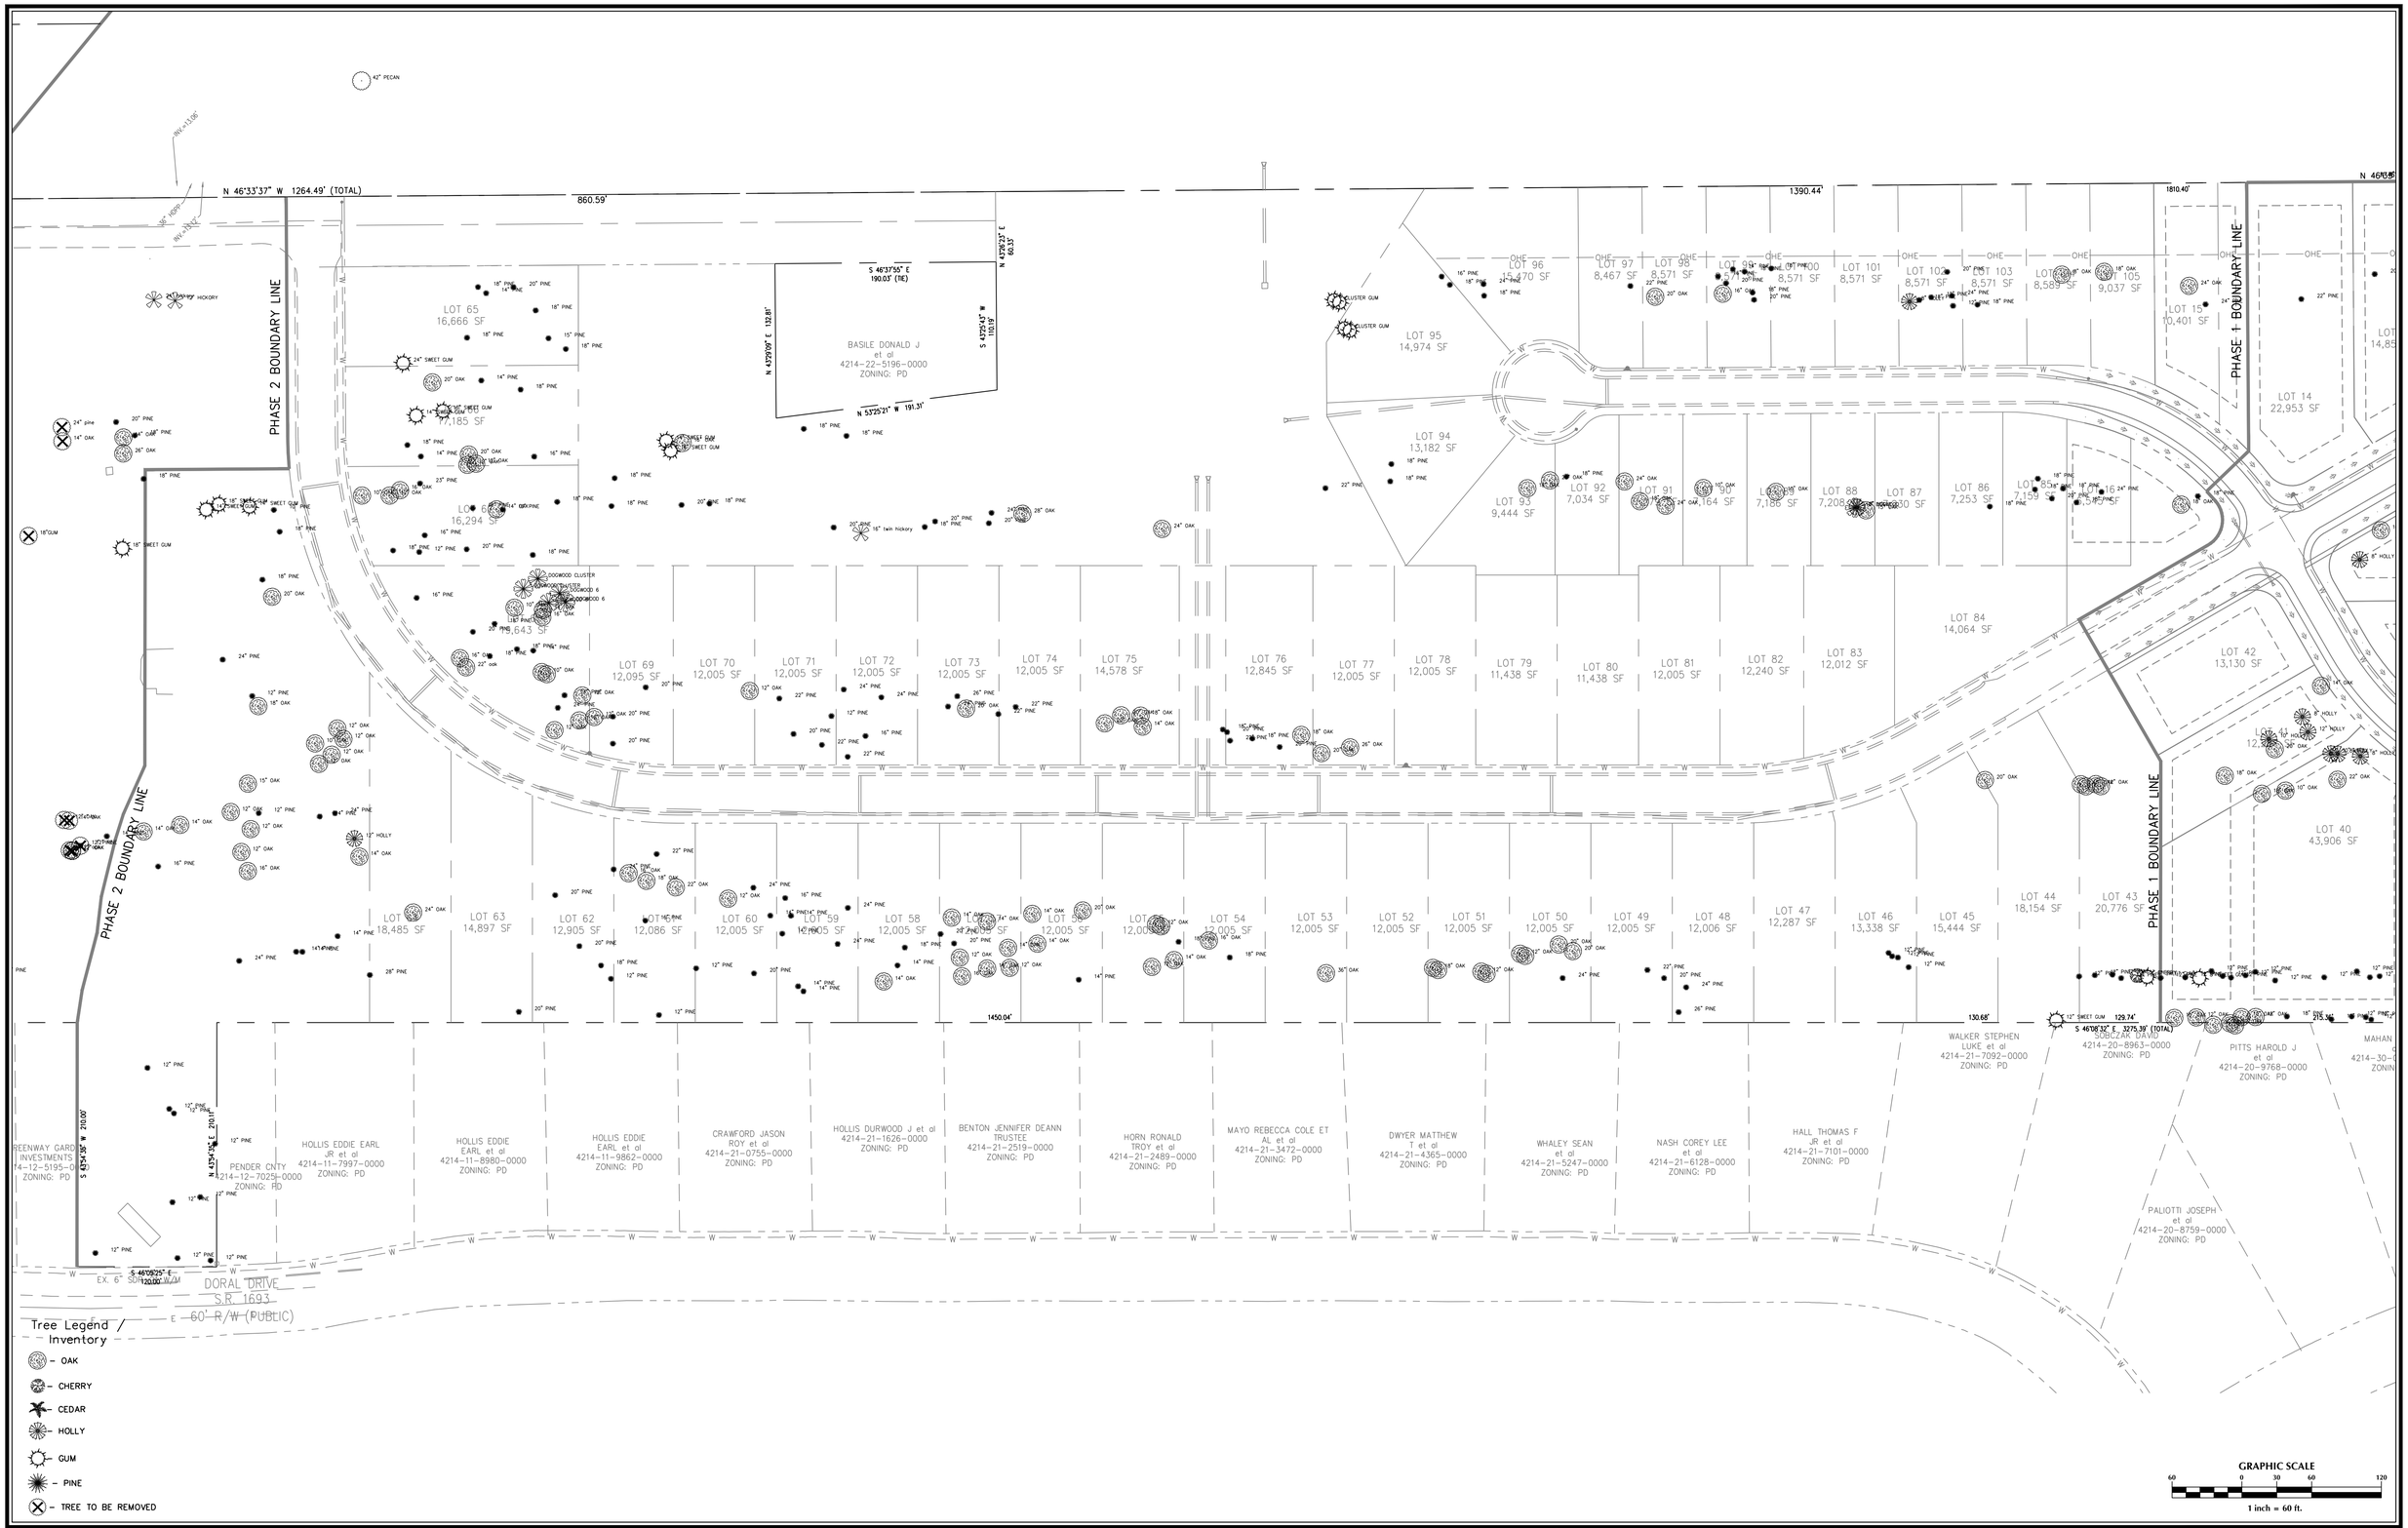

No.	Revision	Date	By

Designer GSP	Scale 1" = 60'
Drawn By GSP	Date January 2016
License # P-0718	Job No. 2016-0001

WYNDWATER

Topsail Township Pender County North Carolina

TREE INVENTORY PLAN

PREPARED FOR:
SIGNATURE TOP SAIL NC, LP
9337B KATY FREEWAY #377
HOUSTON, TX 77024
713-789-0466

GSP CONSULTING, PLLC
ENGINEERING
6626 Gordon Road Unit C Wilmington, North Carolina 28411 tel: 910-442-7870 fax: 910-799-6659

Sheet No.
C-2.3

No.	Revision	Date	By

Designer GSP	Scale 1" = 60'
Drawn By GSP	Date January 2016
License # P-0718	Job No. 2016-0001

WYNDWATER

Topsail Township Pender County North Carolina

TREE INVENTORY PLAN

PREPARED FOR:
SIGNATURE TOP SAIL NC, LP
9337B KATY FREEWAY #377
HOUSTON, TX 77024
713-789-0466

GSP CONSULTING, PLLC
ENGINEERING
6626 Gordon Road Unit C Wilmington, North Carolina 28411 tel: 910-442-7870 fax: 910-799-6659

Sheet No.
C-2.4

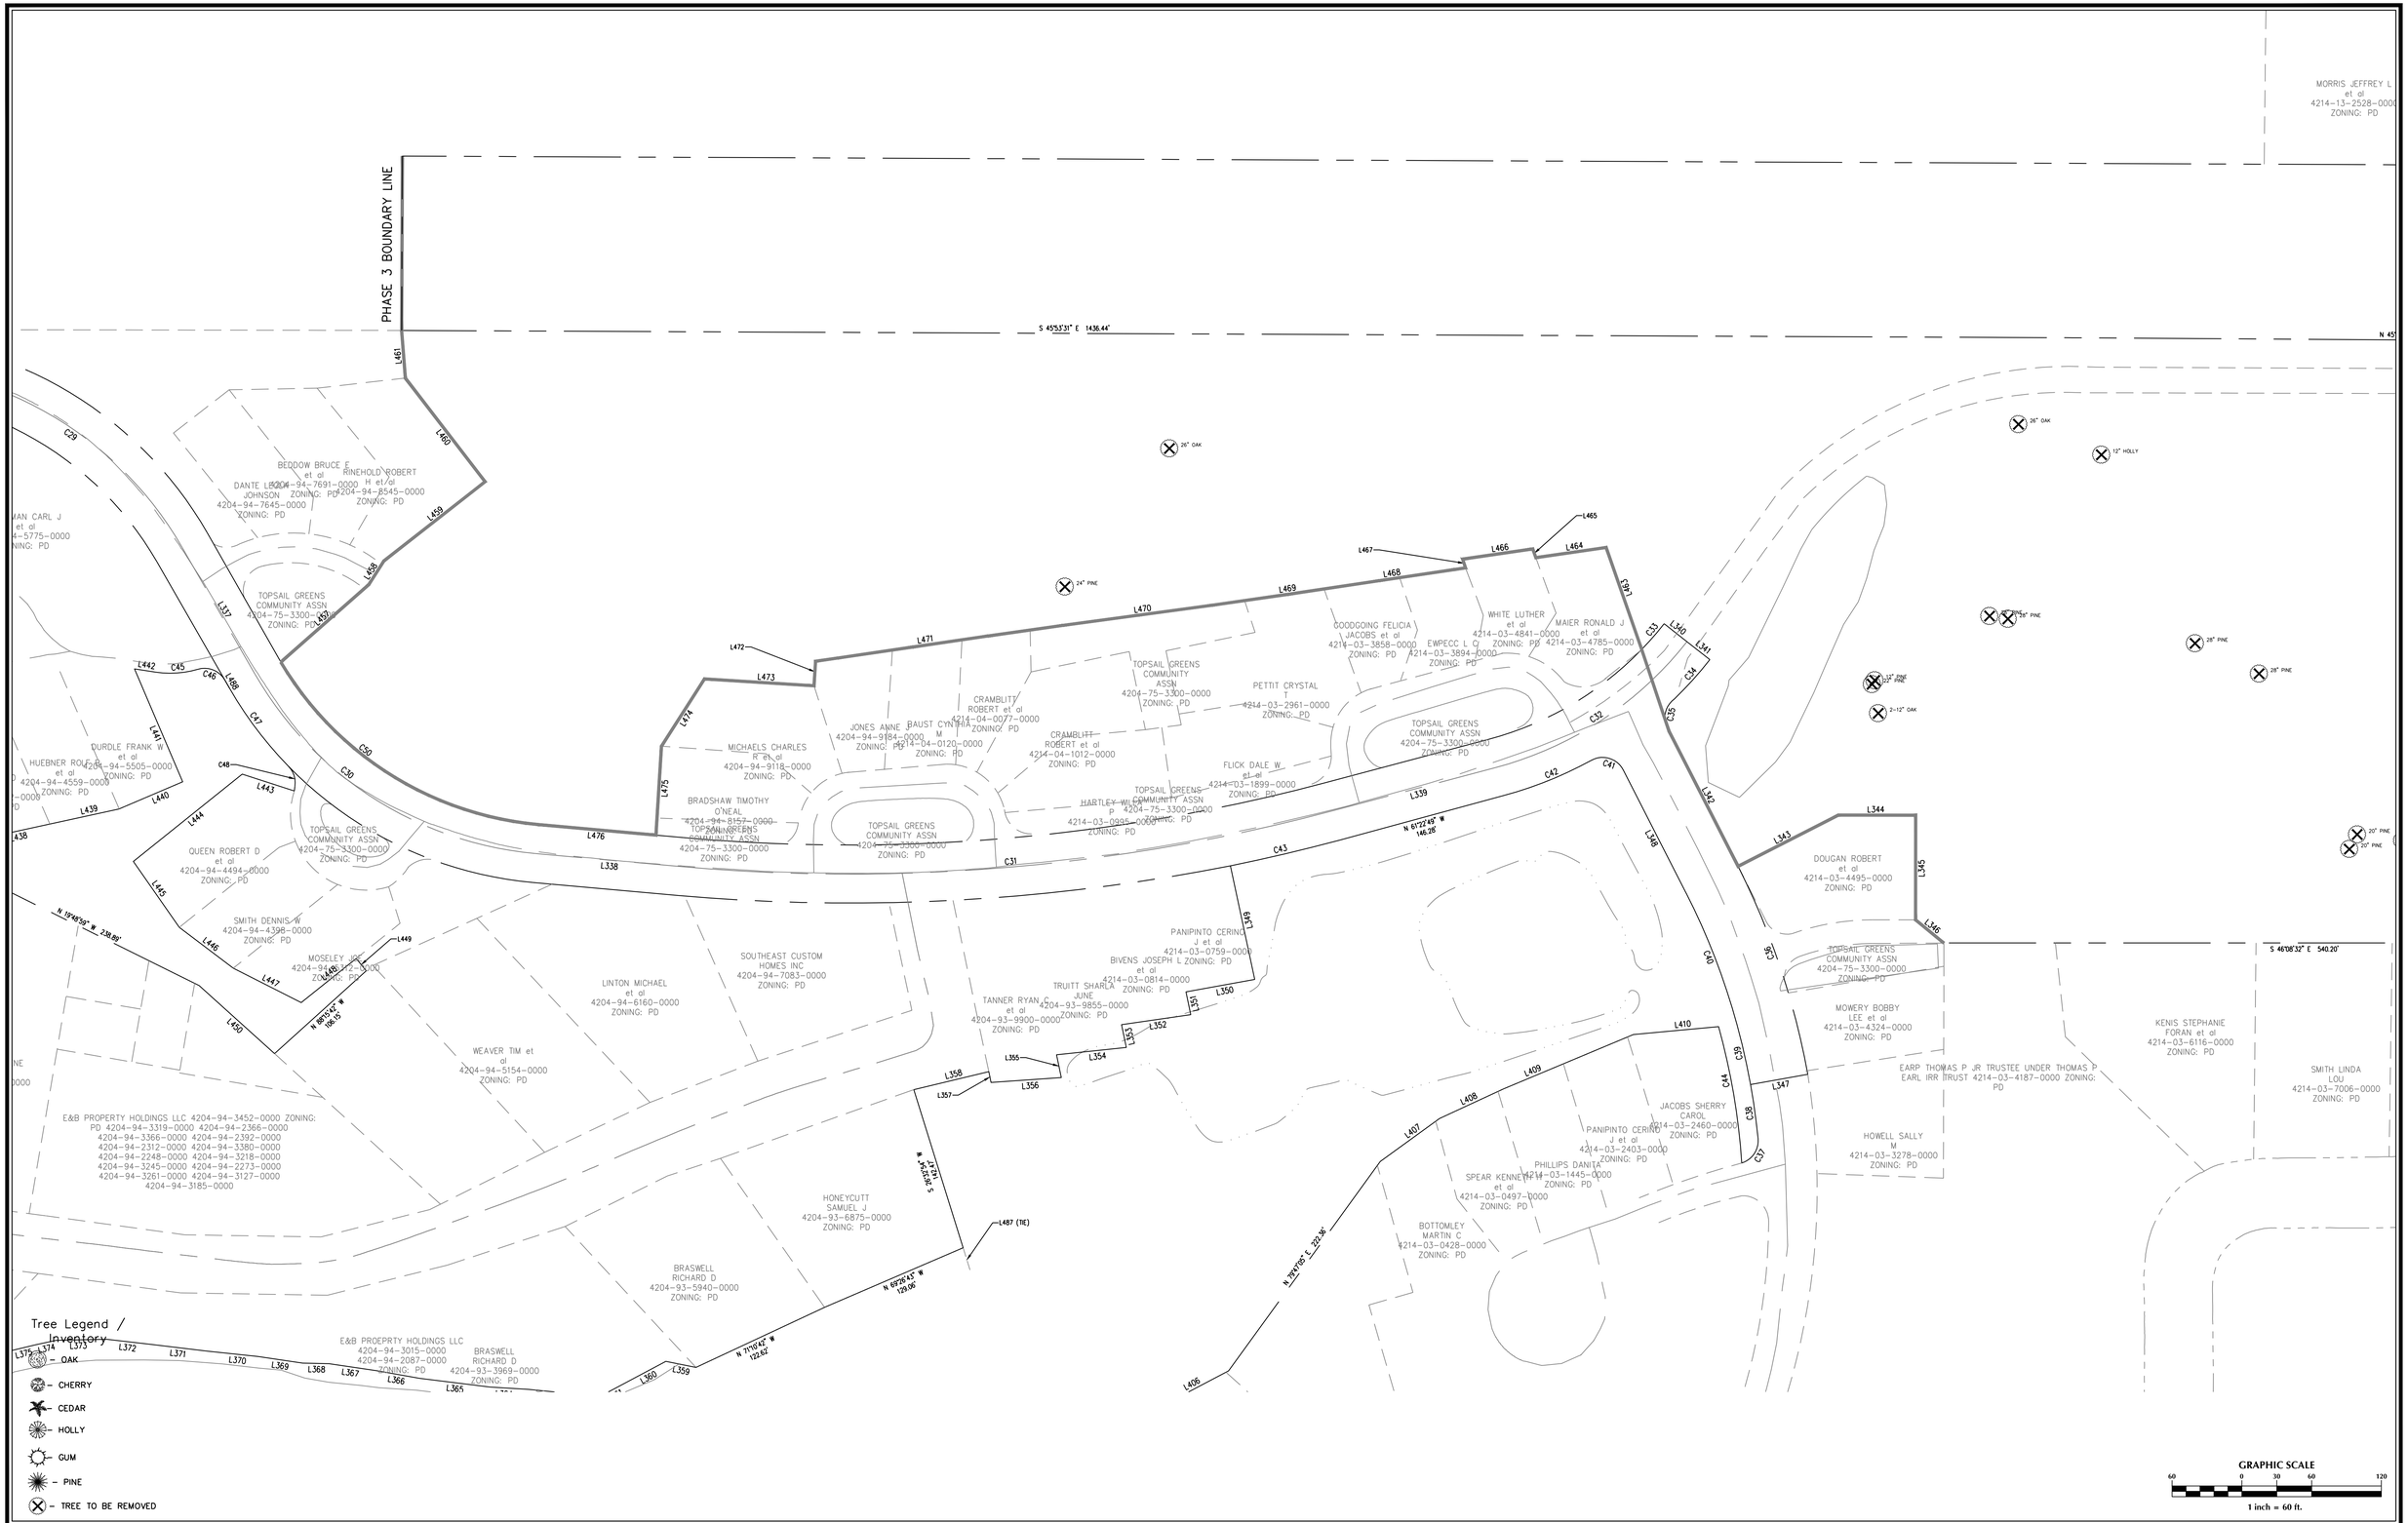

No.	Revision	Date	By

Designer GSP	Scale 1" = 60'
Drawn By GSP	Date January 2016
License # P-0718	Job No. 2016-0001

WYNDWATER

Topsail Township Pender County North Carolina

TREE INVENTORY PLAN

PREPARED FOR:
SIGNATURE TOP SAIL NC, LP
9337B KATY FREEWAY #377
HOUSTON, TX 77024
713-789-0466

GSP CONSULTING, PLLC
ENGINEERING
6626 Gordon Road Unit C Wilmington, North Carolina 28411 tel: 910-442-7870 fax: 910-799-6659

Sheet No.
C-2.5

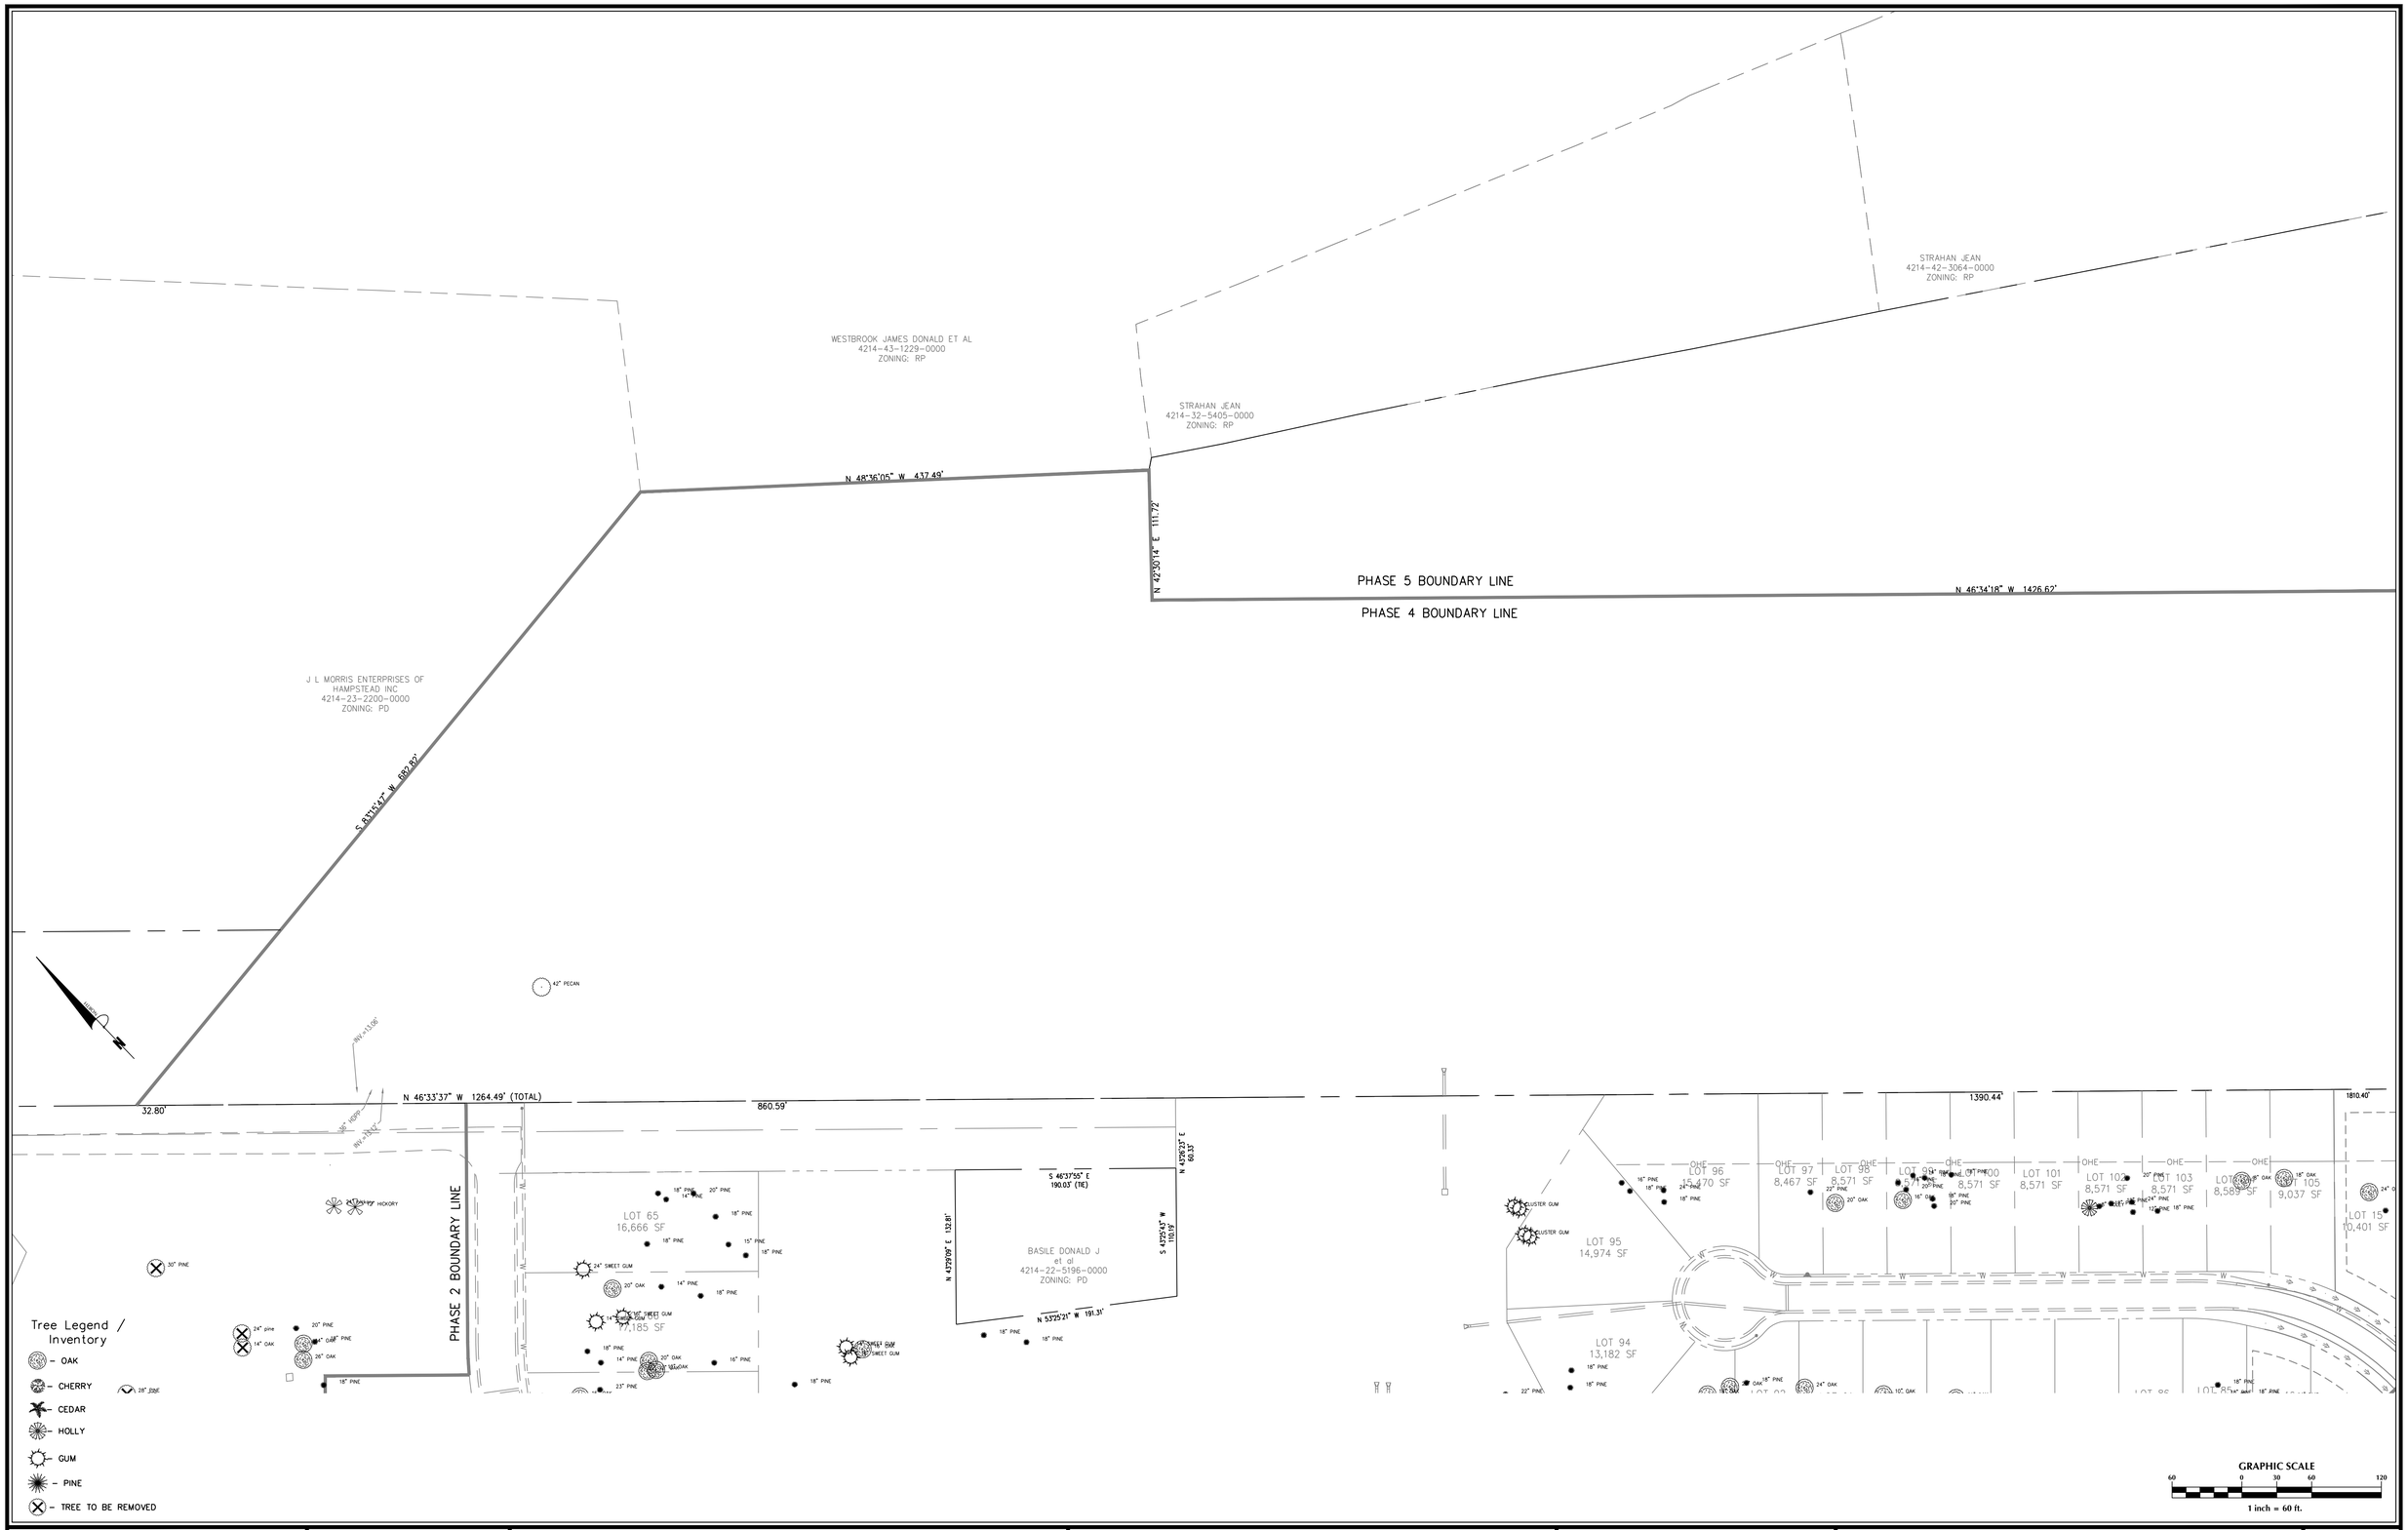

No.	Revision	Date	By

Designer GSP	Scale 1" = 60'
Drawn By GSP	Date January 2016
License # P-0718	Job No. 2016-0001

WYNDWATER

Topsail Township Pender County North Carolina

TREE INVENTORY PLAN

PREPARED FOR:
SIGNATURE TOP SAIL NC, LP
9337B KATY FREEWAY #377
HOUSTON, TX 77024
713-789-0466

GSP CONSULTING, PLLC
ENGINEERING
6626 Gordon Road Unit C Wilmington, North Carolina 28411 tel: 910-442-7870 fax: 910-799-6659

Sheet No.
C-2.6

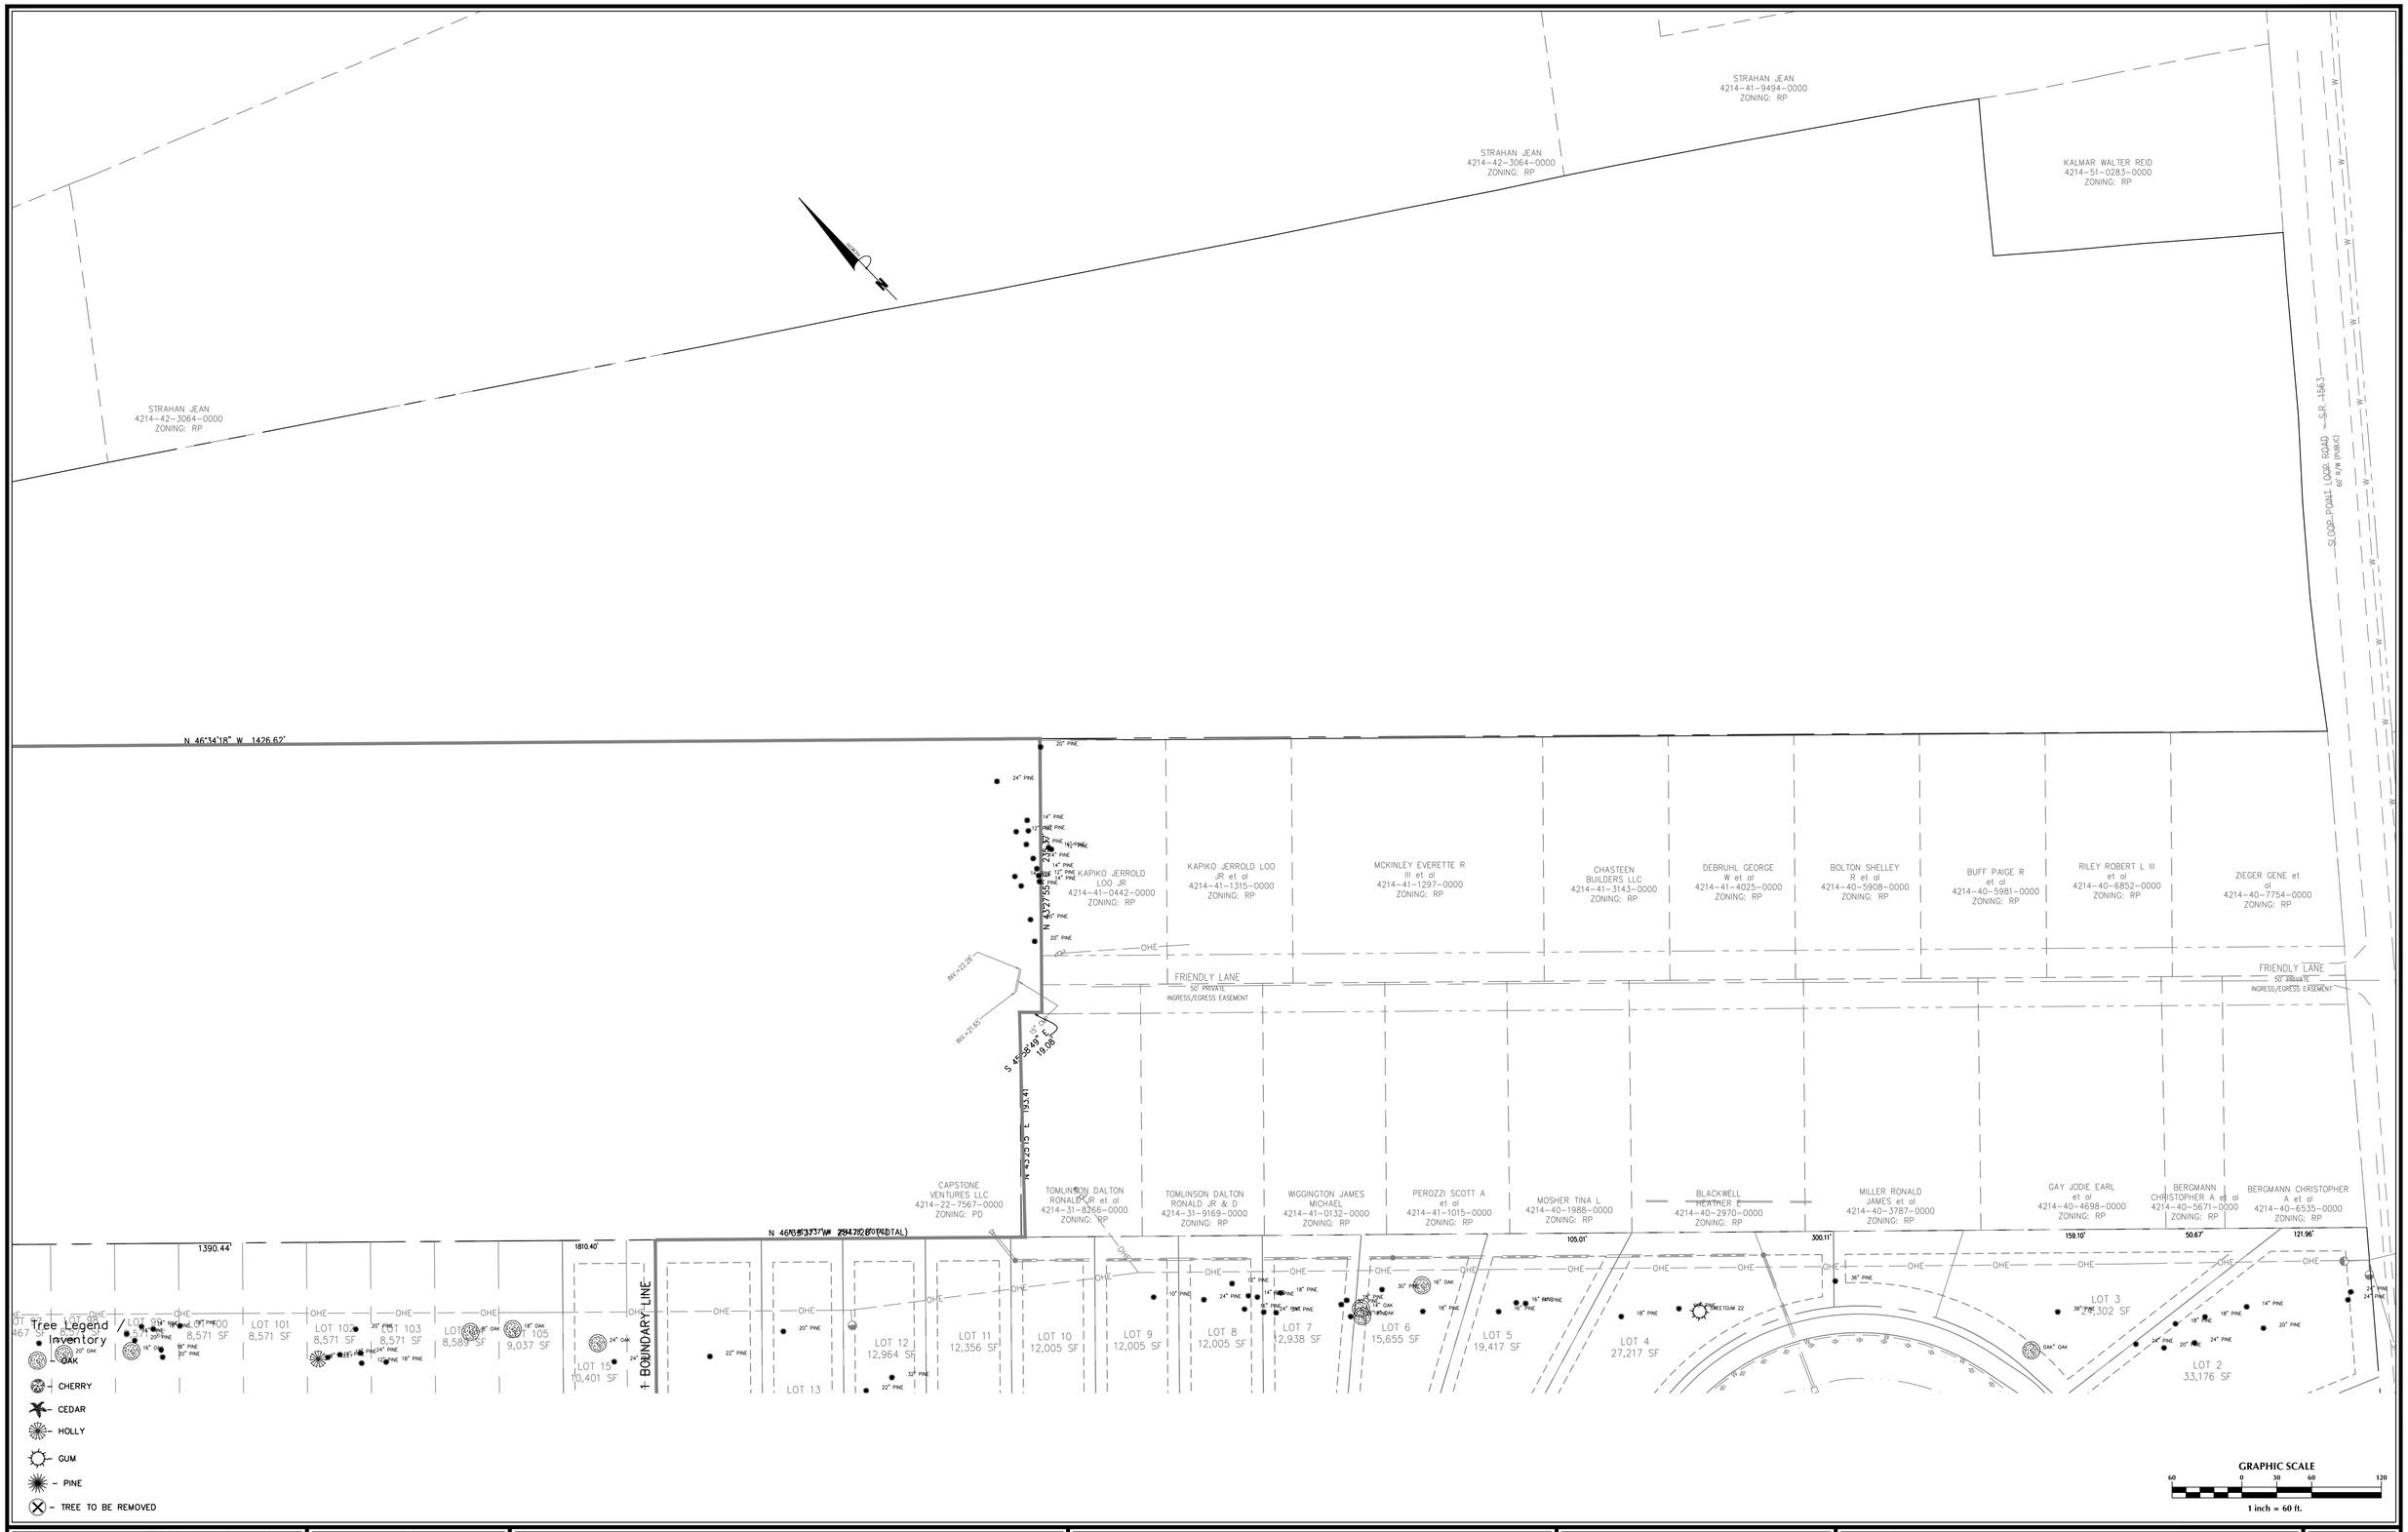

No.	Revision	Date	By

Designer GSP	Scale 1" = 60'
Drawn By GSP	Date January 2016
License # P-0718	Job No. 2016-0001

WYNDWATER

Topsail Township Pender County North Carolina

TREE INVENTORY PLAN

PREPARED FOR:

SIGNATURE TOP SAIL NC, LP
9337B KATY FREEWAY #377
HOUSTON, TX 77024
713-789-0466

GSP CONSULTING, PLLC
ENGINEERING
6626 Gordon Road Unit C Wilmington, North Carolina 28411 tel: 910-442-7870 fax: 910-799-6659

Sheet No.
C-2.7