Exhibit 3

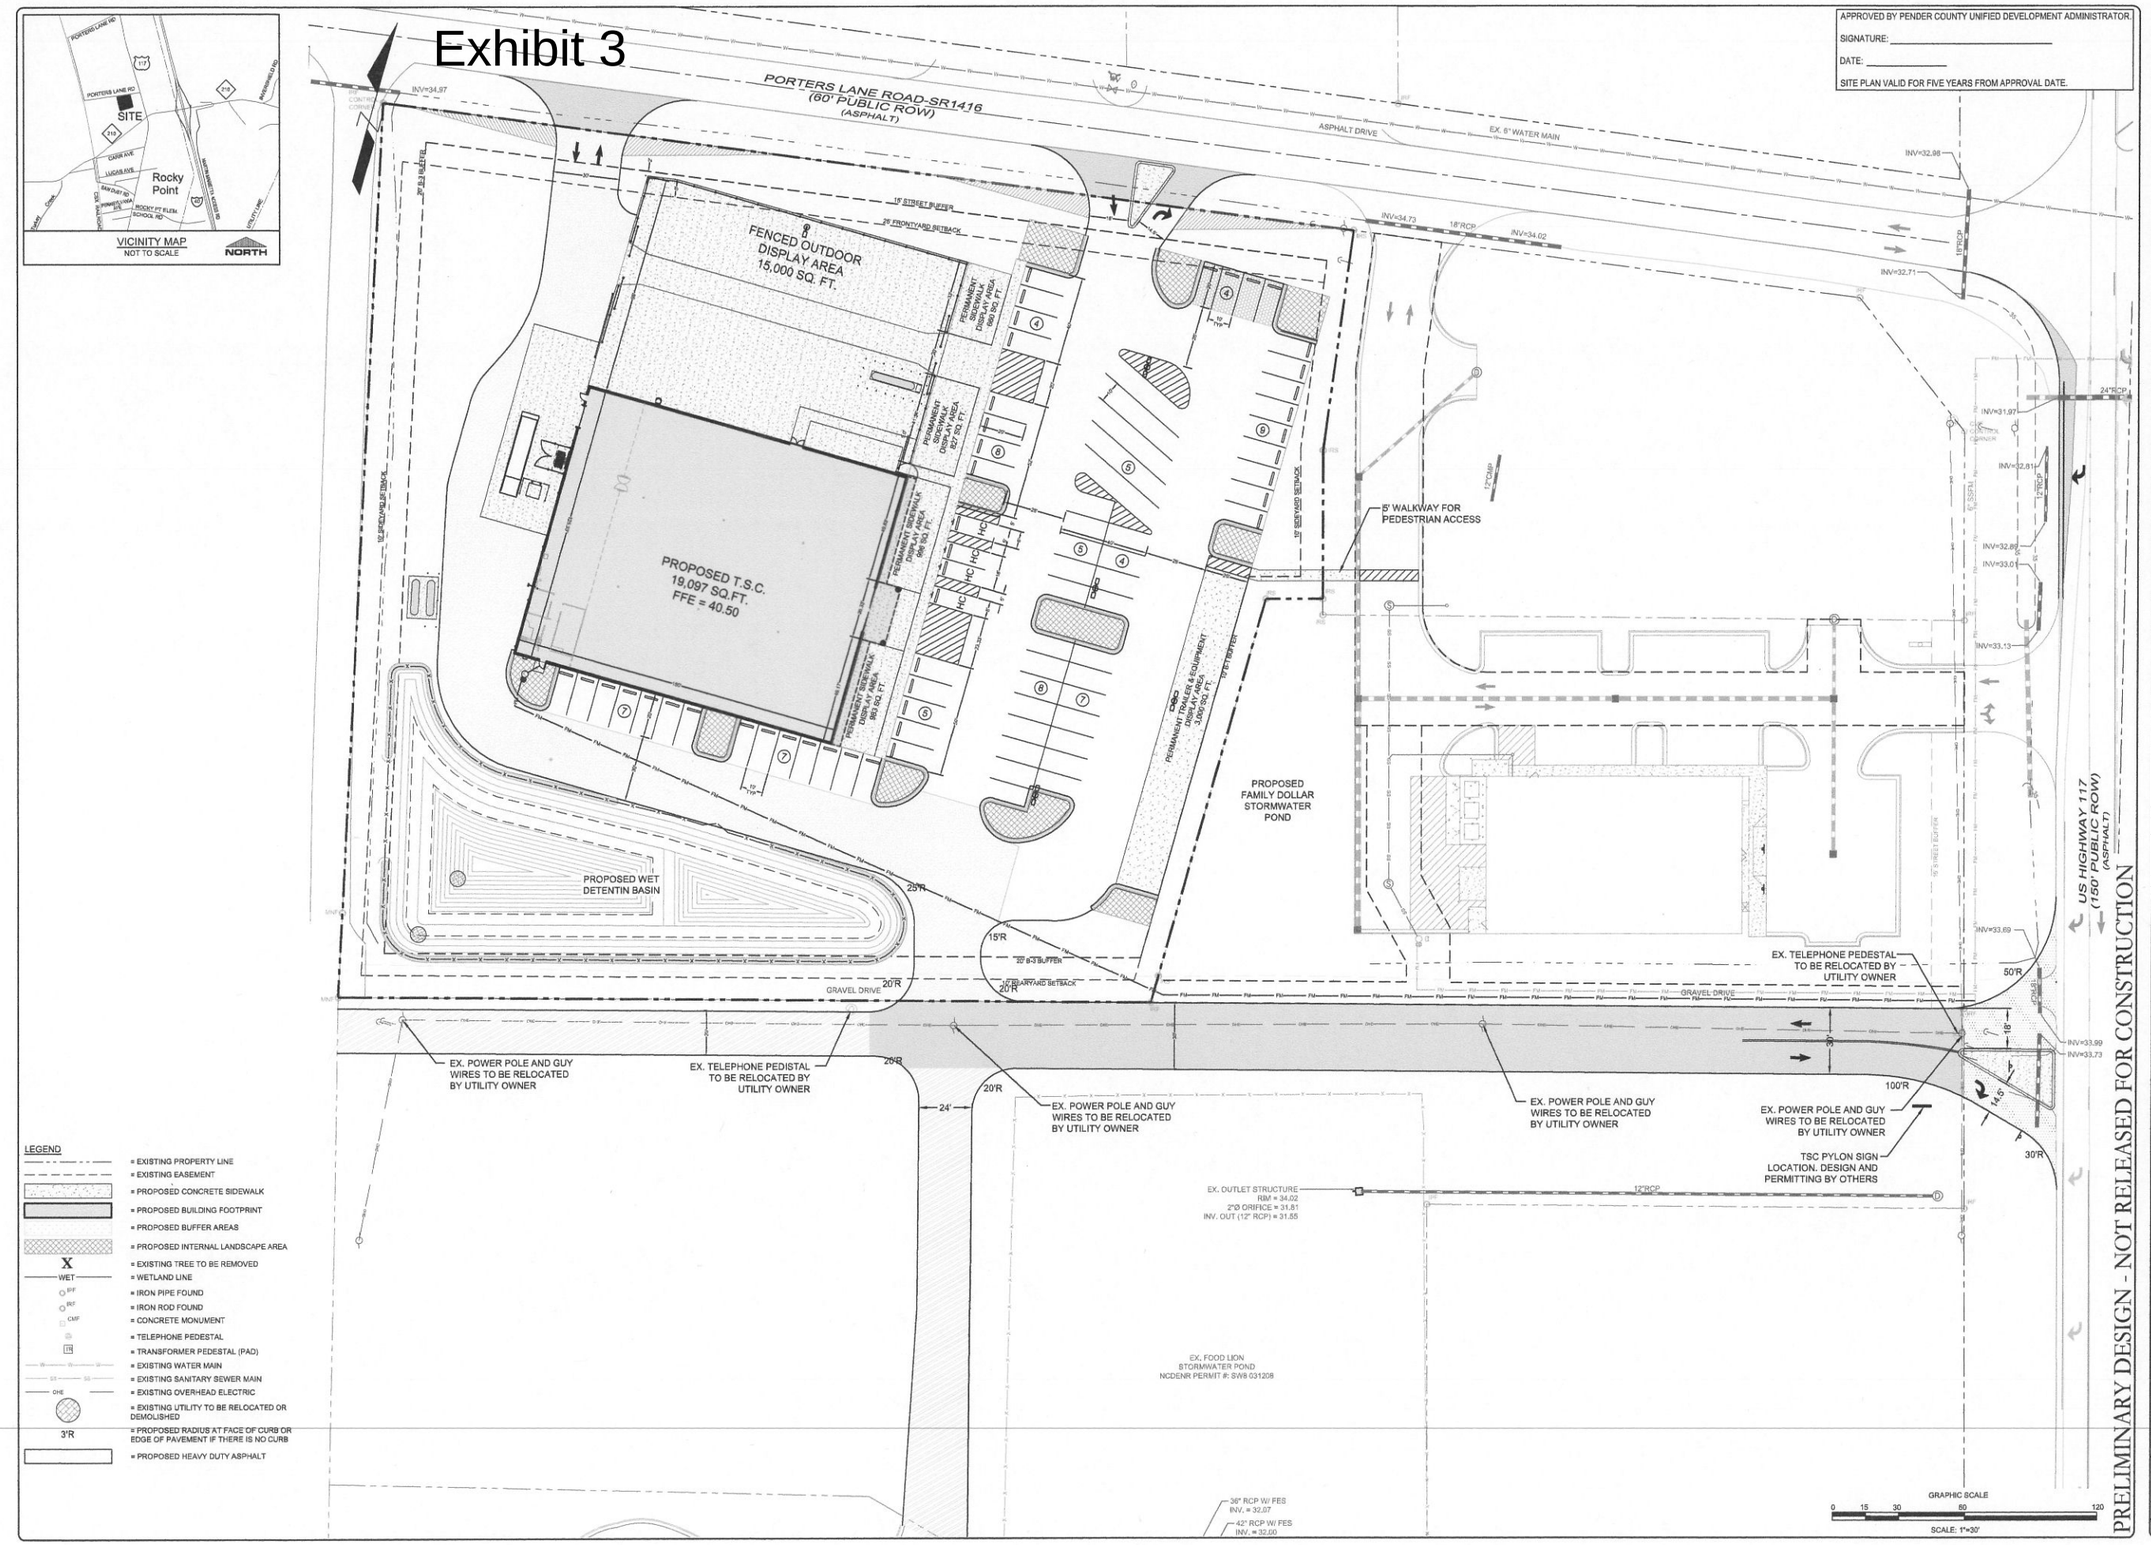

APPROVED BY PENDER COUNTY UNIFIED DEVELOPMENT ADMINISTRATOR.

SIGNATURE: _____

DATE: _____

SITE PLAN VALID FOR FIVE YEARS FROM APPROVAL DATE.

PRELIMINARY DESIGN - NOT RELEASED FOR CONSTRUCTION

REVISIONS:
1.1 REVISED PER NCDOT COMMENTS 2/5/14

CLIENT INFORMATION:
ROCKY POINT DEVELOPMENT GROUP, LLC
155 WEST NEW YORK AVE., SUITE 200
SOUTHERN PINES, NC

PARAMOUNTE
WILMINGTON, NC " FAYETTEVILLE, NC
5911 Oleander Drive, Suite 201
Wilmington, North Carolina 28403
(910) 791-6707 (O) (910) 791-6760 (F)
NC License #: C-2846

OVERALL SITE PLAN
TRACTOR SUPPLY COMPANY, ROCKY POINT, NC
US HIGHWAY 117 SOUTH
ROCKY POINT TOWNSHIP
PENDER COUNTY, NORTH CAROLINA

PROJECT STATUS
CONCEPTUAL LAYOUT:
PRELIMINARY LAYOUT:
FINAL DESIGN:
RELEASED FOR CONST.:

DRAWING INFORMATION
DATE: 12/19/13
SCALE: 1" = 30'
DESIGNED: RPB
DRAWN: GEM
CHECKED: RPB

SEAL

C-2.0

PEI JOB#: 13207.PE