Exhibit 3

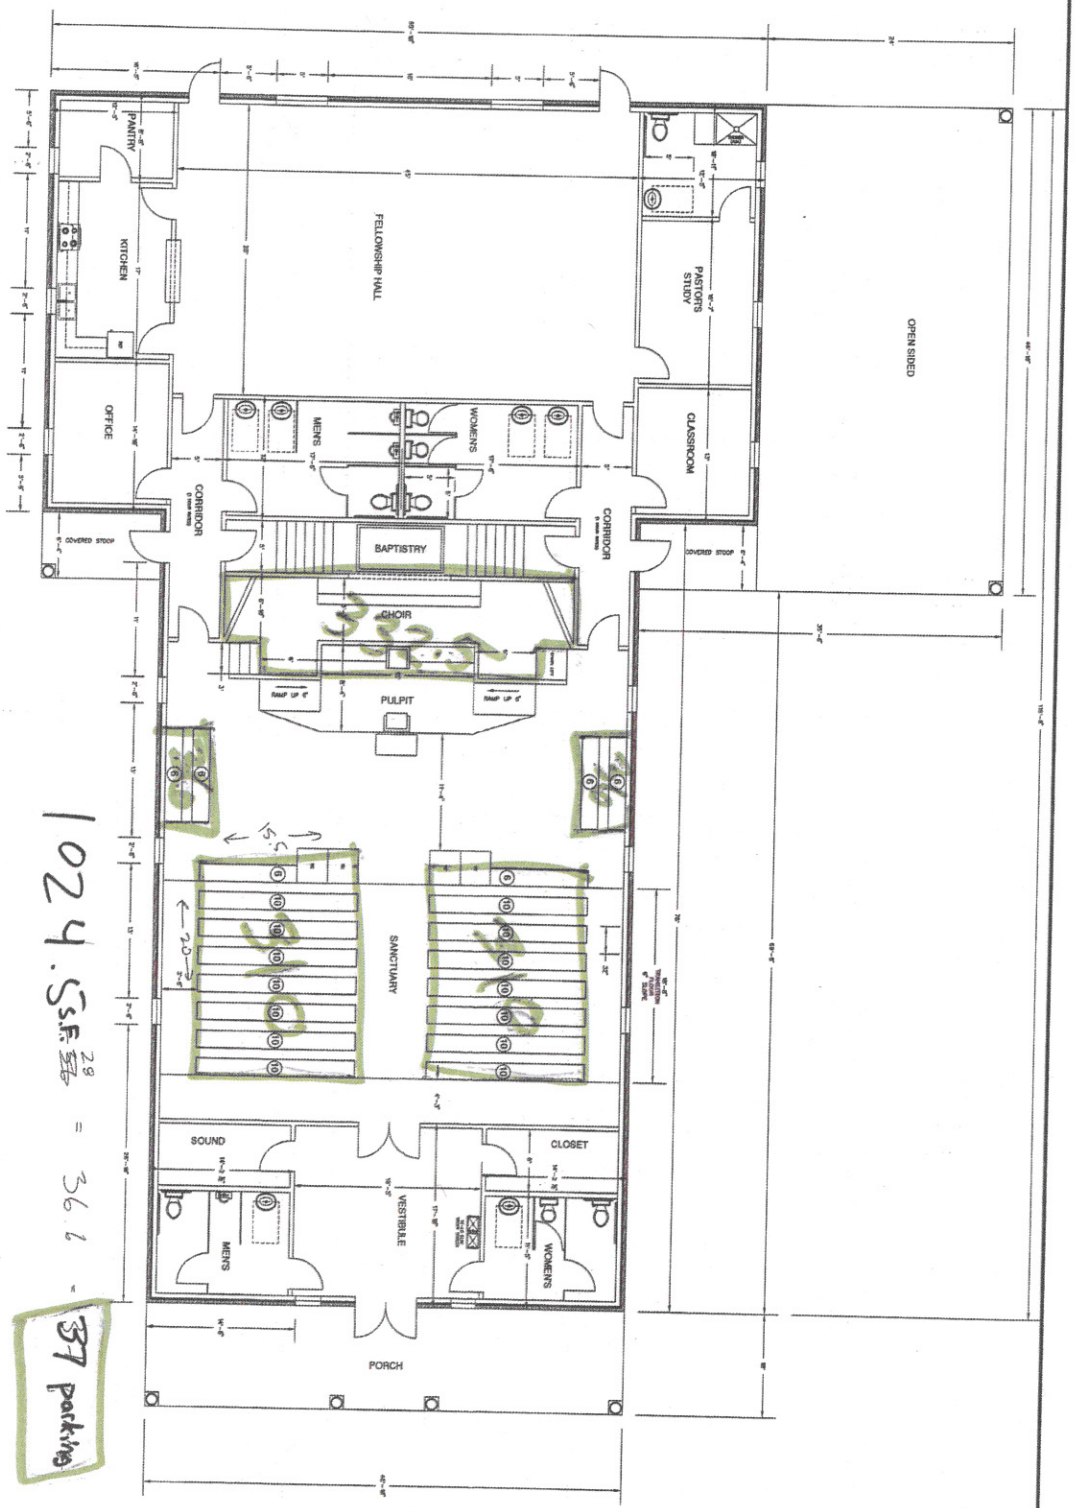

FLOOR PLAN
(SCALE: 3/16" = 1'-0")

SHEET	NO.	REVISION
GC-1	1	1 HR RATING

HAWES CHAPEL MISSIONARY BAPTIST CHURCH
ATKINSON, PENDER COUNTY, NORTH CAROLINA

FLOOR PLAN

DRAWING DATA	
DATE:	6/7/14
SCALE:	3/16" = 1'-0"
DRAWN BY:	RPA
DESIGNED BY:	RPA
CHECKED BY:	
PLOT SCALE:	N/A
CAD FILE NO:	GC-1

ENGINEER

SUMMIT DESIGN GROUP, INC
STRUCTURAL • CIVIL • MECHANICAL • ELECTRICAL
PO BOX 995
BLADENBORO, NC 28320
910-876-0376