Exhibit 3

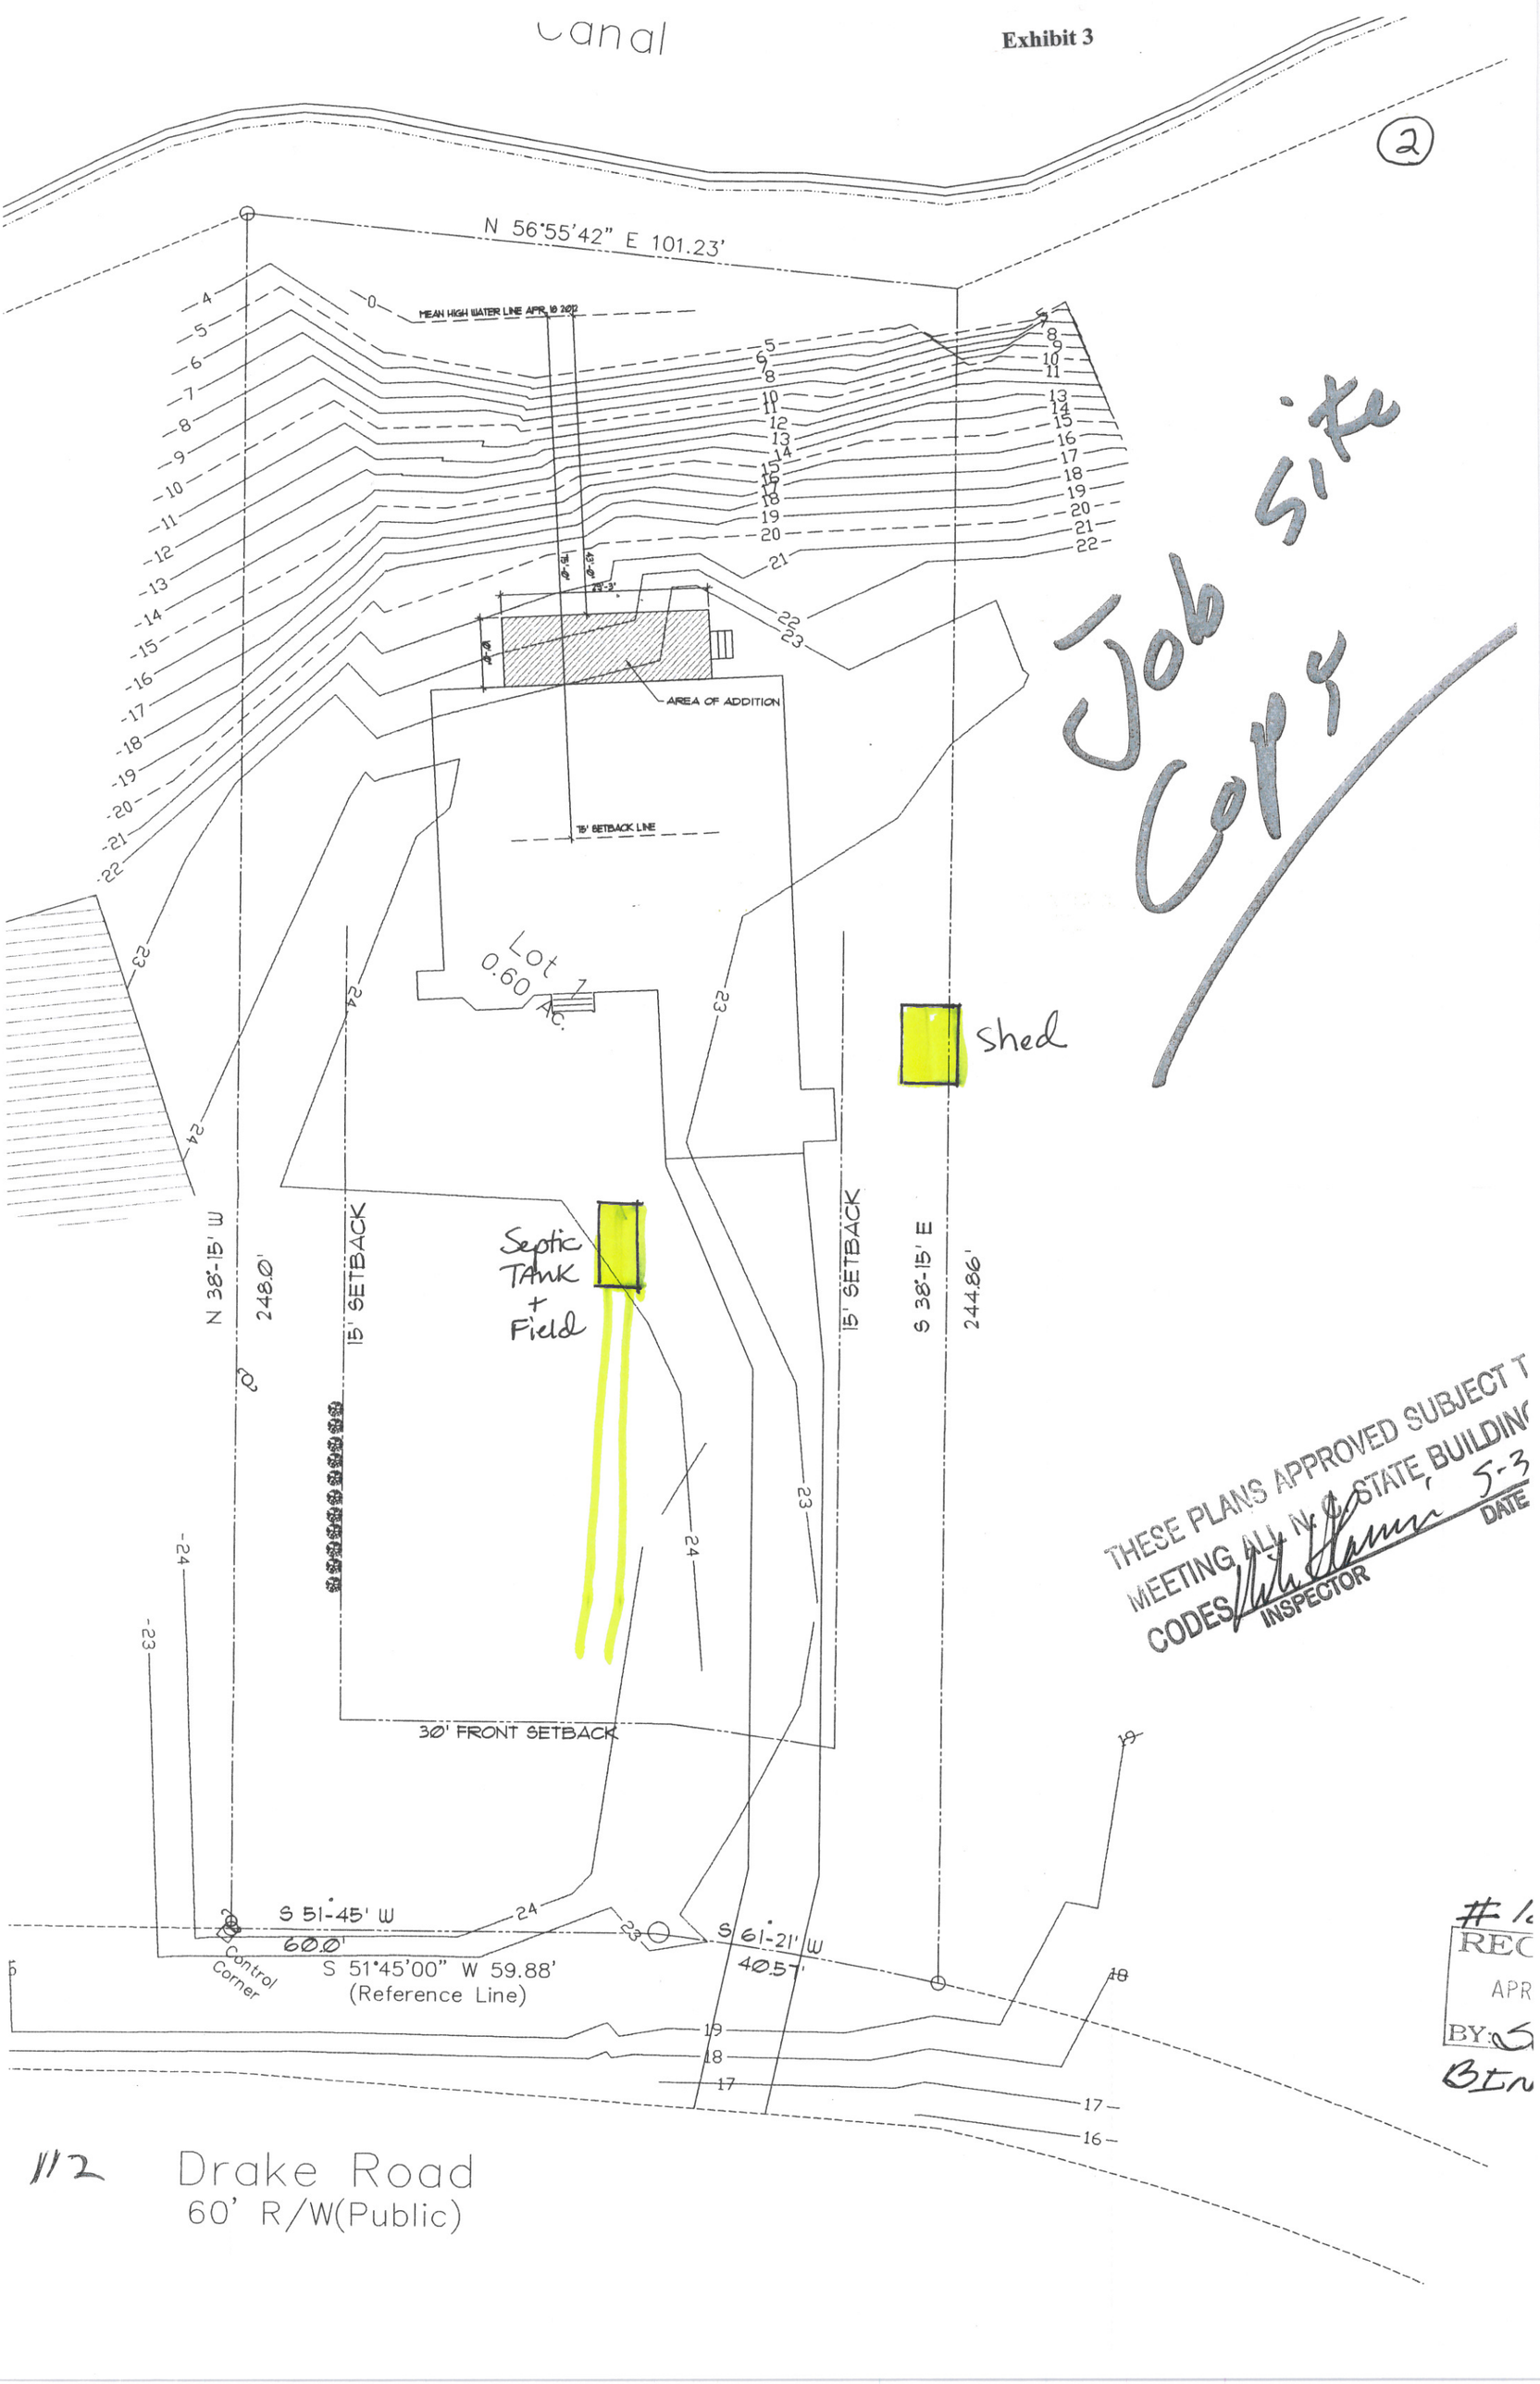

Canal
2
N 56°55'42" E 101.23'
MEAN HIGH WATER LINE APR. 18 2012
AREA OF ADDITION
15' SETBACK LINE
Lot 1
0.60 Ac.
Shed
Septic Tank + Field
N 38°-15' W
248.0'
15' SETBACK
15' SETBACK
S 38°-15' E
244.86'
30' FRONT SETBACK
S 51°-45' W
60.0'
S 61°-21' W
40.57'
Control Corner
S 51°45'00" W 59.88'
(Reference Line)
Job site Copy
THESE PLANS APPROVED SUBJECT T
MEETING ALL N.C. STATE BUILDING
CODES
INSPECTOR
DATE
REC
APR
BY:
112
Drake Road
60' R/W(Public)