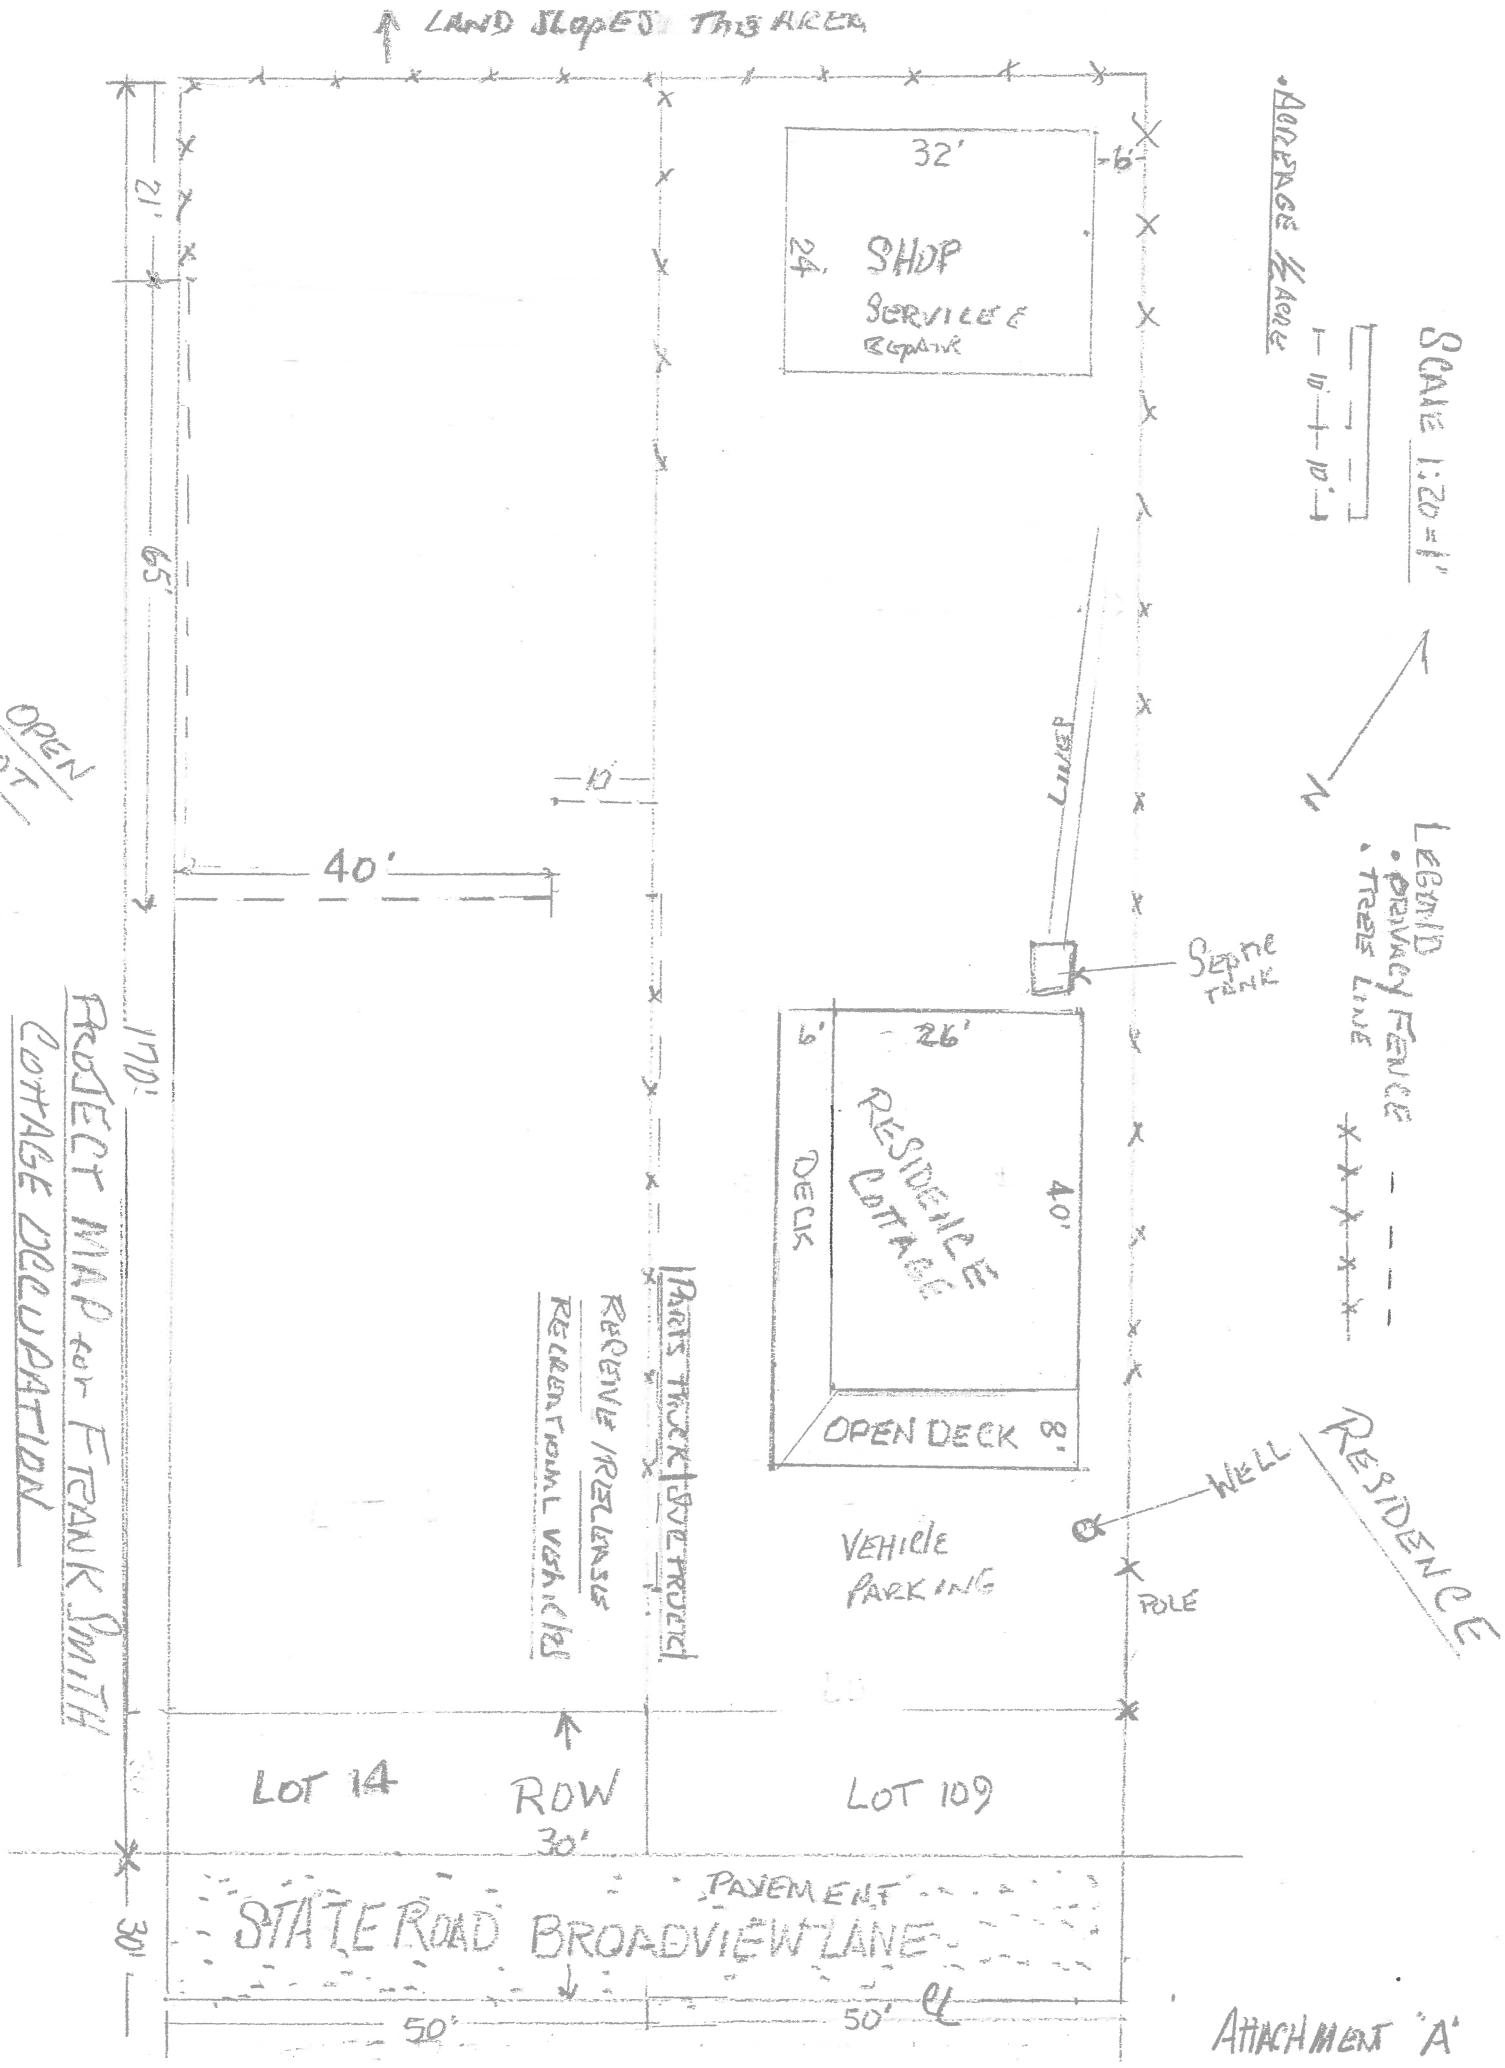
LAND SLOPES THIS AREA
32'
6'
24'
SHOP
SERVICE & REPAIR
ACREAGE ½ ACRE
SCALE 1:20=1'
10'
10'
N
LEGEND
• PRIVACY FENCE
• TREE LINE
21'
65'
OPEN LOT
10'
40'
LINES
SEPTIC TANK
170'
PROJECT MAP for FRANK SMITH
COTTAGE OCCUPATION
6'
26'
RESIDENCE COTTAGE
DECK
40'
OPEN DECK
8'
PARTS TRUCK
SUV TRUCK
RECEIVE/RELEASE
RECREATIONAL VEHICLES
WELL
RESIDENCE
VEHICLE PARKING
POLE
LOT 14
ROW
30'
LOT 109
PAVEMENT
STATE ROAD BROADVIEW LANE
30'
50'
50'
℄
OCT-4 2016
ATTACHMENT 'A'