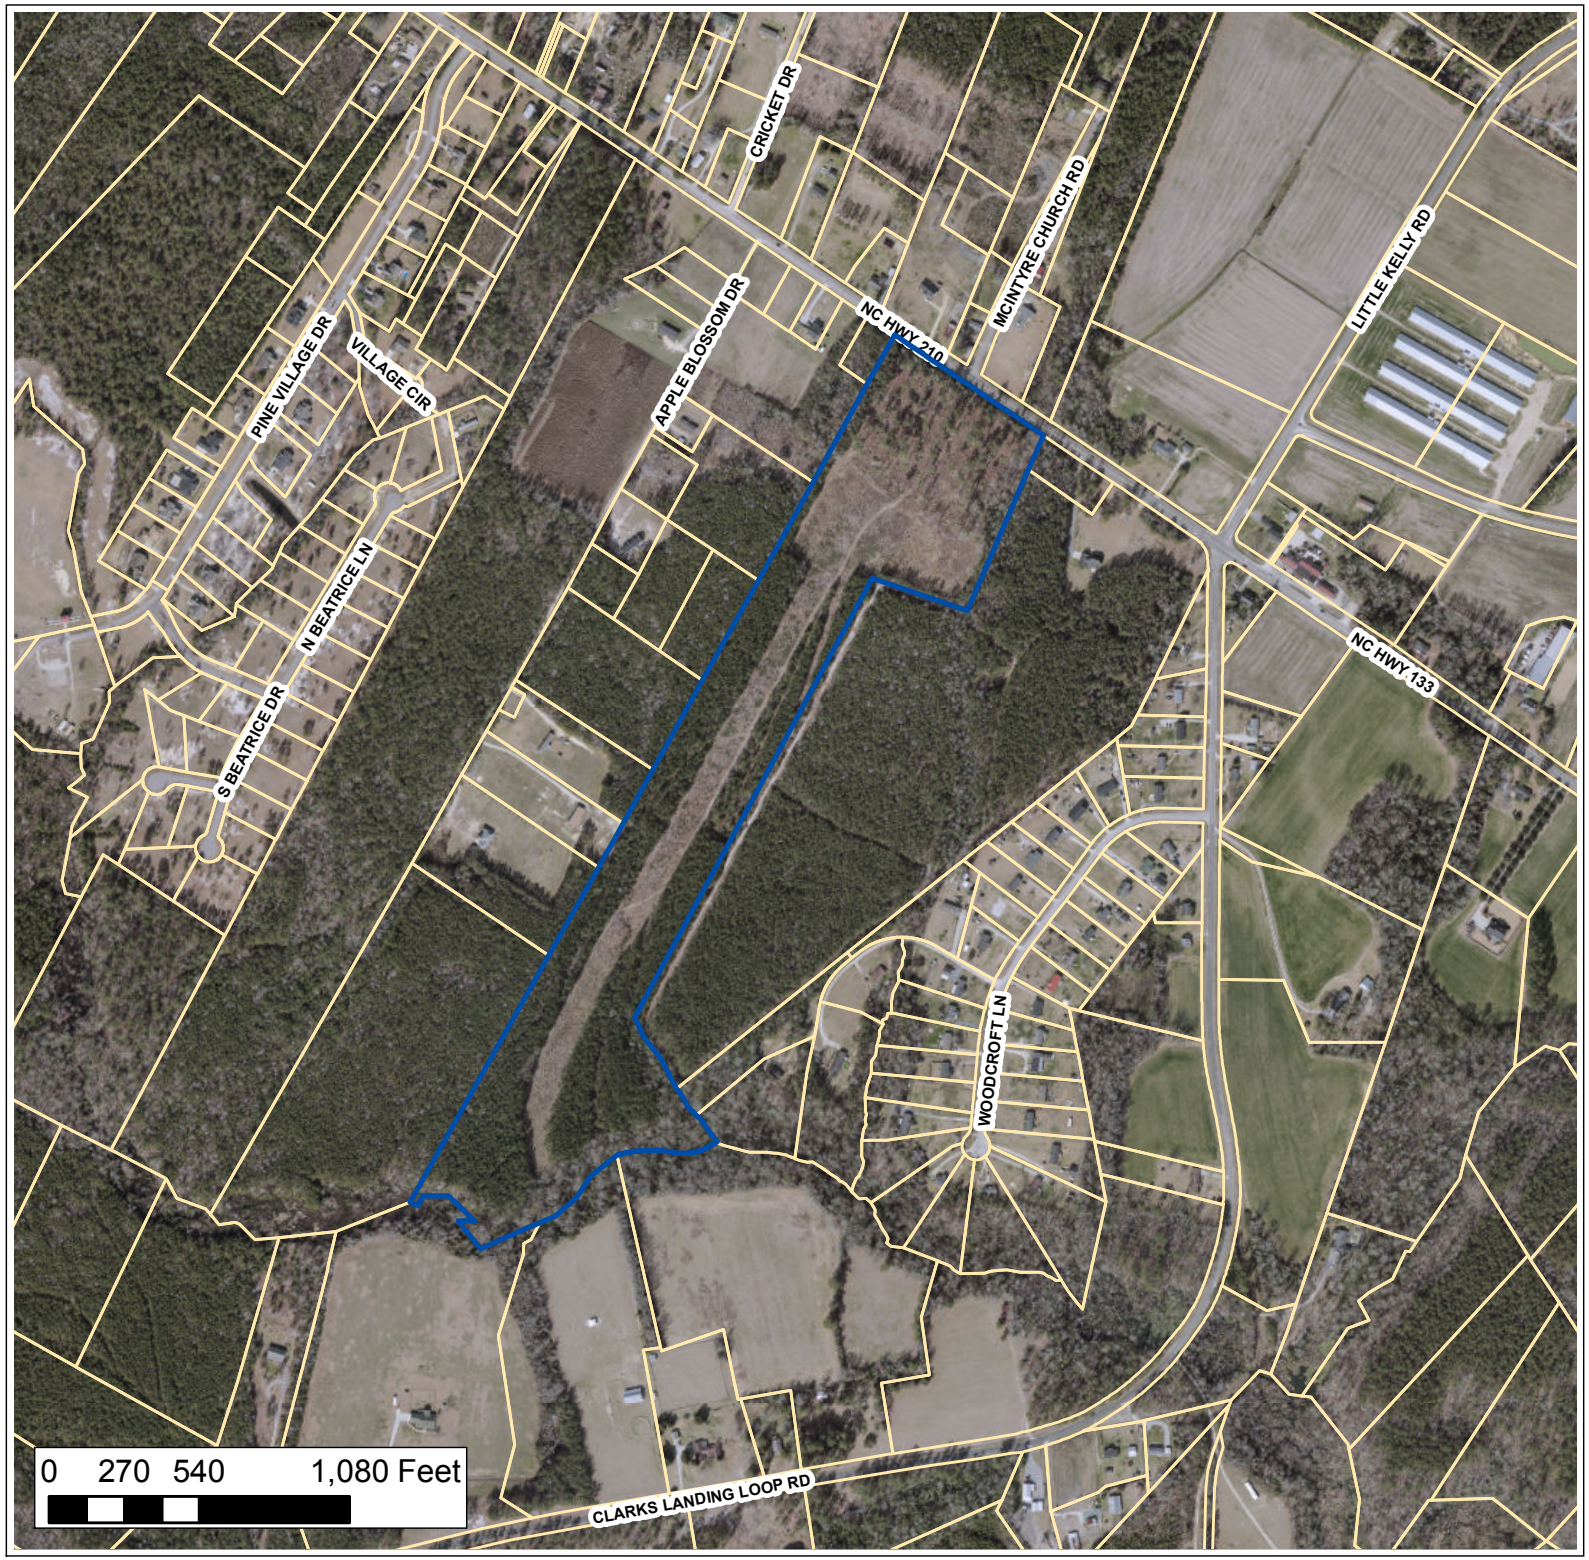

Applicant and Owner:
Southeast Custom Homes, Inc.
126 N. Cardinal Drive Ext.
Wilmington, NC 28405

Master
Development Plan
Preliminary Plat
 # 299-2016/300-2016

Wanet Landing

Legend

Subject Parcel

N

2012 AERIAL