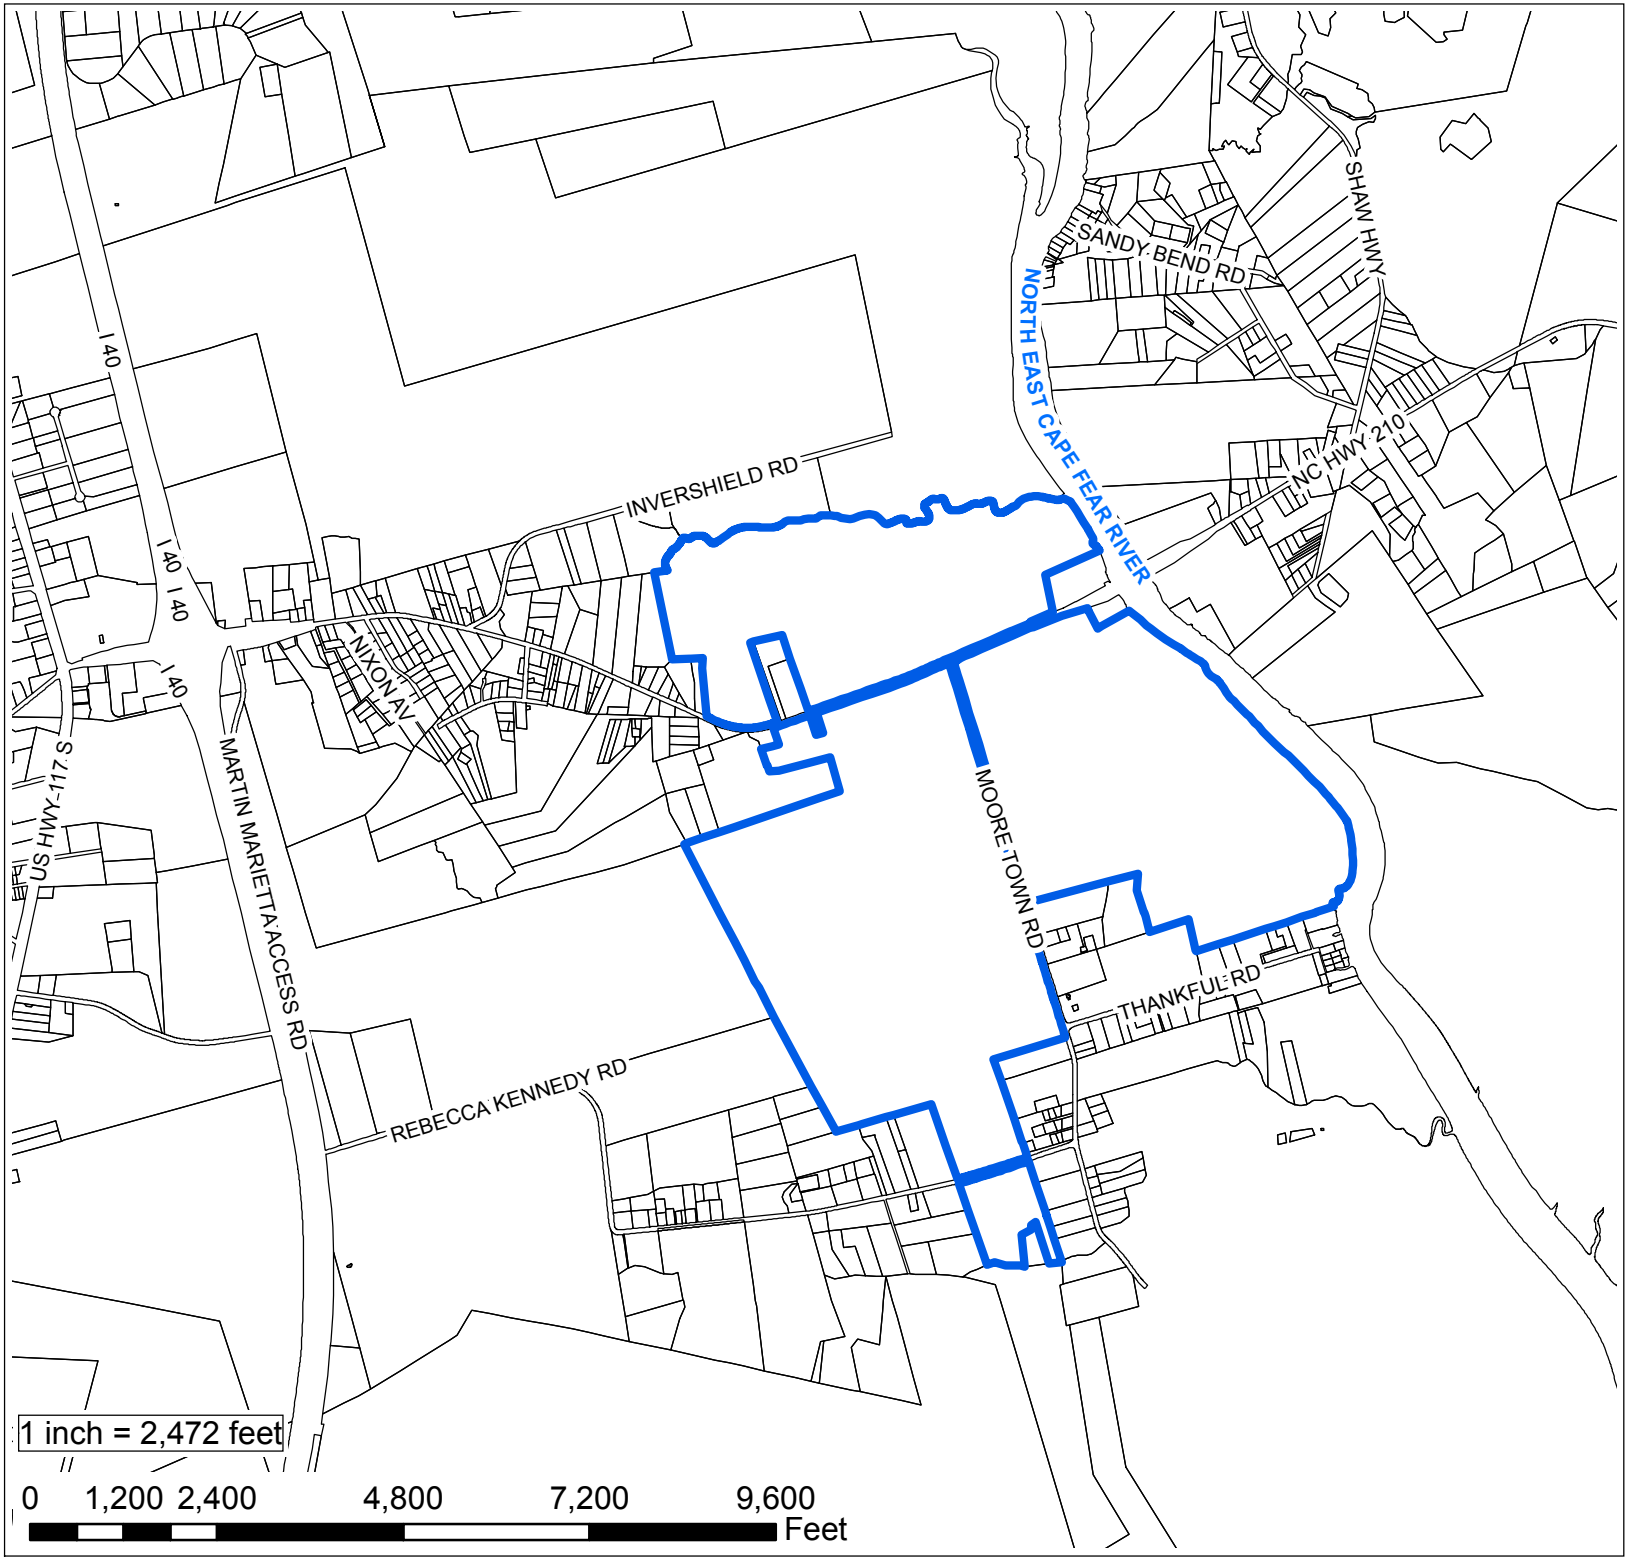

Applicant:
Walt Knott

Owner:
Lane's Ferry Landing, LLC.

Master
Development Plan

Case Number:
11369

Lane's Ferry Landing

Subject Property

N

Vicinity Map