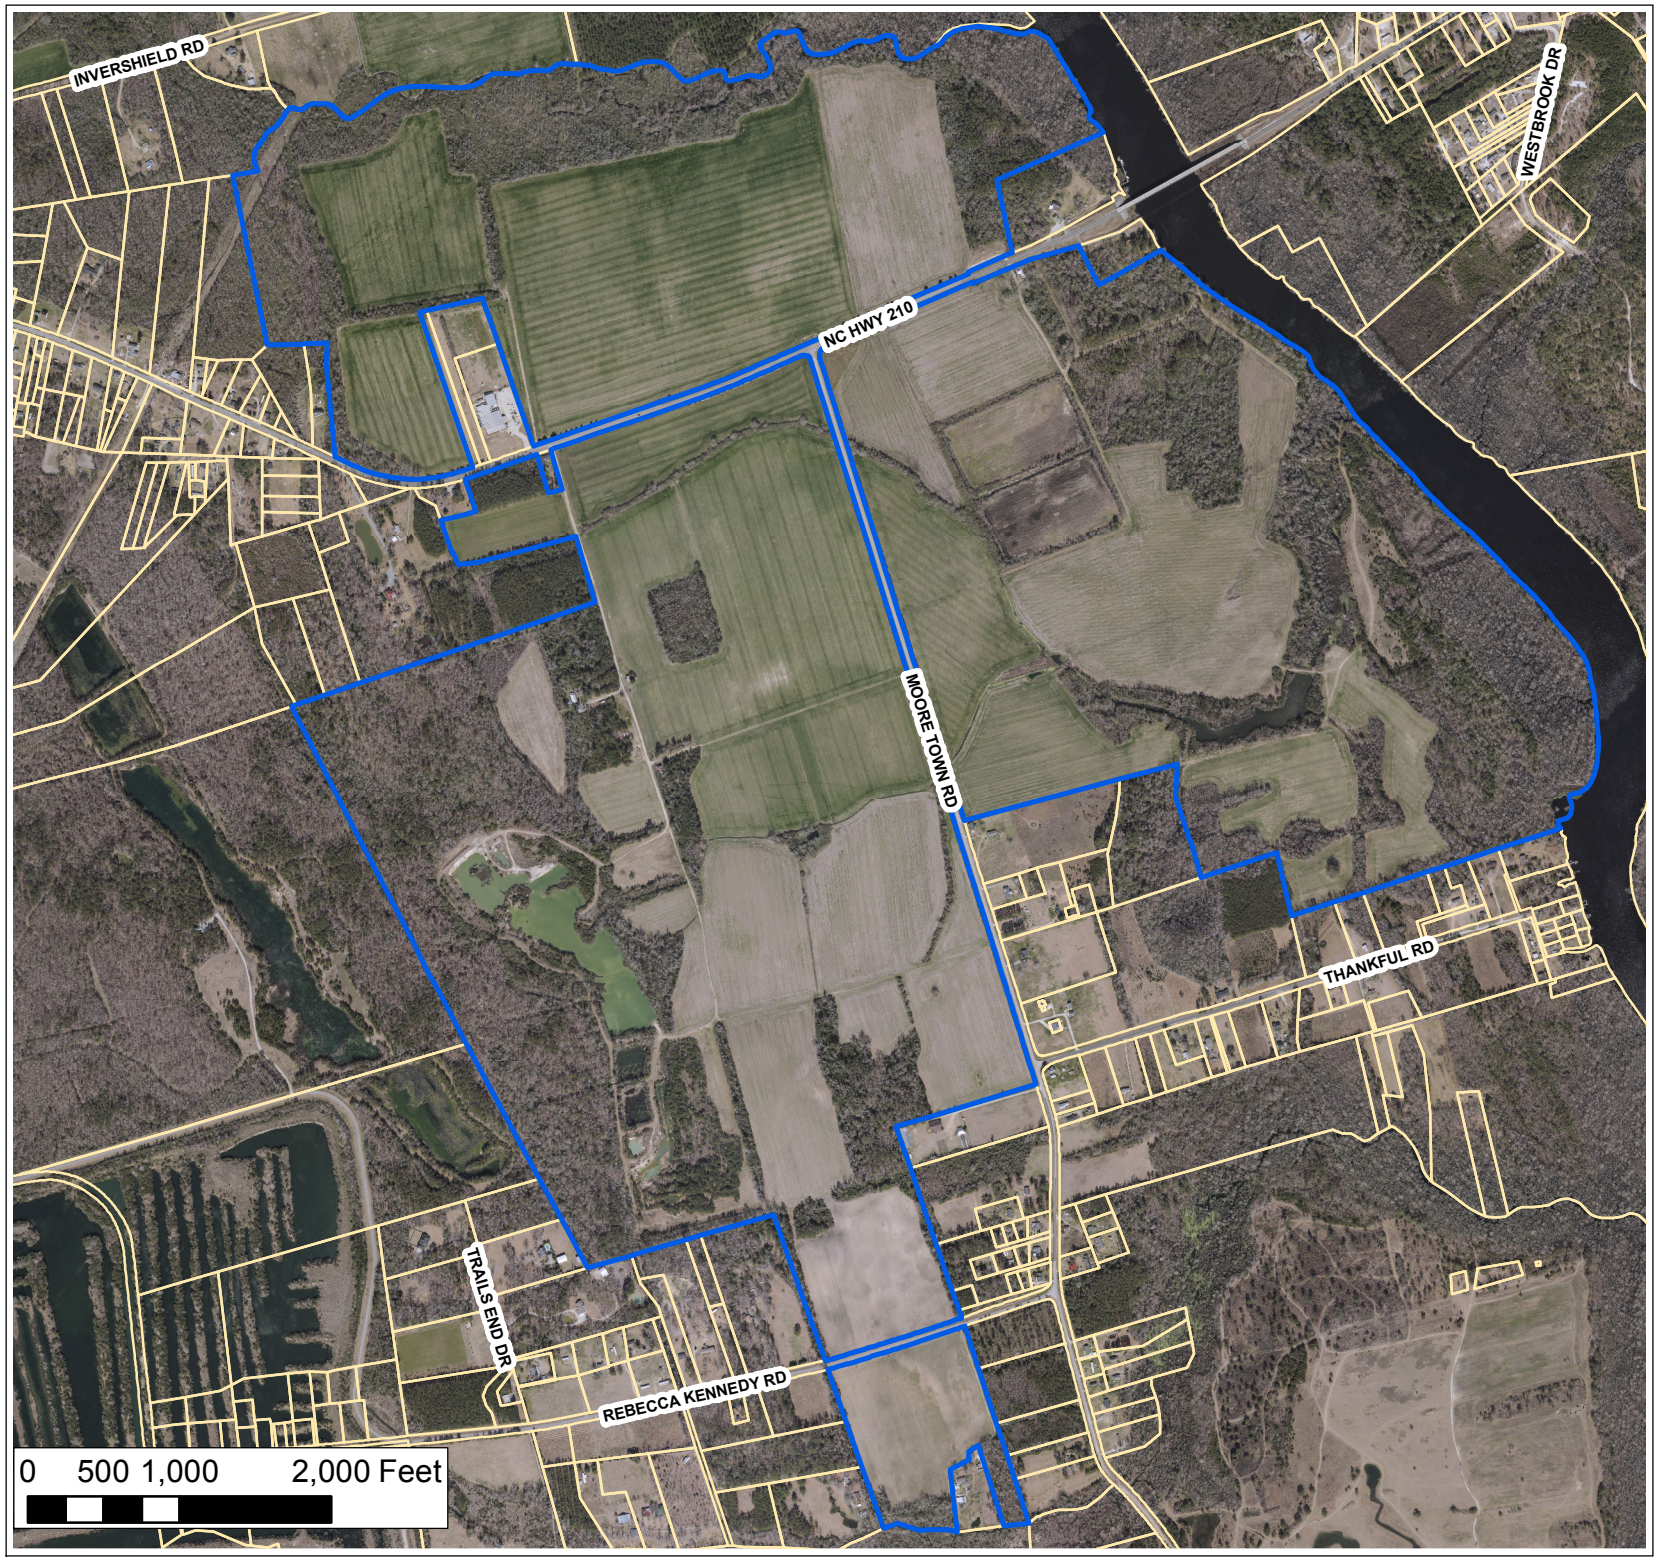

Applicant:
Walt Knott

Owner:
Lane's Ferry Landing, LLC.

Master Development Plan

Case Number:
11369

Lane's Ferry Landing

Legend

Subject Parcel

N

2012 AERIAL