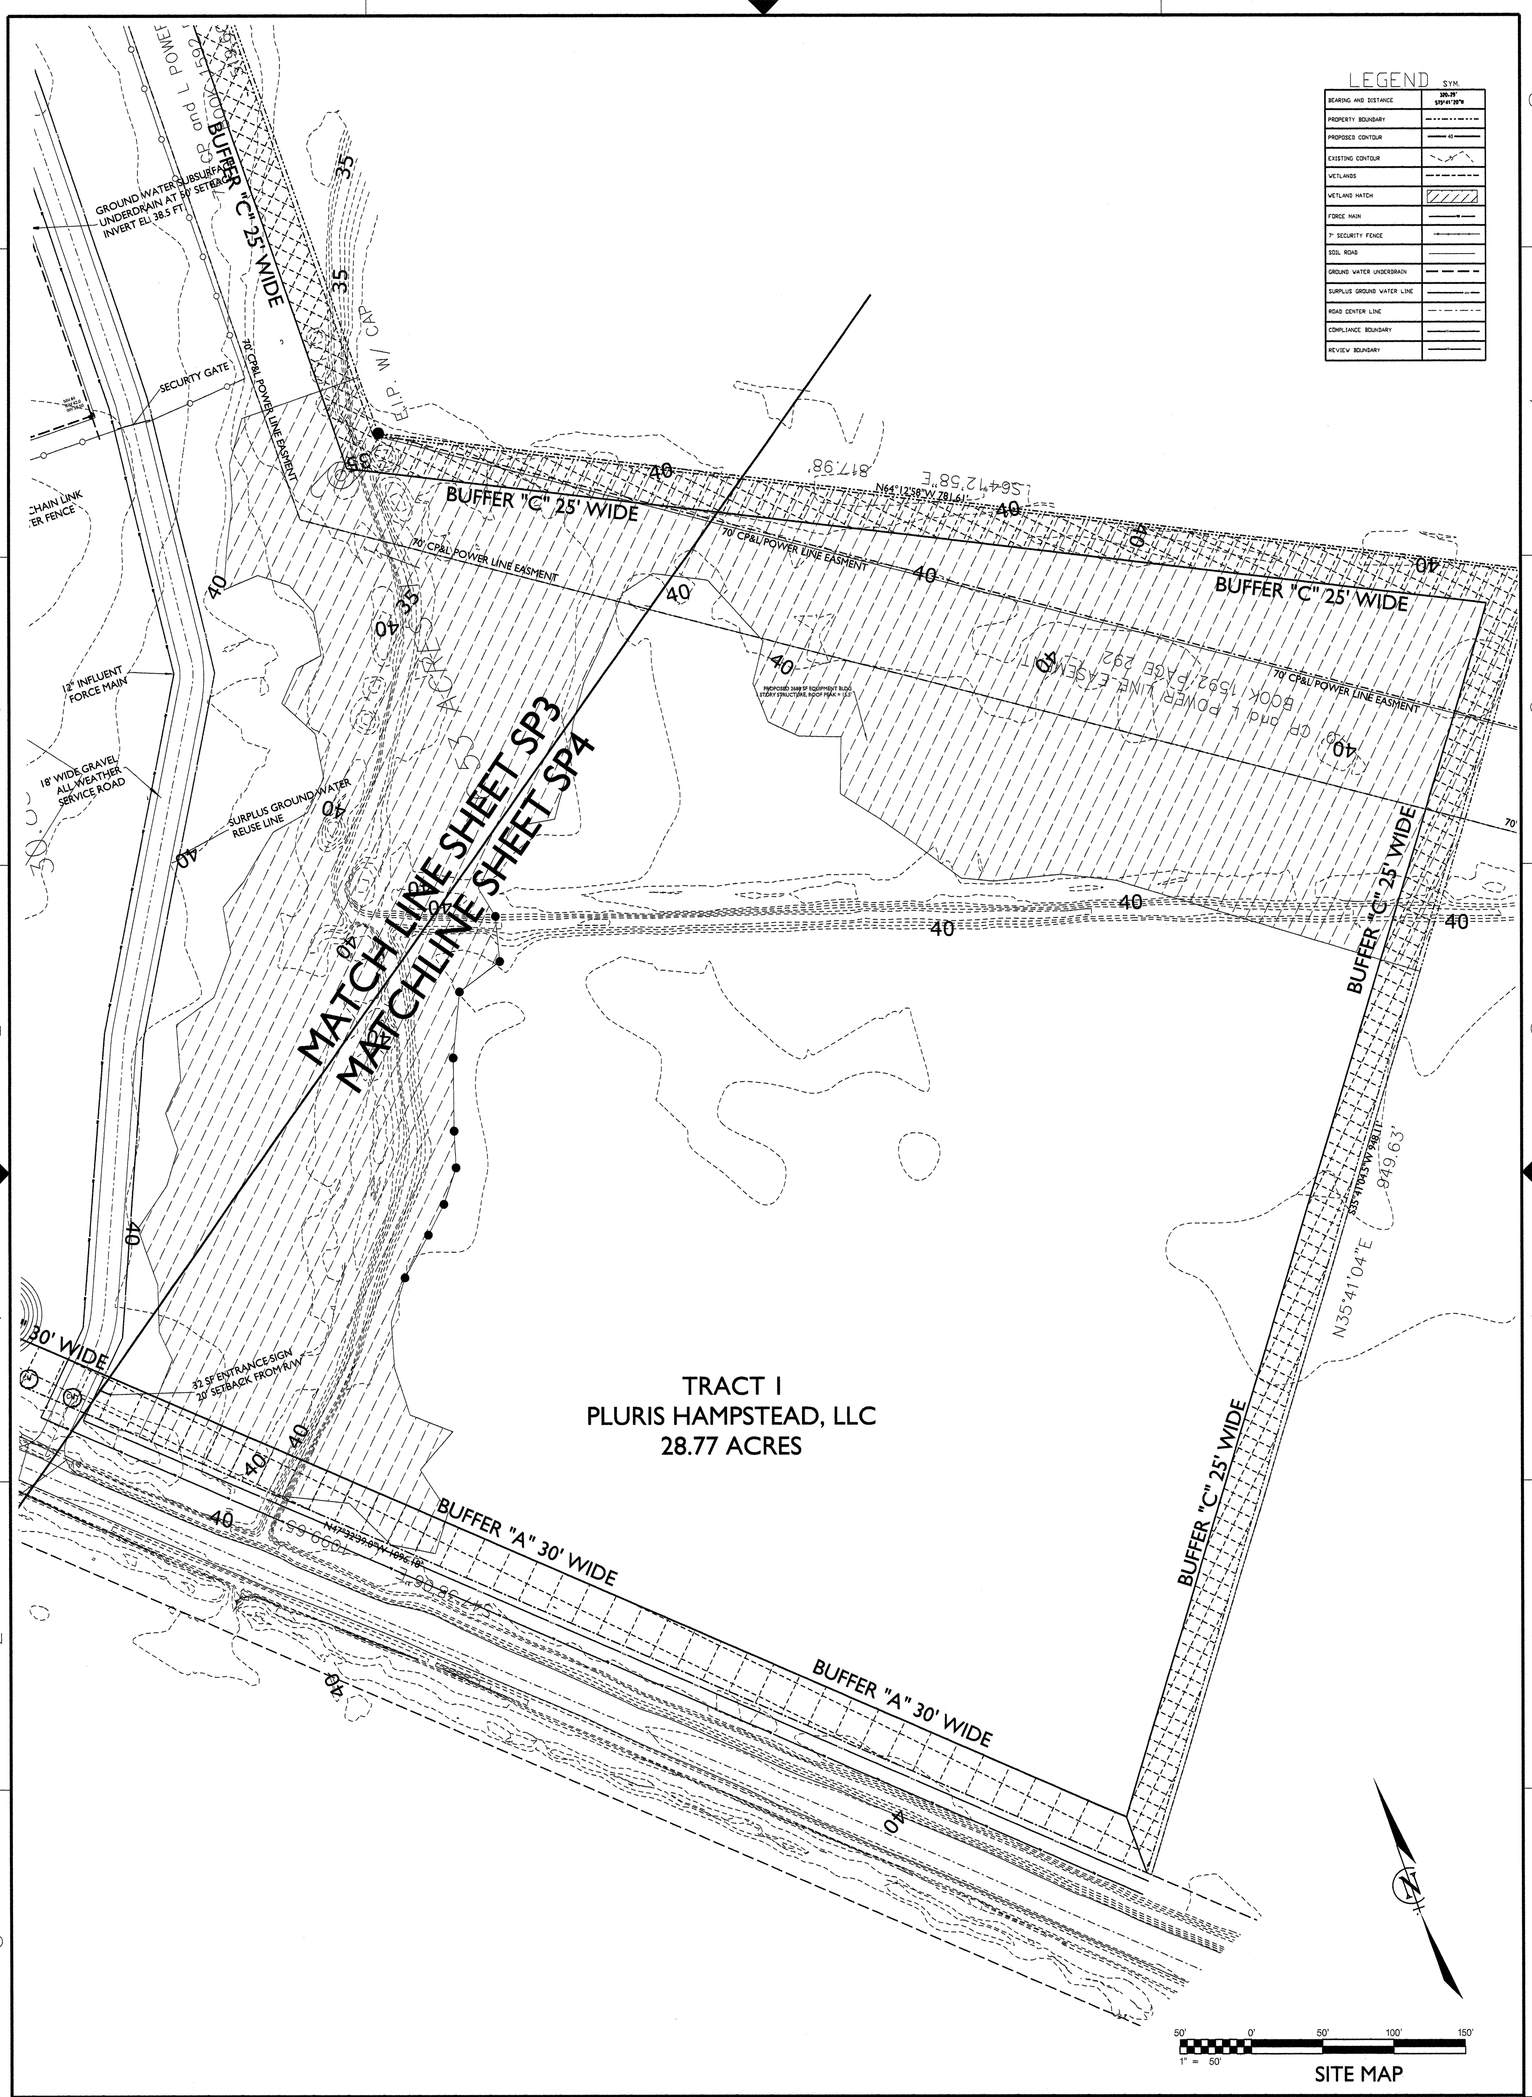

SITE MAP

Michael C. Gallant PE, PA
Engineering / Consulting / Design
GALLANTMC@YAHOO.COM
PO BOX 4039 SURF CITY, NC 28445
910.448.1046
C-1989

NORTH CAROLINA PROFESSIONAL SEAL 25572 ENGINEER MICHAEL C. GALLANT

10/28/14

PLURIS HAMPSTEAD, LLC
2100 MCKINNEY AVE
SUITE 1550
DALLAS, TX 75201

NOTE: ANY PLAN THAT DOES NOT BEAR AN ENGINEER'S SEAL, SIGNATURE AND DATE IS A PRELIMINARY PLAN AND NOT RELEASED FOR CONSTRUCTION

SP 4