SURVEY CERTIFICATE I

I, G ANDERSON GREENE, CERTIFY THAT THIS PLAT WAS DRAWN UNDER MY SUPERVISION FROM AN ACTUAL SURVEY MADE UNDER MY SUPERVISION (DEED DESCRIPTION RECORDED IN BOOK 45 PAGE 54) (OTHER) THAT THE BOUNDARIES NOT SURVEYED ARE CLEARLY INDICATED AS DRAWN FROM INFORMATION FOUND IN BOOK 45 PAGE 54 (OTHER) THAT THE RATIO OF PRECISION AS CALCULATED IS 1/10,000 +/-; THAT THIS PLAT WAS PREPARED IN ACCORDANCE WITH G.S. 47-30 AS AMENDED. WITNESS MY ORIGINAL SIGNATURE, LICENSE NUMBER AND SEAL THIS 31 DAY OF July A.D., 2014

G ANDERSON GREENE

L-3370

LICENSE NUMBER

SEAL

NORTH CAROLINA PROFESSIONAL SEAL L-3370 G. ANDERSON GREENE

SURVEY CERTIFICATE II

d. THIS SURVEY IS OF AN ANOTHER CATEGORY WHICH IS EXCEPTED FROM THE DEFINITION OF SUBDIVISION BY PENDER COUNTY ORDINANCE 3.8.1E.2) PARCEL IS GREATER THAN 10 ACRES AND NO NEW RIGHT-OF-WAY DEDICTION NEEDED.

G ANDERSON GREENE

SEAL

NORTH CAROLINA PROFESSIONAL SEAL 7/31/14 G. ANDERSON GREENE

STATE OF NORTH CAROLINA
COUNTY OF PENDER

I, Amy Everett REVIEW OFFICER OF PENDER COUNTY, N.C., CERTIFY THAT THE MAP OR PLAT TO WHICH THIS CERTIFICATION IS AFFIXED MEETS ALL STATUTORY REQUIREMENTS FOR RECORDING.

DATE: 7/31/14 REVIEW OFFICER: Amy Everett

PARCEL IDENTIFIER CERTIFICATE

PARCEL IDENTIFIERS HAVE BEEN ISSUED FOR ALL PARCELS SHOWN ON THIS PLAT.

Amy Everett 7/31/14
TAX ~~SUPERVISOR~~ DATE

Pt 3223-35-6425-0000

CERTIFICATE OF REGISTRATION BY REGISTER OF DEEDS

NORTH CAROLINA PENDER COUNTY

FILED FOR REGISTRATION ON THE

B0056 P0109 07-31-2014 12:12:38.000
Sharon Lear Willoughby PLAT
Pender County, NC Register of Deeds page 1 of 1

AT PAGE _____

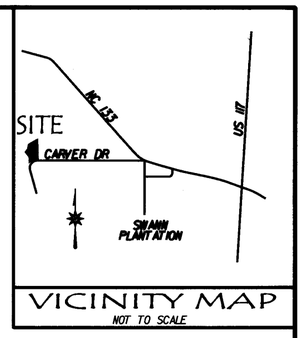

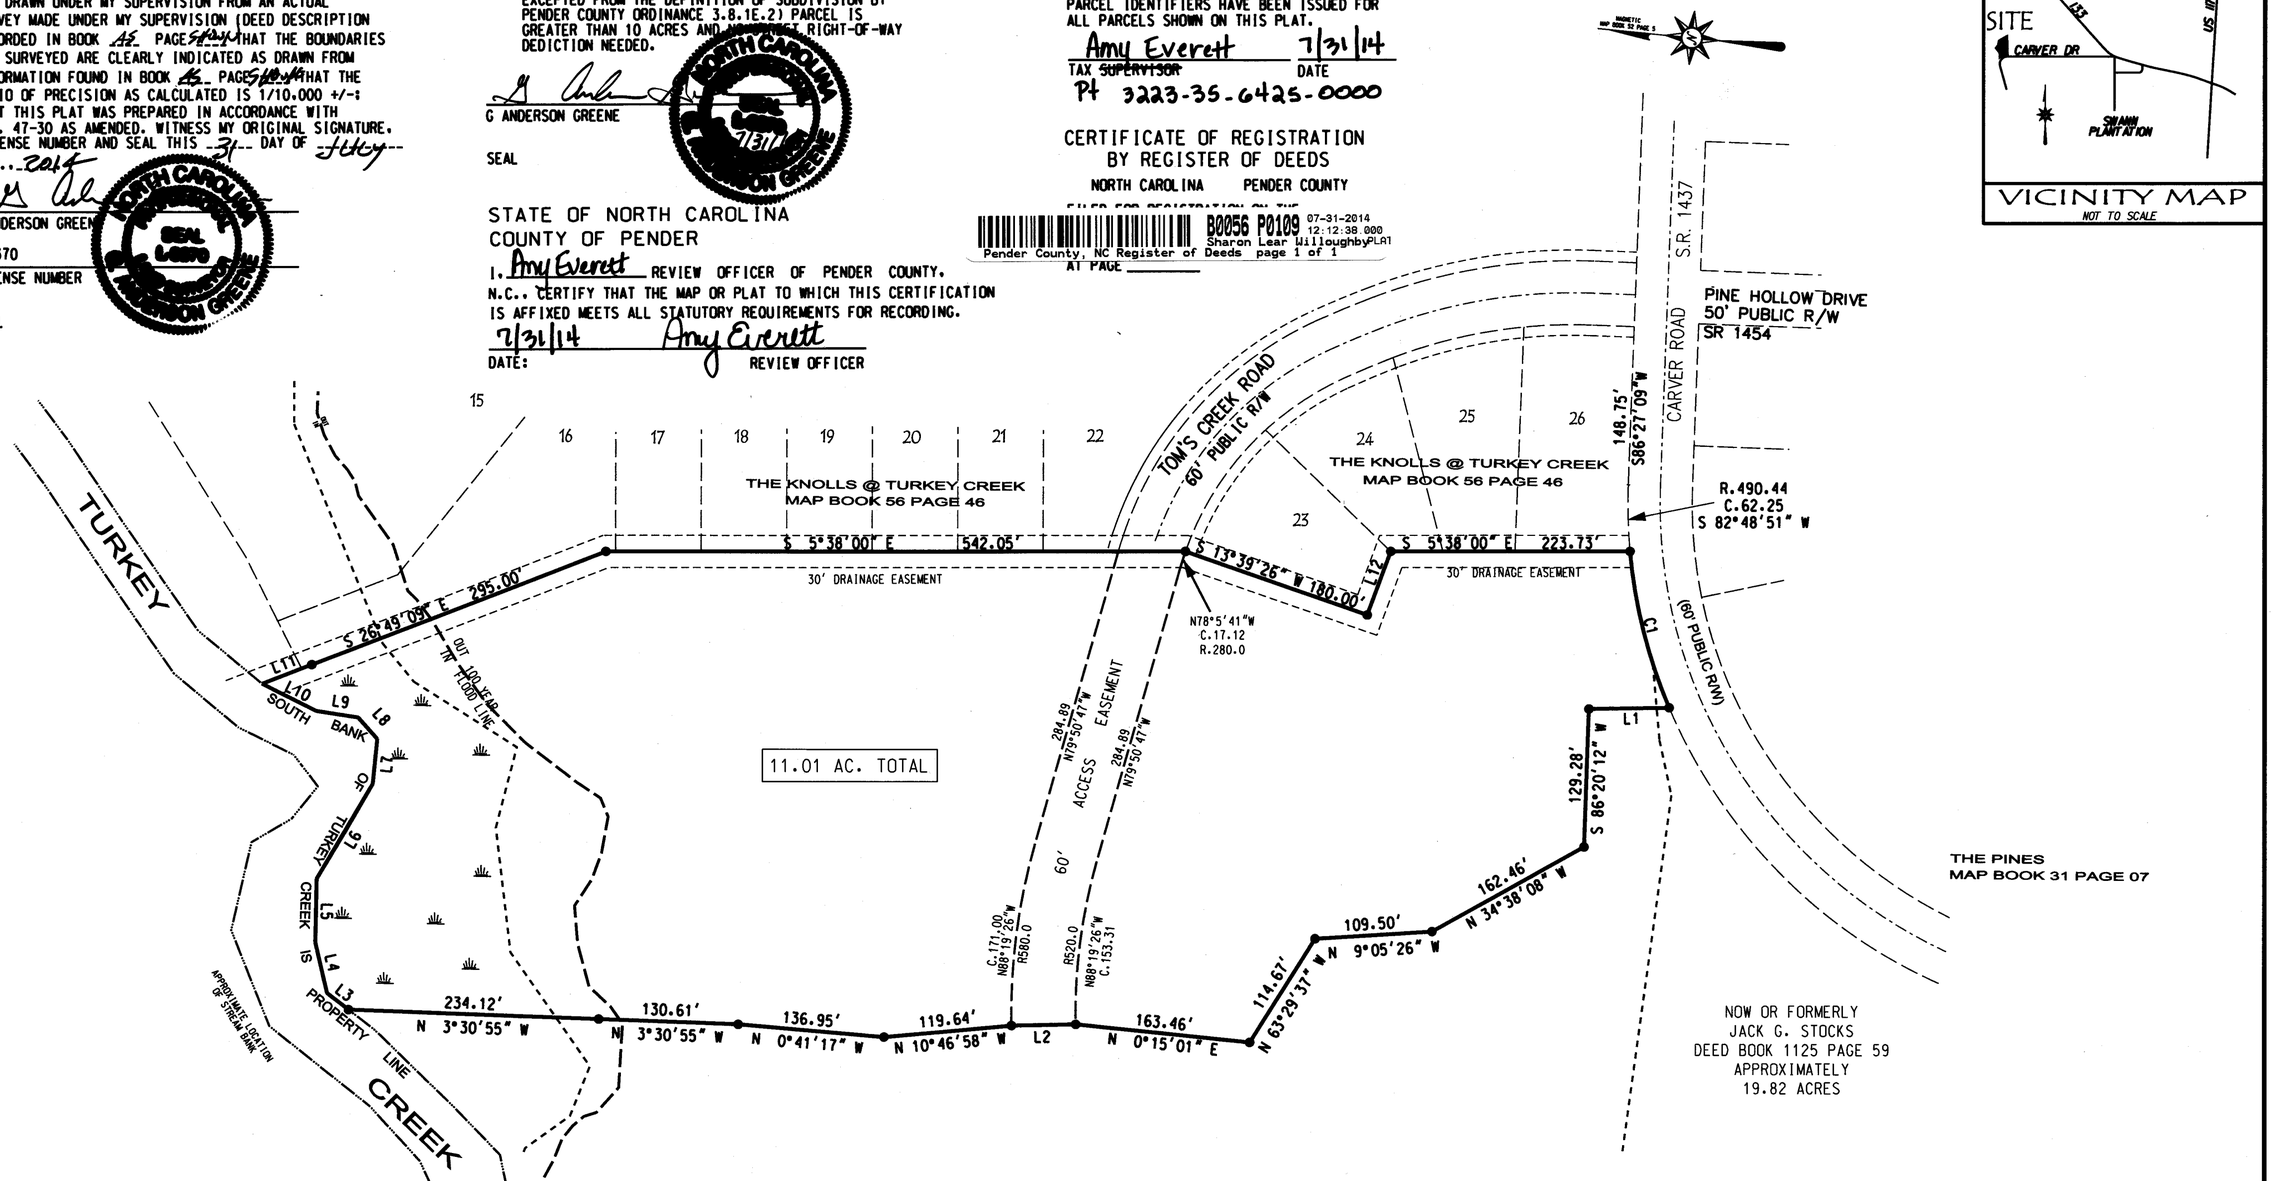

NOTE:
RUN OF TURKEY CREEK TAKEN FROM NCDOT GIS PHOTO AND IS NOT THE RESULT OF A SURVEY BY STROUD ENGINEERING; PA.

Exempt Subdivision
Pender County
Office of Planning
Date 7/31/14

Line Table

Name	Direction	Length
L1	N 6°33'04" W	75.00
L2	N 6°48'04" W	60.00
L3	N 32°01'00" E	25.46
L4	N 71°26'27" E	48.75
L5	N 85°28'00" E	59.12
L6	S 65°02'27" E	102.85
L7	S 89°57'47" E	42.36
L8	N 42°46'45" E	27.18
L9	N 2°55'00" E	39.74
L10	N 21°07'39" E	56.62
L11	S 26°49'09" E	49.80
L12	S 75°19'33" E	63.41

Curve Table

Name	Delta	Radius	Arc Length	Chord Length	Tangent Length	Chord Direction
C1	17°42'08"	490.44	151.53	150.93	76.37	S 70°19'26" W

LEGEND

- ● IRON REBAR SET
- ○ EX. IRON PIPE
- ■ CONTROL MONUMENT SET
- ⊙ CONTROL PK NAIL SET

SURVEY REFERENCE
DEED BOOK 1109 PAGE 214
DEED BOOK 1125 PAGE 59
MAP BOOK 54 PAGE 118
PENDER COUNTY REGISTRY

100 0 100 200
GRAPHIC SCALE: 1" = 100'

MAP FOR RECORD OF

CARVER DRIVE TRACT

11.01 ACRES (EXEMPT SUBDIVISION)

ROCKY POINT TOWNSHIP PENDER COUNTY NORTH CAROLINA

OWNER: JACK G. STOCKS
ADDRESS: 2245 PAGE ROAD
BURGAW, NORTH CAROLINA

DESIGNED: GAG
DRAWN: GAG
APPROVED: JHF
DATE: 07/22/14
SCALE: 1" = 100'
SHEET 1 OF 1

STROUD ENGINEERING, P.A.
C-0647
102-D CINEMA DRIVE
WILMINGTON, NORTH CAROLINA 28403
(910) 815-0775 (910) 815-0593 FAX

MB 56 PG 109