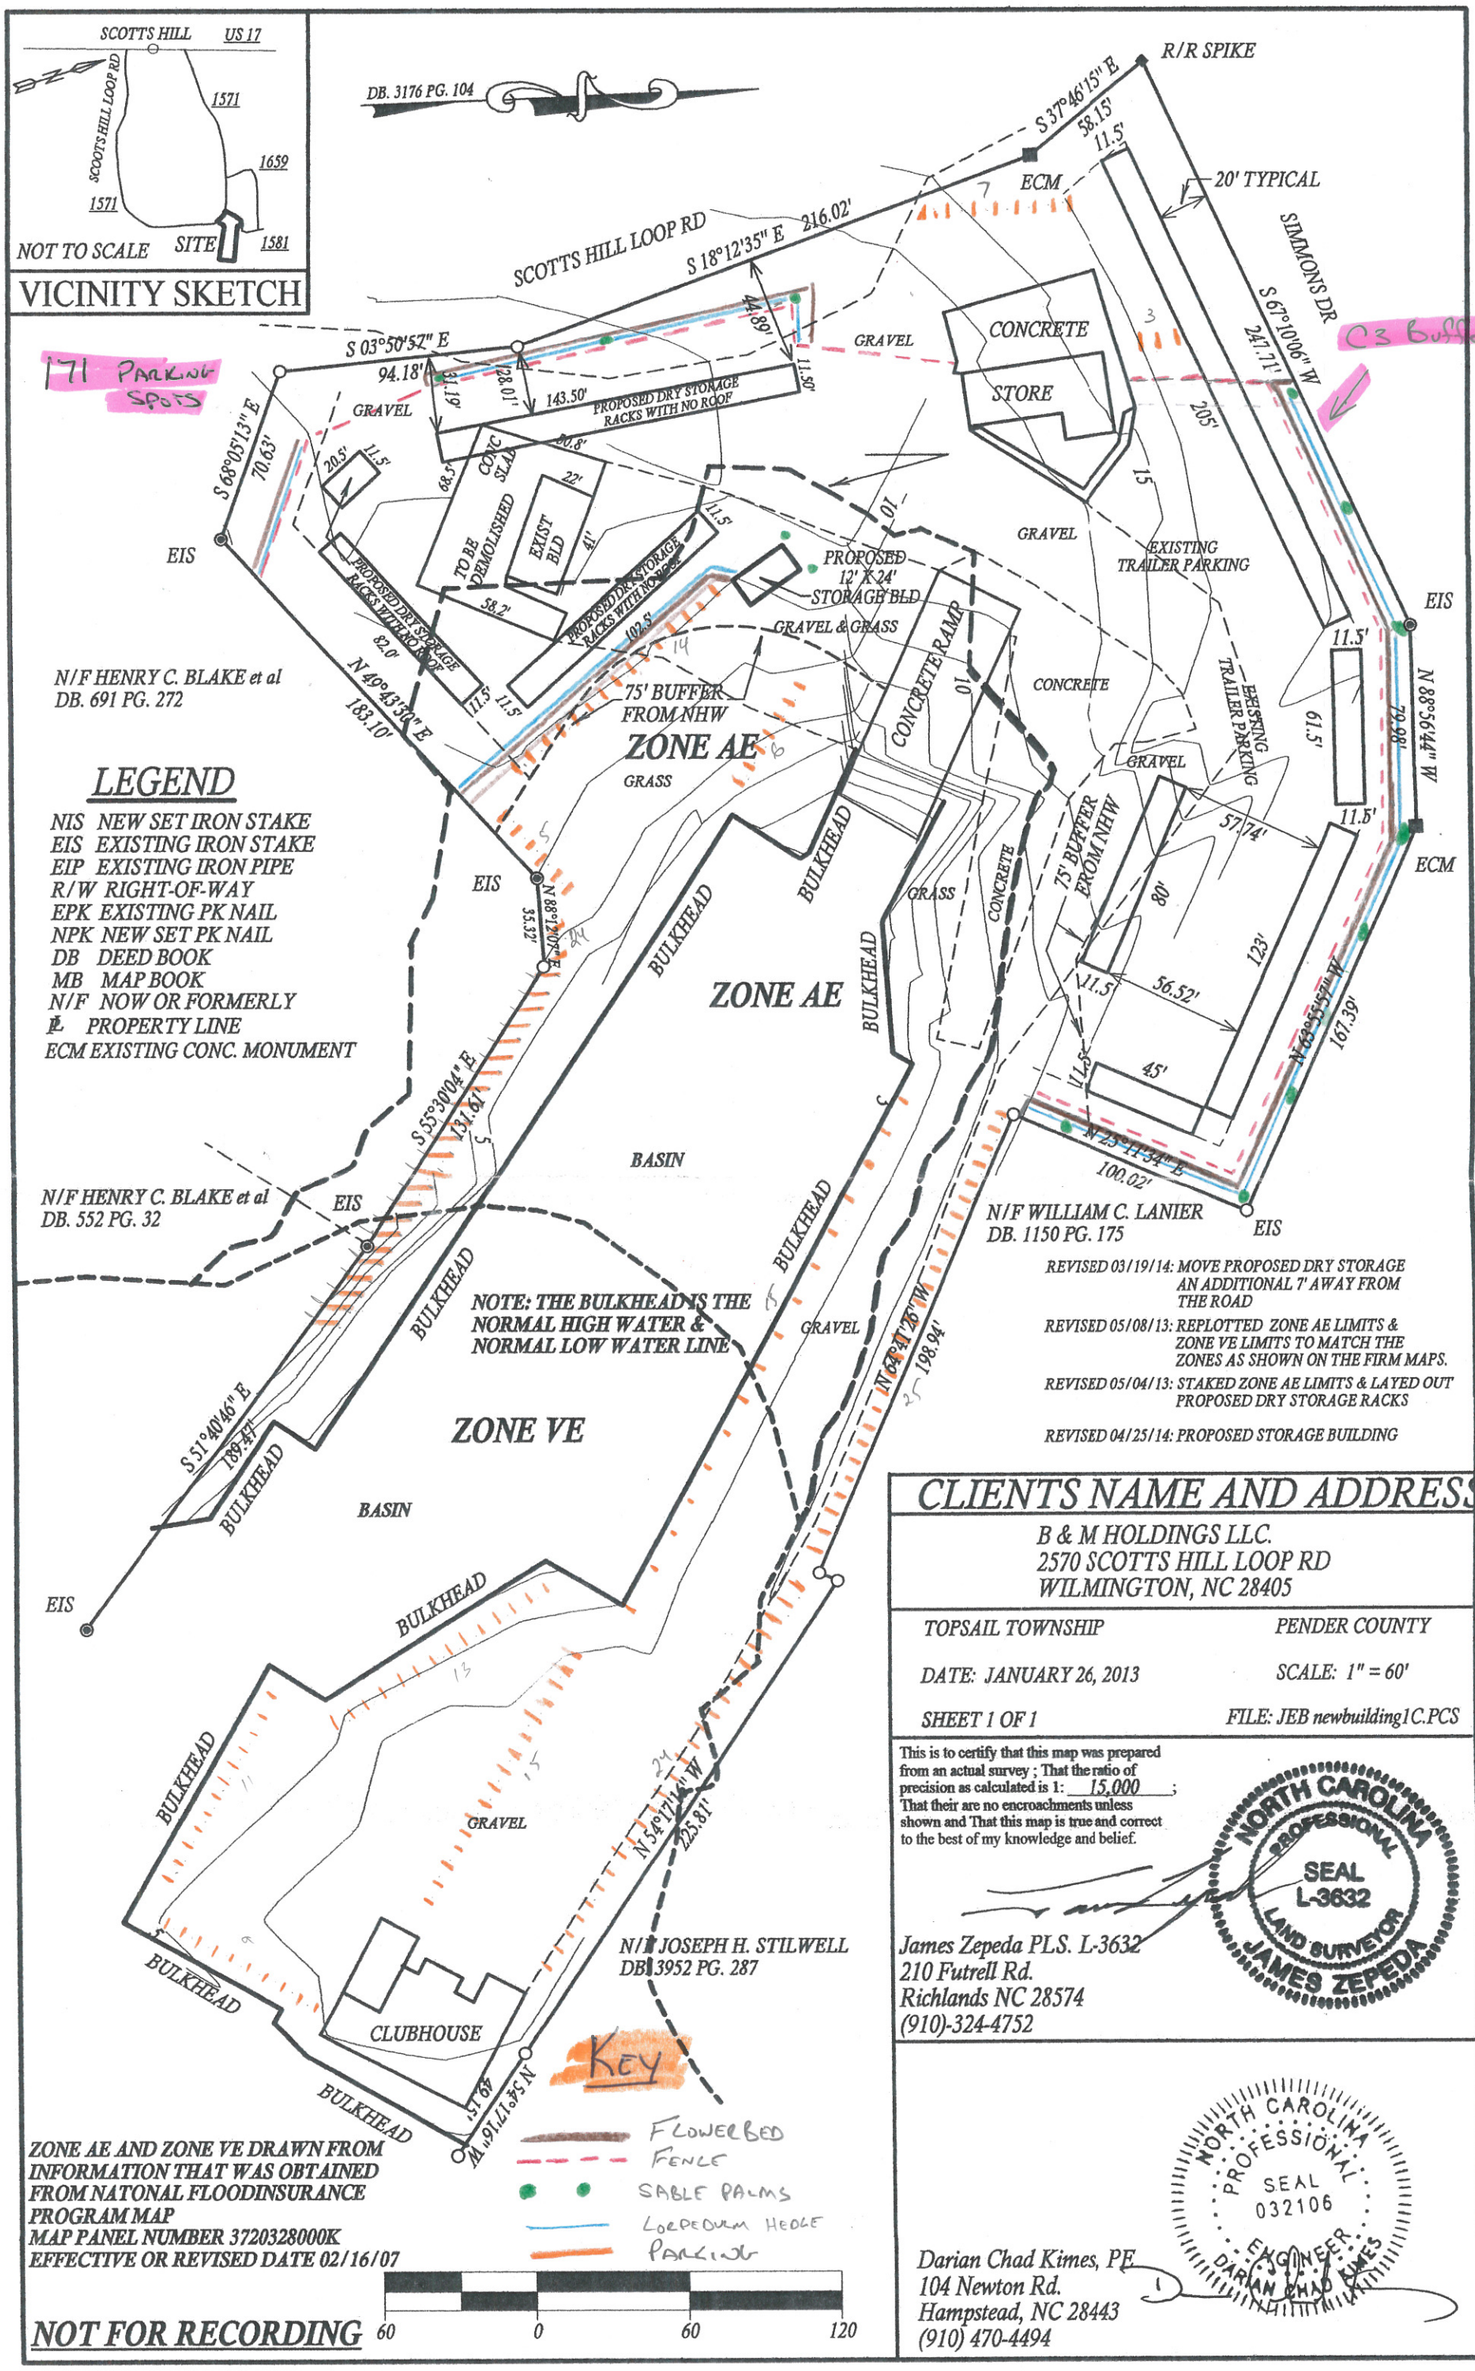

REVISED 03/19/14: MOVE PROPOSED DRY STORAGE AN ADDITIONAL 7' AWAY FROM THE ROAD

REVISED 05/08/13: REPLOTTED ZONE AE LIMITS & ZONE VE LIMITS TO MATCH THE ZONES AS SHOWN ON THE FIRM MAPS.

REVISED 05/04/13: STAKED ZONE AE LIMITS & LAYED OUT PROPOSED DRY STORAGE RACKS

REVISED 04/25/14: PROPOSED STORAGE BUILDING

CLIENTS NAME AND ADDRESS

B & M HOLDINGS LLC.
2570 SCOTTS HILL LOOP RD
WILMINGTON, NC 28405

TOPSAIL TOWNSHIP — PENDER COUNTY

DATE: JANUARY 26, 2013 — SCALE: 1" = 60'

SHEET 1 OF 1 — FILE: JEB newbuilding1C.PCS

This is to certify that this map was prepared from an actual survey ; That the ratio of precision as calculated is 1: 15,000 ; That their are no encroachments unless shown and That this map is true and correct to the best of my knowledge and belief.

NORTH CAROLINA PROFESSIONAL SEAL L-3632 LAND SURVEYOR JAMES ZEPEDA

James Zepeda PLS. L-3632
210 Futrell Rd.
Richlands NC 28574
(910)-324-4752

NORTH CAROLINA PROFESSIONAL SEAL 032106 ENGINEER DARIAN CHAD KIMES

Darian Chad Kimes, PE
104 Newton Rd.
Hampstead, NC 28443
(910) 470-4494