Exhibit 2

SURVEY REFERENCE:
MAP BOOK 43 AT PAGE 142
DEED BOOK 2661 AT PAGE 124
PENDER COUNTY REGISTRY

F.W. JONES
Surveying Company
N.C. LICENSE No. F-1036
P.O. Box 1471
111 East Fremont Street
Burgaw, NC 28425
Ph: (910) 259-2954
Fx: (910) 259-9040
Em: jonessurveying@bellsouth.net
File:FREE GOSPEL CHURCH - UNION
Dwg. No.:PB_10_WAYOFTRUTH

NOTES:
1. CORNERS ARE MARKED AS NOTED ON MAP.
2. ALL DISTANCES ARE HORIZONTAL FIELD MEASUREMENTS.
3. AREA COMPUTED BY THE COORDINATE METHOD.
4. THIS PROPERTY IS ZONED RA.
5. THIS PROPERTY DOES NOT LIE WITHIN A 100 YR. FLOOD HAZARD AREA.

LEGEND:

○	EIP (EXISTING IRON PIPE) OR EIS (EXISTING IRON STAKE)
	FORCE MAIN SANITARY SEWER
	PROPERTY LINE
	NON-SURVEYED LINE
	EASEMENT LINE
	DITCH OR BRANCH LINE
	CENTER LINE
	RIGHT OF WAY
	LANDSCAPE
C/O	CLEAN OUT
RCP	REINFORCED CONCRETE PIPE
CMP	CORRUGATED METAL PIPE
Ⓟ	POWER/UTILITY POLE
	OVERHEAD UTILITY LINE

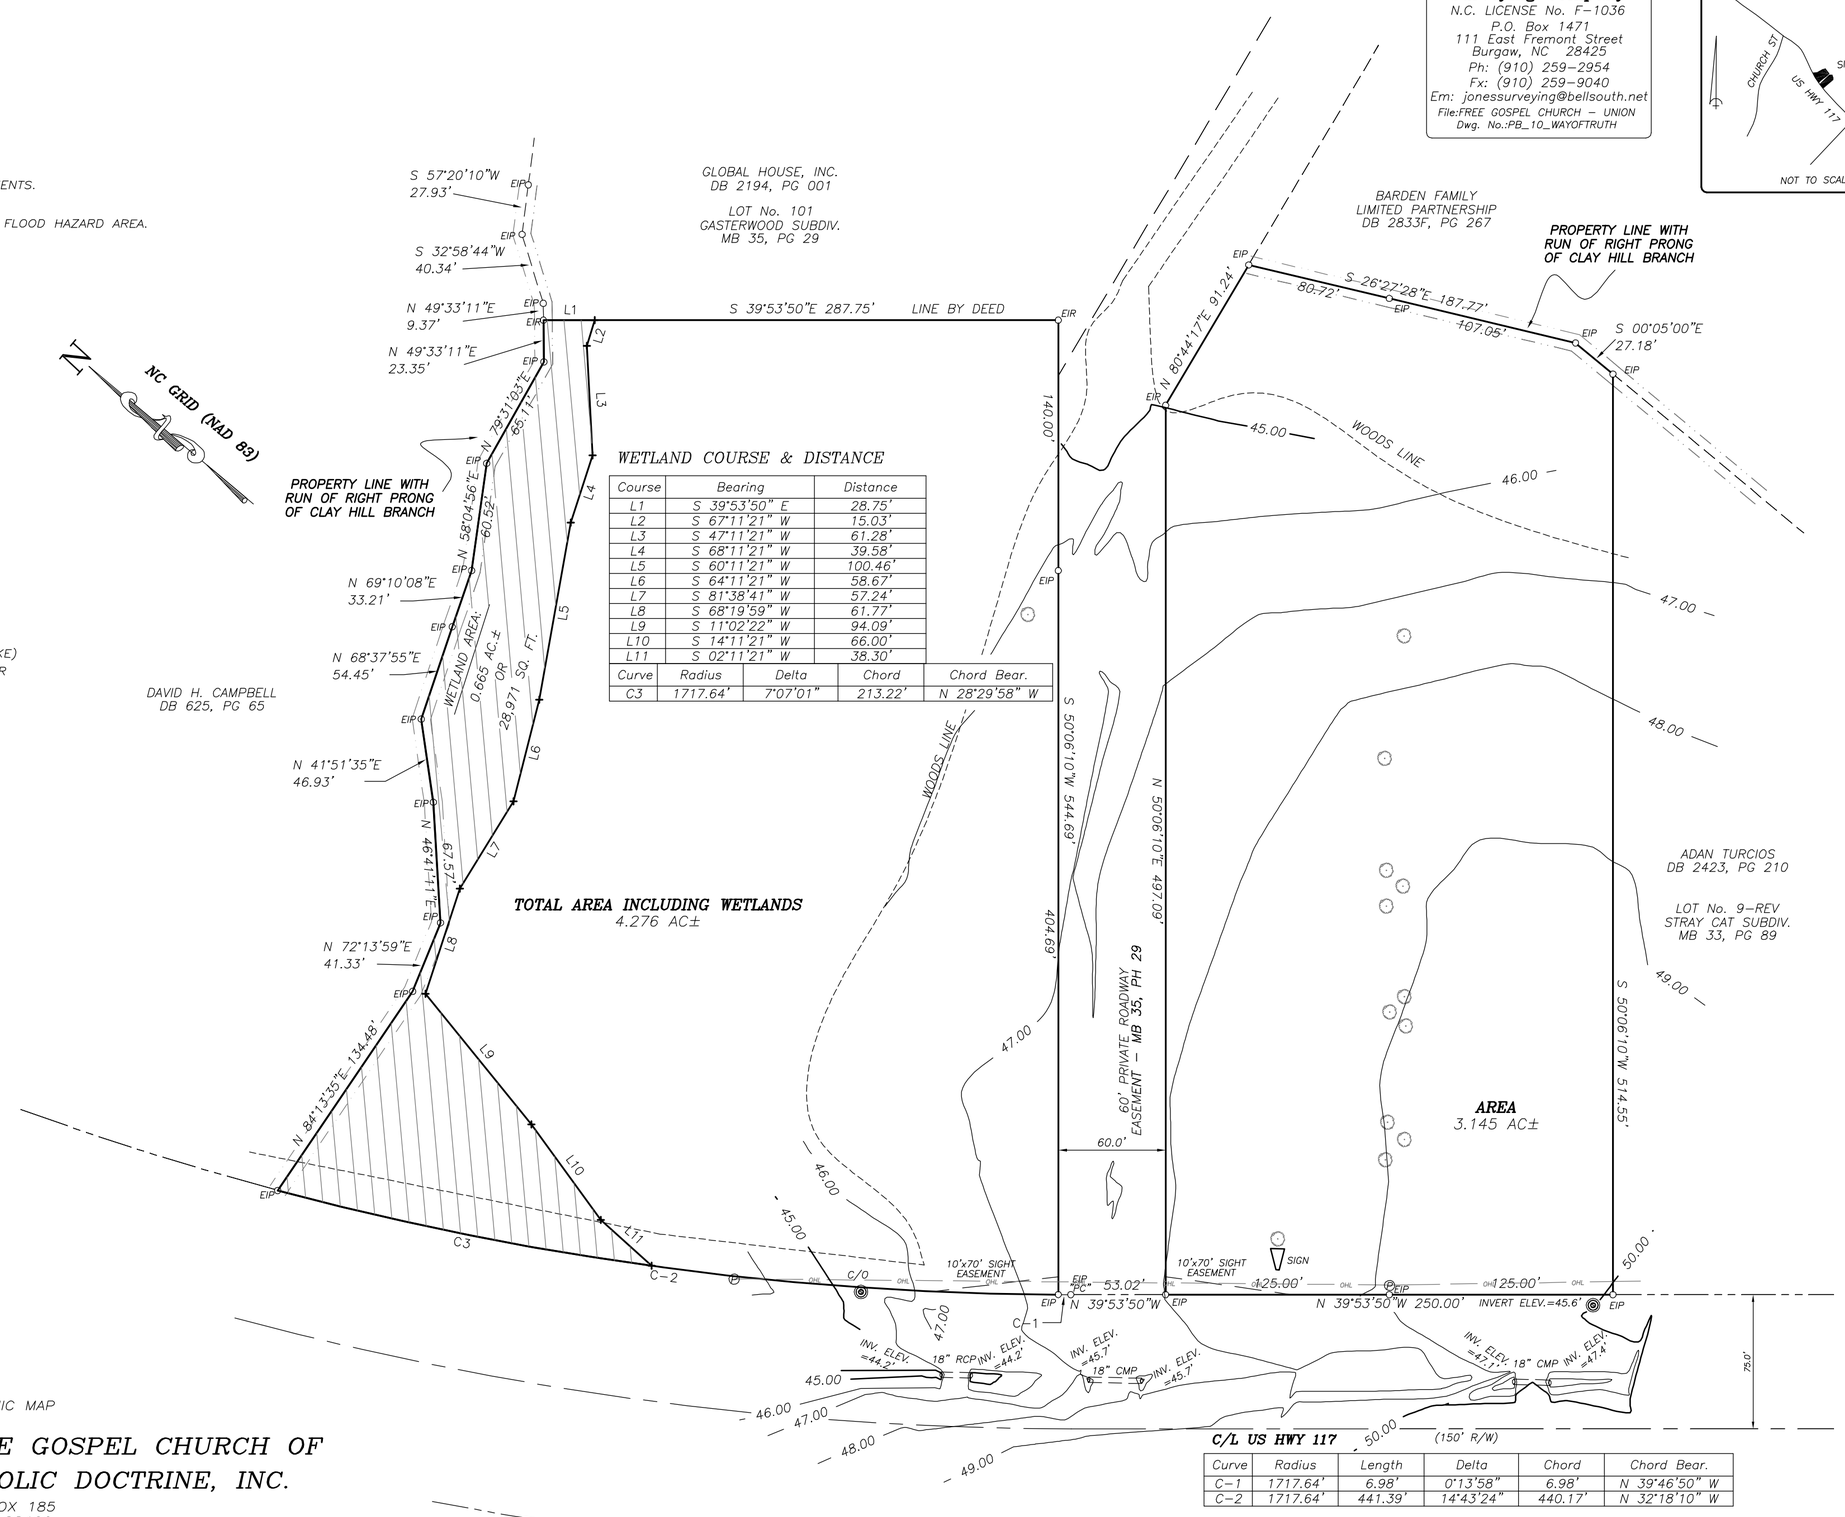

WETLAND COURSE & DISTANCE

Course	Bearing	Distance
L1	S 39°53'50" E	28.75'
L2	S 67°11'21" W	15.03'
L3	S 47°11'21" W	61.28'
L4	S 68°11'21" W	39.58'
L5	S 60°11'21" W	100.46'
L6	S 64°11'21" W	58.67'
L7	S 81°38'41" W	57.24'
L8	S 68°19'59" W	61.77'
L9	S 11°02'22" W	94.09'
L10	S 14°11'21" W	66.00'
L11	S 02°11'21" W	38.30'

Curve	Radius	Delta	Chord	Chord Bear.
C3	1717.64'	7°07'01"	213.22'	N 28°29'58" W

Curve	Radius	Length	Delta	Chord	Chord Bear.
C-1	1717.64'	6.98'	0°13'58"	6.98'	N 39°46'50" W
C-2	1717.64'	441.39'	14°43'24"	440.17'	N 32°18'10" W

NORTH CAROLINA PROFESSIONAL SEAL L-4503 LAND SURVEYOR FREDERICK W. JONES

TOPOGRAPHIC MAP
FOR

THE WAY OF TRUTH FREE GOSPEL CHURCH OF CHRIST OF THE APOSTOLIC DOCTRINE, INC.

POST OFFICE BOX 185
WALLACE, NC 28466

UNION TOWNSHIP - PENDER COUNTY - NORTH CAROLINA
SCALE: 1" = 60'
SURVEYED DECEMBER 2006
SURVEYED WETLANDS JULY 2010
TOPOGRAPHIC SURVEY JUNE 2013

60 0 60 120 180
GRAPHIC SCALE - FEET