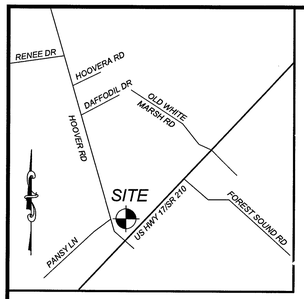

VICINITY MAP
1" = 1000'

FLOOD INFORMATION

SUBJECT PROPERTY IS NOT LOCATED WITHIN A SPECIAL FLOOD HAZARD ZONE. IT IS LOCATED IN ZONE "X" AS DEFINED BY FEMA F.I.R.M. MAP NUMBER 3720329200J, WITH AN EFFECTIVE DATE OF FEBRUARY 16, 2007.

GENERAL NOTES:

1. THE INFORMATION SHOWN HEREIN WAS TAKEN FROM A TOPOGRAPHIC SURVEY PREPARED BY:
COMMERCIAL SITE DESIGN, PLLC
8312 CREEDMOOR ROAD
RALEIGH, NC 27613
PHONE: 919-848-6121, FAX: 919-848-3741

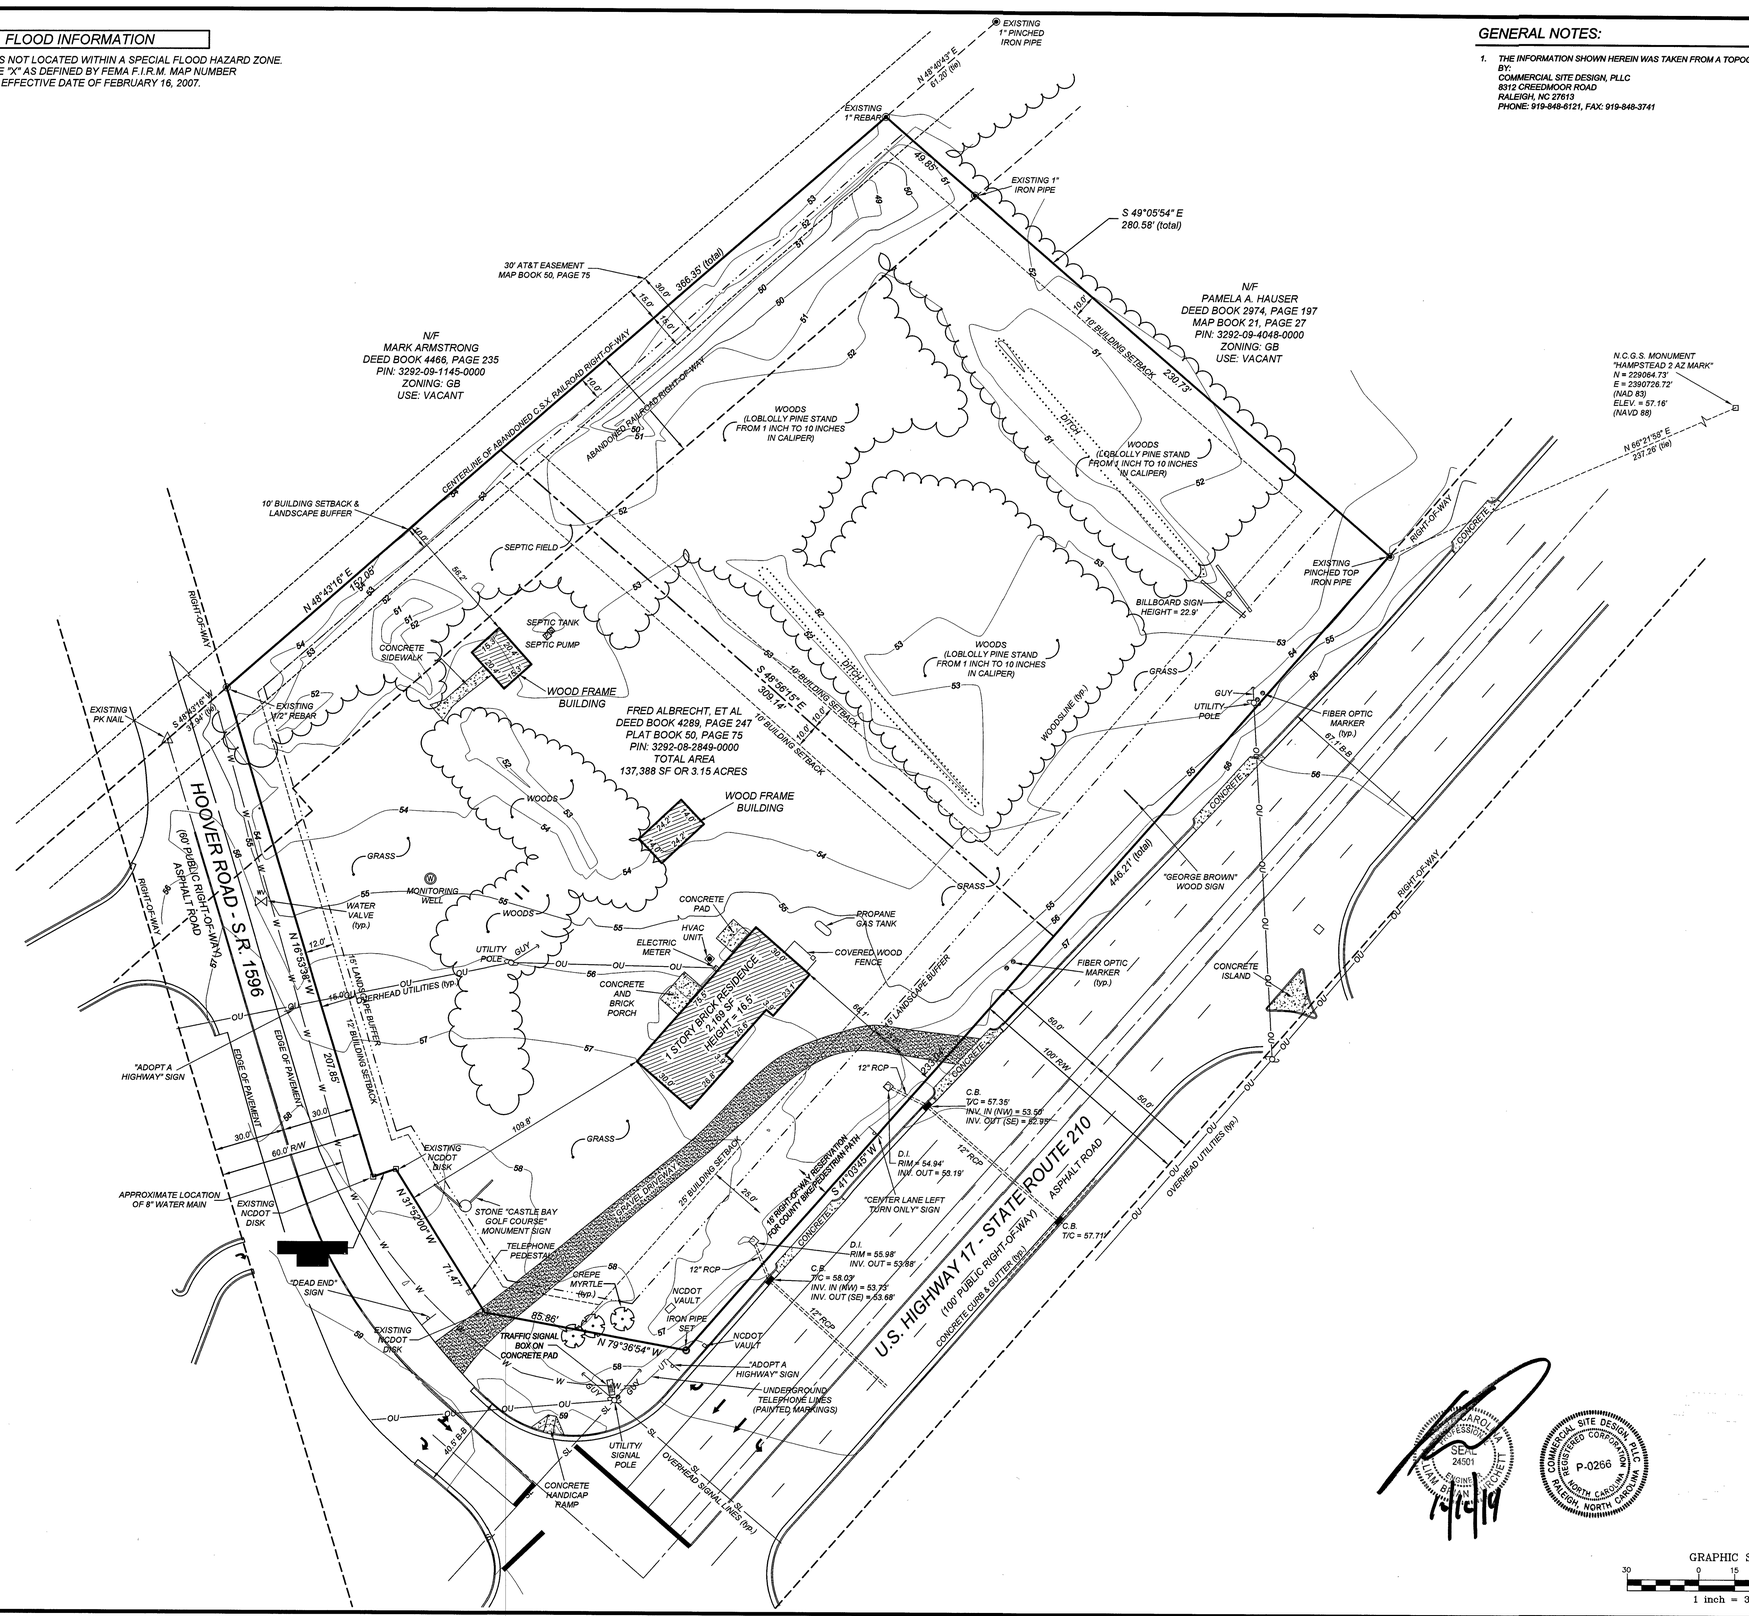

LEGEND

- EXISTING IRON PIPE
- IRON PIPE SET
- BORE HOLE
- SANITARY SEWER MANHOLE
- SANITARY SEWER CLEANOUT
- WATER VALVE
- WATER METER
- FIRE HYDRANT
- TELEPHONE PEDESTAL
- TELEPHONE MANHOLE
- ELECTRIC BOX
- LIGHT POLE
- POWER POLE
- CURB INLET
- STORM DRAINAGE MANHOLE
- YARD INLET
- STORM DRAIN
- OU — OVERHEAD UTILITIES
- UE — UNDERGROUND ELECTRIC
- UT — UNDERGROUND TELEPHONE
- W — WATER LINE
- SS — SANITARY SEWER LINE
- G — GAS LINE
- X — FENCE LINE

GRAPHIC SCALE
30 0 15 30 60
1 inch = 30 ft.

REVISIONS			
NO.	DATE	DESCRIPTION	BY
.	.	.	.

COMMERCIAL SITE DESIGN
8312 CREEDMOOR ROAD
RALEIGH, NORTH CAROLINA 27613
(919) 848-4121, FAX: (919) 848-3741
WWW.CSITEDESIGN.COM

CLIENT:
THE PANTRY, INC.
305 GREGSON DRIVE
CARY, NORTH CAROLINA 27511
PHONE: (919) 774-6700

68 HOOVER ROAD
HAMPSTEAD, NORTH CAROLINA

EXISTING CONDITIONS

KANGAROO EXPRESS

NORTH CAROLINA PROFESSIONAL SEAL 24501 ENGINEER WILLIAM BRIAN LUMM
10/10/14

COMMERCIAL SITE DESIGN, PLLC REGISTERED CORPORATION P-0266 RALEIGH, NORTH CAROLINA

PROJECT NO.	PAN-1403
FILENAME:	PAN1403-EC
DRAWN BY:	JDF
SCALE:	1" = 30'
DATE:	10-10-2014
SHEET NO.	C-200

X:\PAN - The Pantry, Inc\1403 - Hampstead, NC\CAD\PAN1403-EC.dwg, 10/16/2014 1:22:54 PM, TonyaG