PLAT 7 PAGE 23

BR 9 Pg 23

NORTH CAROLINA NEW HANOVER COUNTY:

PERSONALLY APPEARED BEFORE ME M H LANDER, C.E. WHO BEING DULY SWORN SAYS THAT THIS MAP IS TRUE AND CORRECT TO THE BEST OF HIS KNOWLEDGE AND BELIEF, AND IS THE RESULT OF AN ACTUAL SURVEY MADE BY HIM, DURING AUGUST 1959.

LET THIS INSTRUMENT AND CERTIFICATE BE RECORDED THIS 14th DAY OF 1959.

CLERK OF SUPERIOR COURT

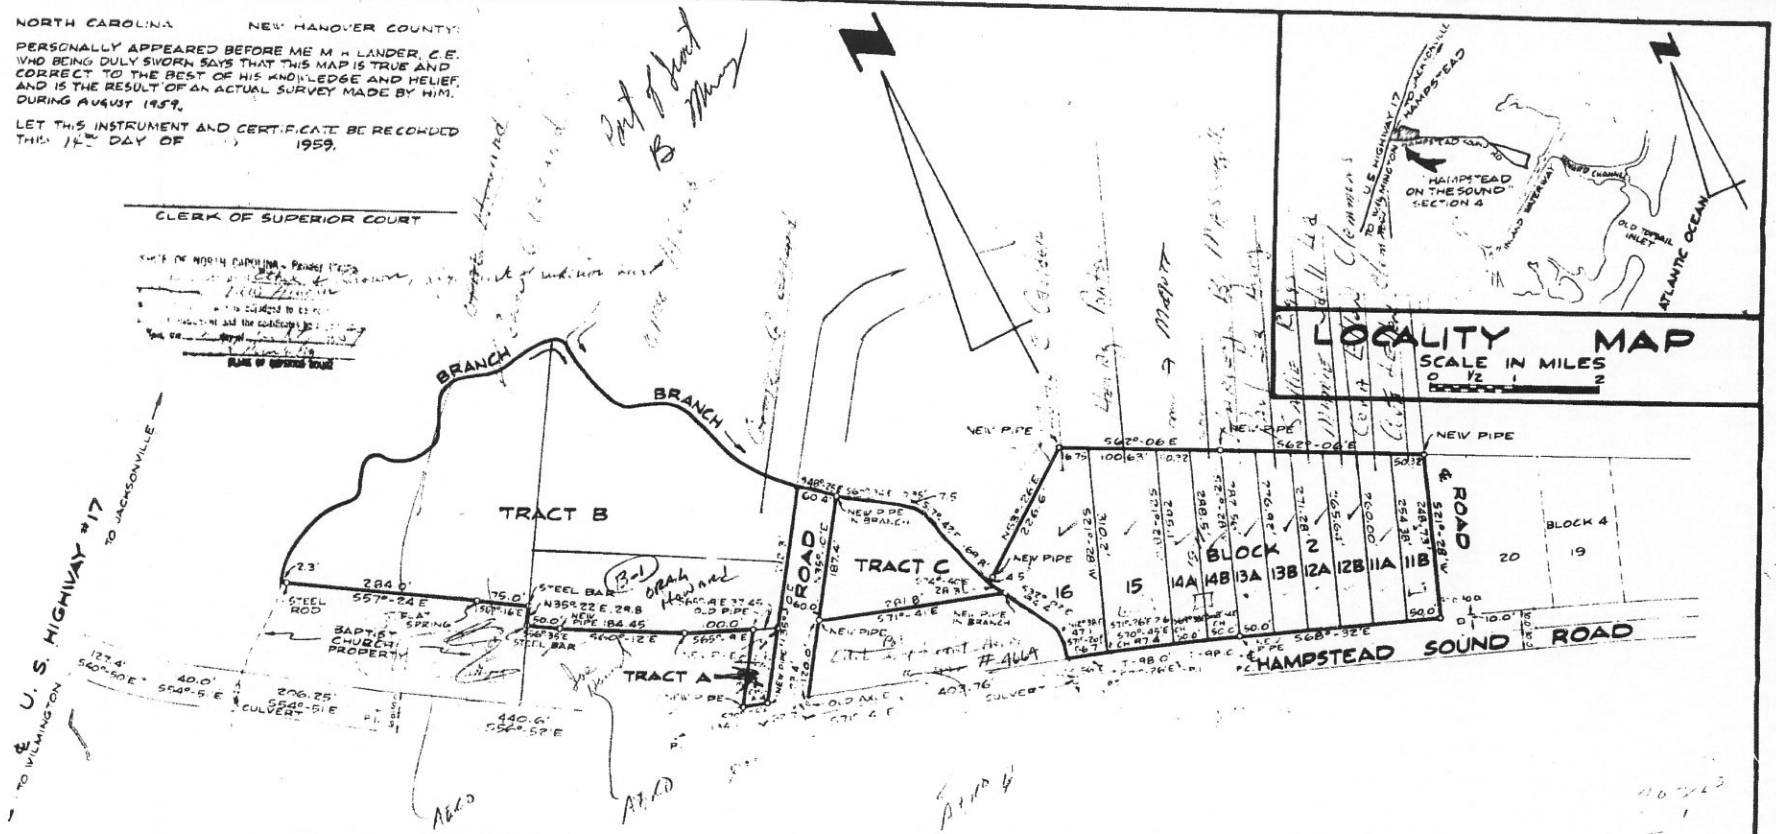


# HAMPSTEAD ON THE SOUND

PENDER COUNTY, NORTH CAROLINA

## SECTION 4

FOR

# HAMPSTEAD DEVELOPMENT CO.

J. F. HOWARD PROPERTY

BY
M H LANDER C.E.
WILMINGTON, N.C.

SEPT. 8, 1959

SCALE IN FEET
100 200 300 400 500