Attachment 1

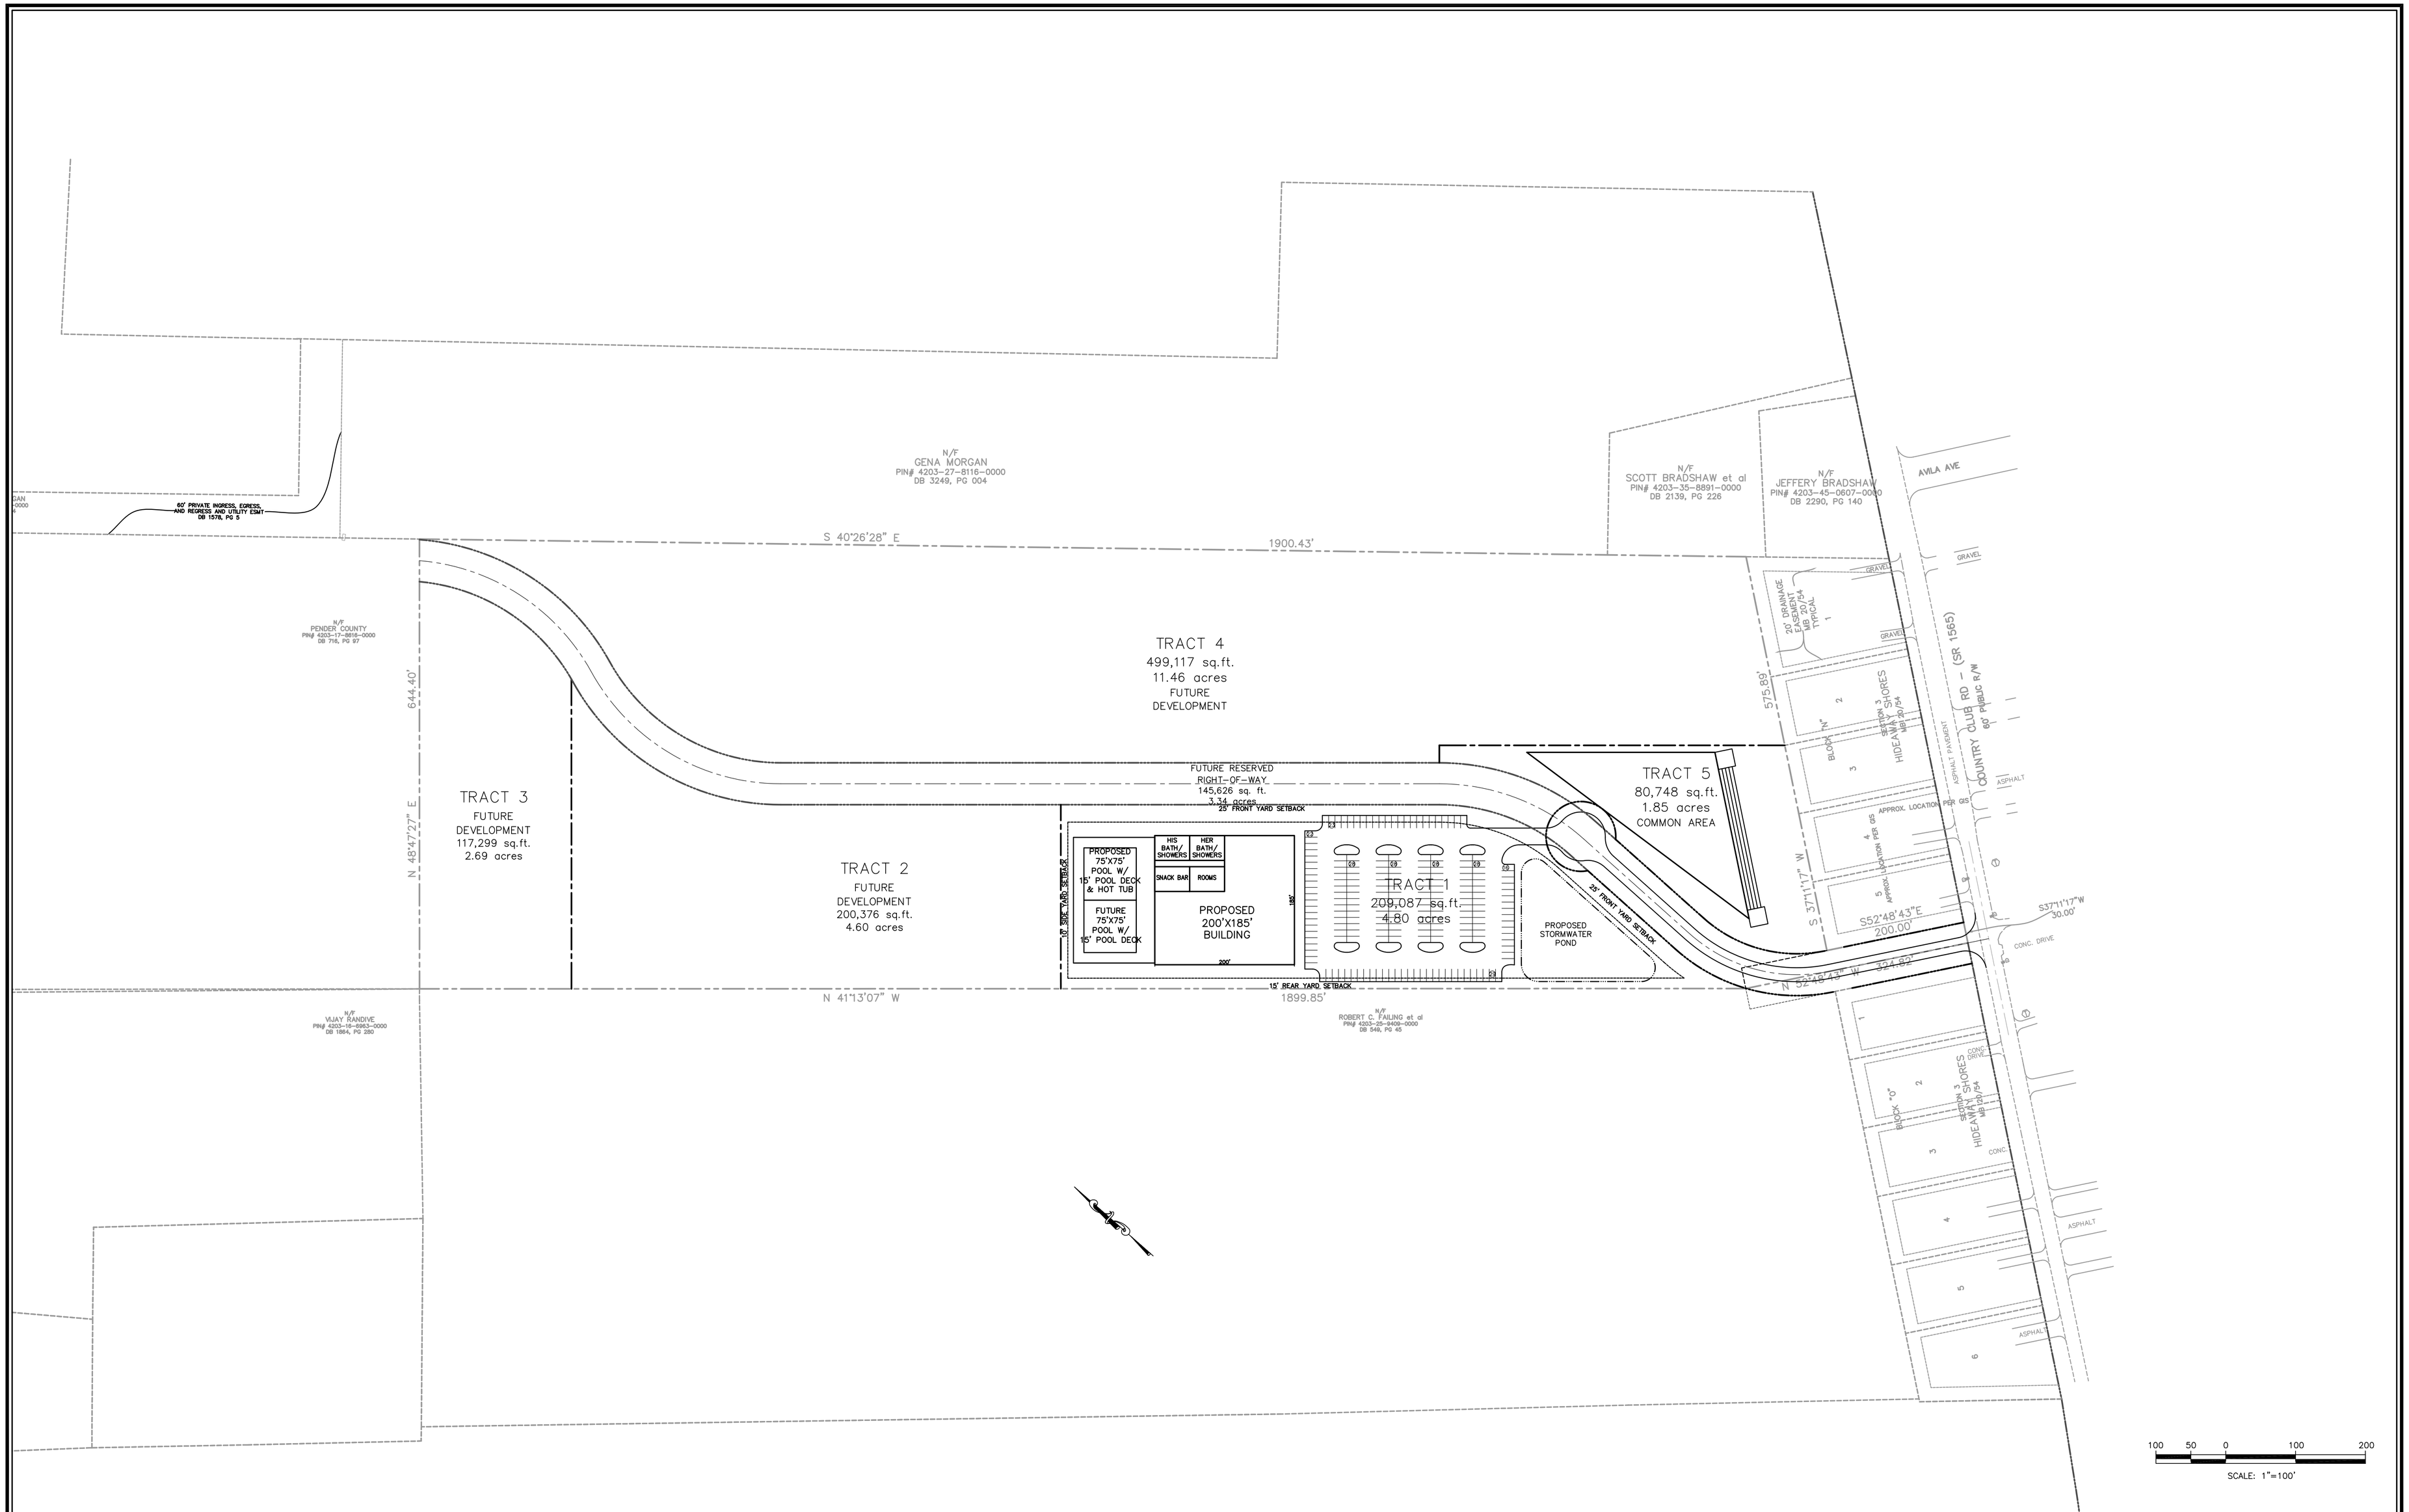

No.	Revision	Date	By

Designer GSP	Scale
Drawn By GSP	Date 05/27/2009
Checked By GSP	Job No. 2009-0001

COMMUNITY AQUATIC LIFESTYLE CENTER

Hampstead Pender County North Carolina

OVERALL SITE LAYOUT

PREPARED FOR:

Jeff Beaudoin
PO Box 538
Hampstead, NC 28443
910-547-3781

GSP CONSULTING, PLLC
ENGINEERING
700 Military Cutoff Road, Suite 232, Wilmington, North Carolina 28405 tel: 703-499-3273 fax: 910-332-5939

Sheet No.
C-1.1