Attachment 3

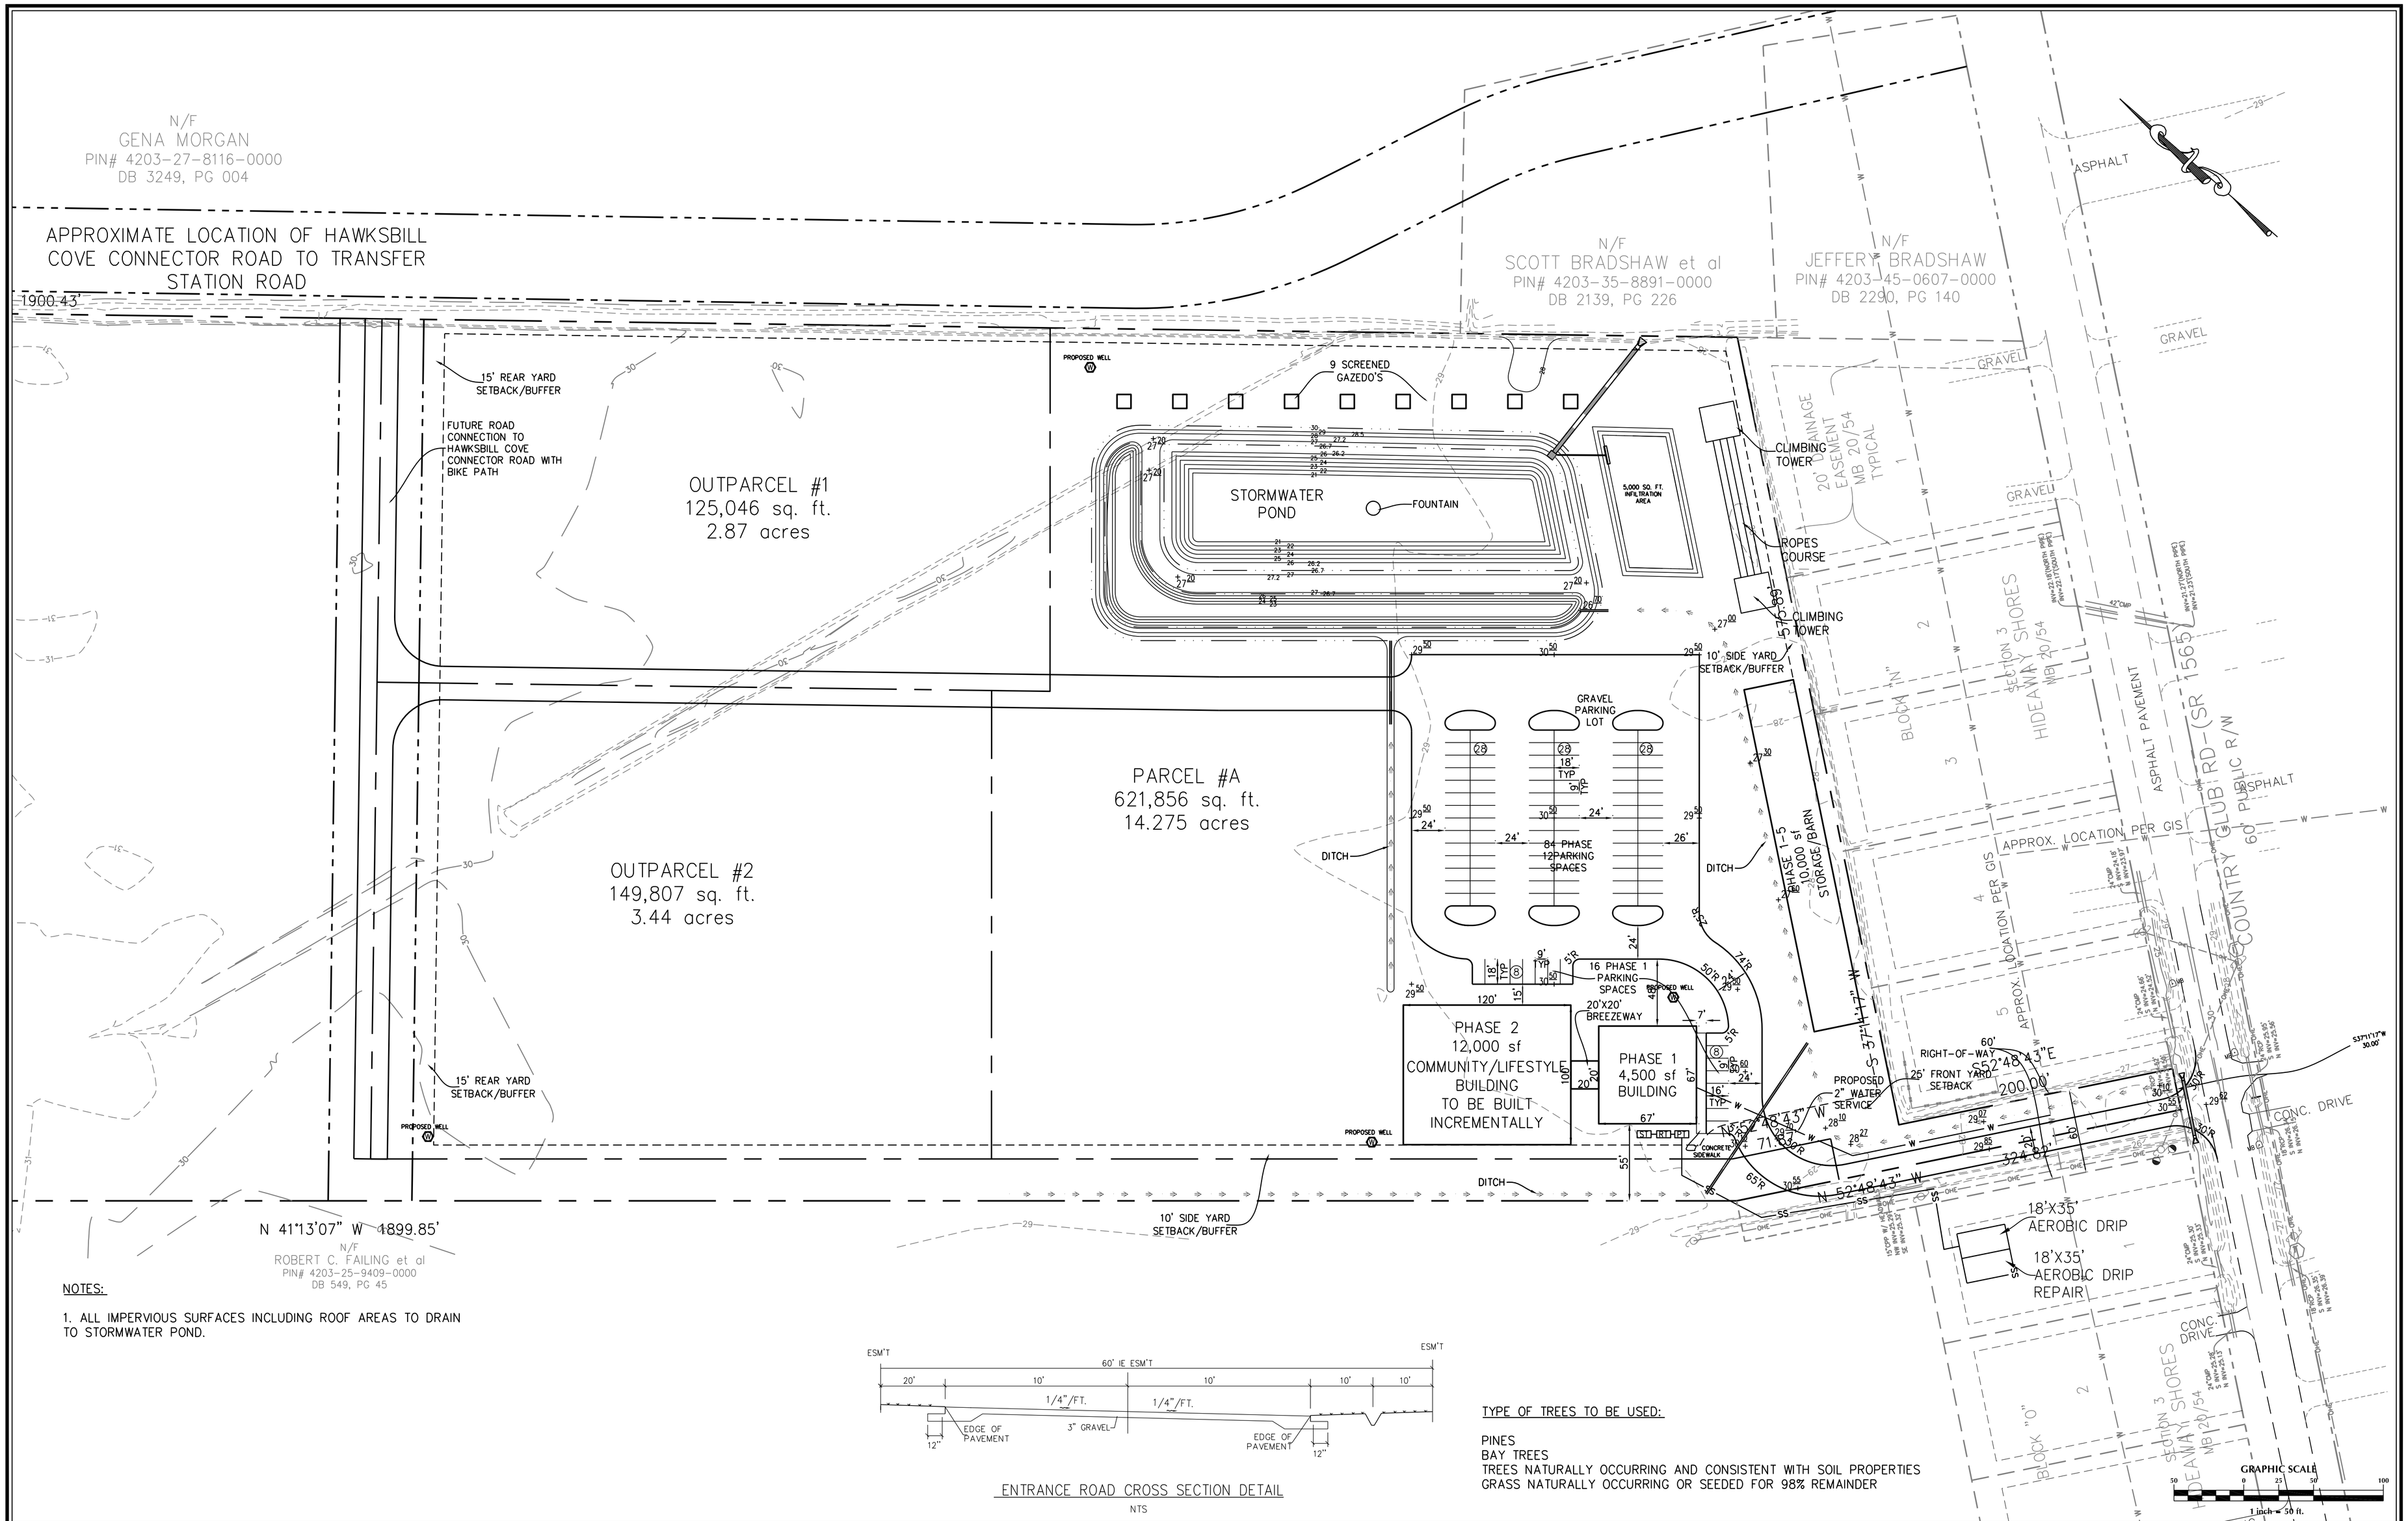

NOTES:

1. ALL IMPERVIOUS SURFACES INCLUDING ROOF AREAS TO DRAIN TO STORMWATER POND.

ENTRANCE ROAD CROSS SECTION DETAIL

NTS

TYPE OF TREES TO BE USED:

PINES
BAY TREES
TREES NATURALLY OCCURRING AND CONSISTENT WITH SOIL PROPERTIES
GRASS NATURALLY OCCURRING OR SEEDED FOR 98% REMAINDER

No.	Revision	Date	By

Designer GSP	Scale 1" = 50'
Drawn By GSP	Date JULY 2011
License # P-0718	Job No. 2010-0009

COMMUNITY AQUATIC LIFESTYLE CENTER

Hampstead Pender County North Carolina

SITE PLAN PHASES 1 & 2

PREPARED FOR:
Jeff Beaudoin
PO Box 538
Hampstead, NC 28443
910-547-3781

GSP CONSULTING, PLLC
ENGINEERING
6626 Gordon Road Unit C Wilmington, North Carolina 28411 tel: 910-442-7870 fax: 910-799-6659

Sheet No. C-3