Attachment 3

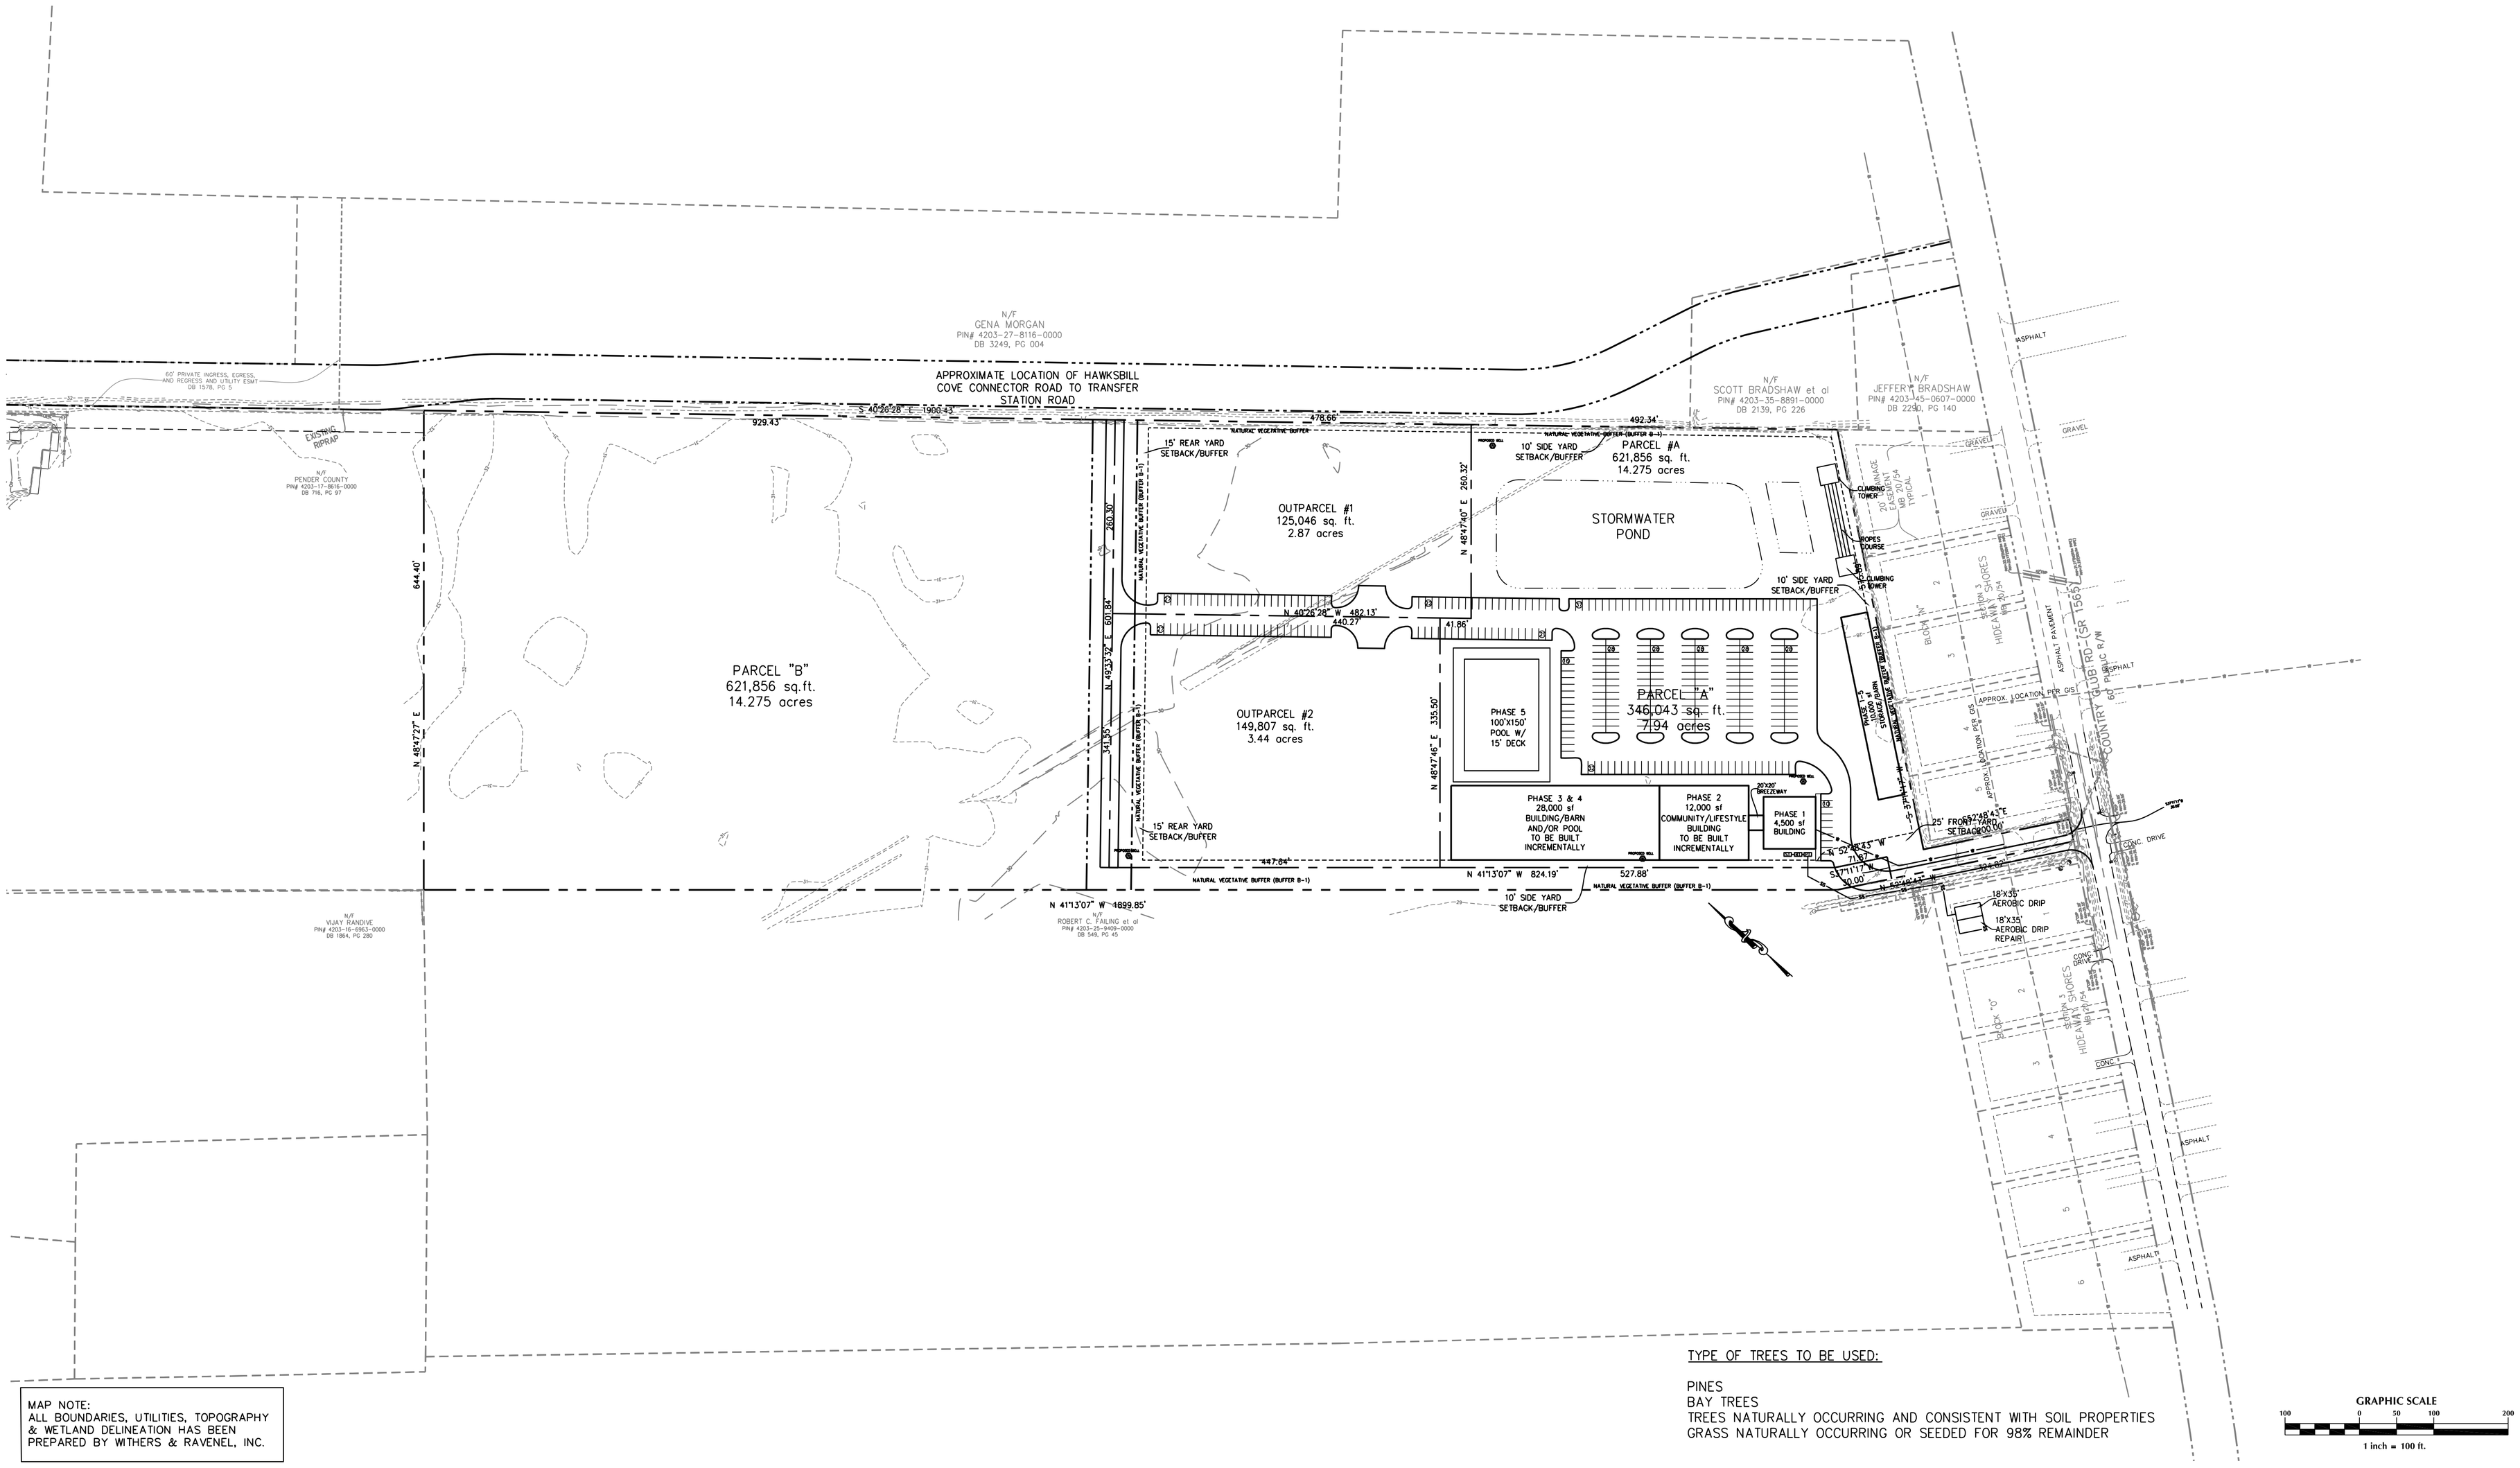

MAP NOTE:
ALL BOUNDARIES, UTILITIES, TOPOGRAPHY & WETLAND DELINEATION HAS BEEN PREPARED BY WITHERS & RAVENEL, INC.

TYPE OF TREES TO BE USED:

PINES
BAY TREES
TREES NATURALLY OCCURRING AND CONSISTENT WITH SOIL PROPERTIES
GRASS NATURALLY OCCURRING OR SEEDED FOR 98% REMAINDER

GRAPHIC SCALE
100 0 50 100 200
1 inch = 100 ft.

No.	Revision	Date	By

Designer GSP	Scale 1" = 100'
Drawn By GSP	Date JULY 2011
License # P-0718	Job No. 2010-0009

COMMUNITY AQUATIC LIFESTYLE CENTER

Hampstead Pender County North Carolina

OVERALL SITE PLAN

PREPARED FOR:
Jeff Beaudoin
PO Box 538
Hampstead, NC 28443
910-547-3781

GSP CONSULTING, PLLC
ENGINEERING
6626 Gordon Road Unit C Wilmington, North Carolina 28411 tel: 910-442-7870 fax: 910-799-6659

Sheet No.
C-2