Exhibit 2

LEGEND:
EIS = EXIST IRON STAKE
CC = CONTROL CORNER

NOTE:
ATTACHED TO MAP OF AVENDALE FOR REFERENCE.

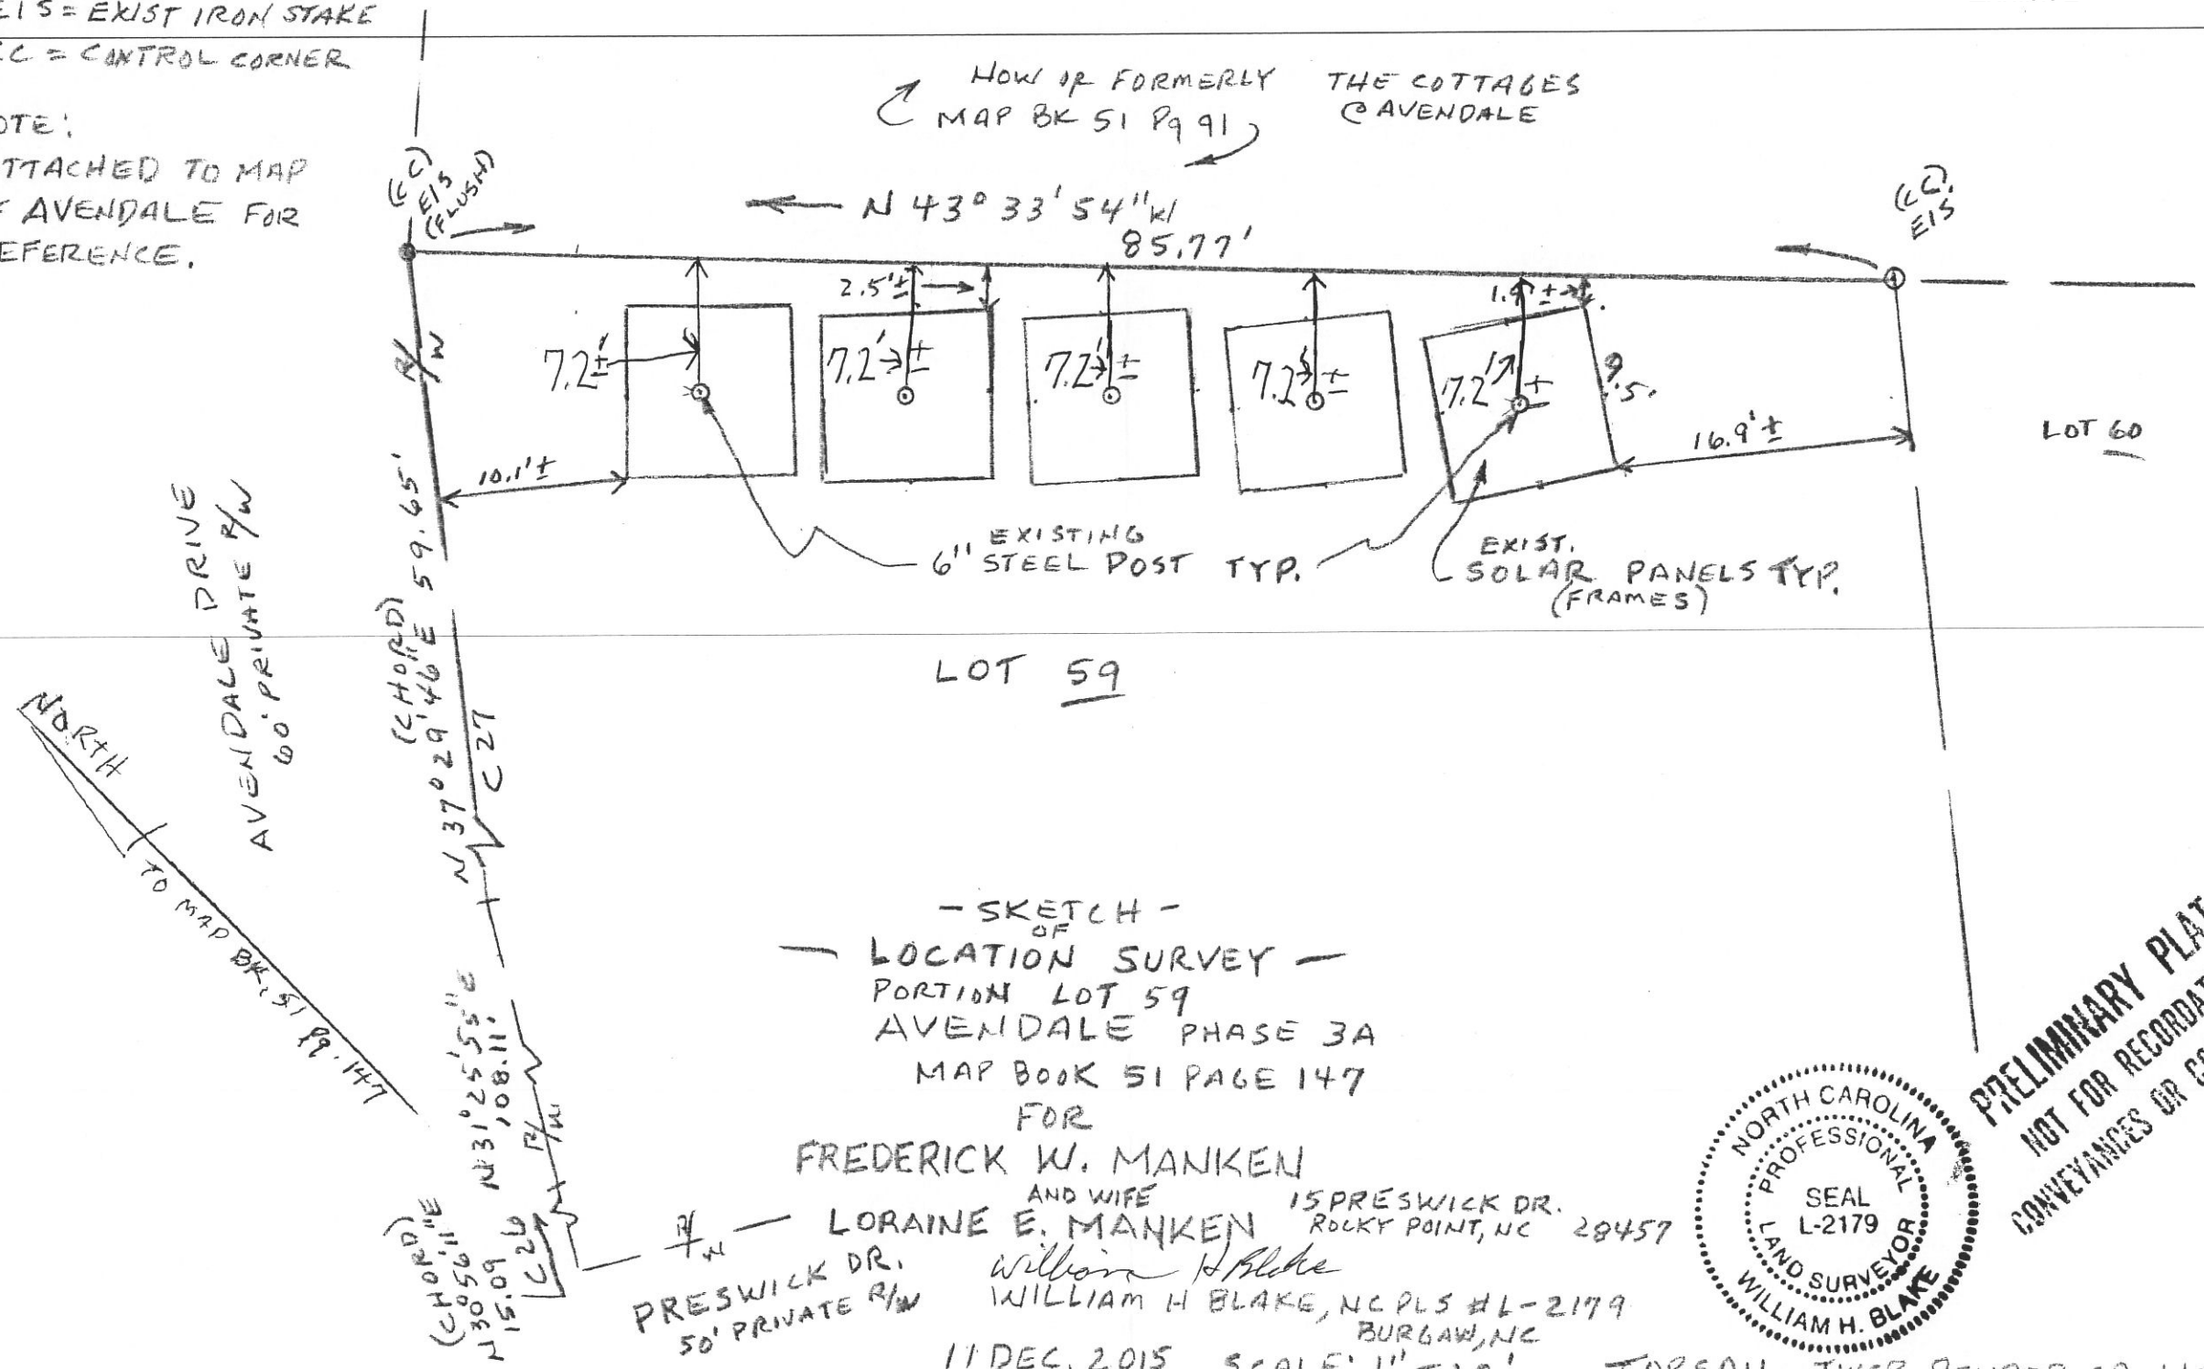

- SKETCH OF -
— LOCATION SURVEY —
PORTION LOT 59
AVENDALE PHASE 3A
MAP BOOK 51 PAGE 147
FOR
FREDERICK W. MANKEN
AND WIFE
LORAINE E. MANKEN
15 PRESWICK DR.
ROCKY POINT, NC 28457

William H Blake
WILLIAM H BLAKE, NC PLS #L-2179
BURGAW, NC

11 DEC. 2015 SCALE: 1" = 10'

TOPSAIL TWSP., PENDER CO., N.C.

NORTH CAROLINA PROFESSIONAL SEAL L-2179 LAND SURVEYOR WILLIAM H. BLAKE

PRELIMINARY PLAT
NOT FOR RECORDATION
CONVEYANCES OR CONSTRUCTION