Exhibit 2

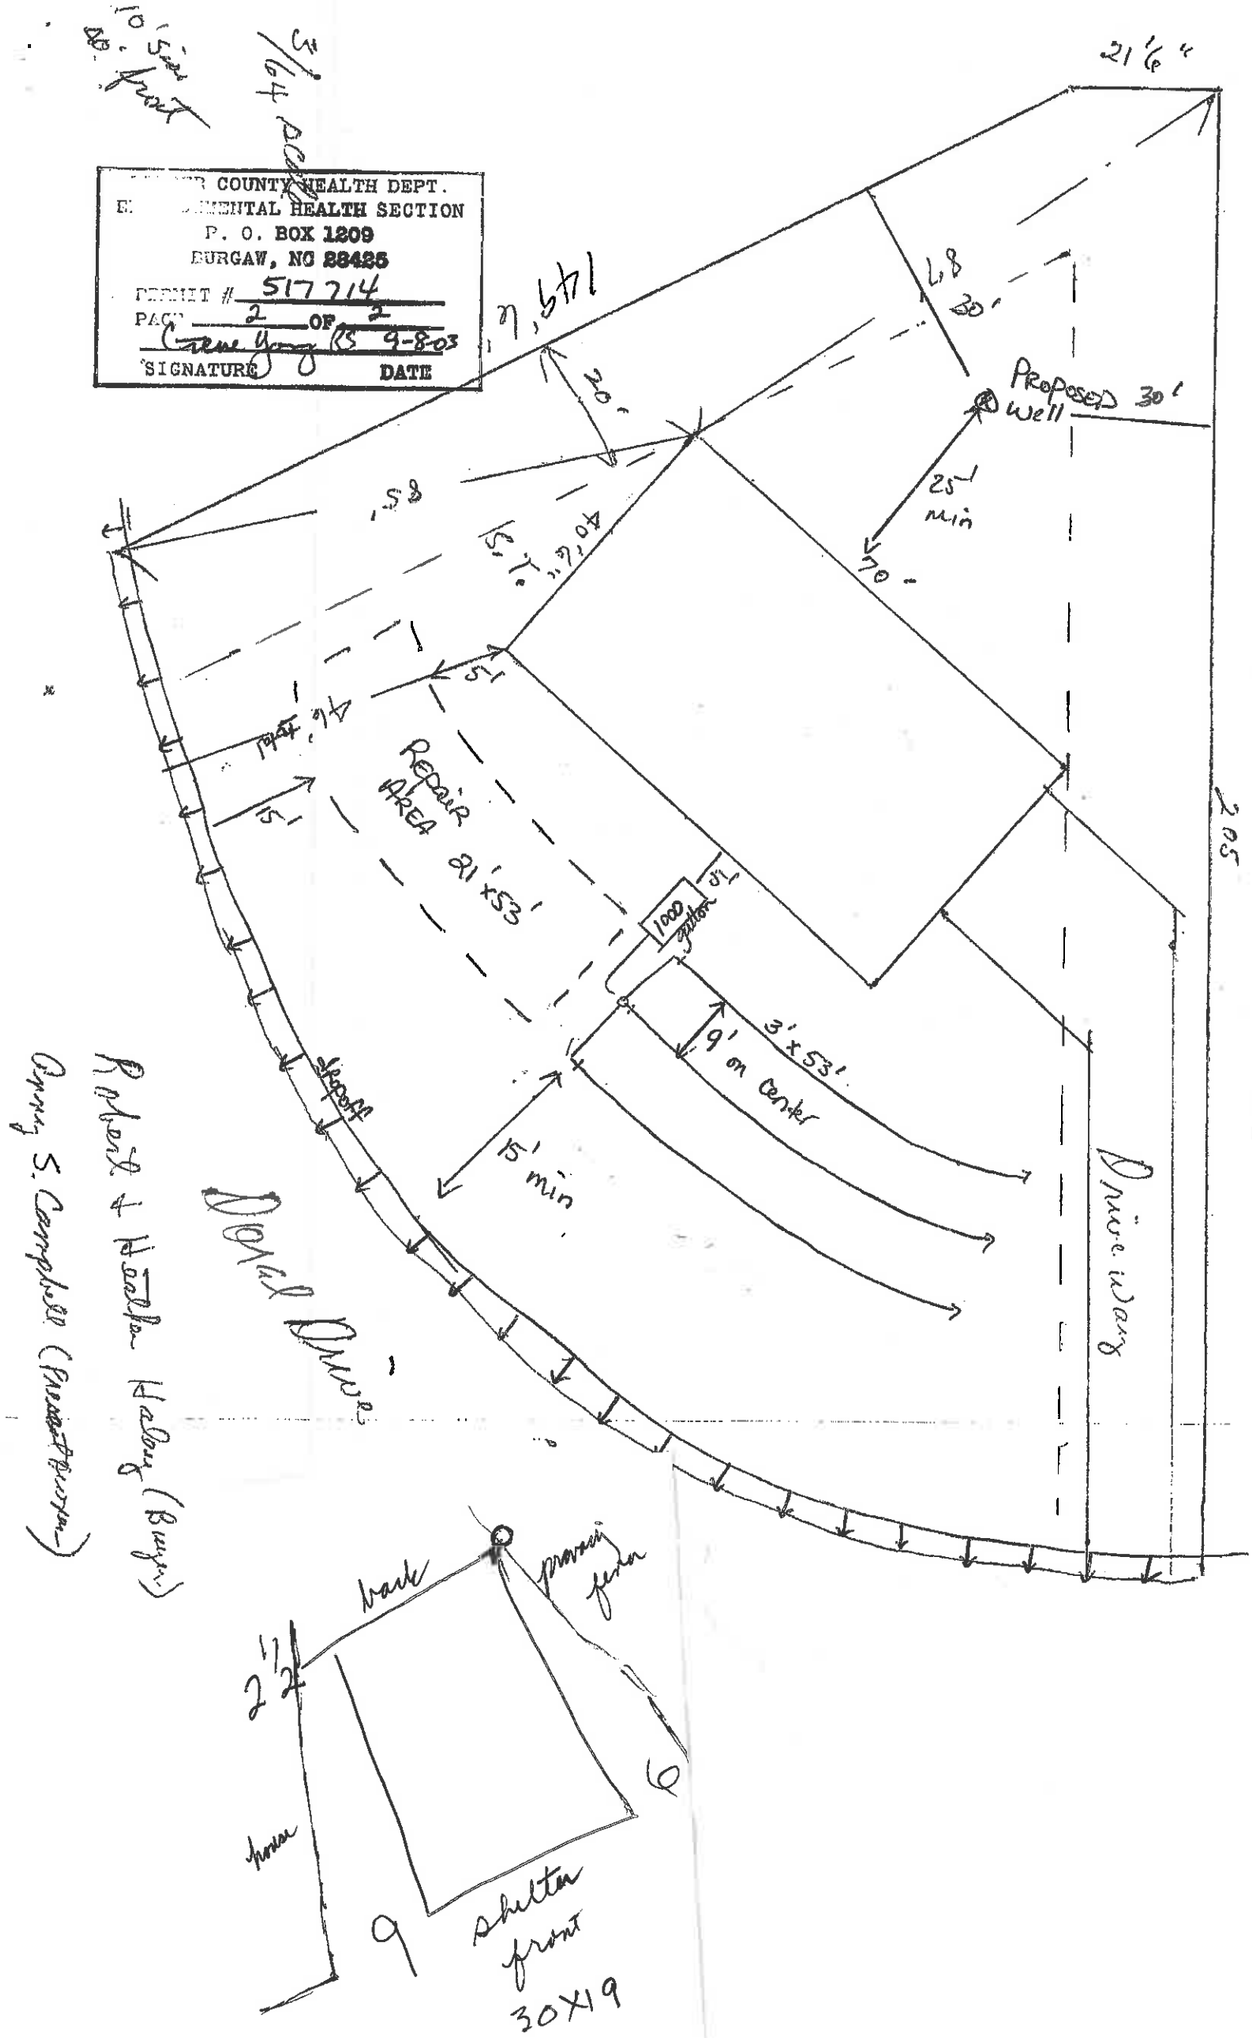

COUNTY HEALTH DEPT.
ENVIRONMENTAL HEALTH SECTION
P. O. BOX 1209
BURGAW, NC 28425
PERMIT # 517714
PAGE 2 OF 2
SIGNATURE
DATE
21'6"
Proposed well
30'
25' min
70'
20'
Repair Area 21'x53'
1000 gallon
3'x53'
9' on center
15' min
Drive way
205
Dorel Drive
back
provision fence
2 1/2
house
9
6
shelter front
30X19