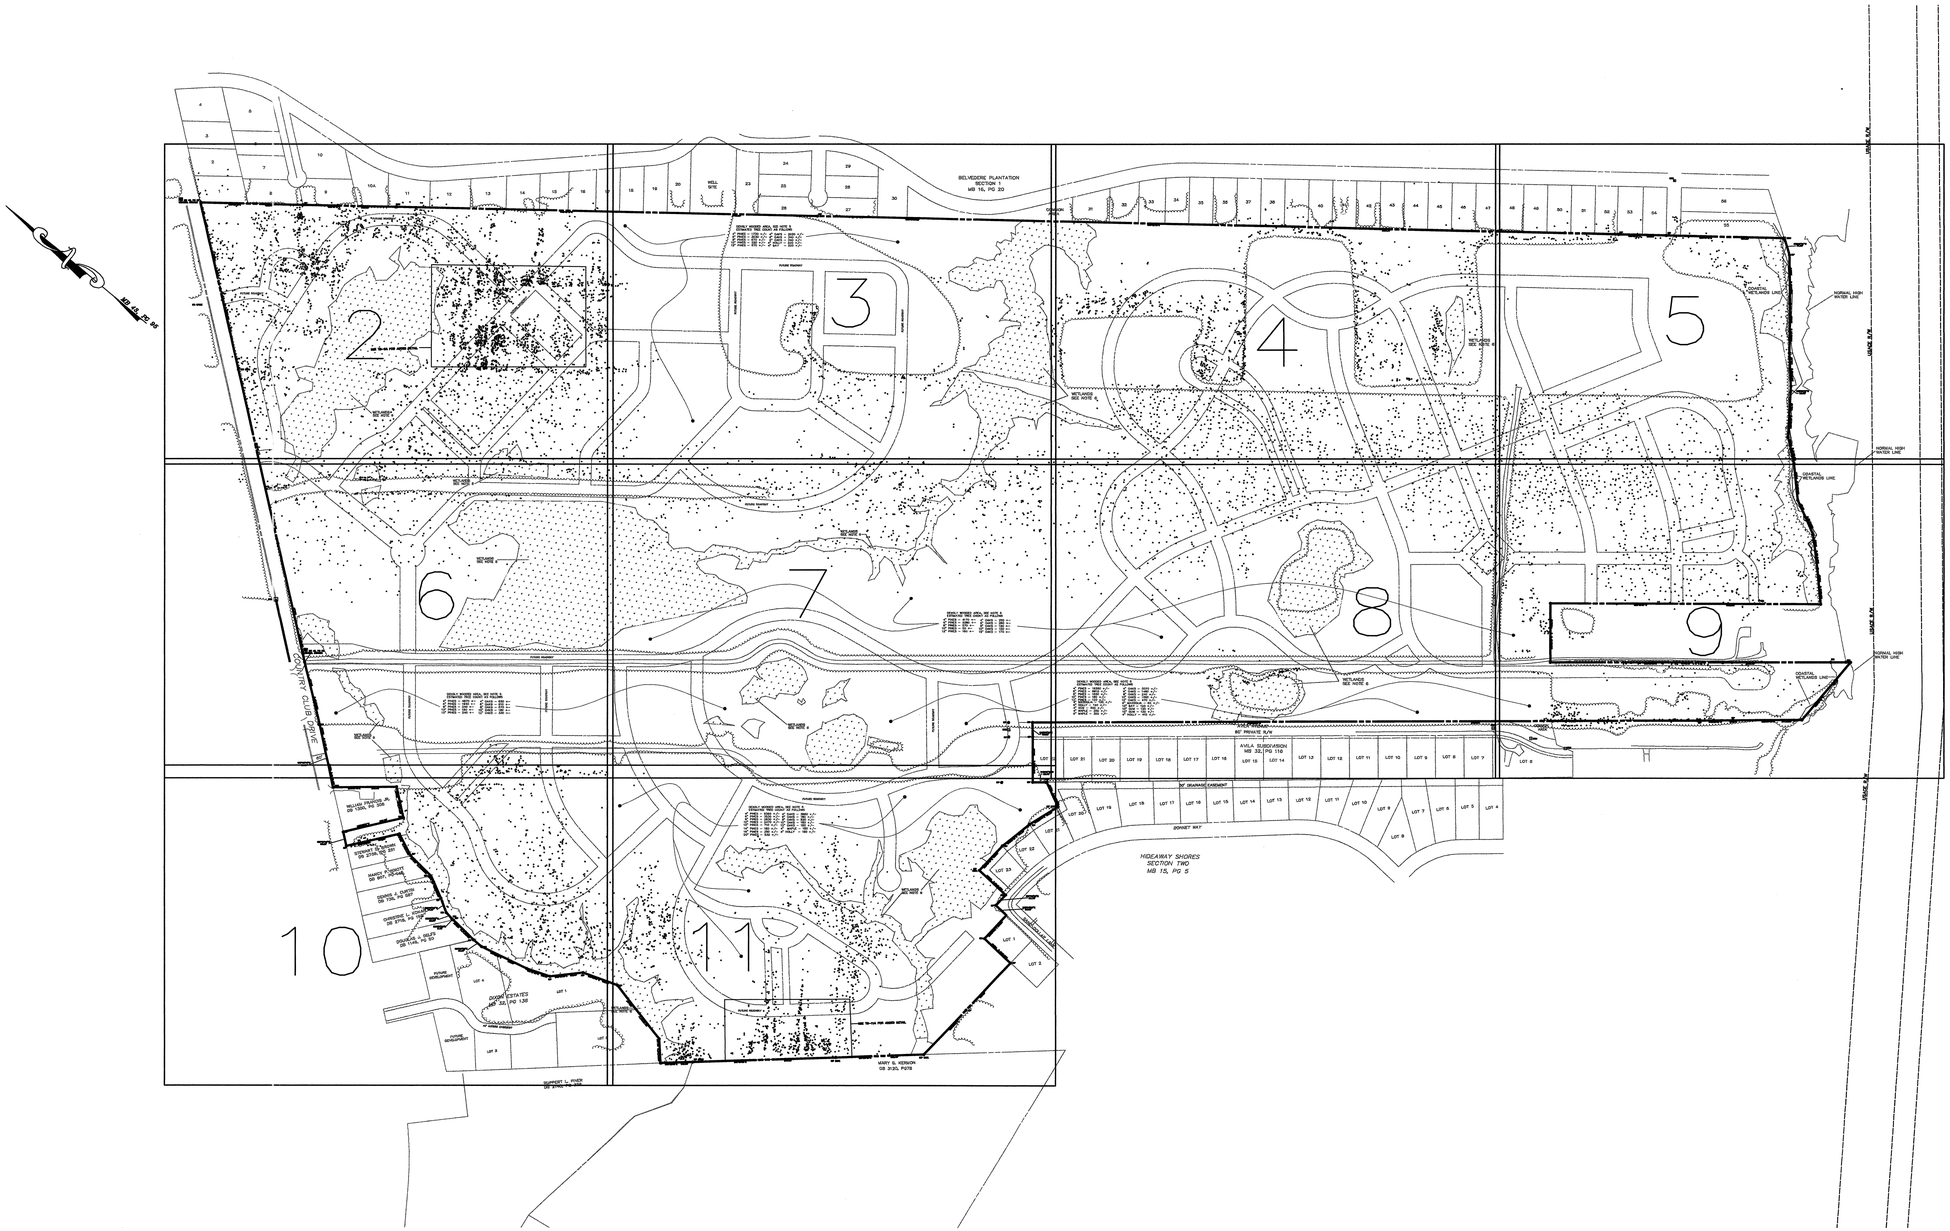

SURVEYORS CERTIFICATE

I CERTIFY THAT THIS MAP WAS DRAWN UNDER MY SUPERVISION FROM AN ACTUAL SURVEY MADE UNDER MY SUPERVISION, BEING THE SAME PROPERTY DESCRIBED ON THE FACE OF THIS PLAT, AND THAT THE ERROR OF CLOSURE AS CALCULATED BY COMPUTER IS 1/10,000+, AND THAT THE BOUNDARIES NOT SURVEYED THAT ARE SHOWN WERE P..OTTED FROM THE REFERENCED RECORD INFORMATION; THAT THIS MAP WAS PREPARED IN ACCORDANCE WITH "THE STANDARDS OF PRACTICE FOR LAND SURVEYING IN NORTH CAROLINA" WITNESS MY ORIGINAL SIGNATURE, REGISTRATION NUMBER, AND SEAL THIS 19th DAY OF JUNE A.D., 2008.

NORTH CAROLINA PROFESSIONAL SEAL L-4659 LAND SURVEYOR ROBERT G. SESSOMS

ROBERT G. SESSOMS
PROFESSIONAL LAND SURVEYOR
LICENSE NUMBER 4659

NOTES

1. THE SOLE PURPOSE OF THIS MAP IS TO ILLUSTRATE, AS ACCURATELY AS POSSIBLE, THE ON-SITE REGULATED TREES FOR THE PROPOSED ST.GEORGES REACH SUBDIVISION.
2. TREE SURVEY WAS PERFORMED BETWEEN MID-JANUARY 2008 AND MID-APRIL 2008.
3. THIS SURVEY IS NOT FOR ANY REAL ESTATE SALE, TRANSFER OF TITLE, OR CONVEYANCE.
4. ALL ADJOINER INFORMATION SHOWN WAS INPUT FROM DATA RETRIEVED FROM PENDER COUNTY REGISTRY.
5. INVENTORY IN DENSLY WOODED AREAS WAS DERIVED BY NUMEROUS COUNTING OF 25' X 25' BLOCKS. THE COUNT FROM THOSE 25' X 25' BLOCKS AND THE AREA OF THOSE BLOCKS WAS THEN PRO-RATED TO MATCH THE DENSLY WOODED AREA.
6. WETLANDS AS SHOWN TAKEN FROM MAP "ST. GEORGES REACH WETLANDS MAP" DATED SEPTEMBER 27TH, 2007 BY SOUTHWIND SURVEYING, ENGINEERING & LAND DEVELOPMENT.

REFERENCES

MB. 43, PG. 95
MB. 43, PG. 133
MB. 43, PG. 12
ALL ADJOINING PROPERTY INFORMATION, AS SHOWN ON THE FACE OF THIS MAP

LEGEND

EIP – EXISTING IRON PIPE
EIR – EXISTING IRON REBAR
ECM – EXISTING CONCRETE MONUMENT
PTP – PINCHED TOP PIPE
IRS – IRON REBAR SET
R/W – RIGHT OF WAY

EXISTING IRON PIPE
EXISTING IRON REBAR
EXISTING CONCRETE MONUMENT
EXISTING R/W DISC
IRON REBAR SET
WETLANDS LINE
WETLANDS
TREE LINE

GRAPHIC SCALE

300 0 150 300 600 1200
(IN FEET)
1 INCH = 300 FT.

VICINITY MAP NO SCALE

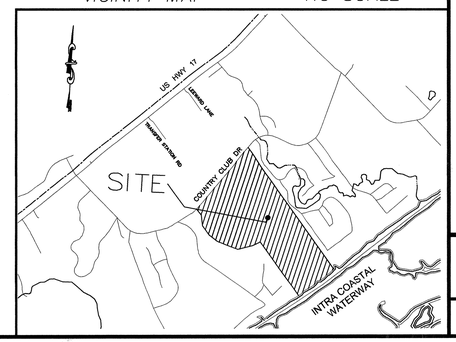

No.	DATE	DESCRIPTION
		REVISIONS

PLAN DATE

Urban, Ltd.
108 North Kerr Avenue
Suite K-1
Wilmington, NC 28405
Tel. 910.395.1655
Fax 910.395.1451
www.urban-ltd.com
Planners-Engineers-Landscape Architects-Land Surveyors

TREE INVENTORY SURVEY

ST. GEORGE'S REACH

TOPSAIL TOWNSHIP
PENDER COUNTY, NORTH CAROLINA

DATE: JUNE 18, 2008
C.I. N/A
SCALE: 1" = 300'

SHEET
TS-1
OF
16

FILE No.
TREE 07-522.03

NOTE : SEE SHEET 1 FOR ALL NOTES AND CERTIFICATES.

ECM
PER MB 43, PG 95
CONTROL CORNER

S38°43'16"E 430.14'

EIP

S38°43'16"E 389.53'

ECM

S38°43'16"E

FUTURE ROADWAY

FUTURE ROADWAY

FUTURE ROADWAY

RR SPIKE

COUNTRY CLUB DRIVE

60' RIGHT OF WAY

EIR DIS

SEE TS-2A FOR ADDED DETAIL

WETLANDS
SEE NOTE 6

No.	DATE	DESCRIPTION
		REVISIONS

PLAN DATE

Urban, Ltd.
108 North Kerr Avenue
Suite K-1
Wilmington, NC 28405
Tel. 910.395.1655
Fax 910.395.1451
www.urban-ltd.com

urban™
Planners-Engineers-Landscape Architects-Land Surveyors

NORTH CAROLINA PROFESSIONAL SEAL L-4659 ROBERT SURVEYOR

TREE INVENTORY SURVEY

ST. GEORGE'S REACH

TOPSAIL TOWNSHIP
PENDER COUNTY, NORTH CAROLINA

DATE: JUNE 18, 2008

SCALE: 1" = 60'

C.I. N/A

SHEET
TS-2
OF
16

FILE No.
TREE 07-522.03

NOTE : SEE SHEET 1 FOR ALL NOTES AND CERTIFICATES.

FUTURE ROADWAY

No.	DATE	DESCRIPTION
		REVISIONS

PLAN DATE

Urban, Ltd.
108 North Kerr Avenue
Suite K-1
Wilmington, NC 28405
Tel. 910.395.1655
Fax 910.395.1451
www.urban-ltd.com

urban
Planners • Engineers • Landscape Architects • Land Surveyors

NORTH CAROLINA PROFESSIONAL SEAL L-4458 LAND SURVEYOR ROBERT G. SIMS

TREE INVENTORY SURVEY

ST. GEORGE'S REACH

TOPSAIL TOWNSHIP
PENDER COUNTY, NORTH CAROLINA

DATE: JUNE 18, 2008

SCALE: 1" = 60'

C.I. N/A

SHEET
TS-2A
OF
16

FILE No.
TREE 07-522.03

No.	DATE	DESCRIPTION

REVISIONS

PLAN DATE

Urban, Ltd.
108 North Kerr Avenue
Suite K-1
Wilmington, NC 28405
Tel. 910.395.1655
Fax 910.395.1451
www.urban-ltd.com

urban™
Planners•Engineers•Landscape Architects•Land Surveyors

NORTH CAROLINA PROFESSIONAL SEAL L-4659 LAND SURVEYOR ROBERT G. SESSOMS 6/18/08

TREE INVENTORY SURVEY

ST. GEORGE'SS REACH

TOPSAIL TOWNSHIP
PENDER COUNTY, NORTH CAROLINA

SCALE: 1" = 60'
C.I. N/A
DATE: JUNE 18, 2008

SHEET
TS-3
OF
16

FILE No.
TREE 07-522.03

NOTE : SEE SHEET 1 FOR ALL NOTES AND CERTIFICATES.

MMON
REA

31 32 33 34 35 36 37 38 40 41 42 43 44 45 46 47

S38°43'16"E

2921.71'

WETLANDS
SEE NOTE 6

WETLANDS
SEE NOTE 6

No.	DATE	DESCRIPTION
		REVISIONS

PLAN DATE

Urban, Ltd.
108 North Kerr Avenue
Suite K-1
Wilmington, NC 28405
Tel. 910.395.1655
Fax 910.395.1451
www.urbanltd.com

urban™
Planners-Engineers-Landscape Architects-Land Surveyors

NORTH CAROLINA PROFESSIONAL SEAL L-4659 LAND SURVEYOR ROBERT S. GREEN

SWS EFFECTIVE 01/01/07

TREE INVENTORY SURVEY

ST. GEORGE'S REACH

TOPSAIL TOWNSHIP
PENDER COUNTY, NORTH CAROLINA

DATE: JUNE 18, 2008

SCALE: 1" = 60'

C.I. N/A

SHEET
TS-4
OF
16

FILE No.
TREE 07-522.03

NOTE : SEE SHEET 1 FOR ALL NOTES AND CERTIFICATES.

48 49 50 51 52 53 54 55 56

ECM

EIP

S38°43'10"E 200.15'

494.00'

S33°27'21"W 74.89'

S49°09'51"W 202.74'

S50°55'54"W 204.90'

S47°24'58"W 136.66'

S53°02'31"W 23.62'

S53°02'30"W 186.78'

S37°33'49"W 117.11'

COASTAL WETLANDS LINE

NORMAL HIGH WATER LINE

USACE R/W

5

No.	DATE	DESCRIPTION
		REVISIONS

PLAN DATE

Urban, Ltd.
108 North Kerr Avenue
Suite K-1
Wilmington, NC 28405
Tel. 910.395.1655
Fax 910.395.1451
www.urbanltd.com

urban™
Planners-Engineers-Landscape Architects-Land Surveyors

NORTH CAROLINA PROFESSIONAL SEAL L-4659 LAND SURVEYOR ROBERT G. SIMS 6/18/08

TREE INVENTORY SURVEY

ST. GEORGE'S REACH

TOPSAIL TOWNSHIP
PENDER COUNTY, NORTH CAROLINA

SCALE: 1" = 60' C.I. N/A DATE: JUNE 18, 2008

SHEET
TS-5
OF
16

FILE No.
TREE 07-522.03

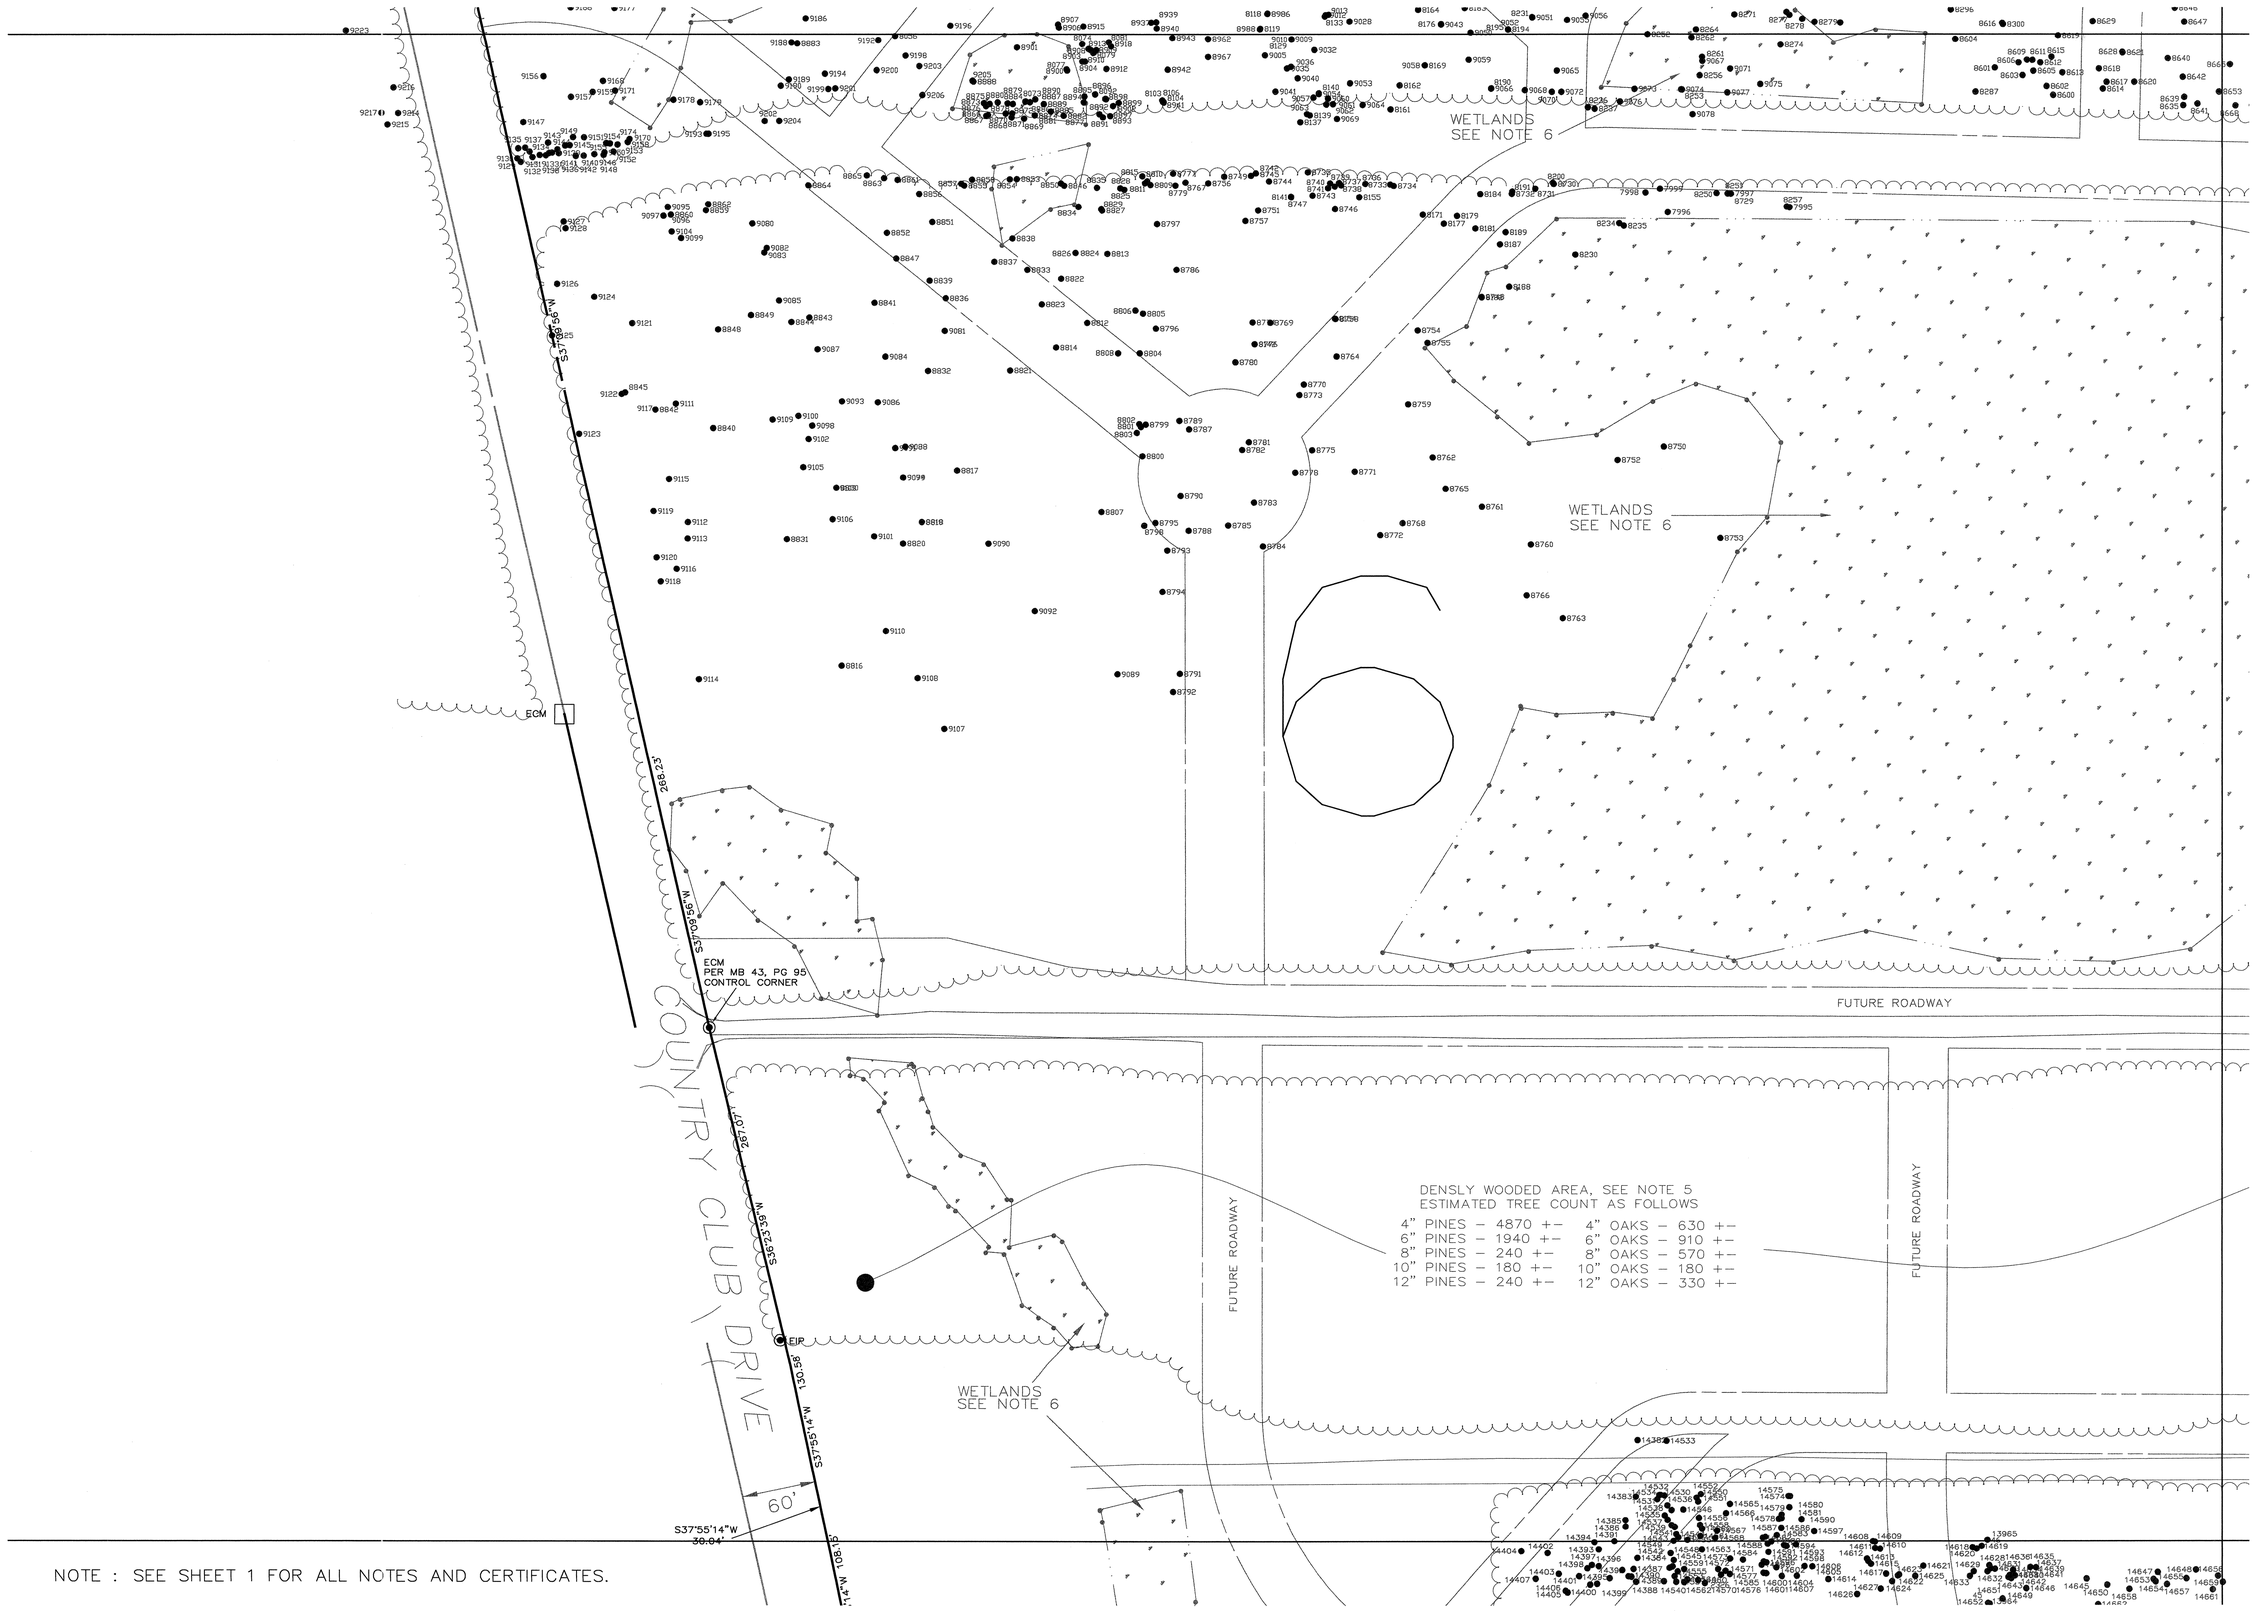

NOTE : SEE SHEET 1 FOR ALL NOTES AND CERTIFICATES.

No.	DATE	DESCRIPTION

REVISIONS

PLAN DATE

Urban, Ltd.
108 North Kerr Avenue
Suite K-1
Wilmington, NC 28405
Tel. 910.395.1655
Fax 910.395.1451
www.urban-ltd.com

urban™
Planners • Engineers • Landscape Architects • Land Surveyors

NORTH CAROLINA PROFESSIONAL SEAL L-4659 LAND SURVEYOR ROBERT G. SESSOMS

6/18/08

TREE INVENTORY SURVEY

ST. GEORGE'S REACH

TOPSAIL TOWNSHIP
PENDER COUNTY, NORTH CAROLINA

SCALE: 1" = 60' C.I. N/A DATE: JUNE 18, 2008

SHEET
TS-6
OF
16

FILE No.
TREE 07-522.03

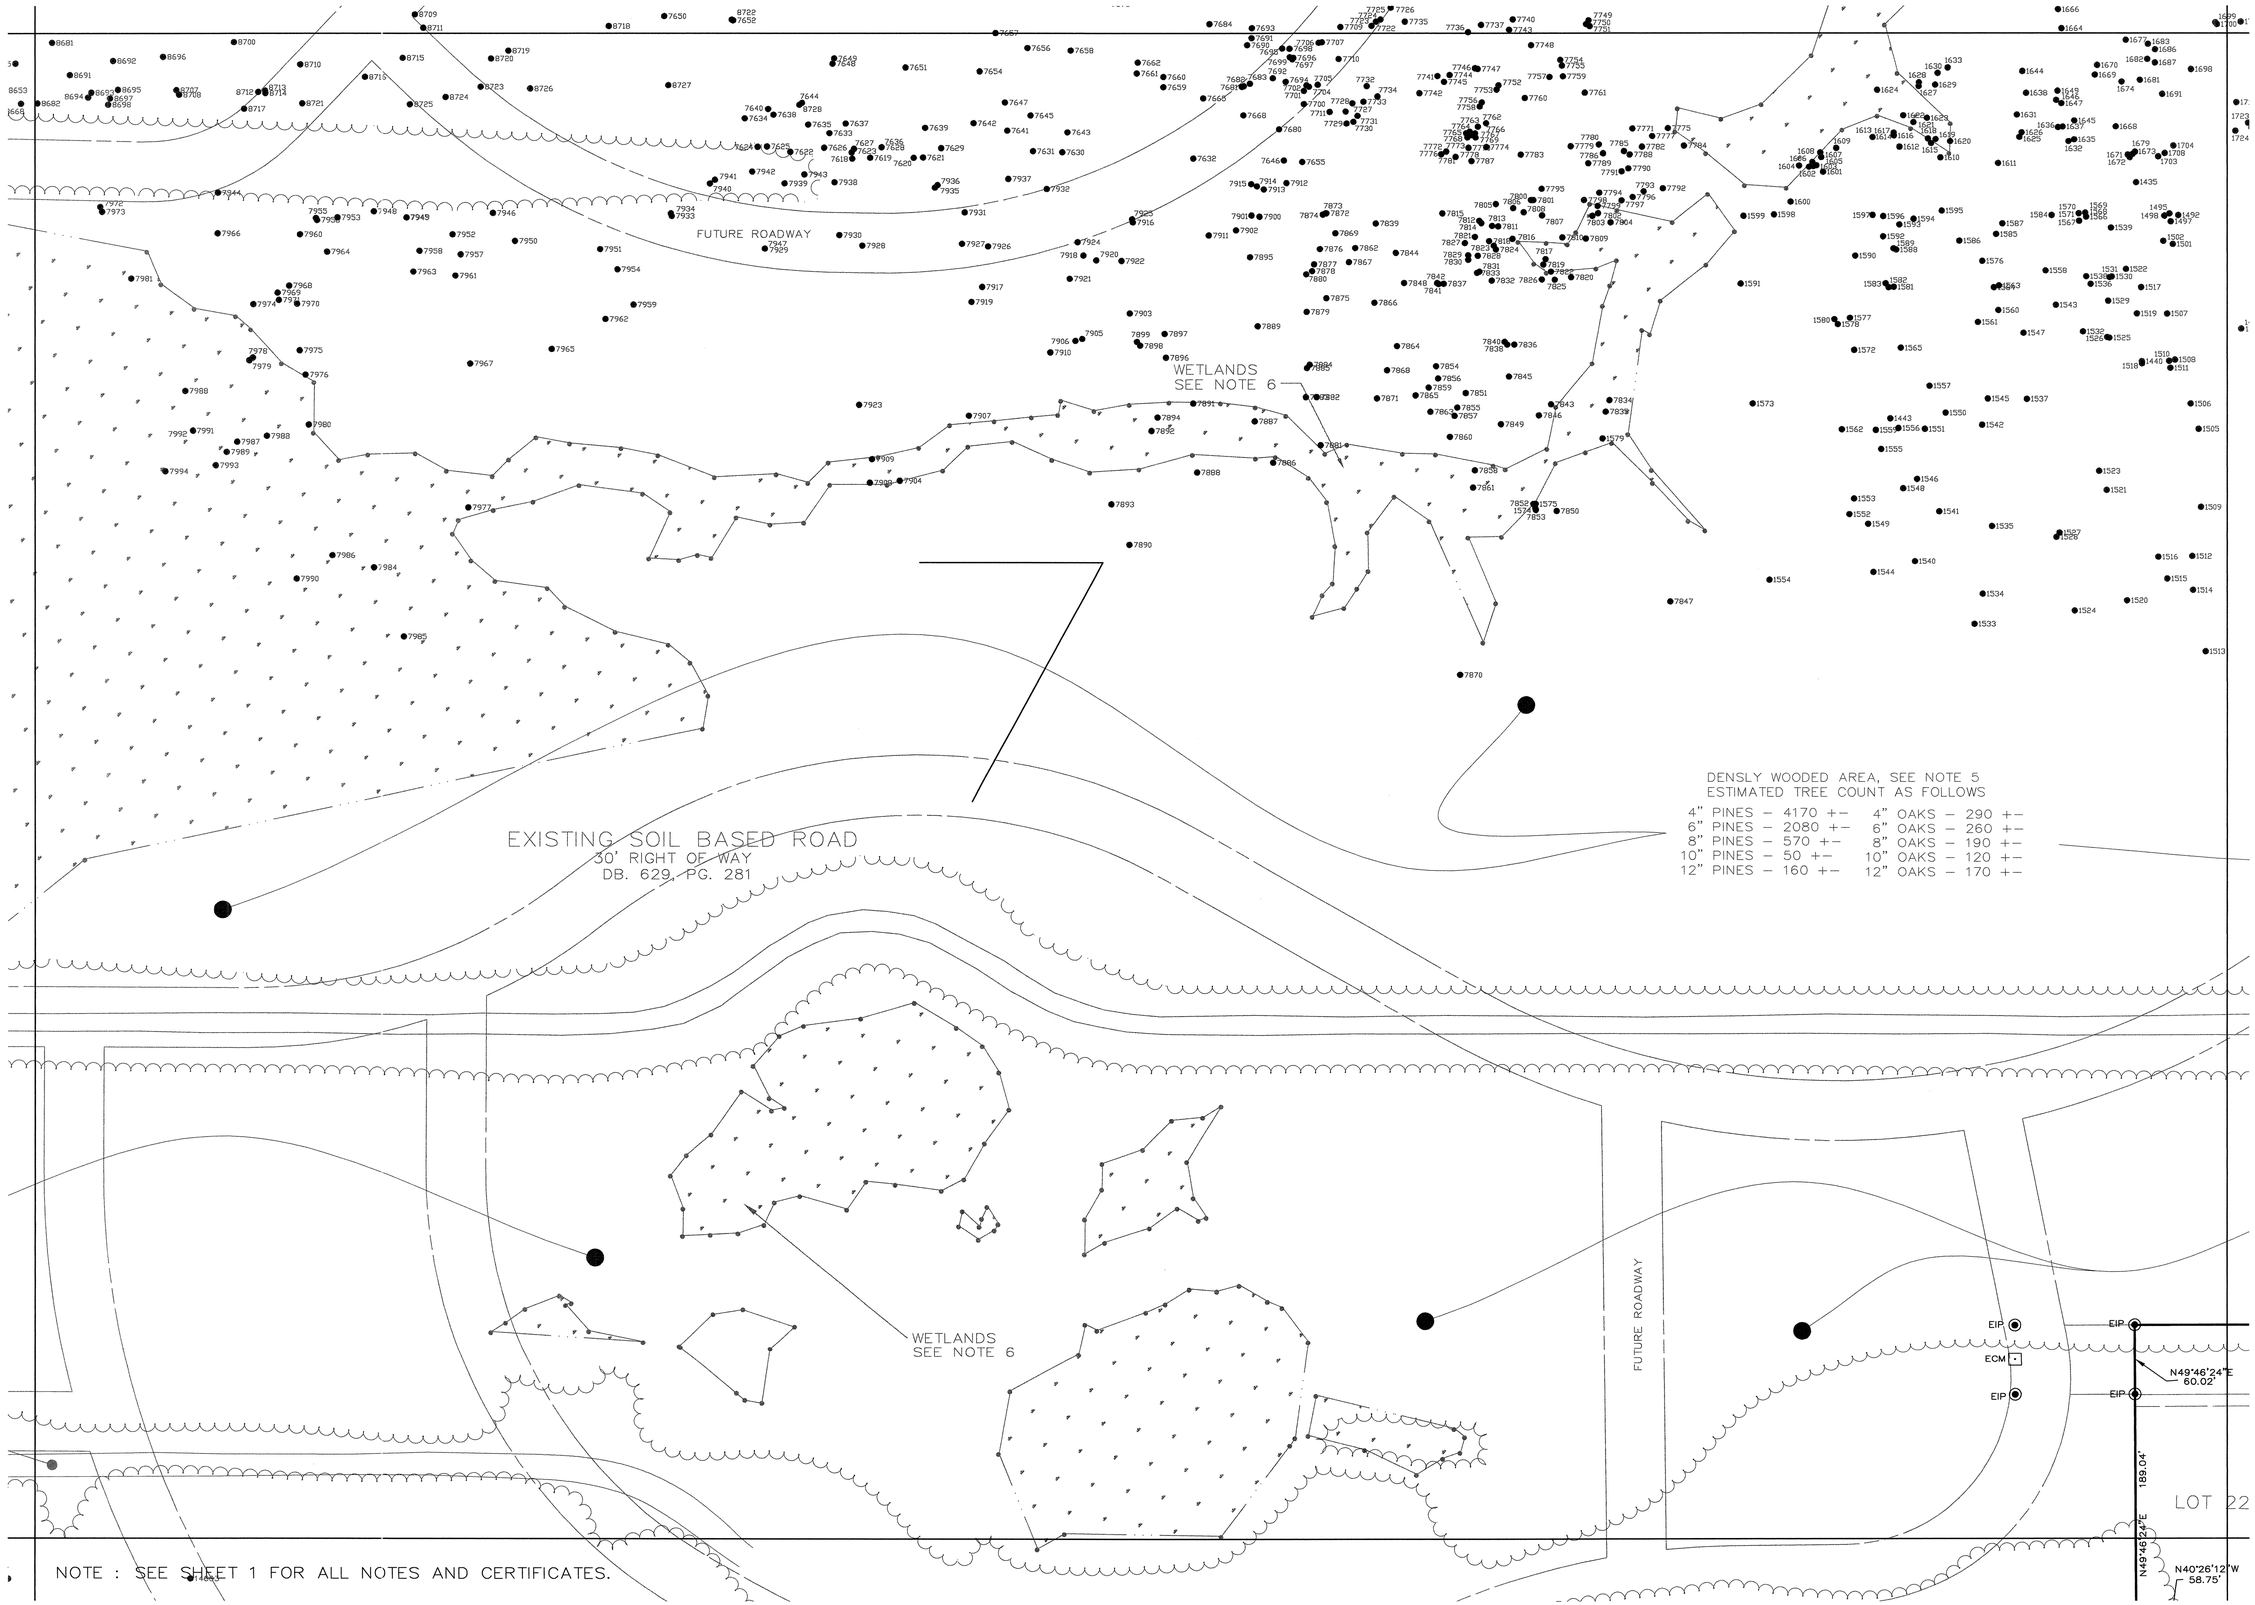

NOTE : SEE SHEET 1 FOR ALL NOTES AND CERTIFICATES.

No.	DATE	DESCRIPTION
		REVISIONS

PLAN DATE

Urban, Ltd.
108 North Kerr Avenue
Suite K-1
Wilmington, NC 28405
Tel. 910.395.1655
Fax 910.395.1451
www.urban-ltd.com

urban™
Planners • Engineers • Landscape Architects • Land Surveyors

NORTH CAROLINA PROFESSIONAL SEAL L-4659 LAND SURVEYOR ROBERT G. SESSOMS 6/19/08

TREE INVENTORY SURVEY

ST. GEORGE'S REACH

TOPSAIL TOWNSHIP
PENDER COUNTY, NORTH CAROLINA

SCALE: 1" = 60'
C.I. N/A
DATE: JUNE 18, 2008

SHEET
TS-7
OF
16

FILE No.
TREE 07-522.03

DENSLY WOODED AREA, SEE NOTE 5
ESTIMATED TREE COUNT AS FOLLOWS

4" PINES – 18350 +/–	4" OAKS – 3070 +/–
6" PINES – 6610 +/–	6" OAKS – 1480 +/–
8" PINES – 1650 +/–	8" OAKS – 240 +/–
10" PINES – 180 +/–	10" OAKS – 1000 +/–
12" PINES – 120 +/–	12" OAKS – 470 +/–
4" MAGNOLIA – 120 +/–	6" MAGNOLIA – 60 +/–
6" HOLLY – 120 +/–	10" BAY – 120 +/–
4" GUM – 300 +/–	10" GUM – 120 +/–
4" MAPLE – 350 +/–	12" GUM – 120 +/–
6" MAPLE – 350 +/–	4" HOLLY – 410 +/–

WETLANDS
SEE NOTE 6

VELUNZA PLANTATION RO

N40°09'04"W
2783.47'
ECM

AVILA AVENUE
60' PRIVATE R/W
AVILA AVENUE
30' RIGHT OF WAY

AVILA SUBDIVISION
MB 43, PG 95
MB 32, PG 116

LOT 22 | LOT 21 | LOT 20 | LOT 19 | LOT 18 | LOT 17 | LOT 16 | LOT 15 | LOT 14 | LOT 13 | LOT 12 | LOT 11 | LOT 10 | LOT 9 | LOT 8 | LOT 7

NOTE : SEE SHEET 1 FOR ALL NOTES AND CERTIFICATES.

No.	DATE	DESCRIPTION
		REVISIONS

PLAN DATE

Urban, Ltd.
108 North Kerr Avenue
Suite K-1
Wilmington, NC 28405
Tel. 910.395.1655
Fax 910.395.1451
www.urban-ltd.com

urban™
Planners-Engineers-Landscape Architects-Land Surveyors

NORTH CAROLINA PROFESSIONAL SEAL L-4659 LAND SURVEYOR ROBERT G. SIMMONS

TREE INVENTORY SURVEY

ST. GEORGE'S REACH

TOPSAIL TOWNSHIP
PENDER COUNTY, NORTH CAROLINA

SCALE: 1" = 60'
C.I. N/A
DATE: JUNE 18, 2008

SHEET
TS-8
OF
16

FILE No.
TREE 07-522.03

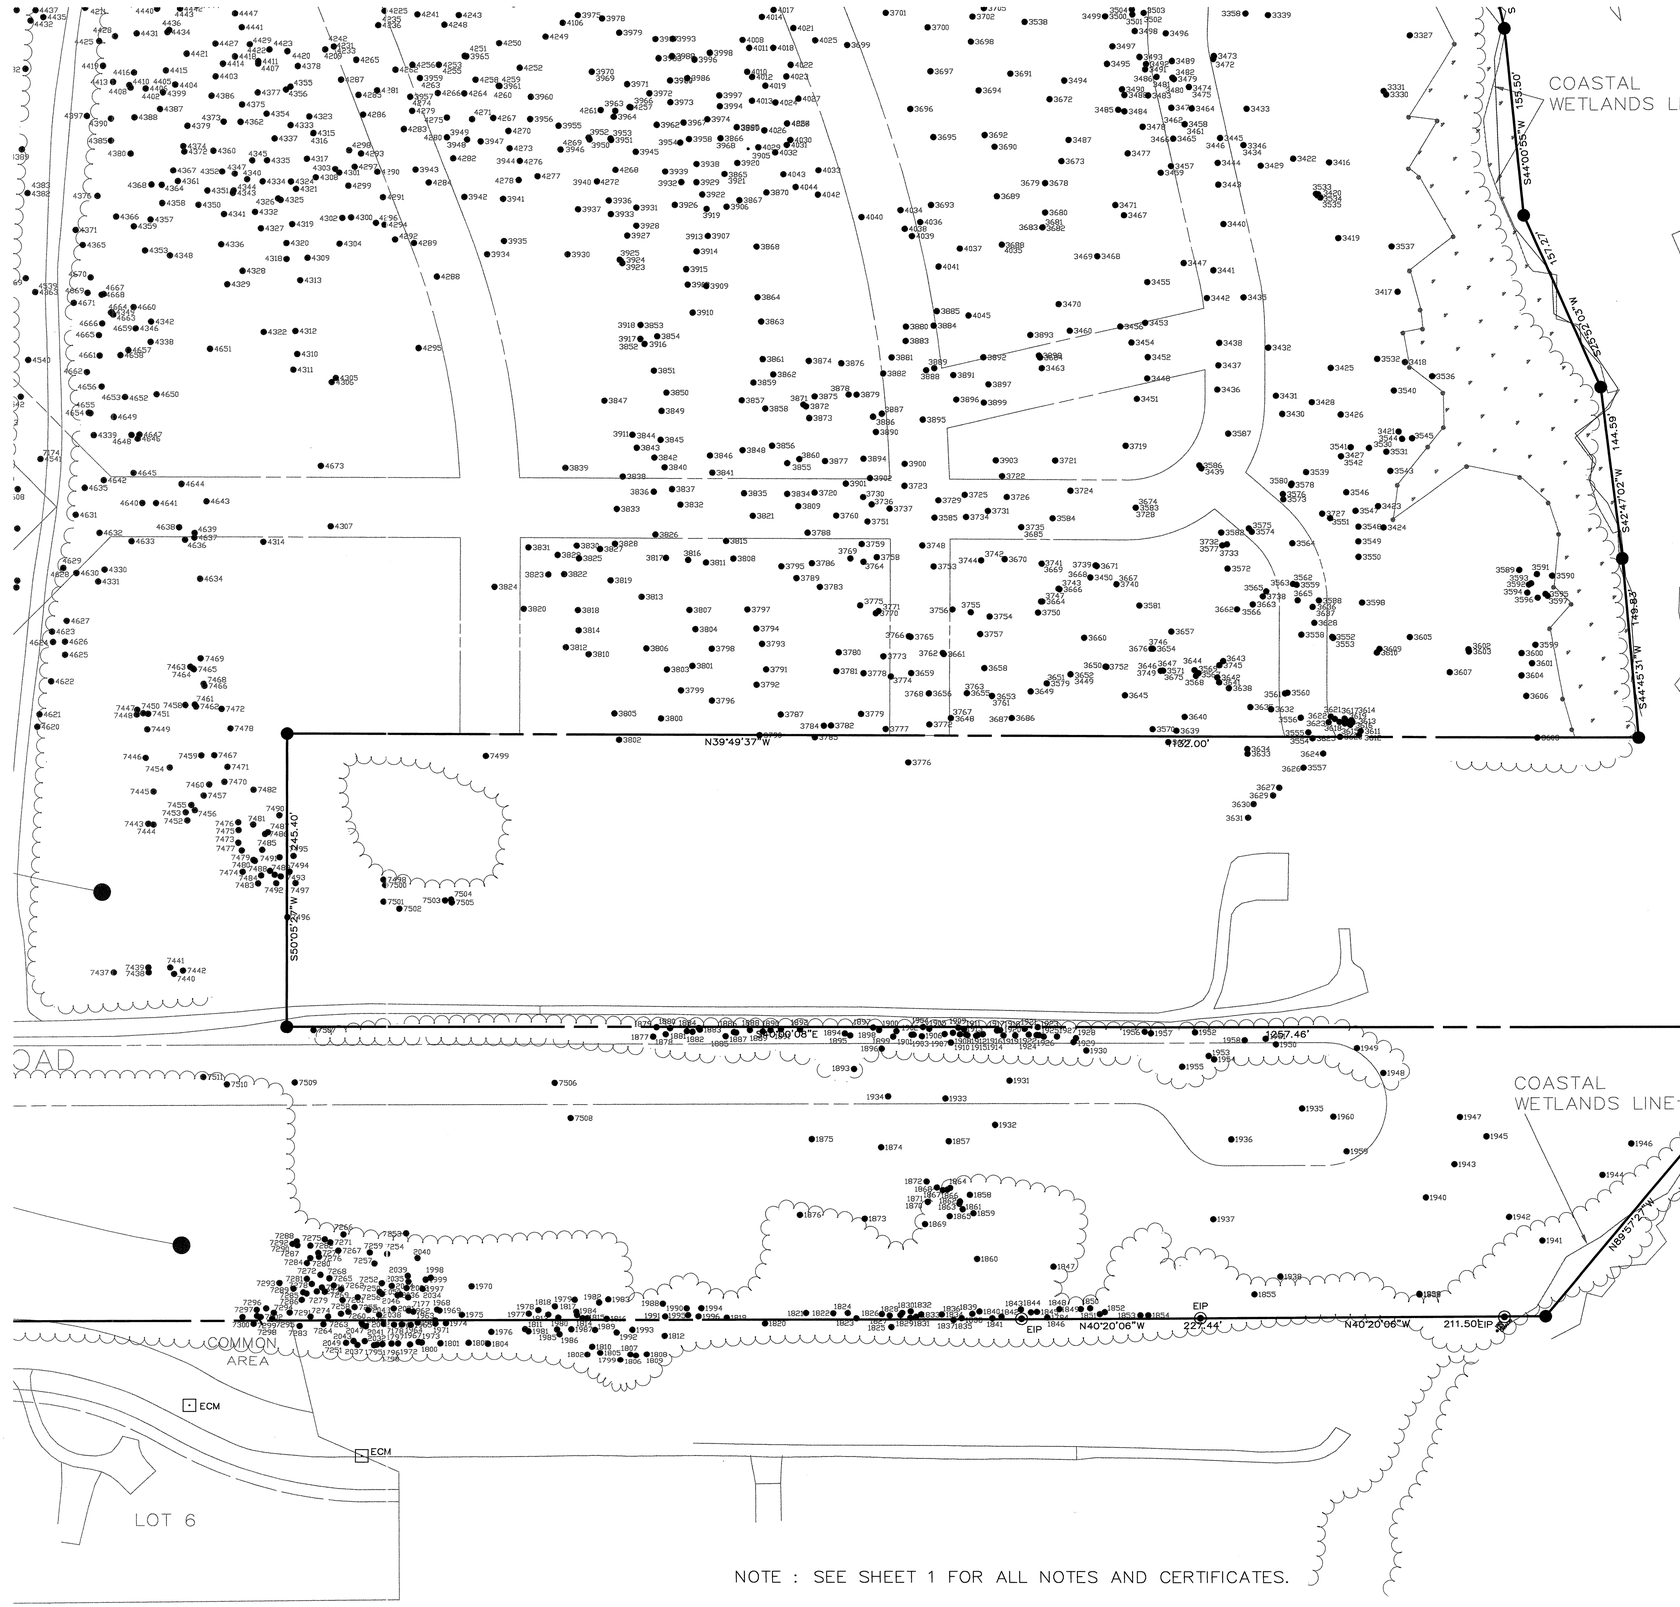

No.	DATE	DESCRIPTION
		REVISIONS

PLAN DATE

Urban Ltd.
108 North Kerr Avenue
Suite K-1
Wilmington, NC 28405
Tel. 910.395.1655
Fax 910.395.1451
www.urbanltd.com

urban™
Planners-Engineers-Landscape Architects-Land Surveyors

NORTH CAROLINA PROFESSIONAL SEAL L-4659 LAND SURVEYOR ROBERT G. SHORT

TREE INVENTORY SURVEY

ST. GEORGE'S REACH

TOPSAIL TOWNSHIP
PENDER COUNTY, NORTH CAROLINA

DATE: JUNE 18, 2008

SCALE: 1" = 60'

C.I. N/A

SHEET
TS-9
OF
16

FILE No.
TREE 07-522.03

NOTE : SEE SHEET 1 FOR ALL NOTES AND CERTIFICATES.

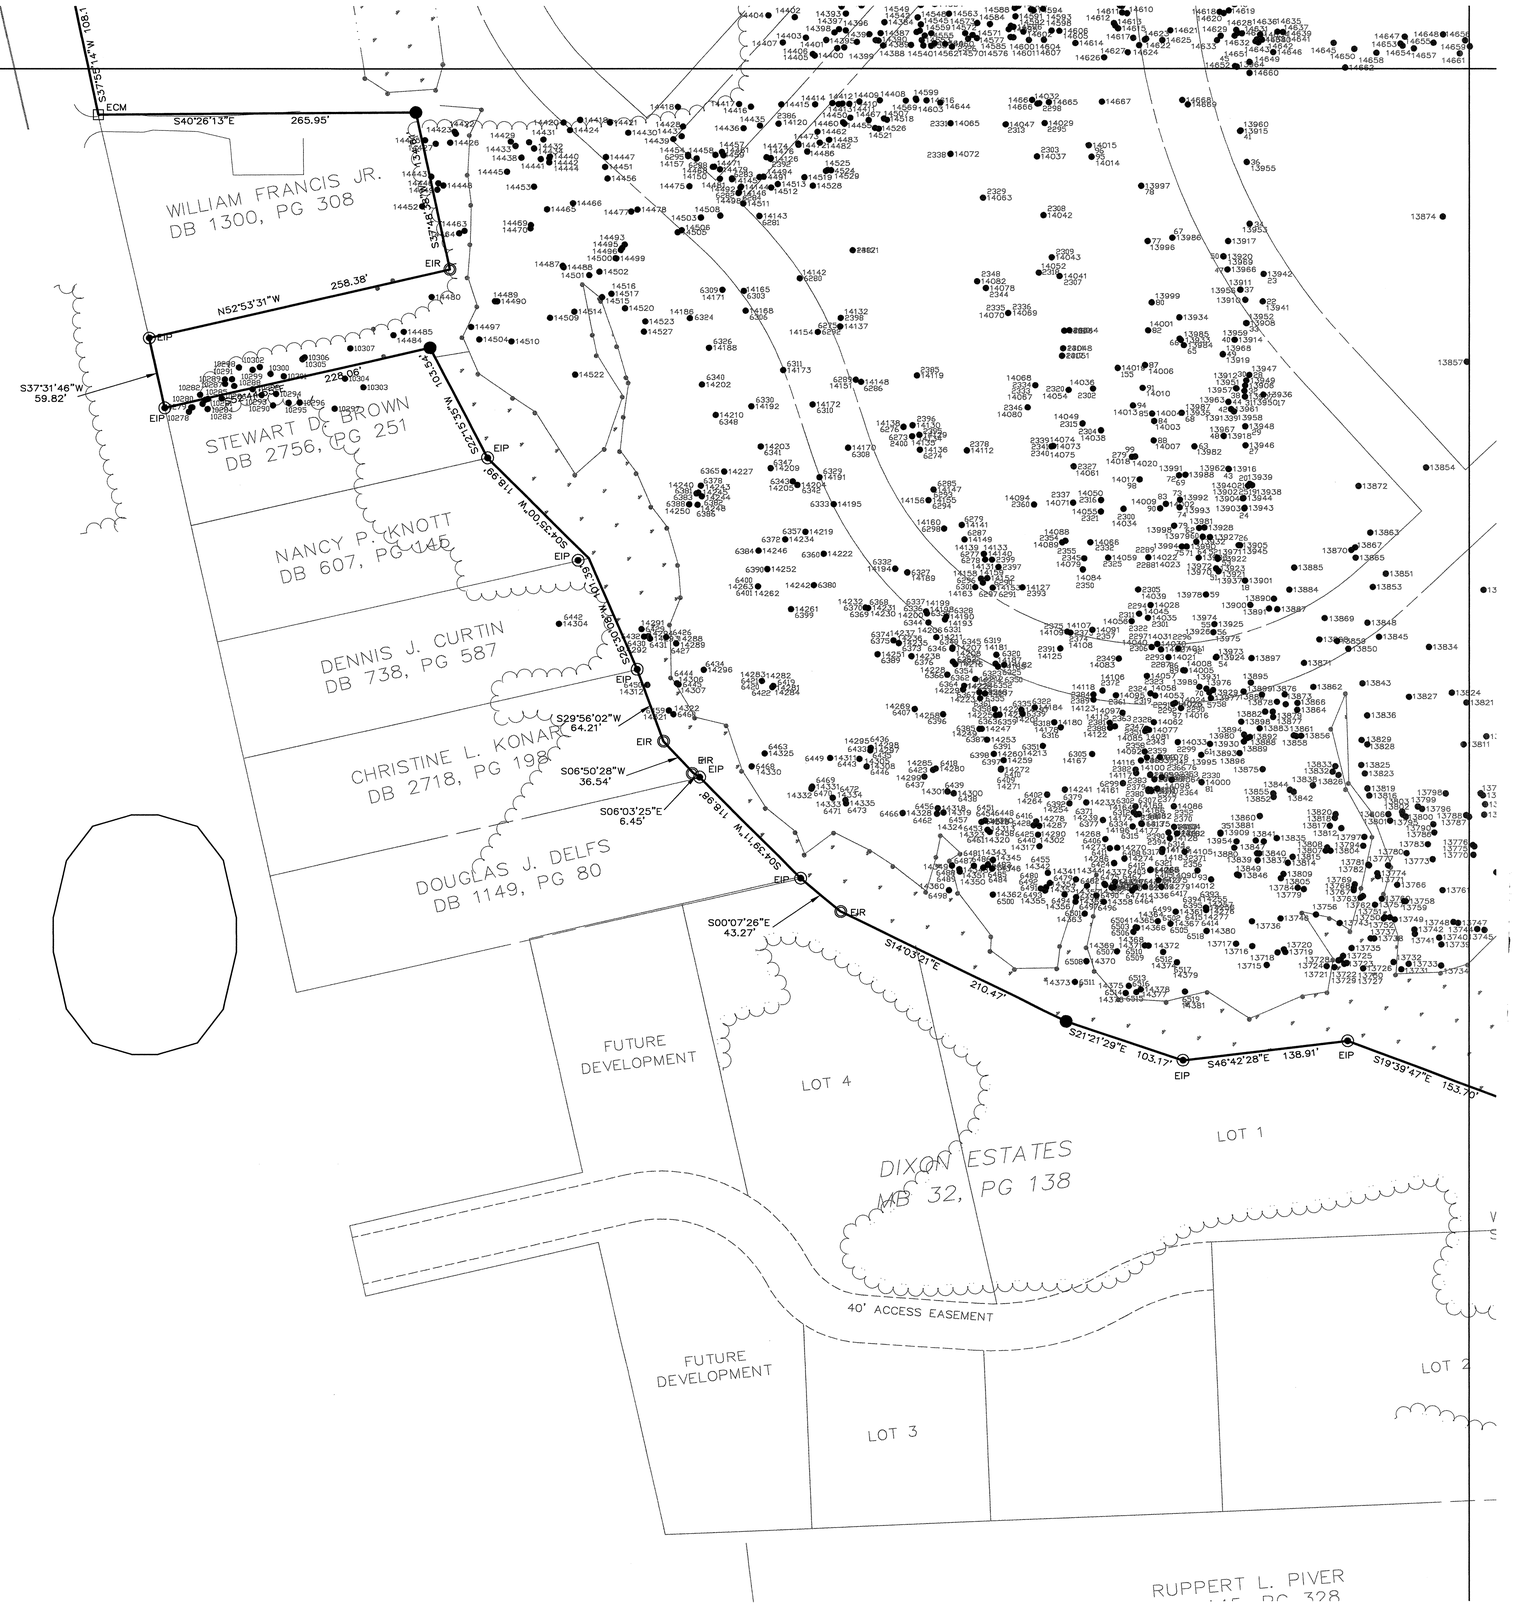

No.	DATE	DESCRIPTION
		REVISIONS

PLAN DATE

Urban, Ltd.
108 North Kerr Avenue
Suite K-1
Wilmington, NC 28405
Tel. 910.395.1655
Fax 910.395.1451
www.urban-ltd.com

urban™
Planners • Engineers • Landscape Architects • Land Surveyors

NORTH CAROLINA PROFESSIONAL SEAL L-4659 LAND SURVEYOR ROBERT G. SESSOMS

TREE INVENTORY SURVEY

ST. GEORGE'S REACH

TOPSAIL TOWNSHIP
PENDER COUNTY, NORTH CAROLINA

SCALE: 1" = 60'
C.I. N/A
DATE: JUNE 18, 2008

SHEET
TS-10
OF
16

FILE No.
TREE 07-522.03

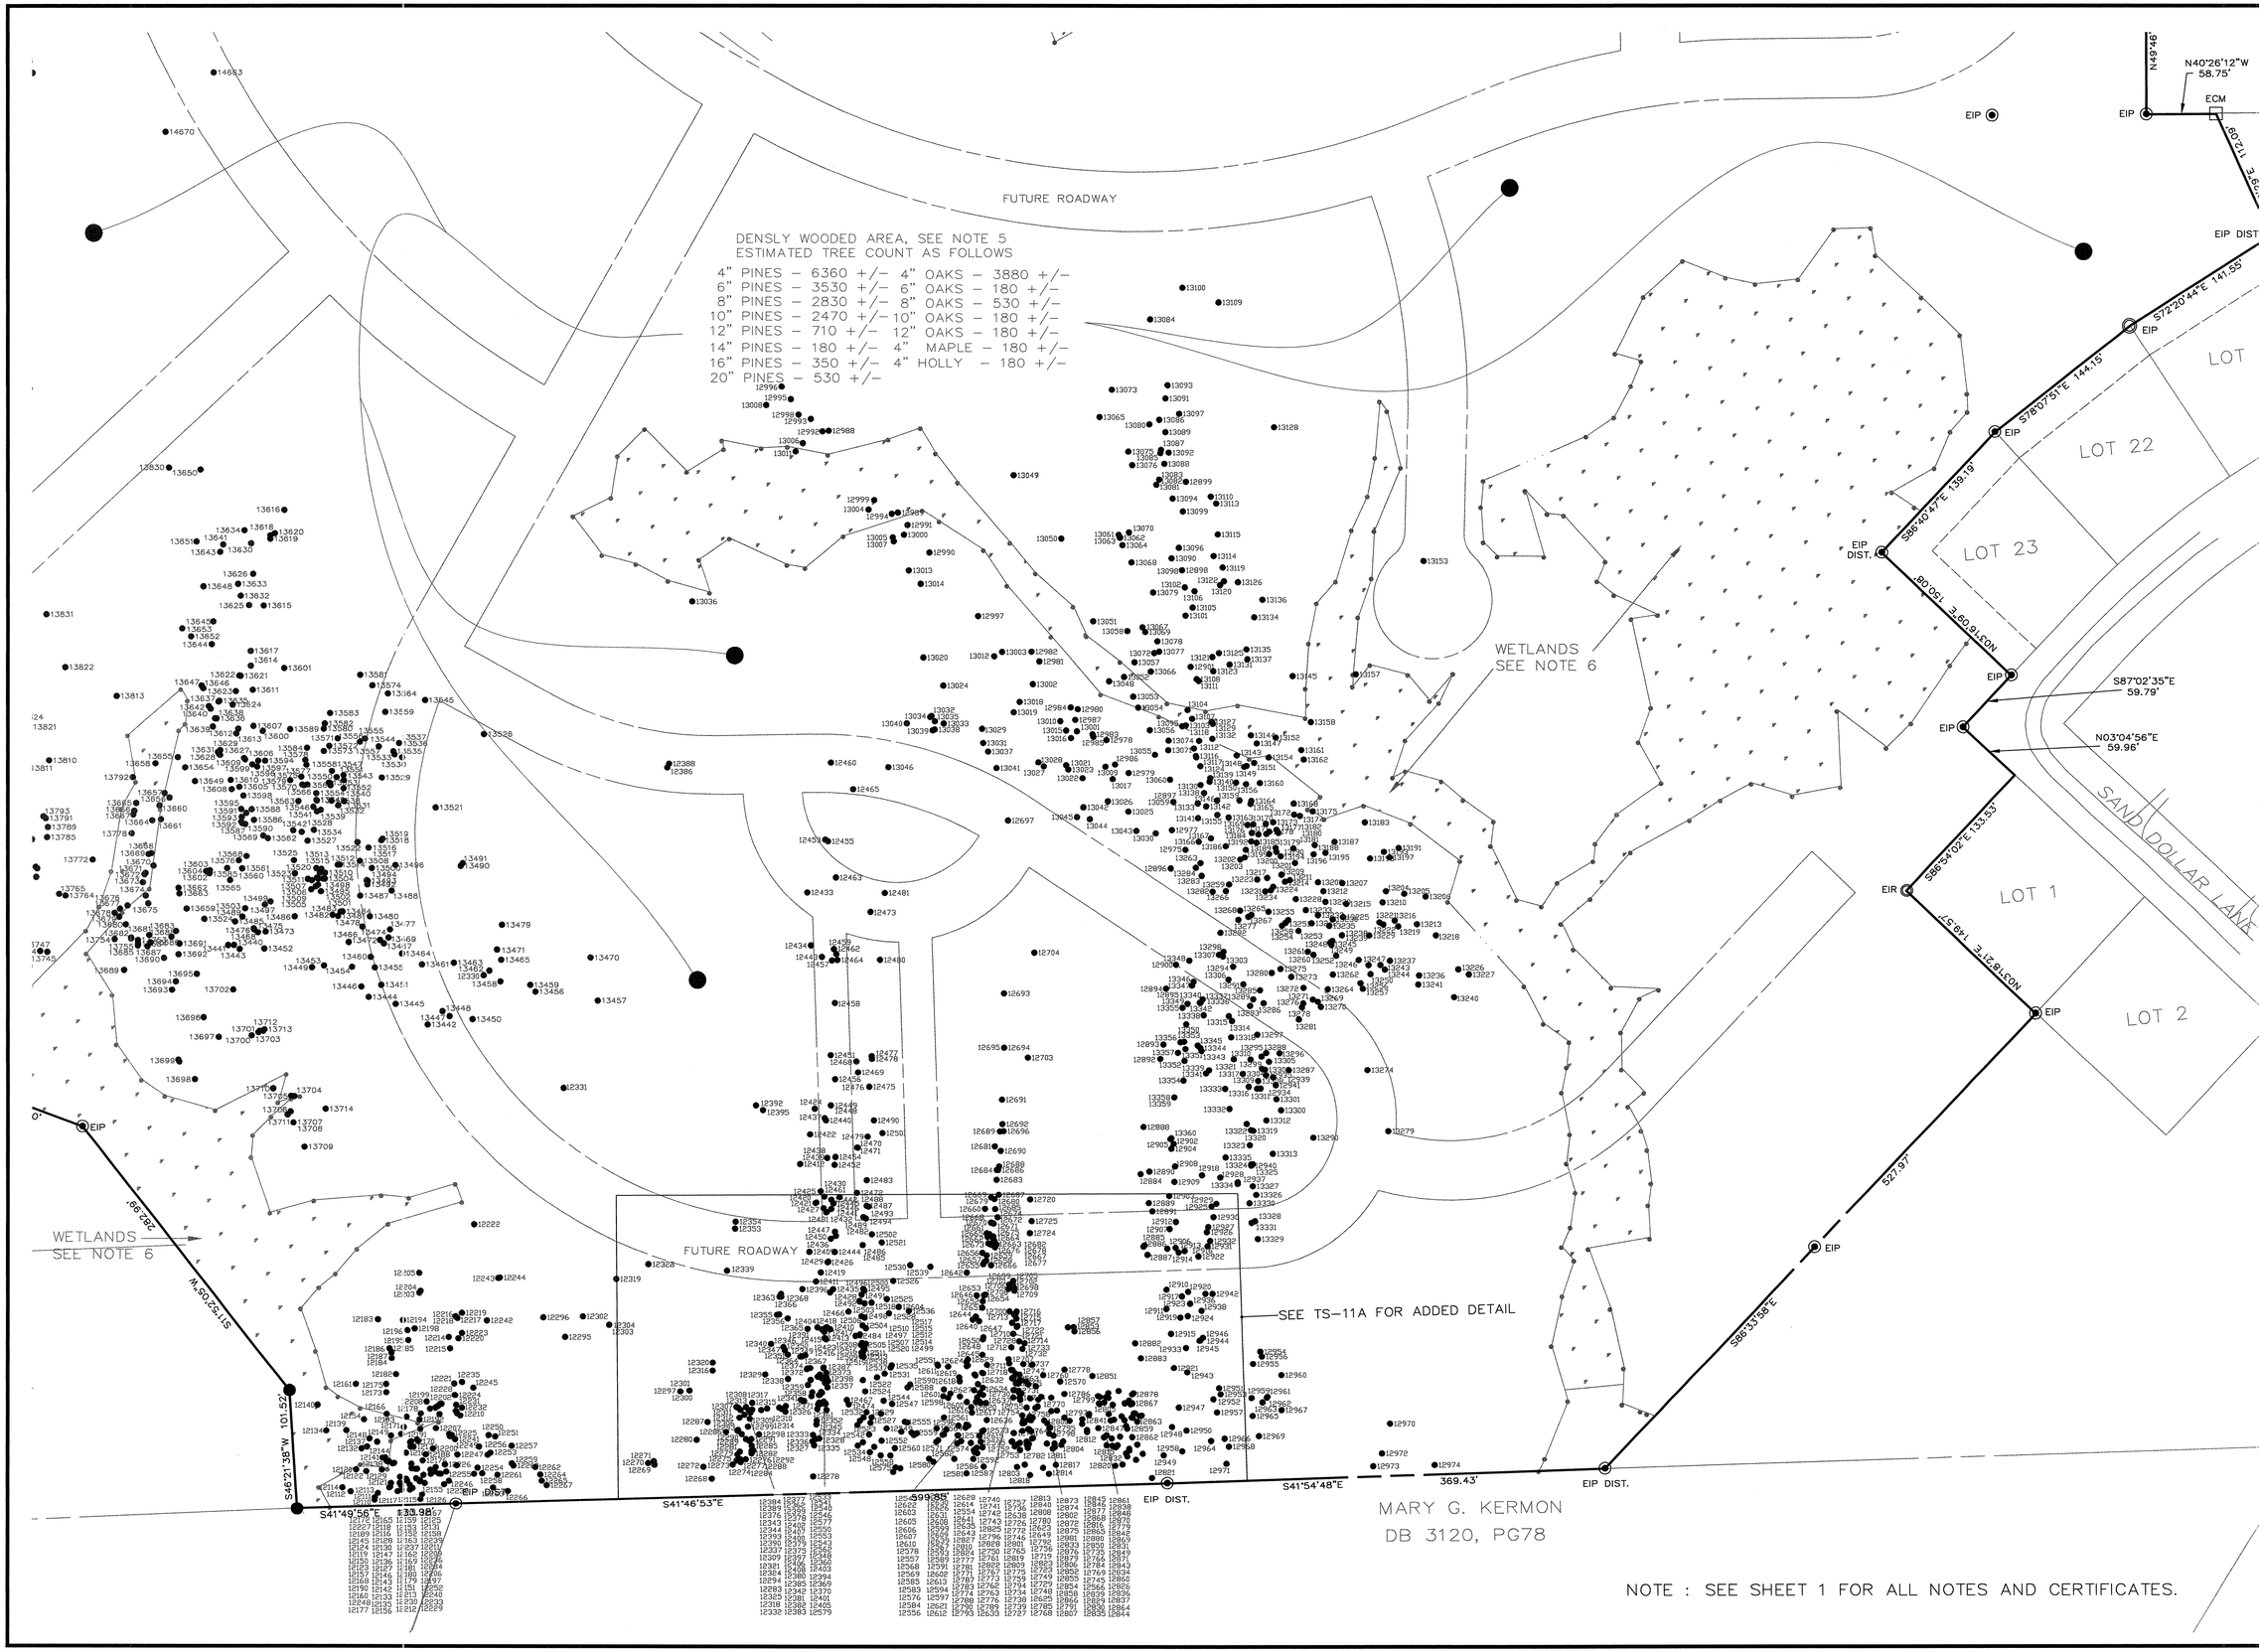

NOTE : SEE SHEET 1 FOR ALL NOTES AND CERTIFICATES.

No.	DATE	DESCRIPTION
		REVISIONS

PLAN DATE

urban
Planners-Engineers-Landscape Architects-Land Surveyors
Urban, Ltd.
108 North Kerr Avenue
Suite K-1
Wilmington, NC 28405
Tel. 910.395.1655
Fax 910.395.1451
www.urban-ltd.com

NORTH CAROLINA PROFESSIONAL SEAL L-4659 LAND SURVEYOR ROBERT G. SESSOMS
6/18/08

TREE INVENTORY SURVEY

ST. GEORGE'SS REACH

TOPSAIL TOWNSHIP
PENDER COUNTY, NORTH CAROLINA

SCALE: 1" = 60'
C.I. N/A
DATE: JUNE 18, 2008

SHEET
TS-11
OF
16

FILE No.
TREE 07-522.03

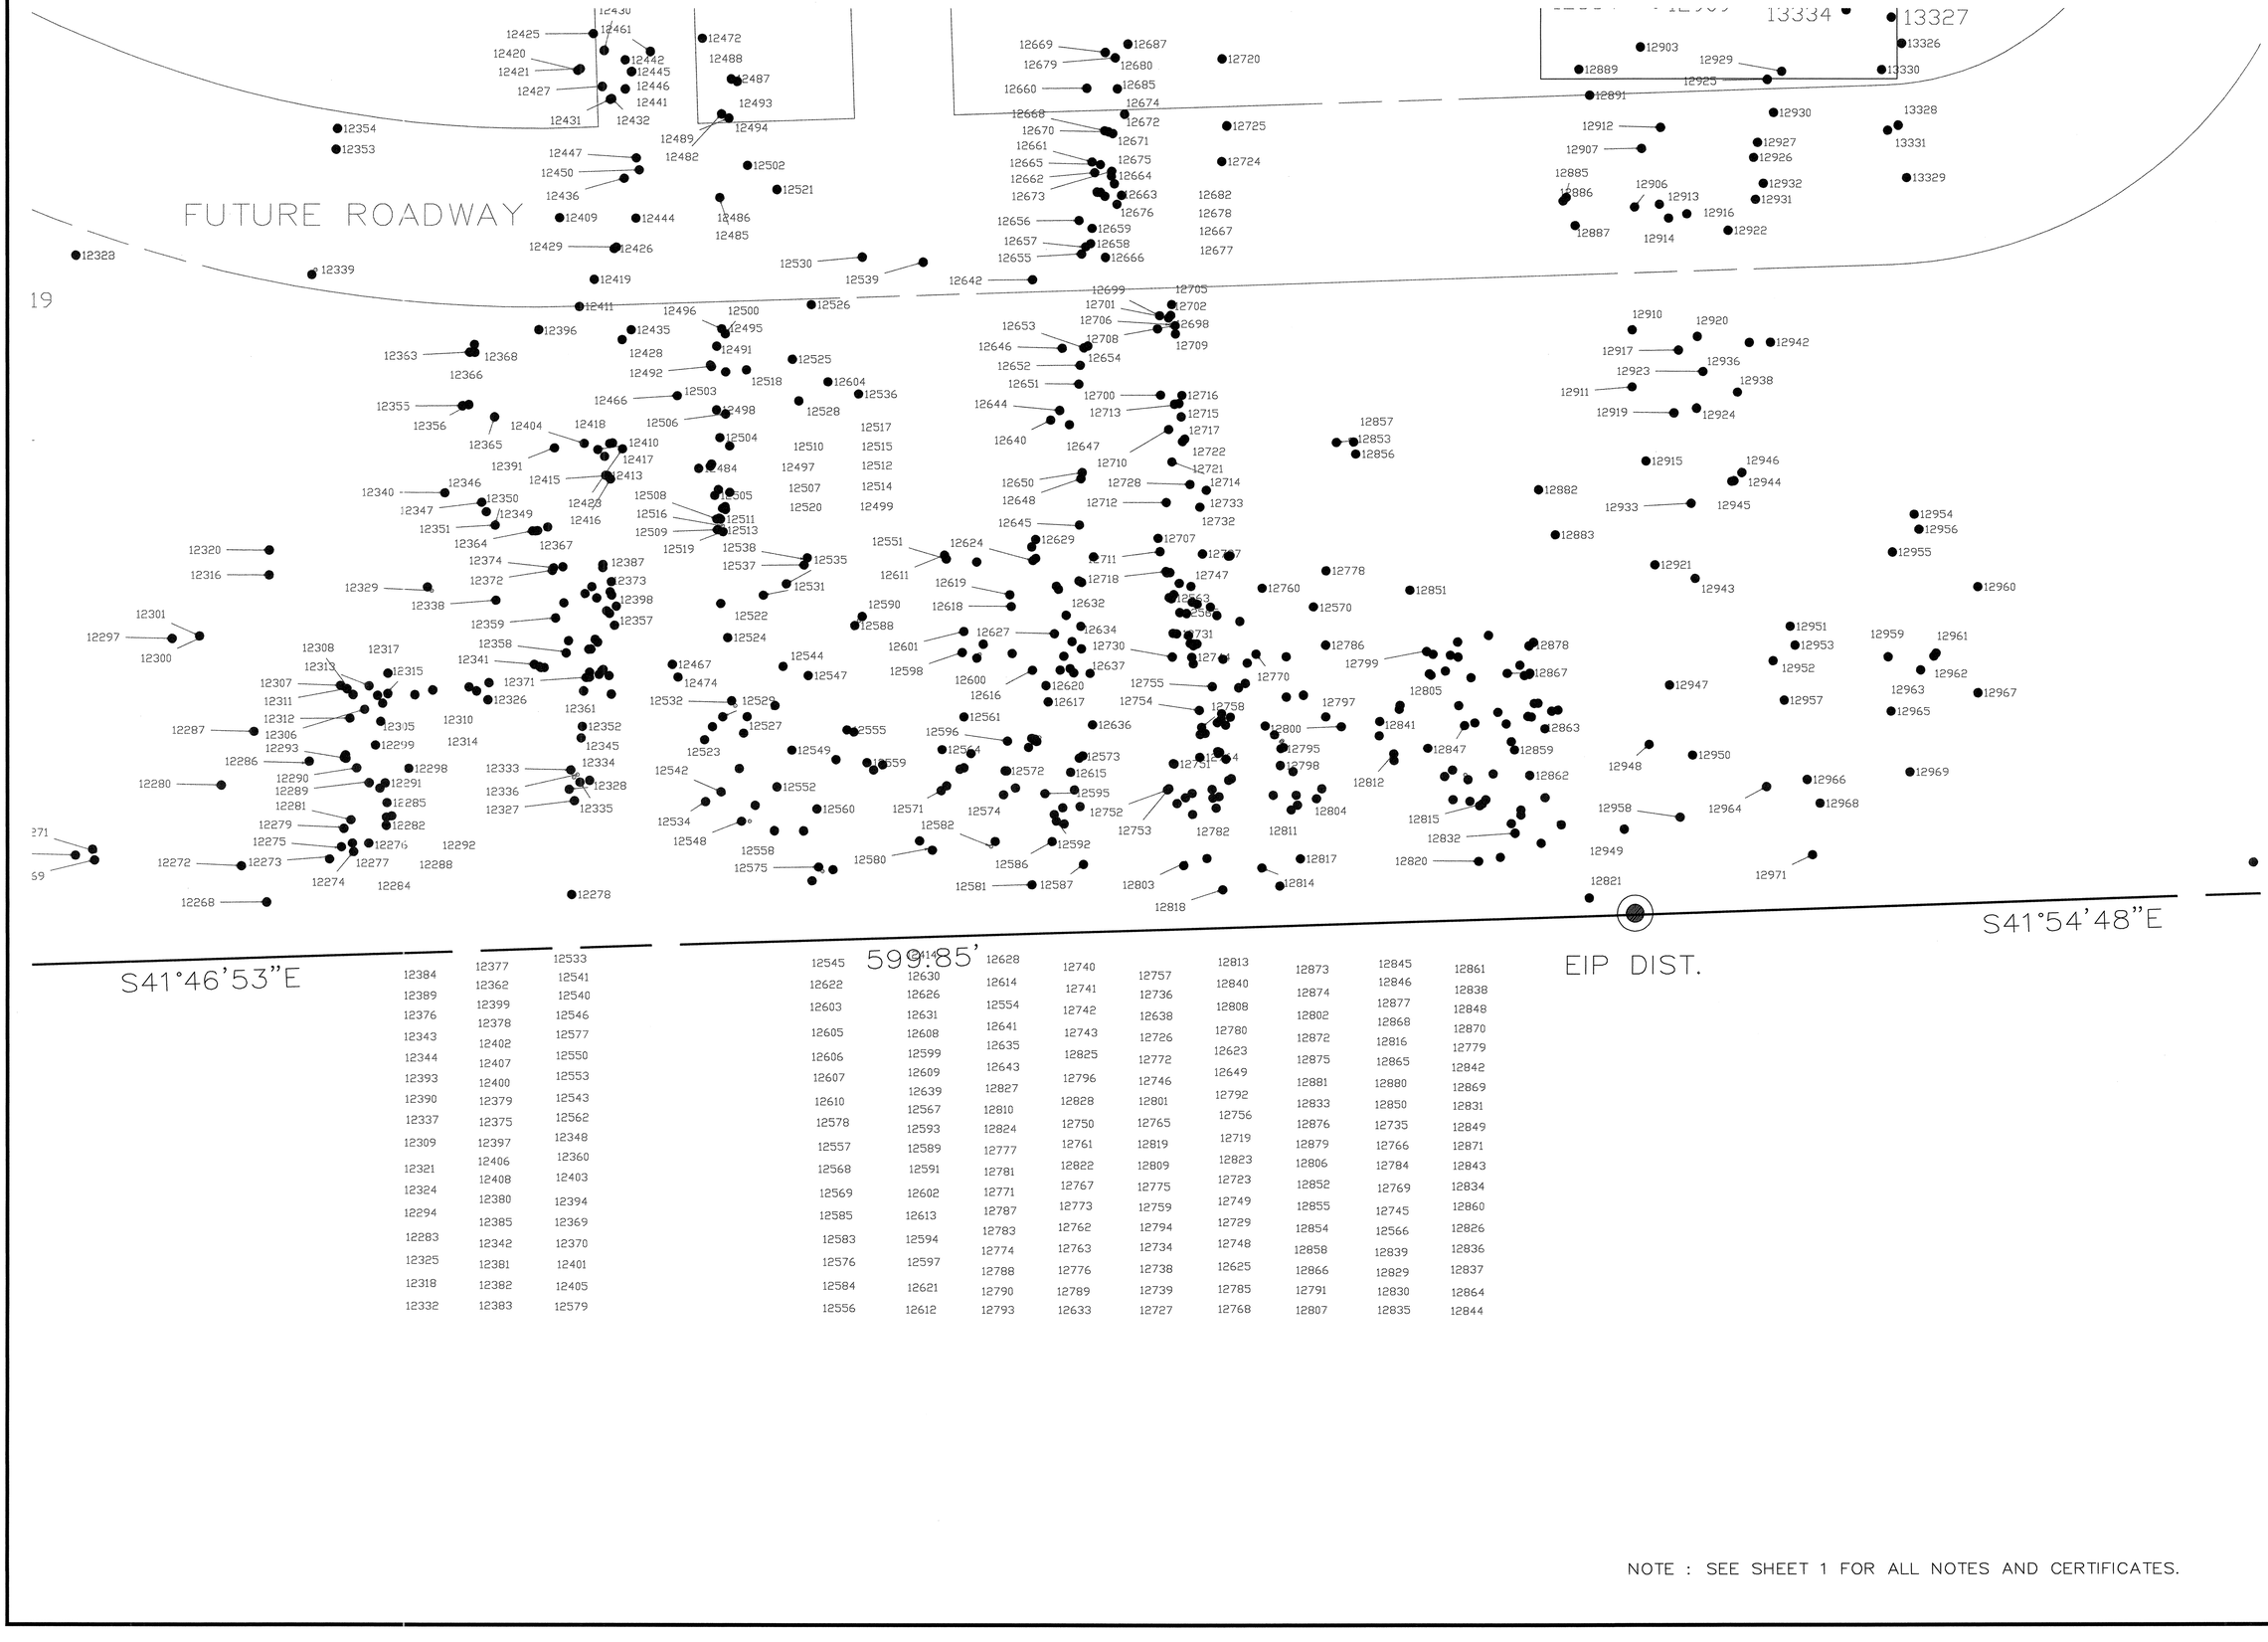

NOTE : SEE SHEET 1 FOR ALL NOTES AND CERTIFICATES.

No.	DATE	DESCRIPTION
		REVISIONS

PLAN DATE

Urban, Ltd
108 North Kerr Avenue
Suite K-1
Wilmington, NC 28405
Tel. 910.395.1655
Fax 910.395.1451
www.urbanltd.com

urban
Planners-Engineers-Landscape Architects-Land Surveyors

NORTH CAROLINA PROFESSIONAL SEAL L-4659 LAND SURVEYOR ROBERT G. SHORE, JR.

TREE INVENTORY SURVEY

ST. GEORGE'S REACH

TOPSAIL TOWNSHIP
PENDER COUNTY, NORTH CAROLINA

SCALE: 1" = 60'
C.I. N/A
DATE: JUNE 18, 2008

SHEET
TS-11A
OF
16

FILE No.
TREE 07-522.03

TREE TABLE

TREE #	TREE TYPE (SIZE IN INCHES)
1023	4pine
1024	6pine
1025	14pine
1026	6oak
1027	4oak
1028	4oak
1029	4pine
1030	4oak
1031	6oak
1032	6oak
1033	4oak
1034	4oak
1035	22pine
1036	4oak
1037	4oak
1038	4oak
1039	6oak
1040	16pine
1041	4oak
1042	4oak
1043	6oak
1044	12pine
1045	4oak
1046	4oak
1047	6oak
1048	8pine
1049	8pine
1050	8pine
1051	4pine
1052	8pine
1053	4pine
1054	14pine
1055	6pine
1056	12pine
1057	6oak
1058	6pine
1059	6pine
1060	12pine
1061	8oak
1062	6pine
1063	6oak
1064	6pine
1065	8oak
1066	8oak
1067	6pine
1068	14pine
1069	8pine
1070	10pine
1071	8pine
1072	4pine
1073	6pine
1074	10pine
1075	4oak
1076	4oak
1077	4oak
1078	6oak
1079	4oak
1080	8pine
1081	8pine
1082	10pine
1083	4pine
1084	6pine
1085	10pine
1086	6pine
1087	4oak
1088	6pine
1089	10pine
1090	8pine
1091	6pine
1092	8pine
1093	4oak
1094	6pine
1095	6pine
1096	6pine
1097	4oak
1098	10pine
1099	6pine
1100	4 Pine
1101	4 Pine
1102	4 Pine
1103	13 Pine
1104	4 Pine
1105	4 Oak
1106	4 Pine
1107	4 Oak
1108	4 Pine
1109	8 Oak
1110	14 Pine
1111	10 Pine
1112	4 Pine
1113	6 Pine
1114	9 Pine
1115	4 Pine
1116	5 Pine
1117	4 Oak
1118	10 Pine
1119	9 Pine
1120	10 Pine
1121	8 Pine
1122	9 Pine
1123	7 Pine
1124	8 Pine
1125	4 Pine
1126	4 Pine
1127	4 Pine
1128	7 Pine
1129	7 Pine
1130	4 Pine
1131	4 Pine
1132	4 Pine
1133	4 Pine
1134	4 Pine
1135	4 Pine
1136	4 Pine
1137	4 Pine
1138	4 Pine
1139	4 Pine
1140	6 Pine
1141	4 Pine
1142	6 Pine
1143	6 Pine
1144	6 Pine
1145	6 Pine
1146	6 Pine
1147	4 Pine
1148	6 Pine
1149	4 Hol
1150	4 Pine
1151	4 Pine
1152	4 Pine
1153	4 Pine
1154	6 Pine
1155	6 Pine
1156	4 Pine
1157	4 Pine
1158	4 Pine
1159	4 Pine
1160	6 Pine
1161	14 Oak
1162	8 Pine
1163	6 Pine
1164	6 Pine
1165	8 Pine
1166	6 Pine
1167	6 Pine
1168	8 Pine
1169	6 Pine
1170	6 Pine
1171	6 Pine
1172	6 Pine
1173	4 Pine
1174	4 Pine
1175	14 Oak
1176	8 Pine
1177	8 Pine
1178	6 Pine
1179	6 Pine
1180	4 Pine
1181	6 Pine
1182	6 Pine
1183	4 Pine
1184	6 Pine
1185	6 Pine
1186	6 Pine
1187	4 Pine
1188	10 Gum
1189	4 Pine
1190	6 Oak
1191	6 Pine
1192	6 Pine
1193	4 Pine
1194	4 Pine
1195	4 Pine

TREE TABLE

TREE #	TREE TYPE (SIZE IN INCHES)
1196	6 Pine
1197	6 Pine
1198	6 Pine
1199	6 Pine
1200	10 Gum
1201	4 Pine
1202	6 Hol
1203	6 Oak
1204	6 Pine
1205	6 Oak
1206	6 Pine
1207	4 Pine
1208	4 Pine
1209	8 Pine
1210	6 Pine
1211	4 Pine
1212	4 Pine
1213	4 Pine
1214	4 Pine
1215	6 Pine
1216	6 Pine
1217	6 Pine
1218	6 Pine
1219	4 Pine
1220	6 Pine
1221	6 Pine
1222	6 Pine
1223	4 Pine
1224	6 Gum
1225	4 Pine
1226	4 Pine
1227	4 Pine
1228	4 Pine
1229	6 Pine
1230	4 Pine
1231	6 Pine
1232	6 Pine
1233	6 Pine
1234	4 Pine
1235	4 Pine
1236	4 Pine
1237	6 Pine
1238	6 Pine
1239	6 Pine
1240	4 Pine
1241	4 Pine
1243	8 Pine
1244	7 Pine
1245	5 Pine
1246	5 Pine
1247	4 Pine
1248	4 Oak
1249	4 3 Oak
1250	4 Oak
1251	4 Pine
1252	4 Oak
1253	5 Pine
1254	4 Pine
1255	4 Pine
1256	4 Pine
1257	5 Pine
1258	5 Pine
1259	5 Pine
1260	4 Pine
1261	5 Pine
1262	4 Pine
1263	4 Pine
1264	4 Pine
1265	5 Pine
1266	5 Oak
1267	6 Pine
1268	4 Pine
1269	4 Oak
1270	4 Oak
1271	4 Pine
1272	4 Pine
1273	6 Oak
1274	4 Pine
1275	4 Pine
1276	7 Pine
1277	8 Pine
1278	8 Pine
1279	10 Pine
1280	10 Oak
1281	12 Pine
1282	6 Oak
1283	4 Pine
1284	4 Pine
1285	6 Pine
1286	4 Pine
1287	4 Pine
1288	8 Pine
1289	4 Oak
1290	6 Pine
1291	4 Pine
1292	5 Pine
1293	4 Pine
1294	4 Pine
1295	9 Pine
1296	5 Pine
1297	5 Oak
1298	4 Oak
1299	4 Pine
1300	4 Oak
1301	4 Pine
1302	4 Pine
1303	5 Pine
1304	4 Pine
1305	4 Pine
1306	7 Oak
1307	6 Pine
1308	4 Pine
1309	8 Pine
1310	5 Pine
1311	5 Pine
1312	4 Pine
1313	4 Pine
1314	4 Pine
1315	4 Pine
1316	4 Pine
1317	4 Oak
1318	4 Pine
1319	4 Pine
1320	4 Pine
1321	4 Oak
1322	7 Pine
1323	4 Pine
1324	4 Pine
1325	4 Pine
1326	5 Pine
1327	5 Pine
1328	4 Pine
1329	5 Pine
1330	4 Pine
1331	14 Pine
1332	4 Pine
1333	4 Pine
1334	4 Pine
1335	4 Pine
1336	4 Pine
1337	4 Pine
1338	4 Pine
1339	4 Pine
1340	4 Oak
1341	16 Oak
1342	20 Pine
1343	20 Pine
1344	4 Pine
1345	6 Oak
1346	10 Oak
1347	16 Gum
1348	4 Pine
1349	4 Oak
1350	14 Oak
1351	14 Oak
1352	14 Oak
1353	8 Oak
1354	4 Pine
1355	14 Pine
1356	14 Pine
1357	10 Pine
1358	10 Pine
1359	10 Pine
1360	10 Pine
1361	8 Oak
1362	11 Pine
1363	5 Oak
1364	4 Oak
1365	5 Pine
1366	16 Pine
1367	10 Pine
1368	12 Pine
1369	10 Pine

TREE TABLE

TREE #	TREE TYPE (SIZE IN INCHES)
1370	18 Pine
1371	16 Pine
1372	4 Oak
1373	4 Oak
1374	10 Pine
1375	13 Pine
1376	5 Pine
1377	9 Pine
1378	6 Oak
1379	4 Oak
1380	10 Pine
1381	7 Pine
1382	7 Oak
1383	10 Pine
1384	7 Pine
1385	9 Pine
1386	11 Pine
1387	4 Pine
1388	8 Pine
1389	15 Pine
1390	10 Pine
1391	5 Oak
1392	11 Pine
1393	20 Pine
1394	22 Pine
1395	10 Pine
1396	8 Pine
1397	11 Pine
1398	10 Pine
1399	13 Pine
1400	10 Pine
1401	9 Pine
1402	4 Oak
1403	11 Pine
1404	10 Pine
1405	5 Pine
1406	13 Pine
1407	6 Pine
1408	6 Pine
1409	10 Pine
1410	9 Pine
1411	15 Pine
1412	11 Pine
1413	12 Pine
1414	14 Pine
1415	10 Pine
1416	16 Pine
1417	12 Pine
1418	4 Pine
1419	8 Pine
1420	12 Pine
1421	13 Pine
1422	13 Pine
1423	10 Oak
1424	10 Pine
1425	9 Pine
1426	9 Oak
1427	8 Oak
1428	8 Pine
1429	8 Oak
1430	10 Pine
1431	10 Pine
1432	9 Pine
1433	4 Pine
1434	10 Pine
1436	10 Pine
1437	14 Pine
1438	12 Oak
1439	15 Oak
1440	8 Pine
1441	10 Pine
1442	18 Pine
1443	14 Oak
1444	14 Oak
1445	10 Oak
1446	8 Oak
1447	11 Oak
1448	6 Oak
1449	4 Pine
1450	4 Pine
1451	8 Pine
1452	12 Oak
1453	20 Pine
1454	20 Pine
1455	20 Pine
1456	20 Pine
1457	6 Oak
1458	22 Pine
1459	8 Oak
1460	8 Oak
1461	8 Oak
1462	16 Oak
1463	20 Pine
1464	12 Gum
1465	8 Oak
1466	8 map
1467	4 Pine
1468	14 map
1469	18 Pine
1470	10 map
1471	6 Oak
1472	4 Pine
1473	4 Pine
1474	4 Pine
1475	8 map
1476	6 Oak
1477	4 Pine
1478	4 Pine
1479	4 Pine
1480	4 Pine
1481	4 Pine
1482	4 Pine
1483	4 Pine
1484	4 Pine
1485	8 map
1486	6 Pine
1487	6 Pine
1488	12 map
1489	12 map
1490	10 Pine
1491	16 Pine
1492	4 Pine
1493	4 Oak
1494	6 Pine
1495	4 Pine
1496	4 Pine
1497	4 Oak
1498	4 Oak
1499	10 Pine
1500	10 Pine
1501	7 Oak
1502	10 Oak
1503	10 Pine
1504	10 Pine
1505	8 Pine
1506	8 Pine
1507	20 Pine
1508	5 Oak
1509	10 Pine
1510	5 Oak
1511	4 Oak
1512	10 Pine
1513	12 Pine
1514	4 Oak
1515	9 Pine
1516	9 Pine
1517	4 Oak
1518	8 Pine
1519	6 Oak
1520	6 Pine
1521	4 Pine
1522	14 Oak
1523	10 Pine
1524	10 Pine
1525	5 Oak
1526	5 Oak
1527	8 Pine
1528	10 Pine
1529	10 Oak
1530	5 Oak
1531	5 Oak
1532	5 Oak
1533	10 Pine
1534	10 Pine
1535	10 Pine
1536	10 Oak
1537	8 Pine
1538	26 Pine
1539	4 Pine
1540	10 Pine
1541	10 Pine
1542	4 Pine
1543	4 Pine

TREE TABLE

TREE #	TREE TYPE (SIZE IN INCHES)
1544	8 Pine
1545	4 Pine
1546	8 Oak
1547	5 Pine
1548	4 Oak
1549	4 Pine
1550	4 Oak
1551	8 Gum
1552	12 Oak
1553	20 Pine
1554	12 Oak
1555	14 map
1556	14 map
1557	10 Pine
1558	6 Oak
1559	16 Oak
1560	20 Pine
1561	14 map
1562	20 Pine
1563	10 map
1564	14 Oak
1565	12 Gum
1566	4 Oak
1567	10 Gum
1568	10 Gum
1569	4 Hol
1570	4 Oak
1571	6 Oak
1572	4 Pine
1573	6 Oak
1574	8 Oak
1575	12 Oak
1576	4 Oak
1577	12 Gum
1578	12 Gum
1579	12 Gum
1580	8 Hol
1581	14 Gum
1582	10 Oak
1583	10 Oak
1584	18 Pine
1585	16 Oak
1586	16 Oak
1587	10 Oak
1588	6 Gum
1589	6 Gum
1590	6 Gum
1591	22 Pine
1592	10 map
1593	12 Oak
1594	12 Oak
1595	12 Oak
1596	12 Oak
1597	10 Gum
1598	14 Gum
1599	14 Gum
1600	16 map
1601	12 map
1602	8 map
1603	6 map
1604	8 map
1605	12 map
1606	10 map
1607	8 map
1608	12 map
1609	12 map
1610	14 map
1611	6 Pine
1612	12 map
1613	16 map
1614	16 map
1615	12 Oak
1616	10 Gum
1617	12 map
1618	6 Oak
1619	6 Hol
1620	10 Gum
1621	32 Pine
1622	12 Oak
1623	8 Oak
1624	8 Oak
1625	8 Oak
1626	8 Oak
1627	12 map
1628	6 map
1629	6 map
1630	6 map
1631	8 map
1632	6 Oak
1633	12 map
1634	6 Oak
1635	6 Oak
1636	6 Oak
1637	6 Oak
1638	22 Pine
1639	14 Pine
1640	14 Pine
1641	12 Oak
1642	14 Oak
1643	14 map
1644	6 Oak
1645	16 map
1646	6 Oak
1647	6 Oak
1648	5 Oak
1649	10 Pine
1650	7 Oak
1651	11 Oak
1652	9 Oak
1653	7 Oak
1654	12 Oak
1655	4 Oak
1656	16 Pine
1657	8 Oak
1658	8 Oak
1659	5 Oak
1660	5 Oak
1661	4 Oak
1662	4 Oak
1663	10 Oak
1664	8 Pine
1665	8 maple
1666	6 Pine
1667	25 Oak
1668	25 Pine
1669	18 Oak
1670	14 Oak
1671	26 Oak
1672	7 Oak
1673	12 Oak
1674	8 Oak
1675	4 Pine
1676	8 Oak
1677	4 maple
1678	4 Oak
1679	6 Oak
1680	10 Oak
1681	7 Oak
1682	8 Oak
1683	5 Oak
1684	4 Oak
1685	10 Oak
1686	15 Oak
1687	8 Oak
1688	10 Oak
1689	6 Oak
1690	8 Oak
1691	8 Oak
1692	8 Oak
1693	12 Oak
1694	11 Oak
1695	10 Oak
1696	11 Oak
1697	9 Oak
1698	10 Pine
1699	5 Oak
1700	4 Oak
1701	14 Pine
1702	12 Oak
1703	5 Oak
1704	12 Pine
1705	10 Pine
1706	9 Pine
1707	9 Pine
1708	7 Pine
1709	7 Pine
1710	8 oak
1711	9 oak
1712	14 oak
1713	6 Pine
1714	10 Oak
1715	8 Pine
1716	8 Oak

TREE TABLE

TREE #	TREE TYPE (SIZE IN INCHES)
1717	8 Oak
1718	5 Oak
1719	11 Oak
1720	7 Oak
1721	7 Pine
1722	10 Pine
1723	15 Pine
1724	22oak
1725	10 oak
1726	16 oak
1727	19 oak
1728	14 oak
1729	16 oak
1730	17 oak
1731	17 oak
1732	17 oak
1733	5 Pine
1734	21 Pine
1735	4 Oak
1736	18 Oak
1737	11 Oak
1738	13 Oak
1739	12 Pine
1740	4 Oak
1741	9 Oak
1742	4 Pine
1743	12 Oak
1744	16 Oak
1745	20 Oak
1746	15 Oak
1747	15 Oak
1748	12 Oak
1749	13 Pine
1750	18 Oak
1751	16 Oak
1752	11 Oak
1753	16 Oak
1754	17 Oak
1755	10 Oak
1756	9 Oak
1757	9 Oak
1758	6 Oak
1759	9 Pine
1760	14 Pine
1763	6pine
1764	8pine
1765	4pine
1766	6pine
1767	6pine
1768	6pine
1769	4pine
1770	6pine
1771	8pine
1772	4pine
1773	4pine
1774	4pine
1775	6pine
1776	6pine
1777	10pine
1778	6pine
1779	4pine
1780	4pine
1781	4pine
1782	6pine
1794	9 Pine
1795	11 Pine
1796	12 Pine
1797	12 Pine
1798	12 Pine
1799	18 Pine
1800	15 Pine
1801	15 Pine
1802	17 Pine
1803	14 Pine
1804	13 Pine
1805	15 Pine
1806	12 Pine
1807	16 Pine
1808	16 Pine
1809	16 Pine
1810	14 Pine
1811	14 Pine
1812	10 Oak
1813	10 Pine
1814	12 Pine
1815	10 Pine
1816	12 Pine
1817	8 Pine
1818	12 Pine
1819	14 Pine
1820	11 Pine
1821	19 Pine
1822	16 Pine
1823	10 Pine
1824	9 Pine
1825	9 Pine
1826	11 Pine
1827	9 Pine
1828	10 Pine
1829	9 Pine
1830	8 Pine
1831	14 Pine
1832	10 Pine
1833	8 Pine
1834	10 Pine
1835	9 Pine
1836	10 Pine
1837	8 Pine
1838	10 Pine
1839	10 Pine
1840	9 Pine
1841	5 Pine
1842	5 Pine
1843	8 Pine
1844	10 Pine
1845	12 Pine
1846	8 Pine
1847	4 Pine
1848	6 Pine
1849	9 Pine
1850	7 Pine
1851	10 Pine
1852	10 Pine
1853	8 Pine
1854	9 Pine
1855	16 Oak
1856	10 Oak
1858	4 Pine
1859	4 Pine
1860	54 Oak
1861	5 Pine
1862	4 Pine
1863	7 Pine
1864	8 Pine
1865	8 Pine
1866	7 Pine
1867	7 Pine
1868	10 Pine
1869	8 Pine
1870	7 Pine
1871	7 Pine
1872	4oak
1873	8pine
1874	28oak
1875	24oak
1876	24oak
1877	15pine
1878	15pine
1879	15pine
1880	12pine
1881	12pine
1882	10pine
1883	10pine
1884	8pine
1885	12pine
1886	12pine
1887	12pine
1888	8pine
1889	12pine
1890	12pine
1891	12pine
1892	12pine
1893	15oak
1894	10pine
1895	10pine
1896	4oak
1897	10pine
1898	10pine
1899	12pine
1900	12pine
1901	12pine
1902	10pine
1903	12pine

TREE TABLE

TREE #	TREE TYPE (SIZE IN INCHES)
1904	8pine
1905	10pine
1906	10pine
1907	8pine
1908	8pine
1909	8pine
1910	4pine
1911	6pine
1912	8pine
1913	12pine
1914	8pine
1915	8pine
1916	8pine
1917	8pine
1918	8pine
1919	10pine
1920	6pine
1921	8pine
1922	8pine
1923	8pine
1924	8pine
1925	8pine
1926	8pine
1927	8pine
1928	8pine
1929	8pine
1930	18oak
1936	20oak
1937	18pine
1938	24oak
1939	18oak
1940	10oak
1941	12oak
1942	12oak
1943	15oak
1944	30oak
1945	10oak
1946	28ooak
1947	8oak
1948	18oak
1949	18oak
1950	18oak
1951	6oak
1952	15pine
1953	15oak
1954	10oak
1955	24oak
1956	10pine
1957	6pine
1958	15oak
1959	15oak
1960	CLusteroak
1961	5 Pine
1962	5 Pine
1963	5 Pine
1964	8 Pine
1965	12 Oak
1966	6 Pine
1967	14 Pine
1968	10 Pine
1969	4 Pine
1970	10 Pine
1971	9 Pine
1972	5 Pine
1973	4 Pine
1974	4 Pine
1975	10 Pine
1976	10 Pine
1977	12 Pine
1978	5 Pine
1979	9 Pine
1980	9 Pine
1981	9 Pine
1982	11 Pine
1983	10 Pine
1984	10 Pine
1985	10 Pine
1986	11 Pine
1987	11 Pine
1988	11 Oak
1989	7 Pine
1990	7 Pine
1991	5 Pine
1992	5 Pine
1993	6 Pine
1994	14 Pine
1995	4 Pine
1996	9 Pine
1997	13 Pine
1998	10 Pine
1999	10 maple
2031	10 Pine
2032	10 Pine
2033	8 Pine
2034	15 Pine
2035	12 Pine
2036	5 Pine
2037	5 Pine
2038	7 Pine
2039	5 Pine
2040	20 Pine
2041	5 Pine
2042	5 Pine
2043	10 Pine
2044	13 Pine
2045	4 Pine
2046	10 Pine
2047	8 Pine
2048	4 Pine
2049	4 Pine
2050	4 Pine
2264	6pine
2265	6oak
2266	4pine
2267	4pine
2268	4pine
2269	4pine
2270	4pine
2271	4pine
2272	6PINE
2273	6PINE
2274	10pine
2275	4pine
2276	4oak
2277	4oak
2278	4pine
2279	4oak
2280	4oak
2281	4oak
2282	4oak
2283	14pine
2284	4oak
2285	10oak
2286	4pine
2472	4pine
2473	4pine
2474	4pine
2475	4oak
2476	4pine
2477	4pine
2478	4pine
2479	8pine
2480	4pine
2481	4pine
2482	12pine
2483	10pine
2484	14pine
2485	10pine
2486	8pine
2487	6pine
2488	4pine
2489	4oak
2490	6pine
2491	6pine
2492	4pine
2493	4pine
2494	4pine
2495	4pine
2496	4pine
2497	4pine
2498	4pine
2499	4pine
2789	4pine
3216	4pine
3217	4pine
3218	4pine
3219	4pine
3220	16pine
3221	4pine
3222	20OAK
3223	10oak
3224	6oak
3225	6pine

TREE TABLE

TREE #	TREE TYPE (SIZE IN INCHES)
3226	8oak
3227	8pine
3228	8pine
3229	10pine
3231	4pine
3241	6pine
3242	6oak
3243	20PINE
3244	4pine
3245	6pine
3246	8pine
3247	10pine
3248	4pine
3249	8pine
3250	8pine
3251	8pine
3252	6pine
3253	4pine
3254	4pine
3255	6pine
3256	4oak
3257	18pine
3258	14pine
3259	10pine
3260	4pine
3261	4pine
3262	18pine
3263	20PINE
3264	12oak
3265	8oak
3266	4pine
3267	4pine
3268	4pine
3269	22pine
3272	4oak
3273	6oak
3274	6oak
3275	6oak
3276	4oak
3277	6oak
3278	6oak
3279	4pine
3280	4pine
3281	8HOLLY
3282	4oak
3283	4oak
3284	4oak
3285	4pine
3286	4pine
3287	4pine
3288	4pine
3289	4oak
3290	4oak
3291	6oak
3292	4oak
3293	4oak
3294	4oak
3295	4oak
3296	4pine
3297	4pine
3298	6pine
3299	4oak
3300	10 PINE
3301	8 PINE
3302	8 PINE
3303	16 OAK
3304	6 OAK
3305	6 OAK
3306	6 OAK
3307	8 PINE
3308	6 OAK
3309	4 OAK
3310	8 OAK
3311	4 OAK
3312	7 OAK
3313	4 OAK
3314	10 PINE
3315	5 OAK
3316	6 OAK
3317	3 4 6 OAK
3318	14 PINE
3319	8 PINE
3320	8 PINE
3321	8 PINE
3322	10 PINE
3323	10 OAK
3324	3 6 OAK
3325	10 12 OAK
3326	9 PINE
3327	20 OAK
3328	7 PINE
3329	7 PINE
3330	8 OAK
3331	5 OAK
3332	8 PINE
3333	18 PINE
3334	20 PINE
3335	10 OAK
3336	10 PINE
3337	7 PINE
3338	9 PINE
3339	6 PINE
3340	5 PINE
3341	7 PINE
3342	8 PINE
3343	8 PINE
3344	8 PINE
3345	8 PINE
3346	5 PINE
3347	12 PINE
3348	9 PINE
3349	8 PINE
3350	6 PINE
3351	8 PINE
3352	8 PINE
3353	9 PINE
3354	8 PINE
3355	7 PINE
3356	9 PINE
3357	10 PINE
3359	4 OAK
3360	9 OAK
3361	7 OAK
3362	10 OAK
3363	4 OAK
3364	5 OAK
3365	5 OAK
3366	5 OAK
3367	4 OAK
3368	9 OAK
3369	6 OAK
3370	6 OAK
3371	5 OAK
3372	4 OAK
3373	4 OAK
3374	4 OAK
3375	5 OAK
3376	6 OAK
3377	8 OAK
3378	6 OAK
3379	5 OAK
3380	6 OAK
3381	8 OAK
3382	20 OAK
3383	4 OAK
3384	4 OAK
3385	5 OAK
3386	6 OAK
3387	6 OAK
3388	7 OAK
3389	4 OAK
3390	4 OAK
3391	5 OAK
3392	6 OAK
3393	10 OAK
3394	11 OAK
3395	10 OAK
3396	4 OAK
3397	6 OAK
3398	20 OAK
3399	15 OAK
3400	10 OAK
3401	12 OAK
3402	4 5 OAK
3403	10 5 OAK
3404	4 OAK
3405	4 OAK
3406	4 OAK
3407	5 OAK
3408	4 OAK
3409	6 OAK
3410	7 OAK
3411	9 OAK

TREE TABLE

TREE #	TREE TYPE (SIZE IN INCHES)
3412	13 OAK
3413	10 OAK
3414	12 OAK
3415	14 OAK
3416	10 PINE
3417	15 OAK
3418	12 OAK
3419	12 PINE
3420	10 OAK
3421	14 OAK
3422	6 PINE
3423	8 OAK
3424	9 PINE
3425	11 PINE
3426	4 OAK
3427	10 OAK
3428	35 OAK
3429	8 PINE
3430	12 OAK
3431	4 PINE
3432	4 OAK
3433	8 3 2 2 OAK
3434	4 PINE
3435	7 PINE
3436	5 PINE
3437	6 PINE
3438	6 PINE
3439	6 OAK
3440	4 PINE
3441	10 PINE
3442	4 4 3 OAK
3443	4 OAK
3444	6 PINE
3445	8 PINE
3446	4 OAK
3447	10 PINE
3448	8 PINE
3449	12 PINE
3450	9 PINE
3451	9 PINE
3452	4 PINE
3453	8 PINE
3454	6 OAK
3455	8 PINE
3456	4 PINE
3457	2 OAK
3458	7 PINE
3459	3 PINE
3460	3 PINE
3461	3 PINE
3462	4 PINE
3463	5 PINE
3464	5 PINE
3465	5 PINE
3466	4 OAK
3467	5 PINE
3468	2 OAK
3469	3 PINE
3470	4 PINE
3471	1—3OAK CLUSTER
3472	4 2 OAK
3473	5 3 OAK
3474	5 PINE
3475	2 PINE
3476	5 PINE
3477	2 4 OAK
3478	2 OAK
3479	3 OAK
3480	2 OAK
3481	3 OAK
3482	2 OAK
3483	4 PINE
3484	4 OAK
3485	4 PINE
3486	3 PINE
3487	4 PINE
3488	2 OAK
3489	4 OAK
3490	3 OAK
3491	4 OAK
3492	4 OAK
3493	3 OAK
3494	2 PINE
3495	3 PINE
3496	3 OAK
3497	4 PINE
3498	4 OAK
3499	4 OAK
3500	4 OAK
3501	3 OAK
3502	4 OAK
3503	2 OAK
3504	4 OAK
3505	4 OAK
3506	4 OAK
3507	7 PINE
3508	4 OAK
3509	5 PINE
3510	4 OAK
3511	9 PINE
3512	4.5 OAK
3513	4 PINE
3514	3 PINE
3515	4 OAK
3516	4 PINE
3517	8 PINE
3518	6 PINE
3519	4 OAK
3520	3 OAK
3521	2 OAK
3522	3 OAK
3523	3 PINE
3524	3 PINE
3525	4 PINE
3526	4 PINE
3527	8 PINE
3528	10 PINE
3529	8 PINE
3530	3 OAK
3531	2 OAK
3532	4 OAK
3533	3 OAK
3534	4 OAK
3535	3 OAK
3536	3 PINE
3537	6 OAK
3540	28 OAK
3541	12 OAK
3542	22 OAK
3543	24 OAK
3544	36 OAK
3545	30 OAK
3546	10 MAPLE
3547	8 8 OAK
3548	10 OAK
3549	9 7 OAK
3550	13 OAK
3551	26 OAK
3552	8 PINE
3553	5 PINE
3554	8 OAK
3555	10 8 7 OAK
3556	29 OAK
3557	13 OAK
3558	8 PINE
3560	15 OAK
3561	10 OAK
3562	6 PINE
3563	14 OAK
3564	18 OAK
3565	35 OAK
3566	3 PINE
3567	12 OAK
3568	12 OAK
3569	22 OAK
3570	12 PINE
3571	14 PINE
3572	12 OAK
3573	7 PINE
3574	24 OAK
3575	18 OAK
3576	5 PINE
3577	28 OAK
3578	12 PINE
3579	10 PINE
3580	6 PINE
3581	6 PINE
3582	8 OAK
3583	11 PINE
3584	9 PINE
3585	7 PINE
3586	10 OAK
3587	10 OAK

TREE TABLE

TREE #	TREE TYPE (SIZE IN INCHES)
3589	20 OAK
3590	12 OAK
3591	18 OAK
3592	17 OAK
3593	9 OAK
3594	25 OAK
3595	8 OAK
3596	13 OAK
3597	16 OAK
3598	6 OAK
3599	4 OAK
3600	7 OAK
3601	4 OAK
3602	5 PINE
3603	4 PINE
3604	23 OAK
3605	9 PINE
3606	18 OAK
3607	15 PINE
3608	22 OAK
3609	8 OAK
3610	9 OAK
3611	7 PINE
3612	10 PINE
3613	2 PINE
3614	4 PINE
3615	3 PINE
3616	2 PINE
3617	2 PINE
3618	2 PINE
3619	2 PINE
3620	3 OAK
3621	3 PINE
3622	2 PINE
3623	3 PINE
3624	5 PINE
3625	5 OAK
3626	15 OAK
3627	10 OAK
3628	10 OAK
3629	8 OAK
3630	6 OAK
3631	17 OAK
3632	3 PINE
3633	13 OAK
3634	9 OAK
3635	4 PINE
3636	3 OAK
3637	4 OAK
3638	21 OAK
3639	12 PINE
3640	12 PINE
3641	12 OAK
3642	13 OAK
3643	10 PINE
3644	13 OAK
3645	13 PINE
3646	8 PINE
3647	10 PINE
3648	7 PINE
3649	5 PINE
3650	4 PINE
3651	5 PINE
3652	5 PINE
3653	4 PINE
3654	11 PINE
3655	7 PINE
3656	3 PINE
3657	9 PINE
3658	8 PINE
3659	12 PINE
3660	2 PINE
3661	10 PINE
3662	3 PINE
3663	18 OAK
3664	10 PINE
3665	10 PINE
3666	12 PINE
3667	4 PINE
3668	10 PINE
3669	5 PINE
3670	8 PINE
3671	10 PINE
3672	8 OAK
3673	8 PINE
3674	9 PINE
3675	10 PINE
3676	12 PINE
3677	12 PINE
3678	4 OAK
3679	2 OAK
3680	14 PINE
3681	3 OAK
3682	2 OAK
3683	2 OAK
3684	7 PINE
3685	12 PINE
3686	10 PINE
3687	10 PINE
3688	4 OAK
3689	10 PINE
3690	8 PINE
3691	6 PINE
3692	8 OAK
3693	8 PINE
3694	4 PINE
3695	5 PINE
3696	6 PINE
3697	10 OAK
3698	9 PINE
3699	8 OAK
3700	10 OAK
3701	10 PINE
3702	6 PINE
3703	11 PINE
3704	7 PINE
3705	7 PINE
3706	6 PINE
3707	6 OAK
3708	4 PINE
3709	5 PINE
3710	3 PINE
3711	7 PINE
3712	5 PINE
3713	6 PINE
3714	6 PINE
3715	4 PINE
3716	6 PINE
3717	5 PINE
3718	8 PINE
3721	10 OAK
3722	4 PINE
3723	5 PINE
3724	9 PINE
3725	6 PINE
3726	2 PINE
3727	6 OAK
3728	12 OAK
3729	10 PINE
3730	10 PINE
3731	8 PINE
3732	16 OAK
3733	14 OAK
3734	9 PINE
3735	12 PINE
3736	10 PINE
3737	7 PINE
3738	9 OAK
3739	9 PINE
3740	7 PINE
3741	10 PINE
3742	13 PINE
3743	10 PINE
3744	10 PINE
3745	2 OAK
3746	8 PINE
3747	8 PINE
3748	6 PINE
3749	6 PINE
3750	6 PINE
3751	6 PINE
3752	6 PINE
3753	8 PINE
3754	8 PINE
3755	8 PINE
3756	8 PINE
3757	8 PINE
3758	8 PINE
3759	8 PINE
3760	8 PINE
3761	8 PINE
3762	8 PINE
3763	8 PINE

TREE TABLE

TREE #	TREE TYPE (SIZE IN INCHES)
3764	10 PINE
3765	8 PINE
3766	6 PINE
3767	8 PINE
3768	8 PINE
3769	12 PINE
3770	12 PINE
3771	8 PINE
3772	8 PINE
3773	4 PINE
3774	4 PINE
3775	10 PINE
3776	4 PINE
3777	4 PINE
3778	10 PINE
3779	4 PINE
3780	6 PINE
3781	8 PINE
3782	4 PINE
3783	12 PINE
3784	4 PINE
3785	8 PINE
3786	12 PINE
3787	8 PINE
3788	12 PINE
3789	8 PINE
3790	8 PINE
3791	6 PINE
3792	6 PINE
3793	8 PINE
3794	4 PINE
3795	12 PINE
3796	10 PINE
3797	10 PINE
3798	10 PINE
3799	8 PINE
3800	8 PINE
3801	8 PINE
3802	8 PINE
3803	8 PINE
3804	12 PINE
3805	8 PINE
3806	8 PINE
3807	4 PINE
3808	10 PINE
3809	10 PINE
3810	10 PINE
3811	10 PINE
3812	10 PINE
3813	10 PINE
3814	10 PINE
3815	10 PINE
3816	10 PINE
3817	8 PINE
3818	8 PINE
3819	10 PINE
3820	10 PINE
3821	10 PINE
3822	10 PINE
3823	10 PINE
3824	8 PINE
3825	8 PINE
3826	8 PINE
3827	8 PINE
3828	8 PINE
3829	8 PINE
3830	4 PINE
3831	6 PINE
3832	6 PINE
3833	6 PINE
3834	6 PINE
3835	6 PINE
3836	6 PINE
3837	6 PINE
3838	4 PINE
3839	6 PINE
3840	6 PINE
3841	8 PINE
3842	6 PINE
3843	6 PINE
3844	6 PINE
3845	6 PINE
3846	6 PINE
3847	6 MAP
3848	6 PINE
3849	4 PINE
3850	8 OAK
3851	6 PINE
3852	4 PINE
3853	4 PINE
3854	6 PINE
3855	6 PINE
3856	6 PINE
3857	6 PINE
3858	6 PINE
3859	6 PINE
3860	6 PINE
3861	6 PINE
3862	6 PINE
3863	8 PINE
3864	6 PINE
3865	6 PINE
3866	6 PINE
3867	6 PINE
3868	4 PINE
3869	4 PINE
3870	4 PINE
3871	8 PINE
3872	6 PINE
3873	6 PINE
3874	6 PINE
3875	6 PINE
3876	6 PINE
3877	8 PINE
3878	6 PINE
3879	6 PINE
3880	6 PINE
3881	6 PINE
3882	4 PINE
3883	6 PINE
3884	6 PINE
3885	6 PINE
3886	6 PINE
3887	6 PINE
3888	6 PINE
3889	6 PINE
3890	6 PINE
3891	6 PINE
3892	6 PINE
3893	6 PINE
3894	4 PINE
3895	6 PINE
3896	4 PINE
3897	4 PINE
3898	4 PINE
3899	6 PINE
3900	4 PINE
3901	6 PINE
3902	6 PINE
3903	6 PINE
3906	6 PINE
3907	6 PINE
3908	6 PINE
3909	6 PINE
3910	6 PINE
3911	6 OAK
3912	4 PINE
3913	6 PINE
3914	6 PINE
3915	6 PINE
3916	4 PINE
3917	4 PINE
3918	4 PINE
3919	6 PINE
3920	6 PINE
3921	6 PINE
3922	6 PINE
3923	6 PINE
3924	6 PINE
3925	6 PINE
3926	4 PINE
3927	12 PINE
3928	6 PINE
3929	2\6 PINE
3930	6 PINE
3931	6 PINE
3932	6 PINE
3933	6 PINE
3934	6 PINE
3935	4 PINE
3936	6 PINE
3937	6 PINE
3938	6 PINE

TREE TABLE

TREE #	TREE TYPE (SIZE IN INCHES)
3939	6 PINE
3940	4 PINE
3941	4 PINE
3942	4 PINE
3943	4 PINE
3944	4 PINE
3945	6 PINE
3946	6 PINE
3947	4 PINE
3948	4 PINE
3949	4 PINE
3950	6 PINE
3951	4 PINE
3952	4 PINE
3953	4 PINE
3954	6 PINE
3955	4 PINE
3956	4 PINE
3957	4 PINE
3958	4 PINE
3959	4 PINE
3960	6 PINE
3961	6 PINE
3962	6 PINE
3963	6 PINE
3964	6 PINE
3965	6 PINE
3966	6 PINE
3967	6 PINE
3968	6 PINE
3969	4 PINE
3970	4 PINE
3971	4 PINE
3972	6 PINE
3973	6 PINE
3974	4 PINE
3975	4 PINE
3976	4 PINE
3977	6 PINE
3978	4 PINE
3979	4 PINE
3980	6 PINE
3981	4 PINE
3982	4 PINE
3983	4 PINE
3984	4 PINE
3985	4 PINE
3986	4 PINE
3987	6 PINE
3988	6 PINE
3989	4 PINE
3990	4 PINE
3991	4 PINE
3992	4 PINE
3993	4 PINE
3994	6 PINE
3995	8 PINE
3996	6 PINE
3997	6 PINE
3998	6 PINE
3999	6 PINE
4000	4 PINE
4001	4 PINE
4002	4 PINE
4003	4 PINE
4004	6 PINE
4005	6 PINE
4006	4 PINE
4007	4 PINE
4008	6 PINE
4009	6 PINE
4010	6 PINE
4011	6 PINE
4012	6 PINE
4013	6 PINE
4014	6 PINE
4015	6 PINE
4016	6 PINE
4017	6 PINE
4018	6 PINE
4019	6 PINE
4020	4 PINE
4021	6 PINE
4022	6 PINE
4023	6 PINE
4024	6 PINE
4025	6 PINE
4026	6 PINE
4027	6 PINE
4028	6 PINE
4029	6 PINE
4030	4 PINE
4031	4 PINE
4032	6 PINE
4033	6 PINE
4034	6 PINE
4035	4 PINE
4036	4 PINE
4037	4 PINE
4038	4 PINE
4039	4 PINE
4040	4 PINE
4041	4 PINE
4042	6 PINE
4043	6 PINE
4044	6 PINE
4045	4 PINE
4046	5 PINE
4047	3 PINE
4048	3 PINE
4049	3 PINE
4050	4.5 PINE
4051	5.5 PINE
4052	4 PINE
4053	6 PINE
4054	3 PINE
4055	5 PINE
4056	3 PINE
4057	4 PINE
4058	3 PINE
4059	6 PINE
4060	5 PINE
4061	4 PINE
4062	4 PINE
4063	7 PINE
4064	2 PINE
4065	4 PINE
4066	5 PINE
4067	3 PINE
4068	5 PINE
4069	6 PINE
4070	3 PINE
4071	6 PINE
4072	4 PINE
4073	7 PINE
4074	5 PINE
4075	3 PINE
4076	4 PINE
4077	4 PINE
4078	5 PINE
4079	4 PINE
4080	6 PINE
4081	6 PINE
4082	5 PINE
4083	4 PINE
4084	5 PINE
4085	8 PINE
4086	4 PINE
4087	4 PINE
4088	6 PINE
4089	4 PINE
4090	5 PINE
4091	6 PINE
4092	5 PINE
4093	4 PINE
4094	3 PINE
4095	8 PINE
4096	2 PINE
4097	6 PINE
4098	9 PINE
4099	4 PINE
4100	5 PINE
4101	5 PINE
4102	3 PINE
4103	3 PINE
4104	8 PINE
4105	7 PINE
4106	5 PINE
4107	5 PINE
4108	7 PINE
4109	5 PINE
4110	5 PINE
4111	5 PINE

TREE TABLE

TREE #	TREE TYPE (SIZE IN INCHES)
4112	6 PINE
4113	6 PINE
4114	4 PINE
4115	6 PINE
4116	5 PINE
4117	5 PINE
4118	4 PINE
4119	7 PINE
4120	7 PINE
4121	7 PINE
4122	7 PINE
4123	7 PINE
4124	7 PINE
4126	15 OAK
4127	5 OAK
4128	8 OAK
4129	8 PINE
4130	6 PINE
4131	6 PINE
4132	6 PINE
4133	6 PINE
4134	6 PINE
4135	6 PINE
4136	6 PINE
4137	6 PINE
4138	6 PINE
4139	6 PINE
4140	6 PINE
4141	6 PINE
4142	6 PINE
4143	6 PINE
4144	6 PINE
4145	6 PINE
4146	6 PINE
4147	6 PINE
4148	6 PINE
4149	6 PINE
4150	6 PINE
4151	4 PINE
4152	4 PINE
4153	4 PINE
4154	6 PINE
4155	6 PINE
4156	6 PINE
4157	6 PINE
4158	6 PINE
4159	6 PINE
4160	4 PINE
4161	4 PINE
4162	4 PINE
4163	4 PINE
4164	4 PINE
4165	4 PINE
4166	4 PINE
4167	4 PINE
4168	4 PINE
4169	4 PINE
4170	4 PINE
4171	4 PINE
4172	4 PINE
4173	4 PINE
4174	4 PINE
4175	6 PINE
4176	4 PINE
4177	4 PINE
4178	6 PINE
4179	6 PINE
4180	4 PINE
4181	4 PINE
4182	4 PINE
4183	6 PINE
4184	6 PINE
4185	4 PINE
4186	4 PINE
4187	6 PINE
4188	6 PINE
4189	4 PINE
4190	4 PINE
4191	6 PINE
4192	4 OAK
4193	6 PINE
4194	4 PINE
4195	6 PINE
4196	4 PINE
4197	4 PINE
4198	4 PINE
4199	4 PINE
4200	4 PINE
4201	4 PINE
4202	4 PINE
4203	4 PINE
4204	6 PINE
4205	6 PINE
4206	6 PINE
4207	6 PINE
4208	6 PINE
4210	5 PINE
4212	3.5 PINE
4213	3.5 PINE
4214	5 PINE
4215	4 PINE
4216	10 PINE
4217	4 PINE
4218	6 PINE
4219	10 PINE
4220	12 PINE
4221	5 PINE
4222	8 PINE
4223	8 PINE
4224	10 PINE
4225	6 PINE
4226	7 PINE
4227	4 PINE
4228	3 PINE
4229	3 PINE
4230	6 PINE
4231	5 PINE
4232	6 PINE
4233	9 PINE
4234	7 PINE
4235	7 PINE
4236	8 PINE
4237	4 PINE
4238	4 PINE
4239	4 PINE
4240	4 PINE
4241	6 PINE
4242	5 PINE
4243	5 PINE
4244	4 PINE
4245	12 PINE
4246	3 PINE
4247	6 PINE
4248	11 PINE
4249	4 PINE
4250	4 PINE
4251	5 PINE
4252	9 PINE
4253	6 PINE
4254	15 PINE
4255	15 PINE
4256	15 PINE
4257	5 PINE
4258	3 PINE
4259	3 PINE
4260	3 PINE
4261	12 PINE
4262	7 PINE
4263	4 PINE
4264	10 PINE
4265	5 PINE
4266	8 PINE
4267	8 PINE
4268	8 PINE
4269	4 PINE
4270	12 PINE
4271	2 PINE
4272	2 PINE
4273	2 PINE
4274	5 PINE
4275	10 PINE
4276	4 PINE
4277	4 PINE
4278	3 PINE
4279	5 PINE
4280	4 PINE
4281	4 PINE
4282	6 PINE
4283	6 PINE
4284	4 PINE
4285	9 PINE
4286	12 PINE
4287	9 PINE

TREE TABLE

TREE #	TREE TYPE (SIZE IN INCHES)
4288	9 PINE
4289	9 PINE
4290	6 PINE
4291	7 PINE
4292	8 PINE
4293	8 PINE
4294	9 PINE
4295	6 PINE
4296	6 PINE
4297	11 PINE
4298	9 PINE
4299	10 PINE
4300	10 PINE
4301	10 PINE
4302	6 PINE
4303	6 PINE
4304	8 PINE
4305	4 PINE
4306	3 PINE
4307	2 PINE
4308	9 PINE
4309	7 PINE
4310	8 PINE
4311	10 PINE
4312	6 PINE
4313	5 PINE
4314	5 PINE
4315	12 PINE
4316	2 PINE
4317	4 PINE
4318	7 PINE
4319	6 PINE
4320	5 PINE
4321	4 PINE
4322	4 PINE
4323	8 PINE
4324	6 PINE
4325	7 PINE
4326	5 PINE
4327	5 PINE
4328	4 PINE
4329	4 PINE
4330	2 PINE
4331	3 PINE
4332	6 PINE
4333	5 PINE
4334	7 PINE
4335	5 PINE
4336	7 PINE
4337	5 PINE
4338	6 PINE
4339	9 PINE
4340	4 PINE
4341	6 PINE
4342	6 PINE
4343	4 PINE
4344	5 PINE
4345	5 PINE
4346	6 PINE
4347	8 PINE
4348	6 PINE
4349	10 PINE
4350	10 PINE
4351	5 PINE
4352	10 PINE
4353	8 PINE
4354	10 PINE
4355	12 PINE
4356	2 PINE
4357	9 PINE
4358	6 PINE
4359	5 PINE
4360	3 PINE
4361	5 PINE
4362	5 PINE
4363	5 PINE
4364	7 PINE
4365	4 PINE
4366	5 PINE
4367	2 PINE
4368	4 PINE
4369	4 PINE
4370	5 PINE
4371	3 PINE
4372	3 PINE
4373	5 PINE
4374	4 PINE
4375	4 PINE
4376	4 PINE
4377	13 PINE
4378	15 PINE
4379	6 PINE
4380	9 PINE
4381	8 PINE
4382	7 PINE
4383	7 PINE
4384	5 PINE
4385	3 PINE
4386	5 PINE
4387	3 PINE
4388	4 PINE
4389	6 PINE
4390	3 PINE
4391	5 PINE
4392	5 PINE
4393	6 PINE
4394	6 PINE
4395	5 PINE
4396	4 PINE
4397	3 PINE
4398	6 PINE
4399	2 PINE
4400	5 PINE
4401	5 PINE
4402	4 PINE
4403	5 PINE
4404	5 PINE
4405	6 PINE
4406	4 PINE
4407	9 PINE
4408	2 PINE
4409	3 PINE
4410	5 PINE
4411	5 PINE
4412	5 PINE
4413	4 PINE
4414	7 PINE
4415	3 PINE
4416	8 PINE
4417	14 PINE
4418	5 PINE
4419	5 PINE
4420	6 PINE
4421	5 PINE
4422	2 PINE
4423	10 PINE
4424	10 PINE
4425	5 PINE
4426	7 PINE
4427	5 PINE
4428	4 PINE
4429	5 PINE
4430	5 PINE
4431	3 PINE
4432	9 PINE
4433	8 PINE
4434	8 PINE
4435	10 PINE
4436	9 PINE
4437	10 Pine
4438	12 Pine
4439	9 Pine
4440	13 Pine
4441	4 Pine
4442	9 Pine
4443	9 Pine
4444	8 Pine
4445	8 Pine
4446	5 Pine
4447	3 Pine
4448	4 Pine
4449	6 Pine
4450	6 Pine
4451	4 Pine
4452	4 Pine
4453	6 Pine
4454	6 Pine
4455	6 Pine
4456	6 Pine
4457	6 Pine
4458	6 Pine
4459	6 Pine
4460	6 Pine

TREE TABLE

TREE #	TREE TYPE (SIZE IN INCHES)
4461	6 Pine
4462	6 Pine
4463	6 Pine
4464	6 Pine
4465	6 Pine
4466	4 Pine
4467	6 Pine
4468	4 Pine
4469	4 Pine
4470	4 Pine
4471	4 Pine
4472	4 Pine
4473	6 Pine
4474	6 Pine
4475	6 Pine
4476	4 Pine
4477	4 Pine
4478	4 Pine
4479	6 Pine
4480	6 Pine
4481	4 Pine
4482	4 Pine
4483	4 Pine
4484	4 Pine
4485	4 Pine
4486	4 Pine
4487	4 Pine
4488	4 Pine
4489	4 Pine
4490	6 Pine
4491	6 Pine
4492	4 Pine
4493	4 Pine
4494	6 Pine
4495	4 Pine
4496	4 Pine
4497	4 Pine
4498	4 Pine
4499	4 Pine
4500	4 Pine
4501	6 Pine
4502	4 Pine
4503	4 Pine
4504	6 Pine
4505	6 Pine
4506	6 Pine
4507	4 Pine
4508	6 Pine
4509	6 Pine
4510	6 Pine
4511	6pine
4512	6 Pine
4513	6 Pine
4514	6 Pine
4515	6 Pine
4516	4 Pine
4517	6 Pine
4518	4 Pine
4519	4 Pine
4520	6 Pine
4521	6 Pine
4522	6 Pine
4523	6 Pine
4524	6 Pine
4525	4 Pine
4526	6 Pine
4527	6 Pine
4528	4 Pine
4529	4 Pine
4530	4 Pine
4531	4 Pine
4532	4 Pine
4533	4 Pine
4534	4 Pine
4535	4 Pine
4536	4 Pine
4537	4 Pine
4538	4 Pine
4539	4 Pine
4540	4 Pine
4542	6 Pine
4543	6 Pine
4544	6 Pine
4545	4 Pine
4546	4 Pine
4547	4 Pine
4548	4 Pine
4549	4 Pine
4550	4 Pine
4551	4 Pine
4552	4 Pine
4553	4 Pine
4554	4 Pine
4555	4 Pine
4556	4 Pine
4557	4 Pine
4558	4 Pine
4559	6 Pine
4560	4 Pine
4561	4 Pine
4562	4 Pine
4563	6 Pine
4564	6 Pine
4565	6 Pine
4566	4 Pine
4567	4 Pine
4568	4 Pine
4569	4 Pine
4570	4 Pine
4571	6 Pine
4572	4 Pine
4573	4 Pine
4574	4 Pine
4575	4 Pine
4576	4 Pine
4577	4 Pine
4578	6 Pine
4579	6 Pine
4580	4 Pine
4581	4 Pine
4582	4 Pine
4583	6 Pine
4584	6 Pine
4585	4 Pine
4586	4 Oak
4587	4 Oak
4588	4 Pine
4589	4 Pine
4590	8 Oak
4591	8 Oak
4592	4 Pine
4593	4 Pine
4594	4 Pine
4595	4 Pine
4596	6 Pine
4597	4 Pine
4598	6 Pine
4599	4 Pine
4600	4 Pine
4601	4 Pine
4602	4 Pine
4603	6 Oak
4604	8 Oak
4605	4 Pine
4606	4 Pine
4607	4 Pine
4608	6 Pine
4609	6 Pine
4610	4 Pine
4611	6 Pine
4612	4 Pine
4613	4 Pine
4614	4 Pine
4615	4 Oak
4616	8 Oak
4617	6 Oak
4618	4 Oak
4619	4 Oak
4620	18 Pine
4621	8 Oak
4622	4 Oak
4623	4 Oak
4624	4 Pine
4625	4 Pine
4626	4 Pine
4627	4 Pine
4628	4 Pine
4629	4 Pine
4630	10 Oak
4631	10 Oak
4632	4 Pine
4633	4 Pine
4634	4 Pine

TREE TABLE

TREE #	TREE TYPE (SIZE IN INCHES)
4635	4 Pine
4636	8 Oak
4637	4 Oak
4638	4 Oak
4639	4 Oak
4640	4 Pine
4641	4 Pine
4642	4 Pine
4643	4 Oak
4644	4 Oak
4645	4 Pine
4646	8 Oak
4647	8 Oak
4648	8 Oak
4649	4 Pine
4650	4 Pine
4651	4 Pine
4652	4 Pine
4653	4 Pine
4654	4 Pine
4655	4 Pine
4656	4 Pine
4657	4 Pine
4658	4 Pine
4659	4 Pine
4660	4 Pine
4661	4 Pine
4662	4 Pine
4663	4 Pine
4664	4 Pine
4665	4 Pine
4666	4 Pine
4667	4 Pine
4668	4 Pine
4669	4 Pine
4670	4 Pine
4671	4 Pine
4674	7 Pine
4675	5 Pine
4676	4 Oak
4677	4 Pine
4678	5 Pine
4679	3.5 Pine
4680	8 Pine
4681	7 Pine
4682	3 Pine
4683	5 Pine
4684	4 Pine
4685	5 Pine
4686	4.5 Pine
4687	6 Pine
4688	5.5 Pine
4689	3 Pine
4690	4 Pine
4691	3 Pine
4692	9 Pine
4693	3 Pine
4694	4 Pine
4695	4 Pine
4696	3 Pine
4697	3 Pine
4698	5 Pine
4699	7.5 Pine
4701	7 Pine
4702	7 Pine
4703	6 Pine
4704	5 Pine
4705	10 Pine
4706	10 Pine
4707	8 Pine
4708	12 Pine
4709	4 Pine
4710	6.5 Pine
4711	5 Pine
4712	5 Pine
4713	8 Pine
4714	6 Pine
4715	9 Pine
4716	6 Oak
4717	4 Pine
4718	12 Pine
4719	6 Pine
4720	4 Pine
4721	4 Pine
4722	4 Pine
4723	8 Pine
4724	5 Pine
4725	10 Pine
4726	7 Pine
4727	5 Pine
4728	5 Pine
4729	5 Pine
4730	5 Pine
4731	6 Pine
4732	6 Pine
4733	9 Pine
4734	9 Pine
4735	9 Pine
4736	6 Pine
4737	4 Pine
4739	6 Pine
4740	3 Pine
4741	5 Pine
4742	5 Pine
4743	6 Pine
4744	4 Pine
4745	7 Pine
4746	13 Pine
4747	10 Pine
4748	4 Pine
4749	4 Pine
4750	6 Pine
4751	6 Pine
4752	10 Pine
4753	5 Pine
4754	14 Pine
4755	4 Pine
4756	7 Pine
4757	7 Pine
4758	7 Pine
4759	7 Pine
4760	5 Pine
4761	3 Pine
4762	8 Pine
4763	11 Pine
4764	7 Pine
4765	4 Pine
4766	4 Pine
4767	4 Pine
4768	6 Pine
4769	10 Pine
4770	8 Pine
4771	6 Pine
4772	6 Pine
4773	3 Pine
4774	5 Pine
4775	7 Pine
4776	5 Pine
4777	5 Pine
4778	4 Pine
4779	10 Pine
4780	10 Pine
4781	4 Pine
4782	4 Pine
4783	5 Pine
4784	5 Pine
4785	3 Pine
4786	8 Pine
4787	4 Pine
4788	5 Pine
4789	3 Pine
4790	12 Pine
4791	4 Pine
4792	4 Pine
4793	4 Pine
4794	5 Pine
4795	4 Pine
4796	11 Pine
4797	9 Pine
4798	10 Pine
4799	10 Oak
4800	6 Pine
4801	6 Pine
4802	6 Pine
4803	7 Pine
4804	4 Pine
4805	8 Pine
4806	8 Pine
4807	4 Pine
4808	4 Pine
4809	4 Pine
4810	6 Pine
4811	6 Pine

TREE TABLE

TREE #	TREE TYPE (SIZE IN INCHES)
4812	4 Pine
4813	4 Pine
4814	5 Pine
4815	5 Pine
4816	7 Pine
4817	4 Pine
4818	7 Pine
4819	9 Pine
4820	9 Pine
4821	4 Pine
4822	5 Pine
4823	4 Pine
4824	4 Pine
4825	6 Pine
4826	4 Pine
4827	7 Pine
4828	4 Pine
4829	5 Pine
4830	4 Pine
4831	4 Pine
4832	6 Pine
4833	9 Pine
4834	7 Pine
4835	4 Pine
4836	8 Pine
4837	7 Pine
4838	5 Pine
4839	5 Pine
4840	5 Pine
4841	4 Pine
4842	6 Pine
4843	4 Pine
4844	4 Pine
4845	4 Pine
4846	7 Pine
4847	4 Pine
4848	6 Pine
4849	5 Pine
4850	8 Pine
4851	9 Pine
4852	9 Pine
4853	7 Pine
4854	5 Pine
4855	10 Pine
4856	10 Pine
4857	10 Pine
4858	4 Pine
4859	6 Pine
4860	5 Pine
4861	5 Pine
4863	8 Oak
4864	6 Pine
4865	6 Pine
4866	6 Pine
4867	6 Pine
4868	6 Pine
4869	6 Pine
4870	6 Pine
4871	6 Pine
4872	6 Pine
4873	6 Pine
4874	6 Pine
4875	6 Pine
4876	6 Pine
4877	4 Pine
4878	4 map
4879	6 Pine
4880	6 Pine
4881	8 Pine
4882	4 Oak
4883	4 Oak
4884	8 Pine
4885	6 Pine
4886	4 Pine
4887	4 Oak
4888	6 Pine
4889	6 Pine
4890	8 Pine
4891	8 Pine
4892	6 Pine
4893	6 Pine
4894	6 Pine
4895	4 Pine
4896	6 Pine
4897	8 Pine
4898	6 Pine
4901	8 Pine
4902	4 Pine
4903	10 Pine
4904	5 Pine
4905	12 Pine
4906	12 Pine
4907	9 Pine
4908	10 Pine
4909	10 Oak
4910	10 Pine
4911	9 Pine
4912	9 Pine
4913	9 Pine
4914	11 Pine
4915	5 Pine
4916	7 Pine
4917	9 Pine
4918	9 Pine
4919	4 Pine
4921	4 Pine
4922	10 Pine
4923	10 Pine
4924	7 Pine
4925	7 Pine
4926	6 Pine
4927	9 Pine
4928	5 Pine
4929	7 Pine
4930	9 Pine
4931	8 Pine
4932	7 Pine
4933	8 Pine
4934	4 Pine
4935	4 Pine
4936	5 Pine
4937	7 Pine
4938	10 Pine
4939	10 Pine
4940	9 Pine
4941	9 Pine
4942	4 Pine
4943	10 Pine
4944	8 Pine
4945	11 Pine
4946	9 Pine
4947	8 Pine
4948	6 Pine
4949	9 Pine
4950	9 Pine
4951	7 Pine
4952	8 Pine
4953	5 Pine
4954	5 Pine
4955	10 Pine
4956	5 Pine
4957	11 Pine
4958	8 Pine
4959	7 Pine
4960	7 Pine
4961	9 Pine
4962	8 Pine
4963	6 Pine
4964	9 Pine
4965	7 Pine
4966	8 Pine
4967	7 Pine
4968	4 Pine
4969	4 Pine
4970	10 Pine
4971	8 Pine
4972	5 Pine
4973	5 Pine
4974	10 Pine
4975	6 Pine
4976	6 Pine
4977	6 Pine
4978	4 Oak
4979	4 Pine
4980	6 Pine
4981	4 Pine
4982	6 Pine
4983	6 Pine
4984	6 Pine
4985	6 Pine
4986	6 Pine
4987	6 Pine
4988	6 Pine

REVISIONS

No.	DATE	DESCRIPTION

PLAN DATE

Urban, Ltd.
108 North Kerr Avenue
Suite K-1
Wilmington, NC 28405
Tel. 910.395.1655
Fax 910.395.1451
www.urban-ltd.com

urban™
Planners·Engineers·Landscape Architects·Land Surveyors

NORTH CAROLINA PROFESSIONAL SEAL L-4659 LAND SURVEYOR ROBERT G. SESSOMS
6/18/08

TREE INVENTORY SURVEY

ST. GEORGE'S REACH

TOPSAIL TOWNSHIP
PENDER COUNTY, NORTH CAROLINA

SCALE: N/A C.I. N/A DATE: JUNE 18, 2008

SHEET TS-12 OF 16

FILE No. TREE 07-522.03

TREE TABLE

TREE #	TREE TYPE (SIZE IN INCHES)
4989	6 Pine
4990	6 Pine
4991	6 Pine
4992	4 Pine
4993	6 Pine
4994	6 Pine
4995	6 Pine
4996	6 Pine
4997	6 Pine
4998	6 Pine
4999	6 Pine
5116	4pine
5117	6pine
5118	6pine
5119	4pine
5120	6pine
5121	4pine
5122	4pine
5123	4pine
5124	4pine
5125	6pine
5126	4oak
5127	6oak
5128	4oak
5129	8pine
5130	8pine
5131	8oak
5132	10pine
5133	4oak
5134	4pine
5135	6pine
5136	6pine
5137	10oak
5138	10oak
5139	4pine
5140	4pine
5141	4pine
5142	4oak
5143	4oak
5144	8oak
5145	10oak
5146	4pine
5147	8oak
5148	10oak
5149	10oak
5150	4pine
5151	4oak
5152	4pine
5153	4pine
5154	4pine
5155	4pine
5156	6pine
5157	4pine
5158	4pine
5159	4pine
5160	6pine
5161	6pine
5162	4oak
5163	4oak
5164	4oak
5165	4oak
5166	4pine
5167	4pine
5168	4pine
5169	4pine
5170	4pine
5171	4pine
5172	4pine
5173	6pine
5174	4pine
5175	4pine
5176	8pine
5177	6pine
5178	8oak
5179	6pine
5180	6pine
5181	4pine
5182	4pine
5183	4pine
5184	4pine
5185	6pine
5186	4pine
5187	6pine
5188	6pine
5189	6pine
5190	6pine
5191	4pine
5192	4pine
5193	4pine
5194	6pine
5195	4oak
5196	4oak
5197	6pine
5198	4pine
5199	12oak
5200	4oak
5201	10oak
5202	4holly
5203	4oak
5204	6oak
5205	4pine
5206	4pine
5207	8oak
5208	4pine
5209	4pine
5210	4pine
5211	4pine
5212	4pine
5213	4pine
5214	4pine
5215	6pine
5216	6pine
5217	16pine
5220	4pine
5221	4pine
5222	4pine
5223	8pine
5224	4oak
5225	4oak
5226	4pine
5227	4oak
5228	4pine
5229	4pine
5230	4oak
5231	4pine
5232	4pine
5233	4pine
5234	4pine
5235	4pine
5236	4pine
5237	4pine
5238	4pine
5239	4oak
5240	4oak
5241	6pine
5242	6pine
5243	6pine
5244	4pine
5245	4pine
5246	4pine
5247	4pine
5248	4oak
5249	4oak
5250	4oak
5251	4oak
5252	4oak
5253	4oak
5254	4oak
5255	4oak
5256	4oak
5257	4oak
5258	4pine
5259	10oak
5260	4pine
5261	4oak
5262	4pine
5263	4oak
5264	10oak
5265	6pine
5266	4oak
5267	6oak
5268	4oak
5269	4oak
5270	4oak
5271	4pine
5272	4pine
5273	4pine
5274	4oak
5275	4oak
5276	4oak
5277	4pine
5278	4pine
5279	4pine

TREE TABLE

TREE #	TREE TYPE (SIZE IN INCHES)
5280	6pine
5281	4oak
5282	6pine
5283	4pine
5284	4pine
5285	6pine
5286	6pine
5287	4pine
5288	4pine
5289	4pine
5290	4pine
5291	6pine
5292	4pine
5293	10oak
5294	4oak
5295	4oak
5296	4oak
5297	6oak
5298	4pine
5299	4pine
5300	4pine
5301	4pine
5302	4oak
5303	4oak
5304	6pine
5305	4pine
5306	4pine
5307	4pine
5308	6pine
5309	6pine
5310	4pine
5311	4oak
5312	10oak
5313	4oak
5314	4pine
5315	8oak
5316	4pine
5317	6pine
5318	8oak
5319	8oak
5320	8oak
5321	6oak
5322	4pine
5323	4pine
5324	4pine
5325	4pine
5326	4pine
5327	4pine
5328	4pine
5329	4pine
5330	6oak
5331	4pine
5332	4pine
5333	6oak
5334	6pine
5335	6pine
5336	6pine
5337	6pine
5338	4pine
5339	4pine
5340	4pine
5341	4pine
5342	4pine
5343	4pine
5344	6pine
5345	4pine
5346	4oak
5347	4oak
5348	4oak
5349	4oak
5350	4pine
5351	4pine
5352	4oak
5353	4oak
5354	4oak
5355	6Pine
5356	4Pine
5357	6Oak
5358	6Oak
5359	4Pine
5360	4Pine
5361	4Pine
5362	4Pine
5363	4Pine
5364	4Pine
5365	4Pine
5366	4Pine
5367	4Pine
5368	4Pine
5369	4Oak
5370	4Oak
5371	4Oak
5372	4Oak
5373	4Oak
5374	4Pine
5375	4Pine
5376	4Pine
5377	4Pine
5378	4Pine
5379	4Pine
5380	4Pine
5381	4Pine
5382	4Pine
5383	4Pine
5384	4Pine
5385	10Oak
5386	10Oak
5387	4Pine
5389	12oak
5390	12oak
5391	4oak
5392	4oak
5393	8pine
5394	8oak
5395	4oak
5396	8oak
5397	4oak
5398	4oak
5399	4oak
5400	4oak
5401	8oak
5402	4oak
5403	4oak
5404	4pine
5405	4pine
5406	8HOLLY
5407	4oak
5408	4oak
5409	6oak
5410	4pine
5411	4pine
5412	6pine
5413	4pine
5414	4pine
5415	4pine
5416	6pine
5417	4pine
5418	4pine
5419	4pine
5420	4pine
5421	4pine
5422	8pine
5423	4pine
5424	4pine
5425	4pine
5426	4pine
5427	6pine
5428	8HOLLY
5429	4oak
5430	6pine
5431	4 Pine
5432	4 Pine
5433	5 Pine
5434	5 Pine
5435	5 Pine
5436	4 Pine
5437	4 Pine
5438	4 Pine
5439	4 Pine
5440	4 Pine
5441	4 Pine
5442	6 Pine
5443	4 Pine
5444	4 Pine
5445	4 Pine
5446	4 Pine
5447	8 Pine
5448	8 Pine
5449	4 Pine
5450	7 Pine
5451	8 Pine
5452	8 Pine
5453	8 Pine

TREE TABLE

TREE #	TREE TYPE (SIZE IN INCHES)
5454	10 Pine
5455	5 Pine
5456	7 Pine
5457	7 Pine
5458	7 Pine
5459	7 Pine
5460	5 Pine
5461	10 Pine
5462	10 Pine
5463	4 Pine
5464	4 Pine
5465	4 Pine
5466	4 Pine
5467	4 Pine
5468	4 Pine
5469	8 Pine
5470	8 Pine
5471	8 Pine
5472	6 Pine
5473	6 Pine
5474	4 Pine
5475	4 Pine
5476	6 Pine
5477	7 Pine
5478	4 Pine
5479	4 Pine
5480	11 Pine
5481	11 Pine
5482	4 Pine
5483	4 Pine
5484	8 Pine
5485	8 Pine
5486	8 Pine
5487	8 Pine
5488	8 Pine
5489	8 Pine
5490	8 Pine
5491	8 Pine
5492	8 Pine
5493	4 Pine
5494	4 Pine
5495	4 Pine
5496	4 Pine
5497	4 Pine
5498	4 Pine
5499	5 Pine
5500	5 Pine
5501	5 Pine
5502	10 Pine
5503	9 Pine
5504	6 Pine
5505	6 Pine
5506	6 Pine
5507	8 Pine
5508	8 Pine
5509	8 Pine
5510	8 Pine
5511	8 Pine
5512	8 Pine
5513	8 Pine
5514	8 Pine
5515	8 Pine
5516	4 Pine
5517	6 Pine
5518	4 Pine
5519	4 Pine
5520	5 Pine
5521	6 Pine
5522	4 Pine
5523	4 Pine
5524	4 Pine
5525	6 Pine
5526	4 Pine
5527	4 Pine
5528	6 Pine
5529	6 Pine
5530	4 Pine
5531	4 Pine
5532	6 Pine
5533	6 Pine
5534	4 Pine
5535	5 Pine
5536	4 Pine
5537	4 Pine
5538	6 Pine
5539	4 Pine
5540	4 Pine
5541	4 Pine
5542	4 Pine
5543	5 Pine
5544	6 Pine
5545	7 Pine
5546	6 Pine
5547	4 Pine
5548	12 Pine
5549	4 Pine
5550	6 Pine
5551	4 Pine
5552	4 Pine
5553	4 Pine
5554	4 Pine
5555	5 Pine
5556	5 Pine
5557	5 Pine
5558	5 Pine
5559	6 Pine
5560	5 Pine
5561	8 Pine
5562	5 Pine
5563	4 Pine
5564	4 Pine
5565	4 Pine
5566	6 Pine
5567	6 Pine
5568	6 Pine
5569	5 Pine
5570	4 Pine
5571	4 Pine
5572	6 Pine
5573	6 Pine
5574	6 Pine
5575	6 Pine
5576	6 Pine
5577	5 Pine
5578	4 Pine
5579	5 Pine
5580	5 Pine
5581	4 Pine
5582	4 Pine
5583	4 Pine
5584	5 Pine
5585	4 Pine
5586	4 Pine
5587	4 Pine
5588	4 Pine
5589	4 Pine
5590	4 Pine
5591	4 Pine
5592	4 Pine
5593	5 Pine
5594	5 Pine
5595	4 Pine
5596	4 Pine
5597	4 Pine
5598	5 Pine
5599	4 Pine
5600	4 Pine
5601	6 Pine
5602	4 Pine
5603	4 Pine
5604	5 Pine
5605	6 Pine
5606	6 Pine
5607	4 Pine
5608	4 Pine
5609	4 Pine
5610	5 Pine
5611	4 Pine
5612	4 Pine
5613	4 Pine
5614	5 Pine
5615	5 Pine
5616	5 Pine
5617	5 Pine
5618	4 Pine
5619	4 Pine
5620	4 Pine
5621	5 Pine
5622	7 Pine
5623	5 Pine
5624	5 Pine
5625	5 Pine
5626	4 Pine

TREE TABLE

TREE #	TREE TYPE (SIZE IN INCHES)
5627	5 Pine
5628	5 Pine
5629	5 Pine
5630	5 Pine
5631	6 Pine
5632	4 Pine
5633	4 Pine
5634	4 Pine
5635	4 Pine
5636	4 Pine
5637	4 Pine
5638	5 Pine
5639	5 Pine
5640	6 Pine
5641	5 Pine
5642	10 Pine
5643	5 Pine
5644	5 Pine
5645	5 Pine
5646	4 Pine
5647	16 Pine
5648	4 Pine
5649	10 Pine
5650	8 Oak
5651	5 Pine
5652	4 Pine
5653	4 Pine
5654	5 Pine
5655	5 Pine
5656	4 Pine
5657	4 Pine
5658	7 Pine
5659	6 Pine
5660	4 Pine
5661	6 Pine
5662	6 Pine
5663	6 Pine
5667	4 Pine
5668	6 Pine
5669	4 Pine
5670	4 Pine
5671	4 Pine
5672	6 Pine
5673	4 Pine
5674	8 Pine
5675	10 Pine
5676	10 Pine
5677	4 Pine
5678	6 Pine
5679	6 Pine
5680	5 Pine
5681	7 Pine
5682	4 Pine
5683	6 Pine
5684	6 Pine
5685	5 Pine
5686	5 Pine
5687	8 Pine
5688	4 Pine
5689	5 Pine
5690	4 Pine
5691	7 Pine
5692	6 Pine
5693	4 Pine
5694	4 Pine
5695	4 Pine
5696	4 Pine
5697	5 Pine
5698	7 Pine
5699	4 Pine
5700	4 Pine
5701	4 Pine
5702	4 Pine
5703	4 Pine
5704	6 Pine
5705	5 Pine
5706	7 Pine
5707	4 Pine
5708	4 Pine
5709	4 Pine
5710	4 Pine
5711	4 Pine
5712	4 Pine
5713	4 Pine
5714	4 Oak
5715	4 Pine
5716	4 Pine
5717	4 Pine
5718	4 Pine
5719	4 Pine
5720	4 Pine
5721	4 Pine
5722	4 Pine
5723	4 Pine
5724	4 Pine
5725	4 Pine
5726	6 Pine
5727	6 Pine
5728	4 Pine
5729	4 Pine
5730	4 Pine
5731	4 Pine
5732	4 Pine
5733	4 Pine
5734	4 Pine
5735	4 Pine
5736	4 Pine
5737	6 Pine
5738	6 Pine
5739	6 Pine
5740	6 Pine
5741	6 Pine
5742	6 Pine
5743	6 Pine
5744	6 Pine
5745	6 Pine
5746	6 Pine
5747	4 Pine
5748	6 Pine
5749	6 Pine
5750	6 Pine
5751	6 Pine
5752	6 Pine
5753	4 Pine
5754	4 Pine
5755	4 Pine
5756	4 Pine
5757	4 Pine
5758	4 Pine
5759	4 Pine
5760	4 Pine
5761	4 Pine
5762	6 Pine
5763	6 Pine
5764	6 Pine
5765	4 Pine
5766	4 Pine
5767	6 Pine
5768	6 Pine
5769	6 Pine
5770	4 Pine
5771	6 Pine
5772	4 Pine
5773	4 Pine
5774	4 Pine
5775	4 Oak
5776	6 Pine
5777	6 Pine
5778	6 Pine
5779	4 Pine
5780	4 Oak
5781	6 Pine
5782	6 Pine
5783	4 Pine
5784	4 Pine
5785	4 Pine
5786	4 Pine
5787	4 Pine
5788	4 Pine
5789	6 Pine
5790	6 Pine
5791	6 Pine
5792	7 Pine
5793	4 Pine
5794	4 Pine
5795	8 Pine
5796	8 Pine
5797	6 Pine
5798	6 Pine
5799	6 Pine
5800	4 Pine
5801	4 Pine
5802	4 Pine

TREE TABLE

TREE #	TREE TYPE (SIZE IN INCHES)
5803	4 Pine
5804	4 Pine
5805	7 Pine
5806	7 Pine
5807	10 Pine
5808	4 Pine
5809	12 Oak
5810	5 Pine
5811	5 Pine
5812	4 Pine
5813	6 Pine
5814	10 Pine
5815	8 Pine
5816	6 Pine
5817	5 Pine
5818	4 Pine
5819	4 Pine
5820	6 Pine
5821	4 Pine
5822	4 Oak
5823	6 Pine
5824	4 Pine
5825	4 Pine
5826	4 Pine
5827	6 Pine
5828	4 Pine
5829	4 Pine
5830	6 Pine
5831	4 Pine
5832	4 Pine
5833	4 Pine
5834	4 Pine
5835	6 Pine
5836	4 Pine
5837	4 Pine
5838	4 Pine
5839	6 Pine
5840	4 Pine
5841	6 Pine
5842	8 Pine
5843	8 Pine
5844	6 Pine
5845	8 Pine
5846	6 Pine
5847	4 Pine
5848	4 Pine
5849	4 Pine
5850	4 Pine
5851	6 Pine
5852	6 Pine
5853	6 Pine
5854	6 Pine
5855	6 Pine
5856	6 Pine
5857	4 Pine
5858	8 Pine
5859	4 Pine
5860	6 Pine
5861	6 Pine
5862	6 Pine
5863	6 Pine
5864	4 Pine
5865	6 Pine
5866	6 Pine
5867	6 Pine
5868	6 Pine
5869	6 Pine
5870	6 Pine
5871	6 Pine
5872	6 Pine
5873	6 Pine
5874	4 Pine
5875	6 Pine
5876	6 Pine
5877	4 Pine
5878	6 Pine
5879	6 Pine
5880	6 Pine
5881	6 Pine
5882	6 Pine
5883	6 Pine
5884	6 Pine
5885	4 Oak
5886	4 Pine
5887	4 Pine
5888	4 Pine
5889	6 Pine
5890	6 Pine
5891	6 Pine
5892	4 Oak
5893	6 Pine
5894	6 Pine
5895	6 Pine
5896	12 Pine
5897	8 Pine
5898	8 Pine
5899	8 Pine
5900	8 Pine
5901	6 Pine
5902	6 Pine
5903	4 Pine
5904	8 Pine
5905	6 Pine
5906	6 Pine
5907	6 Pine
5908	6 Pine
5909	6 Pine
5910	6 Pine
5911	6 Pine
5912	6 Pine
5913	6 Pine
5914	6 Pine
5915	6 Pine
5916	6 Pine
5917	6 Pine
5918	6 Pine
5922	5 Pine
5923	4 Pine
5924	4 Pine
5925	4 Pine
5926	6 Pine
5927	5 Pine
5928	5 Pine
5929	7 Pine
5930	6 Pine
5931	4 Pine
5932	4 Pine
5933	4 Pine
5934	4 Pine
5935	8 Pine
5936	4 Pine
5937	4 Pine
5938	4 Pine
5939	8 Pine
5940	8 Pine
5941	10 Pine
5942	10 Pine
5943	11 Pine
5944	9 Pine
5945	10 Pine
5946	7 Pine
5947	7 Pine
5948	7 Pine
5949	5 Pine
5950	7 Pine
5951	11 Pine
5952	8 Pine
5953	8 Pine
5954	8 Pine
5955	7 Pine
5956	4 Pine
5957	6 Pine
5958	6 Pine
5959	4 Pine
5960	6 Pine
5961	4 Pine
5962	4 Pine
5963	7 Pine
5964	5 Pine
5965	6 Pine
5966	6 Pine
5967	4 Pine
5968	4 Pine
5969	4 Pine
5970	4 Pine
5971	6 Pine
5972	5 Pine
5973	4 Pine
5974	4 Pine
5975	4 Pine
5976	6 Pine
5977	4 Pine
5978	5 Pine

TREE TABLE

TREE #	TREE TYPE (SIZE IN INCHES)
5979	4 Pine
5980	4 Pine
5981	4 Pine
5982	4 Pine
5983	7 Pine
5984	7 Pine
5985	4 Pine
5986	4 Pine
5987	4 Pine
5988	5 Pine
5989	4 Pine
5990	4 Pine
5991	5 Pine
5992	4 Pine
5993	4 Pine
5994	4 Pine
5995	5 Pine
5996	4 Pine
5997	4 Pine
5998	4 Pine
5999	4 Pine
6001	12PIN
6002	6PIN
6003	6PIN
6004	4OAK
6005	6PIN
6006	8PIN
6007	4OAK
6008	2/4OAK
6009	4OAK
6010	2/6OAK
6011	12PIN
6012	4OAK
6013	2\4OAK
6014	8PIN
6015	4PIN
6016	4PIN
6017	4PIN
6018	8PIN
6019	4OAK
6020	4PIN
6021	6PIN
6022	4OAK
6023	6PIN
6024	4PIN
6025	4OAK
6026	8PIN
6027	8PIN
6028	4PIN
6029	6PIN
6030	2/4OAK
6031	4OAK
6032	8PIN
6033	4OAK
6034	4OAK
6035	12PIN
6036	4OAK
6037	2/4OAK
6038	12PIN
6039	8PIN
6040	8PIN
6041	4PIN
6042	4PIN
6043	12PIN
6044	12PIN
6045	12PIN
6046	4PIN
6047	6PIN
6048	6PIN
6049	12PIN
6050	10PIN
6051	6PIN
6052	10PIN
6053	6PIN
6054	6PIN
6055	6PIN
6056	14PIN
6057	4PIN
6058	10PIN
6059	6PIN
6060	4PIN
6061	6PIN
6062	6PIN
6063	4PIN
6064	4PIN
6065	6PIN
6066	10OAK
6067	12PIN
6068	12PIN
6069	12PIN
6070	12PIN
6071	10OAK
6072	14PIN
6073	14PIN
6074	14PIN
6075	12PIN
6076	12PIN
6077	12PIN
6078	12PIN
6079	14PIN
6080	12PIN
6081	4PIN
6082	10PIN
6083	4PIN
6084	12PIN
6085	12PIN
6086	12PIN
6087	16PIN
6088	16PIN
6089	12PIN
6090	12PIN
6091	10PIN
6092	10PIN
6093	10PIN
6094	12PIN
6095	12PIN
6096	12PIN
6097	12PIN
6098	12PIN
6099	8PIN
6100	10PIN
6101	10PIN
6102	10PIN
6103	10PIN
6104	14PIN
6105	14PIN
6106	14PIN
6107	14PIN
6108	8OAK
6109	10PIN
6110	10PIN
6111	10PIN
6112	12PIN
6113	12PIN
6114	12PIN
6115	14PIN
6116	14PIN
6117	12PIN
6118	12PIN
6119	12PIN
6120	12PIN
6121	12OAK
6122	14PIN
6123	12PIN
6124	12PIN
6125	12PIN
6126	12PIN
6127	10PIN
6128	12PIN
6129	12PIN
6130	10PIN
6131	14PIN
6132	14PIN
6133	14OAK
6134	12PIN
6135	8PIN
6136	12PIN
6137	12PIN
6138	12PIN
6139	12PIN
6140	12PIN
6141	12PIN
6142	12PIN
6143	10OAK
6144	10OAK
6145	12PIN
6146	12PIN
6147	12PIN
6148	14PIN
6149	12PIN
6150	12PIN
6151	12PIN
6152	12PIN

TREE TABLE

TREE #	TREE TYPE (SIZE IN INCHES)
6153	8PIN
6154	12PIN
6155	10PIN
6156	10PIN
6157	10PIN
6158	10PIN
6159	10PIN
6160	12PIN
6161	12PIN
6162	10PIN
6163	10PIN
6164	10PIN
6165	10PIN
6166	10PIN
6167	12PIN
6168	10PIN
6169	10PIN
6170	10PIN
6171	10PIN
6172	10PIN
6173	10PIN
6174	8PIN
6175	12PIN
6176	12PIN
6177	12PIN
6178	6PIN
6179	6PIN
6180	12PIN
6181	12PIN
6182	8PIN
6183	10PIN
6184	10PIN
6185	10PIN
6186	10PIN
6187	10PIN
6188	10PIN
6189	10PIN
6190	10PIN
6191	10PIN
6192	10PIN
6193	10PIN
6194	10PIN
6195	10PIN
6196	10PIN
6197	10PIN
6198	8PIN
6199	8PIN
6200	8PIN
6201	8PIN
6202	8PIN
6203	8PIN
6206	8PIN
6207	8PIN
6208	4PIN
6209	8PIN
6210	8PIN
6211	4PIN
6212	10PIN
6213	8PIN
6214	6PIN
6215	6PIN
6216	6PIN
6217	6PIN
6218	6PIN
6219	6PIN
6220	6PIN
6221	6PIN
6222	10PIN
6223	8PIN
6224	4PIN
6225	6PIN
6226	6PIN
6227	8PIN
6228	6PIN
6229	6PIN
6230	6PIN
6231	4PIN
6232	6PIN
6233	10PIN
6234	10PIN
6235	4PIN
6236	8PIN
6237	8PIN
6238	4PIN
6239	4PIN
6240	4PIN
6241	8PIN
6242	8PIN
6243	8PIN
6244	8PIN
6245	8PIN
6246	8PIN
6247	8PIN
6248	6PIN
6249	6PIN
6250	6PIN
6251	6PIN
6252	6PIN
6253	4PIN
6254	4PIN
6255	10PIN
6256	10PIN
6257	6PIN
6258	6PIN
6259	6PIN
6260	6PIN
6261	4PIN
6262	12PIN
6263	4oak
7175	4 Pine
7176	4 Pine
7177	14 Pine
7178	6 Pine
7179	4oak
7180	4oak
7181	6pine
7182	6pine
7183	4pine
7184	4pine
7185	4oak
7186	4oak
7187	4pine
7188	4pine
7189	4pine
7190	4oak
7191	4oak
7192	4oak
7193	6oak
7194	4oak
7195	4oak
7196	4oak
7197	4oak
7198	4oak
7199	4oak
7200	4oak
7201	4oak
7202	4pine
7203	4pine
7204	4pine
7205	4pine
7206	4pine
7207	4pine
7208	4oak
7209	4pine
7210	4pine
7211	4pine
7212	4pine
7213	4pine
7214	4pine
7215	4pine
7216	4pine
7217	4pine
7218	4pine
7219	4pine
7220	4pine
7221	4pine
7222	4pine
7223	4pine
7224	4pine
7225	4pine
7226	4pine
7227	4oak
7228	4pine
7229	4pine
7230	26PINE
7231	10oak
7232	4oak
7233	4pine
7234	4pine
7235	4pine
7236	4pine
7237	16pine
7238	16pine

TREE TABLE

TREE #	TREE TYPE (SIZE IN INCHES)
7239	6pine
7240	4pine
7241	4pine
7242	4pine
7243	4pine
7244	6pine
7245	6pine
7246	6pine
7247	6pine
7248	4pine
7249	4pine
7250	4 Pine
7251	9 Pine
7252	14 Pine
7253	10 Pine
7254	12 Pine
7255	4 Oak
7256	4 Pine
7257	8 Pine
7258	15 Pine
7259	10 Pine
7260	4 Pine
7261	5 Pine
7262	10 Pine
7263	12 Pine
7264	5 Pine
7265	10 Pine
7266	9 Pine
7267	7 Pine
7268	7 Pine
7269	4 Pine
7270	8 Pine
7271	10 Pine
7272	10 Pine
7273	11 Pine
7274	13 Pine
7275	10 Pine
7276	9 Pine
7277	8 Pine
7278	5 Pine
7279	7 Pine
7280	5 Pine
7281	9 Pine
7282	4 Pine
7283	4 Pine
7284	10 Pine
7285	10 Pine
7286	13 Pine
7287	9 Pine
7288	10 Pine
7289	10 Pine
7290	7 Pine
7291	5 Pine
7292	8 Pine
7293	10 Pine
7294	10 Oak
7295	14 Pine
7296	10 Oak
7297	7 Oak
7298	7 maple
7299	9 Oak
7300	7 Pine
7301	5 Oak
7332	4pine
7333	4pine
7334	6pine
7335	4pine
7336	4pine
7337	8pine
7338	4pine
7339	6pine
7340	6pine
7341	4pine
7342	4pine
7343	4oak
7344	4oak
7345	6pine
7346	4pine
7347	4pine
7348	4pine
7349	6pine
7350	6pine
7351	8pine
7352	4oak
7353	4oak
7354	10oak
7356	4pine
7357	4pine
7358	4pine
7359	6oak
7360	8oak
7361	6oak
7362	6pine
7363	4pine
7364	4pine
7365	4oak
7366	4oak
7367	4oak
7368	4holly
7369	4pine
7370	8oak
7371	12oak
7372	4oak
7373	6pine
7374	4pine
7375	4pine
7376	4pine
7377	4pine
7378	10oak
7379	6oak
7380	14OAK
7381	4pine
7382	4pine
7383	6oak
7384	4oak
7385	10oak
7386	8oak
7387	4pine
7388	4pine
7389	8oak
7390	8oak
7391	6oak
7392	6oak
7393	8oak
7394	8oak
7395	10oak
7396	4oak
7397	6oak
7398	4oak
7399	14pine
7400	4pine
7401	8oak
7402	4pine
7403	4pine
7404	6pine
7405	4oak
7406	6oak
7407	4oak
7408	10pine
7409	12pine
7410	6oak
7411	10oak
7412	4pine
7413	4pine
7414	10oak
7415	4pine
7416	6oak
7417	4pine
7418	4pine
7419	6pine
7420	4pine
7421	6pine
7422	4pine
7423	8oak
7424	4pine
7425	4pine
7426	4pine
7427	4oak
7428	4oak
7429	8oak
7430	4pine
7431	6oak
7432	4oak
7433	6oak
7434	4oak
7435	4oak
7436	4oak
7437	10 pine
7438	9 pine
7439	5 oak
7440	5 pine
7441	4 oak
7442	6 pine

TREE TABLE

TREE #	TREE TYPE (SIZE IN INCHES)
7443	16 oak
7444	18 oak
7445	12 pine
7446	9 pine
7447	10 oak
7448	8 oak
7449	14 oak
7450	20 oak
7451	20 oak
7452	4 oak
7453	9 pine
7454	15 oak
7455	13 pine
7456	11 pine
7457	11 pine
7458	18 oak
7459	4 maple
7460	4 pine
7461	22 oak
7462	8 oak
7463	10 oak
7464	20 oak
7465	18 oak
7466	12 oak
7467	4 pine
7468	22 oak
7469	17 oak
7470	12 pine
7471	12 pine
7472	14 oak
7473	10 pine
7474	4 pine
7475	5 pine
7476	8 pine
7477	4 pine
7478	4 oak
7479	10 pine
7480	6 pine
7481	16 pine
7482	17 pine
7483	11 pine
7484	7 pine
7485	20 pine
7486	4 pine
7487	6 pine
7488	10 pine
7489	5 pine
7490	13 pine
7491	11 pine
7492	4 pine
7493	10 pine
7494	8 pine
7495	15 pine
7496	8 oak
7497	22 pine
7498	17 oak
7499	17 pine
7500	19 oak
7501	12 oak
7502	13 pine
7503	7 oak
7504	10 oak
7505	10 pine
7506	10 pine
7507	11 oak
7508	11 pine
7557	10 pine
7558	10 oak
7559	8 oak
7560	4 oak
7561	8 oak
7562	10 oak
7563	5 oak
7564	7 oak
7565	8 oak
7566	13 oak
7567	13 oak
7568	4 pine
7569	5 pine
7570	4 pine
7571	4 pine
7572	6 pine
7573	6 pine
7574	4 pine
7575	4 pine
7576	4 pine
7606	4oak
7618	6pine
7619	8pine
7620	8pine
7621	8pine
7622	8pine
7623	6pine
7624	6pine
7625	6oak
7626	6pine
7627	6pine
7628	8pine
7629	6pine
7630	6pine
7631	8pine
7632	6pine
7633	6pine
7634	6oak
7635	6pine
7636	12pine
7637	8pine
7638	12pine
7639	12pine
7640	10pine
7641	10pine
7642	10pine
7643	10pine
7644	12pine
7645	6oak
7646	6pine
7647	12pine
7648	12oak
7649	6oak
7650	10pine
7651	6pine
7652	12pine
7653	8oak
7654	8pine
7655	12pine
7656	6pine
7657	6oak
7658	18pine
7659	8oak
7660	8oak
7661	6pine
7662	12oak
7663	10pine
7664	6pine pine
7665	6pine pine
7666	6pine pine
7667	6oak
7668	10oak
7669	6pine
7670	6oak
7671	8oak
7672	10pine
7673	8oak
7674	16pine
7675	6pine
7676	10pine
7677	10oak
7678	6pine
7679	8pine
7680	6pine
7681	6oak
7682	4holly
7683	6oak
7684	6oak
7685	12pine
7686	8oak
7687	8oak
7688	12pine
7689	18pie
7690	6holly
7691	6oak
7692	8oak
7693	8oak
7694	8oak
7695	6oak
7696	4holly
7697	6oak
7698	6oak
7699	6holly
7700	4holly
7701	4oak
7702	6oak
7703	8oak

TREE TABLE

TREE #	TREE TYPE (SIZE IN INCHES)
7704	15oak
7705	8oak
7706	clusteroak
7707	10pine
7708	12oak
7709	4pine
7710	twinoak
7711	15pine
7712	6pine
7713	6pine
7714	6pine
7715	6pine
7716	6pine
7717	6pine
7718	8oak
7719	8oak
7720	10oak
7721	6pine
7722	10oak
7723	6oak
7724	4oak
7725	6oak
7726	6oak
7727	10pine
7728	4oak
7729	10pine
7730	10pine
7731	8pine
7732	8oak
7733	12oak
7734	12oak
7735	20pine
7736	4pine
7737	4pine
7738	4pine
7739	8pine
7740	6pine
7741	6oak
7742	4 oak
7743	4 pine
7744	4 oak
7745	14 oak
7746	8 pine
7747	6 pine
7748	4 pine
7749	4 pine
7750	4 pine
7751	6 pine
7752	6 pine
7753	6 pine
7754	6 pine
7755	6 pine
7756	6 pine
7757	6 pine
7758	4 oak
7759	4 oak
7760	8 pine
7761	6 pine
7762	4 pine
7763	6 oak
7764	4 pine
7765	6 pine
7766	6 pine
7767	6 pine
7768	8 pine
7769	4 pine
7770	6 pine
7771	6 map
7772	4 pine
7773	6 pine
7774	4 pine
7775	8 oak
7776	4 pine
7777	8 pine
7778	6 pine
7779	6 pine
7780	10 pine
7781	10 pine
7782	8 pine
7783	4 pine
7784	8 pine
7785	8 pine
7786	6 pine
7787	6 pine
7788	6 pine
7789	6 pine
7790	6 pine
7791	6 pine
7792	6 pine
7793	12 pine
7794	6 pine
7795	4 pine
7796	6 pine
7797	12 pine
7798	12 pine
7799	6 pine
7800	4 pine
7801	4 pine
7802	4 pine
7803	12 pine
7804	6 oak
7805	6 pine
7806	6 pine
7807	6 pine
7808	6 pine
7809	6 pine
7810	6 pine
7811	6 pine
7812	12 pine
7813	12 pine
7814	16 pine
7815	10 pine
7816	10 pine
7817	6 oak
7818	6 oak
7819	6 oak
7820	6 oak
7821	6 oak
7822	6 oak
7823	10 pine
7824	12 pine
7825	16 map
7826	10 oak
7827	6 oak
7828	6 oak
7829	12 oak
7830	12 oak
7831	4 hol
7832	16 oak
7833	6 oak
7834	18 pine
7835	14 pine
7836	12 oak
7837	12 oak
7838	8 oak
7839	6 pine
7840	6 oak
7841	6 oak
7842	16 oak
7843	10 pine
7844	6 oak
7845	4 pine
7846	12 oak
7847	12 pine
7848	4 pine
7849	10 oak
7850	10 oak
7851	10 oak
7852	10 oak
7853	8 oak
7854	12 pine
7855	6 oak
7856	6 oak
7857	12 oak
7858	6 oak
7859	6 oak
7860	8 oak
7861	8 oak
7862	8 oak
7863	10 oak
7864	16 pine
7865	12 oak
7866	4 pine
7867	4 pine
7868	4 oak
7869	4 pine
7870	18 pine
7871	6 oak
7872	12 pine
7873	10pine
7874	6pine
7875	10oak
7876	8pine

TREE TABLE

TREE #	TREE TYPE (SIZE IN INCHES)
7877	8pine
7878	8pine
7879	8pine
7880	8pine
7881	6 oak
7882	10oak
7883	10oak
7884	10oak
7885	10oak
7886	15oak
7887	15oak
7888	6pine
7889	4oak
7890	20pine
7891	6oak
7892	6pine
7893	6pine
7894	6oak
7895	8oak
7896	4pine
7897	4pine
7898	4pine
7899	4pine
7900	8pine
7901	8pine
7902	clusterholly
7903	6pine
7904	12pine/4oak
7905	4pine
7906	8oak
7907	10oak
7908	10oak
7909	10oak
7910	6pine
7911	20pine
7912	6pine
7913	4pine
7914	4pine
7915	6pine
7916	20pine
7917	6pine
7918	6pine
7919	8oak
7920	4pine
7921	6pine
7922	4pine
7923	20pine
7924	6oak
7925	6oak
7926	6oak
7927	oak
7928	8 oak
7929	20pine
7930	8 oak
7931	4oak
7932	6pine
7933	6pine
7934	6pine
7935	6pine
7936	6pine
7937	6pine
7938	6pine
7939	6pine
7940	6pine
7941	4pine
7942	6pine
7943	6pine
7944	14 pine
7945	14 pine
7946	10 pine
7947	10 pine
7948	6 pine
7949	18 pine
7950	8 oak
7951	4 pine
7952	6 oak
7953	14 pine
7954	6 pine
7955	6 oak
7956	6 oak
7957	6 pine
7958	8 pine
7959	8 pine
7960	16 pine
7961	6 pine
7962	6 pine
7963	8 oak
7964	12 pine
7965	12 pine
7966	6 oak
7967	12 pine
7968	12 pine
7969	6 oak
7970	12 pine
7971	6 oak
7972	6 oak
7973	6 oak
7974	12 pine
7975	12 pine
7976	6 oak
7977	18 pine
7978	8 oak
7979	8 oak
7980	12 pine
7981	4 oak
7982	12 pine
7983	12 pine
7984	12 pine
7985	6 pine
7986	16 pine
7987	16 pine
7988	12 pine
7989	16 pine
7990	12 pine
7991	16 pine
7992	12 pine
7993	12 pine
7994	12 pine
7995	22 pine
7996	6 oak
7997	10 oak
7998	4 pine
7999	10 pine
8001	4oak
8002	4pine
8003	4pine
8004	4pine
8005	16pine
8006	6pine
8007	4pine
8008	4pine
8009	4pine
8010	4pine
8011	6pine
8012	6pine
8013	4pine
8014	4oak
8015	4pine
8016	10pine
8017	10pine
8018	10pine
8019	4pine
8020	4oak
8021	14pine
8022	8oak
8023	8pine
8024	4pine
8025	8oak
8026	4pine
8029	6pine
8030	4oak
8031	16pine
8032	12pine
8033	4pine
8034	4pine
8035	8pine
8036	6pine
8037	4pine
8038	8pine
8039	4pine
8040	4pine
8041	16pine
8042	8pine
8043	12pine
8044	6pine
8045	6pine
8046	4pine
8047	4pine
8048	4pine
8049	6pine
8050	4pine
8051	4pine
8052	10PINE

TREE TABLE

TREE #	TREE TYPE (SIZE IN INCHES)
8053	10PINE
8054	14Pine
8055	4Pine
8056	14Pine
8057	14Pine
8058	4Pine
8059	4Pine
8060	4Pine
8061	4Pine
8062	18Pine
8063	4Pine
8064	16Pine
8065	16Pine
8066	16Pine
8067	16Pine
8068	12Pine
8069	12Pine
8070	12Pine
8071	4Pine
8072	20PINE
8073	4Pine
8074	4Pine
8075	4Pine
8076	4Pine
8077	10GUM
8078	14Pine
8079	4OAK
8080	10Pine
8081	6Oak
8082	4Pine
8083	14Pine
8084	6Oak
8085	4Pine
8086	4Pine
8087	4Pine
8088	14Pine
8089	14Pine
8090	4Oak
8091	6Pine
8092	6Pine
8093	12Pine
8094	16Pine
8095	4Pine
8096	4Pine
8097	4Pine
8098	4Pine
8099	4Pine
8100	4Pine
8101	12Pine
8102	12Pine
8103	4Pine
8104	4Pine
8105	4Pine
8106	4Pine
8107	18Pine
8108	4Pine
8109	4Pine
8110	4Pine
8111	4Pine
8112	4Pine
8113	18Pine
8114	4Pine
8115	8Pine
8116	4Pine
8117	4Pine
8118	8Pine
8119	12Pine
8120	4Pine
8121	4Pine
8122	6Oak
8123	12Pine
8124	6Oak
8125	4Pine
8126	18Pine
8127	4Pine
8128	4Pine
8129	14Pine
8130	14Pine
8131	14Pine
8132	14Pine
8133	6Pine
8134	14Pine
8135	6pine
8136	6pine
8137	4pine
8138	4pine
8139	6pine
8140	6pine
8141	4pine
8142	6pine
8143	12pine
8144	10oak
8145	4pine
8146	6pine
8147	4pine
8148	4pine
8149	4pine
8150	6pine
8151	6pine
8152	4pine
8153	4pine
8154	14pine
8155	6pine
8156	4pine
8157	4pine
8158	4pine
8159	6pine
8160	8pine
8161	6pine
8162	12pine
8163	6pine
8164	4pine
8165	14pine
8166	4pine
8167	4pine
8168	10pine
8169	16pine
8170	4pine
8171	8pine
8172	10pine
8173	16pine
8174	10pine
8175	8pine
8176	8pine
8177	12pine
8178	14pine
8179	14pine
8180	8pine
8181	4pine
8182	8pine
8183	12pine
8184	14pine
8185	12pine
8186	8pine
8187	8pine
8188	6pine
8189	6oak
8190	8pine
8191	16pine
8192	10pine
8193	4pine
8194	14pine
8195	14pine
8196	12Pine
8197	12Pine
8198	4Pine
8199	12Pine
8200	12Pine
8227	12Pine
8228	12Pine
8229	4Pine
8230	4Pine
8231	12Pine
8232	12Pine
8233	12Pine
8234	12Pine
8235	12Pine
8236	4Pine
8237	4Pine
8238	12Pine
8239	12Pine
8240	10Pine
8241	10Pine
8242	6HOLLY
8243	10Pine
8244	10Oak
8245	10Pine
8246	12pine
8247	8pine
8248	10pine
8249	6pine
8250	14pine
8251	14pine

TREE TABLE

TREE #	TREE TYPE (SIZE IN INCHES)
8252	8oak
8253	16pine
8254	4pine
8255	8pine
8256	12pine
8257	16pine
8258	8pine
8259	6pine
8260	14pine
8261	8pine
8262	8pine
8263	10pine
8264	4pine
8265	4pine
8266	14pine
8267	12pine
8268	4pine
8269	12pine
8270	6pine
8271	6oak
8272	4oak
8273	4oak
8274	10pine
8275	10pine
8276	8pine
8277	6oak
8278	4oak
8279	4oak
8280	6oak
8281	4oak
8282	8pine
8283	4pine
8284	6pine
8285	4pine
8286	8pine
8287	8pine
8288	12pine
8289	10pine
8290	8pine
8291	4oak
8292	4oak
8293	14pine
8294	4pine
8295	4pine
8296	6pine
8297	10pine
8298	14pine
8299	8pine
8300	8pine
8309	6pine
8310	6pine
8328	12Pine
8330	12Pine
8331	12Pine
8332	6Oak
8333	12Pine
8334	12Pine
8335	12Pine
8336	10Oak
8337	10Oak
8338	4Pine
8339	4Pine
8340	12Pine
8341	12Pine
8342	4Pine
8343	4Pine
8344	12Pine
8345	4Pine
8346	12Pine
8347	12Pine
8348	4Pine
8349	4Pine
8350	12Pine
8351	12Pine
8352	12Pine
8353	4Pine
8354	4Pine
8355	14Pine
8356	6OAk
8357	4Pine
8358	6Oak
8359	6Oak
8360	8Pine
8361	8Pine
8362	8Pine
8363	8Pine
8364	8Pine
8365	8Pine
8366	8Pine
8367	4Pine
8368	14Pine
8369	4Pine
8370	12Pine
8371	8Pine
8372	4Pine
8373	10Pine
8374	10Pine
8375	10Pine
8376	4Pine
8377	10Pine
8378	10Pine
8379	16Pine
8380	14Pine
8381	4Pine
8382	14Pine
8383	14OAK
8384	6Oak
8385	12Pine
8386	12Pine
8387	12Pine
8388	12Pine
8389	12Pine
8390	4Pine
8391	6Pine
8392	10Pine
8393	10Pine
8394	10Pine
8395	12Pine
8396	6OAK
8397	12Pine
8398	6Oak
8399	6Pine
8400	18Pine
8401	12Oak
8402	6Bay
8403	4Pine
8404	6HOLLY
8405	6Oak
8406	6Oak
8407	12Pine
8408	12Pine
8409	6Oak
8410	6Oak
8411	6Oak
8412	6Oak
8413	6Oak
8414	NAIL
8600	12 pine
8601	12 pine
8602	6 pine
8603	6 pine
8604	6 oak
8605	14 pine
8606	10 pine
8607	16 pine
8608	10 pine
8609	12 pine
8610	12 oak
8611	6 oak
8612	12 pine
8613	8 oak
8614	12 pine
8615	12 pine
8616	12 oak
8617	6 pine
8618	6 oak
8619	12 pine
8620	10 oak
8621	10 oak
8622	8 pine
8623	8 pine
8624	8 pine
8625	8 pine
8626	7 pine
8627	10 pine
8628	6 oak
8629	8 pine
8630	12 pine
8631	12 pine
8632	14 pine
8633	14 pine
8634	10 pine
8635	15 pine

TREE TABLE

TREE #	TREE TYPE (SIZE IN INCHES)
8636	13 pine
8637	11 pine
8638	4 pine
8639	10 pine
8640	4 oak
8641	7 oak
8642	9 pine
8643	9 pine
8644	10 pine
8645	8 pine
8646	10 pine
8647	12 pine
8648	9 pine
8649	14 pine
8650	7 pine
8651	6 pine
8652	12 pine
8653	6 pine
8654	8 pine
8655	10 pine
8656	4 pine
8657	4 oak
8658	8 pine
8659	4 oak
8660	4 pine
8661	6 pine
8662	10 pine
8663	9 pine
8664	4 oak
8665	4 oak
8666	4 pine
8667	6 pine
8668	8 pine
8669	8 pine
8670	8 pine
8671	9 pine
8672	7 pine
8673	6 pine
8674	8 pine
8675	6 pine
8676	8 pine
8677	9 pine
8678	4 pine
8679	7 pine
8680	4 pine
8681	4 pine
8682	10 pine
8683	4 oak
8684	6 pine
8685	5 pine
8686	5 pine
8687	4 pine
8688	8 pine
8689	8 pine
8690	10 pine
8691	7 oak
8692	6 pine
8693	8 pine
8694	4 pine
8695	4 pine
8696	4 oak
8697	4 pine
8698	4 pine
8699	4 pine
8700	10 pine
8701	8 pine
8702	4 pine
8703	5 oak
8704	5 oak
8705	10 pine
8706	15 pine
8707	13 pine
8708	11 pine
8709	13 pine
8710	10 pine
8711	10 oak
8712	13 pine
8713	13 pine
8714	6 oak
8715	9 pine
8716	18 pine
8717	12 pine
8718	10 pine
8719	10 pine
8720	10 oak
8721	12 pine
8722	10 pine
8723	10 pine
8724	10 pine
8725	8 pine
8726	12 oak
8727	10 pine
8728	10 pine
8729	10 pine
8730	10 pine
8731	8 pine
8732	14 pine
8733	8 pine
8734	6 pine
8735	4 pine
8736	10 pine
8737	4 pine
8738	4 pine
8739	4 pine
8740	4 pine
8741	12 pine
8742	4 pine
8743	10 pine
8744	10 pine
8745	4 pine
8746	4 pine
8747	9 pine
8748	14 oak
8749	12 pine
8750	15 pine
8751	5 pine
8752	12 pine
8753	13 pine
8754	13 pine
8755	7 pine
8756	7 pine
8757	8 pine
8758	10 pine
8759	10 pine
8760	5 pine
8761	10 pine
8762	11 pine
8763	9 pine
8764	10 pine
8765	11 pine
8766	8 pine
8767	4 pine
8768	10 pine
8769	10 pine
8770	10 pine
8771	10 pine
8772	10 pine
8773	12 pine
8774	16 pine
8775	10 pine
8776	16 pine
8777	6 pine
8778	12 pine
8779	4 pine
8780	14 pine
8781	10 pine
8782	4 pine
8783	12 pine
8784	8 pine
8785	8 pine
8786	10 pine
8787	11 pine
8788	8 pine
8789	10 pine
8790	6 pine
8791	5 pine
8792	4 pine
8793	10 pine
8794	9 pine
8795	10 pine
8796	12 pine
8797	10 pine
8798	5 pine
8799	10 pine
8800	4 pine
8801	6 pine
8802	9 pine
8803	7 pine
8804	13 pine
8805	13 pine
8806	10 pine
8807	8 pine
8808	8 pine

TREE TABLE

TREE #	TREE TYPE (SIZE IN INCHES)
8809	4 pine
8810	6 pine
8811	17 pine
8812	14 pine
8813	7 pine
8814	10 pine
8815	4 pine
8816	4 pine
8817	7 pine
8818	6 pine
8819	6 pine
8820	8 pine
8821	8 pine
8822	10 pine
8823	12 pine
8824	8 pine
8825	5 pine
8826	7 pine
8827	10 pine
8828	6 pine
8829	10 pine
8830	6 pine
8831	7 pine
8832	10 pine
8833	9 pine
8834	12 pine
8835	12 pine
8836	12 pine
8837	12 pine
8838	12 pine
8839	12 pine
8840	12 pine
8841	8 pine
8842	10 pine
8843	6 oak
8844	10 pine
8845	10 pine
8846	12 pine
8847	12 pine
8848	12 pine
8849	12 pine
8850	12 pine
8851	12 pine
8852	12 pine
8853	6 pine
8854	6 pine
8855	8 pine
8856	8 pine
8857	8 pine
8858	8 pine
8859	8 pine
8860	8 pine
8861	8 pine
8862	6 pine
8863	8 pine
8864	8 pine
8865	8 pine
8866	4 pine
8867	6 pine
8868	10 pine
8869	8 pine
8870	10 pine
8871	4 pine
8872	4 pine
8873	4 pine
8874	10 pine
8875	9 pine
8876	11 pine
8877	8pine
8878	8pine
8879	8pine
8880	8pine
8881	8pine
8882	8pine
8883	8pine
8884	8pine
8885	8pine
8886	8pine
8887	8pine
8888	10pine
8889	8pine
8890	8pine
8891	10pine
8892	4pine
8893	8pine
8894	8pine
8895	4pine
8896	11 pine
8897	11 pine
8898	8pine
8899	6pine
8900	14oak
8901	8oak
8902	4 pine
8903	4 hol
8904	4 hol
8905	14 pine
8906	6 oak
8907	6 oak
8908	6 pine
8909	6 pine
8910	4 oak
8911	6 pine
8912	14 oak
8913	8 oak
8914	12 pine
8915	12 pine
8916	8 pine
8917	8 pine
8918	6 oak
8919	8 pine
8920	12 pine
8921	8 pine
8922	4 pine
8923	4 pine
8924	8 pine
8925	8 pine
8926	8 pine
8927	4 pine
8928	4 pine
8929	4 pine
8930	8 pine
8931	8 pine
8932	12 pine
8933	4 pine
8934	4 pine
8935	4 pine
8936	8 pine
8937	6 pine
8938	8 pine
8939	6 pine
8940	6 pine
8941	6 pine
8942	5 pine
8943	4 pine
8944	8 pine
8945	8 pine
8946	10 pine
8947	11 pine
8948	10 pine
8949	4 pine
8950	8 pine
8951	12 pine
8952	7 pine
8953	5 pine
8954	13 pine
8955	4 pine
8956	4 pine
8957	4 pine
8958	4 oak
8959	4 pine
8960	7 pine
8961	13 pine
8962	4 pine
8963	10 pine
8964	16 oak
8965	10 pine
8966	8 pine
8967	6 pine
8968	6 pine
8969	16 pine
8970	6 pine
8971	10 pine
8972	10 pine
8973	6 oak
8974	16 pine
8975	16 pine
8976	8 pine
8977	4 pine
8978	18 pine
8979	18 pine
8980	6 oak
8981	6 pine

TREE TABLE

TREE #	TREE TYPE (SIZE IN INCHES)
8982	6 pine
8983	6 pine
8984	6 pine
8985	6 pine
8986	6 pine
8987	6 oak
8988	10 pine
8989	6 pine
8990	16 pine
8991	8 pine
8992	6 pine
8993	10 pine
8994	10 pine
8995	6 pine
8996	8 pine
8997	12 pine
8998	4 pine
8999	6 pine
9000	5 pine
9001	5 pine
9002	12 pine
9003	4 pine
9004	11 pine
9005	7 pine
9006	4 pine
9007	10 pine
9008	5 pine
9009	6 pine
9010	8 pine
9011	8 pine
9012	4 pine
9013	6 pine
9014	10 pine
9015	8 pine
9016	5 pine
9017	4 pine
9018	9 pine
9019	9 pine
9020	6 pine
9021	5 pine
9022	7 pine
9023	11 pine
9024	4 pine
9025	5 pine
9026	4 pine
9027	4 pine
9028	5 pine
9029	5 pine
9030	5 pine
9031	8 pine
9032	4 pine
9033	10 pine
9034	4 pine
9035	4 oak
9036	4 oak
9037	4 pine
9038	5 pine
9039	5 pine
9040	8 pine
9041	8 pine
9042	6 pine
9043	5 pine
9044	4 pine
9045	10 pine
9046	11 pine
9047	10 pine
9048	8 pine
9049	7 pine
9050	4 pine
9051	4 pine
9052	12 pine
9053	10 pine
9054	4 pine
9055	4 pine
9056	4 pine
9057	4 pine
9058	9 pine
9059	7 pine
9060	4 pine
9061	4 pine
9062	4 pine
9063	5 pine
9064	5 pine
9065	10 pine
9066	4 pine
9067	8 pine
9068	4 pine
9069	4 pine
9070	5 pine
9071	8 pine
9072	4 pine
9073	9 pine
9074	12 pine
9075	6 oak
9076	4 pine
9077	6 pine
9078	4 pine
9079	9 pine
9080	12 pine
9081	4 pine
9082	10 pine
9083	4 pine
9084	8 pine
9085	5 pine
9086	12 pine
9087	12 pine
9088	14 pine
9089	12 pine
9090	8 pine
9091	8 pine
9092	10 pine
9093	8 pine
9094	7 pine
9095	10 pine
9096	10 pine
9097	10 pine
9098	8oak
9099	10pine
9100	10pine
9101	14pine
9102	14pine
9103	14pine
9104	8oak
9105	10pine
9106	10pine
9107	10pine
9108	6pine
9109	10pine
9110	10pine
9111	18pine
9112	8 pine
9113	8 pine
9114	14 pine
9115	10 pine
9116	10 pine
9117	16 pine
9118	16 pine
9119	8 pine
9120	8 pine
9121	12 pine
9122	14 pine
9123	18 pine
9124	14 pine
9125	14 pine
9126	20 pine
9127	4 pine
9128	4 pine
9129	6 pine
9130	10 pine
9131	10 pine
9132	6 pine
9133	6 pine
9134	4 pine
9135	6 pine
9136	6 pine
9137	8 pine
9138	4 pine
9139	6 pine
9140	4 pine
9141	6 pine
9142	6 pine
9143	8 pine
9144	4 pine
9145	6 pine
9146	4 pine
9147	4 pine
9148	6 pine
9149	6 pine
9150	4 pine
9151	12 pine
9152	12 pine
9153	4 pine
9154	6 pine

REVISIONS

No.	DATE	DESCRIPTION

PLAN DATE

urban™
Planners·Engineers·Landscape Architects·Land Surveyors
Urban, Ltd.
108 North Kerr Avenue
Suite K-1
Wilmington, NC 28405
Tel. 910.395.1655
Fax 910.395.1451
www.urban-ltd.com

NORTH CAROLINA PROFESSIONAL LAND SURVEYOR SEAL L-4659 ROBERT G. SESSOMS
6/18/08

TREE INVENTORY SURVEY

ST. GEORGE'S REACH

TOPSAIL TOWNSHIP
PENDER COUNTY, NORTH CAROLINA

SCALE: N/A | C.I. N/A | DATE: JUNE 18, 2008

SHEET
TS-13
OF
16

FILE No.
TREE 07-522.03

TREE TABLE

TREE #	TREE TYPE (SIZE IN INCHES)
9155	6 pine
9156	16 pine
9157	12 pine
9158	4 pine
9159	12 pine
9160	18 pine
9161	18 pine
9162	16 pine
9163	14 pine
9164	14 pine
9165	14 pine
9166	8 pine
9167	8 pine
9168	12 pine
9169	12 pine
9170	4 pine
9171	8 oak
9172	8 pine
9173	8 pine
9174	4 pine
9175	12 pine
9176	12 pine
9177	12 pine
9178	22 pine
9179	18 pine
9180	18 pine
9181	18 pine
9182	18 pine
9183	18 pine
9184	18 pine
9185	12 pine
9186	8 pine
9187	6 oak
9188	8 pine
9189	8 pine
9190	4 pine
9191	6 pine
9192	6 pine
9193	4 pine
9194	6 pine
9195	6 pine
9196	6 oak
9197	8 pine
9198	6 pine
9199	4 pine
9200	6 pine
9201	4 pine
9202	4 pine
9203	6 pine
9204	6 pine
9205	12 pine
9206	6 pine
9207	20 pine
9208	12 pine
9209	10 pine
9210	13 pine
9211	5 pine
9212	8 pine
9213	8 pine
9214	10 pine
9215	12 pine
9216	12 pine
9217	10 pine
9218	5 pine
9219	4 pine
9220	15 pine
9221	13 pine
9222	4 oak
9223	4 pine
9224	10 pine
9225	14 pine
9226	4 pine
9227	4 pine
9228	10 pine
9229	8 pine
9230	8 pine
9231	4 pine
9232	7 pine
9233	7 pine
9234	4 pine
9235	4 pine
9236	5 oak
9237	4 oak
9238	4 oak
9239	4 pine
9240	6 pine
9241	10 pine
9242	4 pine
9243	5 pine
9244	10 pine
9245	10 pine
9246	17 pine
9247	15 pine
9248	12 pine
9249	10 pine
9250	4 pine
9251	4 pine
9252	6 pine
9253	6 pine
9254	4 pine
9255	6 pine
9256	10 pine
9257	7 pine
9258	10 pine
9259	5 oak
9260	4 pine
9261	4 pine
9262	10 pine
9263	12 pine
10278	16 pine
10279	6 oak
10280	6 oak
10281	6 oak
10282	12 pine
10283	14 pine
10284	12 pine
10285	12 pine
10286	8 oak
10287	8 pine
10288	18 pine
10289	16 pine
10290	8 mag
10291	12 oak
10292	18 pine
10293	18 pine
10294	16 pine
10295	18 pine
10296	16 pine
10297	20 pine
10298	18 pine
10299	18 pine
10300	18 pine
10301	18 pine
10302	18 pine
10303	18 pine
10304	18 pine
10305	18 pine
10306	6 oak
10307	10 oak
12033	4pine
12034	4pine
12035	4pine
12036	4pine
12037	4pine
12038	4pine
12039	4pine
12040	4pine
12041	4pine
12042	4pine
12043	4pine
12044	4pine
12045	4pine
12046	4pine
12047	4pine
12048	4pine
12049	4pine
12050	4pine
12051	4pine
12052	4pine
12053	4pine
12110	8 holly
12111	8 oak
12112	4 oak
12113	30 oak
12114	30 oak
12115	8 holly
12116	4 bay
12117	4 bay
12118	4 oak
12119	4 oak
12120	6 oak
12121	4 oak
12122	4 oak

TREE TABLE

TREE #	TREE TYPE (SIZE IN INCHES)
12123	4 oak
12124	4 oak
12125	4 oak
12126	4 bay
12127	4 bay
12128	4 bay
12129	14 gum
12130	14 bay
12131	4 pine
12132	6 oak
12133	6 oak
12134	4 pine
12135	8 oak
12136	4 bay
12137	4 oak
12138	4 pine
12139	6 oak
12140	4 oak
12141	4 pine
12142	4 pine
12143	14 oak
12144	4 oak
12145	4 oak
12146	10 holly
12147	4 oak
12148	18 oak
12149	4 oak
12150	4 oak
12151	4 oak
12152	4 oak
12153	4 oak
12154	14 oak
12155	4 bay
12156	4 oak
12157	4 oak
12158	4 oak
12159	8 oak
12160	4 oak
12161	12 oak
12162	4 oak
12163	4 bay
12164	6 oak
12165	4 oak
12166	6 oak
12167	4 oak
12168	4 oak
12169	6 oak
12170	4 oak
12171	14 gum
12172	4 oak
12173	6 pine
12174	4 oak
12175	10 oak
12176	6 oak
12177	6 oak
12178	8 oak
12179	4 oak
12180	4 pine
12181	4 pine
12182	6 oak
12183	10 oak
12184	10 oak
12185	4 oak
12186	4 oak
12187	4 pine
12188	4 oak
12189	4 oak
12190	4 oak
12191	8 oak
12192	10 oak
12193	4 oak
12194	8 oak
12195	10 oak
12196	8 oak
12197	4 mag
12198	14 oak
12199	4 oak
12200	8 oak
12201	8 oak
12202	12 holly
12203	4 pine
12204	6 pine
12205	6 pine
12206	10 holly
12207	18 pine
12208	4 oak
12209	6 oak
12210	4 oak
12211	4 oak
12212	8 oak
12213	4 oak
12214	8 gum
12215	8 oak
12216	16 oak
12217	10 oak
12218	6 oak
12219	10 PINE
12220	10 oak
12221	6 oak
12222	6 oak
12223	4 oak
12224	6 gum
12225	4 oak
12226	4 oak
12227	10 holly
12228	8 oak
12229	6 pine
12230	8 oak
12231	10 holly
12232	8 pine
12233	6 pine
12234	4 oak
12235	6 gum
12236	12 oak
12237	6 gum
12238	4 holly
12239	4 oak
12240	4 oak
12241	10 oak
12242	10 oak
12243	10 pine
12244	8 pine
12245	8 pine
12246	14 cherry
12247	4 mag
12248	18 pine
12249	14 oak
12250	4 oak
12251	4 oak
12252	8 oak
12253	4 oak
12254	6 oak
12255	6 oak
12256	10 oak
12257	16 oak
12258	10 oak
12259	4 oak
12260	6 oak
12261	6 oak
12262	16 oak
12263	18 oak
12264	28 oak
12265	8 holly
12266	8 oak
12267	16 pine
12268	12 pine
12269	8 oak
12270	4oak
12271	4oak
12272	4oak
12273	6holly
12274	4oak
12275	4oak
12276	4gum
12277	4oak
12278	4oak
12279	6gum
12280	8 oak
12281	4oak
12282	4oak
12283	4oak
12284	4oak
12285	6holly
12286	4oak
12287	6oak
12288	8 oak
12289	4oak
12290	4oak
12291	6oak
12292	6oak
12293	4oak
12294	4oak
12295	18pine

TREE TABLE

TREE #	TREE TYPE (SIZE IN INCHES)
12296	14pine
12297	4oak
12298	4oak
12299	6oak
12300	6oak
12301	4oak
12302	10pine
12303	10pine
12304	8pine
12305	4oak
12306	4oak
12307	4pine
12308	4oak
12309	4oak
12310	4oak
12311	6oak
12312	4oak
12313	4oak
12314	4oak
12315	4oak
12316	4oak
12317	4oak
12318	4pine
12319	14pine
12320	14pine
12321	6oak
12322	16pine
12323	4pine
12324	4pine
12325	4oak
12326	4oak
12327	4oak
12328	4oak
12329	8pine
12330	8pine
12331	8pine
12332	8pine
12333	14pine
12334	4holly
12335	4holly
12336	4oak
12337	4oak
12338	10oak
12339	16pine
12340	4oak
12341	4oak
12342	4oak
12343	4oak
12344	6oak
12345	4oak
12346	4oak
12347	6oak
12348	10oak
12349	4oak
12350	4oak
12351	4oak
12352	4oak
12353	8oak
12354	8oak
12355	4oak
12356	6oak
12357	6oak
12358	6oak
12359	4oak
12360	6pine
12361	4oak
12362	6pine
12363	4pine
12364	4pine
12365	4pine
12366	4pine
12367	4oak
12368	6holly
12369	4holly
12370	6oak
12371	4holly
12372	4pine
12373	4pine
12374	4pine
12375	4pine
12376	4pine
12377	4pine
12378	6pine
12379	4oak
12380	4oak
12381	4oak
12382	4oak
12383	4pine
12384	4pine
12385	4pine
12386	4pine
12387	4pine
12388	4pine
12389	4pine
12390	4mag
12391	4pine
12392	8pine
12393	8pine
12394	6pine
12395	6pine
12396	8pine
12397	8pine
12398	4oak
12399	4oak
12400	6pine
12401	4pine
12402	6pine
12403	6pine
12404	6oak
12405	4oak
12406	4oak
12407	6pine
12408	6pine
12409	4pine
12410	6pine
12411	8pine
12412	6pine
12413	8pine
12414	6pine
12415	4pine
12416	4pine
12417	4pine
12418	6pine
12419	6pine
12420	4pine
12421	6pine
12422	4pine
12423	8pine
12424	6oak
12425	4pine
12426	6holly
12427	6pine
12428	8pie
12429	4holly
12430	6oak
12431	6pine
12432	8pine
12433	6pine
12434	8pine
12435	8pine
12436	4oak
12437	6pine
12438	4pine
12439	6oak
12440	4oak
12441	8pine
12442	4pine
12443	6pine
12444	4holly
12445	4oak
12446	6oak
12447	6oak
12448	6pine
12449	8pine
12450	6pine
12451	8pine
12452	8pine
12453	4pine
12454	8pine
12455	6oak
12456	6pine
12457	6pine
12458	6pine
12459	4pine
12460	8holy
12461	10pine
12462	6pine
12463	8pine
12464	6pine
12465	6pine
12466	12pine
12467	10pine
12468	12pine

TREE TABLE

TREE #	TREE TYPE (SIZE IN INCHES)
12469	8pine
12470	4oak
12471	6oak
12472	14pine
12473	10pine
12474	12pine
12475	6oak
12476	6pine
12477	8pine
12478	4pine
12479	8oak
12480	6pine
12481	8pine
12482	8pine
12483	10pine
12484	4oak
12485	6pine
12486	8pine
12487	4gum
12488	4pine
12489	6pine
12490	8pine
12491	4oak
12492	4oak
12493	4oak
12494	6pine
12495	10pine
12496	8pine
12497	4oak
12498	8pine
12499	4oak
12500	10pine
12501	6pine
12502	4oak
12503	4pine
12504	4oak
12505	4gum
12506	10pine
12507	4oak
12508	4pine
12509	4oak
12510	4oak
12511	4oak
12512	8pine
12513	6oak
12514	6pine
12515	4oak
12516	4oak
12517	4pine
12518	6pine
12519	8pine
12520	6pine
12521	8pine
12522	4oak
12523	6pine
12524	4oak
12525	4pine
12526	6oak
12527	8pine
12528	4oak
12529	6pine
12530	8pine
12531	4oak
12532	6pine
12533	4oak
12534	8pine
12535	8pine
12536	4oak
12537	4oak
12538	4oak
12539	10pine
12540	4oak
12541	4oak
12542	6oak
12543	4pine
12544	4pine
12545	6pine
12546	4pine
12547	8pine
12548	6pine
12549	8pine
12550	6pine
12551	6pine
12552	4oak
12553	4pine
12554	8pine
12555	8pine
12556	6pine
12557	6pine
12558	10pine
12559	8pine
12560	4oak
12561	10pine
12562	4pine
12563	8pine
12564	6pine
12565	6pine
12566	4pine
12567	6pine
12568	4oak
12569	8pine
12570	10pine
12571	14pine
12572	10pie
12573	8pine
12574	4pine
12575	4pine
12576	4pine
12577	6pine
12578	8pine
12579	8pine
12580	10pine
12581	4pine
12582	4oak
12583	4pine
12584	4pine
12585	4pine
12586	4pine
12587	4pine
12588	6pine
12589	4pine
12590	4pine
12591	8pine
12592	4pine
12593	6pine
12594	4pine
12595	4oak
12596	6pine
12597	10pine
12598	4oak
12599	4oak
12600	4pine
12601	4oak
12602	4oak
12603	4pine
12604	4pine
12605	4oak
12606	4oak
12607	4oak
12608	4pine
12609	4pine
12610	4oak
12611	8pine
12612	6pine
12613	4pine
12614	4pine
12615	4oak
12616	8pine
12617	8pine
12618	4oak
12619	4oak
12620	4pine
12621	4pine
12622	6pine
12623	4oak
12624	4pine
12625	4pine
12626	6pine
12627	6pine
12628	4pine
12629	4pine
12630	4pine
12631	4oak
12632	4pine
12633	6pine
12634	4pine
12635	8pine
12636	10pine
12637	4oak
12638	4oak
12639	6pine
12640	6pine
12641	4oak

TREE TABLE

TREE #	TREE TYPE (SIZE IN INCHES)
12642	4oak
12643	8pine
12644	10pine
12645	4pine
12646	4pine
12647	4pine
12648	10pine
12649	4pine
12650	4oak
12651	4oak
12652	4pine
12653	4pine
12654	4pine
12655	4pine
12656	4pine
12657	4pine
12658	6pine
12659	4oak
12660	6pine
12661	4oak
12662	4oak
12663	6pine
12664	4oak
12665	4pine
12666	6pine
12667	8pine
12668	4oak
12669	6oak
12670	6pine
12671	4oak
12672	4oak
12673	6pine
12674	4pine
12675	4oak
12676	6oak
12677	4oak
12678	6pine
12679	4pine
12680	4oak
12681	4oak
12682	6pine
12683	8pine
12684	8pine
12685	6pine
12686	10pine
12687	4pine
12688	8pine
12689	4pine
12690	4oak
12691	6pine
12692	4oak
12693	4oak
12694	4oak
12695	4oak
12696	4oak
12697	6pine
12698	6pine
12699	4pine
12700	8pine
12701	4pine
12702	4pine
12703	6pine
12704	6oak
12705	8pine
12706	4oak
12707	8pine
12708	6pine
12709	6pine
12710	6pine
12711	4pine
12712	6pine
12713	4oak
12714	4oak
12715	4oak
12716	4pine
12717	8pine
12718	4oak
12719	4pine
12720	4pine
12721	6pine
12722	4oak
12723	4pine
12724	4oak
12725	4pine
12726	4oak
12727	4holly
12728	6pine
12729	8pine
12730	4pine
12731	4pine
12732	4pine
12733	4pine
12734	4oak
12735	4oak
12736	4oak
12737	4pine
12738	4pine
12739	4pine
12740	4pine
12741	4pine
12742	4oak
12743	4oak
12744	8pine
12745	4oak
12746	6pine
12747	4oak
12748	4oak
12749	4pine
12750	4pine
12751	10pine
12752	4oak
12753	4pine
12754	8pine
12755	10pine
12756	4pine
12757	4oak
12758	4oak
12759	4pine
12760	6pine
12761	6pine
12762	4pine
12763	10pine
12764	4pine
12765	4pine
12766	6pine
12767	8pine
12768	4pine
12769	6pine
12770	4pine
12771	4pine
12772	6pine
12773	8pine
12774	4pine
12775	6pine
12776	4pine
12777	6pine
12778	10pine
12779	4pine
12780	8pine
12781	4pine
12782	4oak
12783	4oak
12784	4oak
12785	6pine
12786	8pine
12787	4oak
12788	4oak
12789	10pine
12790	6pine
12791	14pine
12792	4pine
12793	4pine
12794	4oak
12795	4pine
12796	4pine
12797	8pine
12798	6pine
12799	4pine
12800	6pine
12801	10pine
12802	10pine
12803	4pine
12804	6pine
12805	6pine
12806	8pine
12807	6pine
12808	4pine
12809	4oak
12810	12pine
12811	6pine
12812	8pine
12813	4pine
12814	10pine

TREE TABLE

TREE #	TREE TYPE (SIZE IN INCHES)
12815	6pine
12816	4pine
12817	8pine
12818	6pine
12819	6pine
12820	8oak
12822	4oak
12823	4pine
12824	6pine
12825	4oak
12826	4pine
12827	6pine
12828	6pine
12829	4oak
12830	4oak
12831	10pine
12832	4oak
12833	6oak
12834	4oak
12835	4pine
12836	4oak
12837	4oak
12838	6pine
12839	4oak
12840	4oak
12841	8pine
12842	8pine
12843	10pine
12844	4holly
12845	4pine
12846	4oak
12847	4oak
12848	10pine
12849	12pine
12850	4pine
12851	12pine
12852	4pine
12853	4pine
12854	4pine
12855	4pine
12856	6pine
12857	8pine
12858	6pine
12859	6pine
12860	4oak
12861	4oak
12862	4oak
12863	4pine
12864	6pine
12865	4oak
12866	4oak
12867	8pine
12868	4oak
12869	4oak
12870	4pine
12871	6pine
12872	10pine
12873	4pine
12874	4oak
12875	6pine
12876	4pine
12877	6pine
12878	6pine
12879	4 pine
12880	4 pine
12881	1pine
12882	4pine
12883	12pine
12884	8pine
12885	8pine
12886	8pine
12887	4oak
12888	6pine
12889	6pine
12890	8pine
12891	4pine
12892	6pine
12893	4pine
12894	10oak
12895	4pine
12896	6pine
12897	12pine
12898	10oak
12899	8pine
12900	4oak
12901	6pine
12902	4oak
12903	8oak
12904	4maple
12905	6pine
12906	4pine
12907	4pine
12908	10pine
12909	8pine
12910	4pine
12911	14pine
12912	4pine
12913	6pine
12914	6pine
12915	4oak
12916	8pine
12917	4oak
12918	4pine
12919	6pine
12920	10pine
12921	10pine
12922	12pine
12923	5oak
12924	4pine
12925	8pine
12926	6pine
12927	6pine
12928	6pine
12929	4pine
12930	4pine
12931	6pine
12932	4pine
12933	6pine
12934	4oak
12935	8pine
12936	4pine
12937	6pine
12938	4pine
12939	4pine
12940	4pine
12941	6oak
12942	6pine
12943	4pine
12944	4pine
12945	6pine
12946	8pine
12947	6pine
12948	10pine
12949	10pine
12950	10pine
12951	8pine
12952	6pine
12953	4oak
12954	8pine
12955	8oak
12956	4maple
12957	10pine
12958	4maple
12959	6pine
12960	6pine
12961	4pine
12962	4pine
12963	8pine
12964	4pine
12965	6pine
12966	4pine
12967	8pine
12968	4pine
12969	6pine
12970	6oak
12971	8pine
12972	6oak
12973	6oak
12974	4oak
12975	NAIL
12977	6pine
12978	4pine
12979	6pine
12980	4pine
12981	6pine
12982	4pine
12983	4pine
12984	6pine
12985	8pine
12986	8pine
12987	6pine
12988	4pine
12989	4pine

TREE TABLE

TREE #	TREE TYPE (SIZE IN INCHES)
12990	8pine
12991	6oak
12992	4pine
12993	4pine
12994	4pine
12995	4pine
12996	4pine
12997	6pine
12998	6pine
12999	4pine
13000	4pine
13001	6oak
13002	6pine
13003	12pine
13004	10pine
13005	6pine
13006	4pine
13007	4pine
13008	6oak
13009	10pine
13010	6oak
13011	4pine
13012	4pine
13013	4pine
13014	6pine
13015	4oak
13016	4pine
13017	4pine
13018	10pine
13019	4oak
13020	4maple
13021	6pine
13022	10pine
13023	4pine
13024	8pine
13025	6oak
13026	4oak
13027	4pine
13028	4pine
13029	4oak
13030	14pine
13031	4oak
13032	4oak
13033	4pine
13034	4maple
13035	4pine
13036	10pine
13037	8oak
13038	6oak
13039	6oak
13040	4pine
13041	4oak
13042	6oak
13043	6holy
13044	4pine
13045	4pine
13046	8pine
13047	6pine
13048	4pine
13049	6pine
13050	6pine
13051	4pine
13052	4oak
13053	4pine
13054	6oak
13055	6pine
13056	6pine
13057	4holly
13058	4pine
13059	4pine
13060	4pine
13061	4pine
13062	4pine
13063	4pine
13064	4pine
13065	4pine
13066	4pine
13067	4pine
13068	6pine
13069	4pine
13070	8pine
13071	10pine
13072	10pine
13073	10pine
13074	8pine
13075	4pie
13076	6pine
13077	6pine
13078	6pine
13079	4pine
13080	10pine
13081	8oak
13082	12oak
13083	4oak
13084	4pine
13085	4pine
13086	6pine
13087	6pine
13088	4oak
13089	4pine
13090	4pine
13091	6pine
13092	4pine
13093	4pine
13094	4pine
13095	4pine
13096	4pine
13097	4pine
13098	4pine
13099	8pine
13100	4pine
13101	4pine
13102	6pine
13103	4pine
13104	4pine
13105	10pine
13106	6pine
13107	4pine
13108	4oak
13109	6pine
13110	6pine
13111	4oak
13112	4pine
13113	4pine
13114	6pine
13115	6oak
13116	4pine
13117	4pine
13118	8pine
13119	10pine
13120	4pine
13121	4pine
13122	6pine
13123	8oak
13124	4pine
13125	6pine
13126	8pine
13127	8oak
13128	4pine
13129	4pine
13130	6pine
13131	6pine
13132	6pine
13133	12oak
13134	4pine
13135	6pine
13136	8pine
13137	6pine
13138	4pine
13139	6pine
13140	6pine
13141	6pine
13142	4oak
13143	4oak
13144	10pine
13145	4pine
13146	10pine
13147	8pine
13148	4pine
13149	4pine
13150	6pine
13151	6pine
13152	6pine
13153	6pine
13154	10oak
13155	4pine
13156	8pine
13157	6pine
13158	6oak
13159	4pine
13160	4oak
13161	6oak
13162	6oak

TREE TABLE

TREE #	TREE TYPE (SIZE IN INCHES)
13163	6pine
13164	6pine
13165	6pine
13166	6pine
13167	oakcluster
13168	6holly
13169	4pine
13170	6pine
13171	8pine
13172	8pine
13173	4oak
13174	4oak
13175	4pine
13176	4pine
13177	4pine
13178	4pine
13179	4pine
13180	6pine
13181	6pine
13182	10oak
13183	6pine
13184	4pine
13185	4pine
13186	4oak
13187	6pine
13188	4holly
13189	4pine
13190	8pine
13191	6pine
13192	4maple
13193	4pine
13194	4pine
13195	4pine
13196	6pine
13197	6pine
13198	6pine
13199	6pine
13200	10oak
13201	6pine
13202	4pine
13203	6pine
13204	8pine
13205	10oak
13206	6pine
13207	4pine
13208	8oak
13209	6pine
13210	10pine
13211	4pine
13212	4oak
13213	4pine
13214	4pine
13215	6pine
13216	6pine
13217	4pine
13218	8pine
13219	10pine
13220	4pine
13221	4pine
13222	4pine
13223	8oak
13224	4pine
13225	12pine
13226	6pine
13227	6pine
13228	4pine
13229	6pine
13230	4pine
13231	4pine
13232	4pine
13233	6pine
13234	10pine
13235	10pine
13236	8pine
13237	6pine
13238	6pine
13239	4pine
13240	12pine
13241	6pine
13242	6pine
13243	10pine
13244	6pine
13245	10pine
13246	14pine
13247	12pine
13248	10pine
13249	8pine
13250	4pine
13251	4pine
13252	6pine
13253	6pine
13254	6oak
13255	12pine
13256	14pine
13257	10pine
13258	8pine
13259	4pine
13260	12pine
13261	8pine
13262	10pine
13263	8pine
13264	10pine
13265	4oak
13266	4pine
13267	12oak
13268	8pine
13269	4pine
13270	6pine
13271	6pine
13272	6pine
13273	4oak
13274	4maple
13275	clusteroaks
13276	4pine
13277	10pine
13278	4pine
13279	8pine
13280	6oak
13281	10pine
13282	10pine
13283	10pine
13284	10pine
13285	6holly
13286	10pine
13287	10pine
13288	12pine
13289	10oak
13290	12oak
13291	4pine
13292	6pine
13293	6oak
13294	4oak
13295	8pine
13296	10pine
13297	0pine
13298	6pine
13299	10pine
13300	4oak
13301	10pine
13302	10pine
13303	6pine
13304	12pine
13305	10pine
13306	8oak
13307	4pine
13308	8pine
13309	4pine
13310	4pine
13311	4pine
13312	6oak
13313	10pine
13314	12oak
13315	8oak
13316	10pine
13317	12pine
13318	10oak
13319	12pine
13320	10pine
13321	8pine
13322	10pine
13323	6oak
13324	4pine
13325	8pine
13326	12pine
13327	8pine
13328	8pine
13329	10pine
13330	4oak
13331	12pine
13332	12pine
13333	10pine
13334	10pine
13335	8oak

TREE TABLE

TREE #	TREE TYPE (SIZE IN INCHES)
13336	4oak
13337	8oak
13338	8pine
13339	12oak
13340	6oak
13341	14oak
13342	4oak
13343	4pine
13344	4pine
13345	10pine
13346	4oak
13347	10oak
13348	10oak
13349	4pine
13350	6pine
13351	4pine
13352	12pine
13353	4pine
13354	8pine
13355	4pine
13356	4pine
13357	8pine
13358	10pine
13359	8pine
13360	6pine
13440	4oak
13441	18pine
13442	16pine
13443	4oak
13444	10oak
13445	22pine
13446	6oak
13447	30pine
13448	16pine
13449	16pine
13450	26pine
13451	22pine
13452	4oak
13453	22pine
13454	22pine
13455	16pine
13456	16pine
13457	20pine
13458	18pine
13459	20pine
13460	18pine
13461	18pine
13462	12pine
13463	6oak
13464	6oak
13465	16pine
13466	6oak
13467	24pine
13468	4oak
13469	24pine
13470	18pine
13471	20pine
13472	24pine
13473	4oak
13474	8oak
13475	30pine
13476	6oak
13477	12oak
13478	4oak
13479	4oak
13480	4bay
13481	4oak
13482	32pine
13483	6oak
13484	10oak
13485	8oak
13486	32oak
13487	22pine
13488	20pine
13489	4oak
13490	8oak
13491	6oak
13492	4oak
13493	16pine
13494	18pine
13495	4oak
13496	28pine
13497	4holly
13498	4oak
13499	4holly
13500	4oak
13501	4oak
13502	10pine
13503	10oak
13504	6oak
13505	6oak
13506	6oak
13507	4oak
13508	10pine
13509	8oak
13510	4holly
13511	4oak
13512	6pine
13513	6pine
13514	4oak
13515	26oak
13516	10oak
13517	8oak
13518	6oak
13519	4oak
13520	10oak
13521	16oak
13522	12oak
13523	10oak
13524	18oak
13525	4oak
13526	8oak
13527	4oak
13528	4oak
13529	20pine
13530	8pine
13531	8pine
13532	4oak
13533	26pine
13534	4oak
13535	10pine
13536	22pine
13537	16pine
13538	4oak
13539	8oak
13540	10oak
13541	4oak
13542	18oak
13543	6oak
13544	10pine
13545	10pine
13546	18pine
13547	10oak
13548	6oak
13549	4oak
13550	10pine
13551	4oak
13552	6oak
13553	6oak
13554	4oak
13555	12pine
13556	4oak
13557	14pine
13558	6pine
13559	8pine
13560	8oak
13561	14oak
13562	14oak
13563	10oak
13564	8oak
13565	4holly
13566	26pine
13567	18pine
13568	4oak
13569	6oak
13570	18pine
13571	8oak
13572	4oak
13573	8oak
13574	10pine
13575	18pine
13576	8oak
13577	8pine
13578	4oak
13579	20pine
13580	6oak
13581	6oak
13582	8oak
13583	20pine
13584	20pine
13585	26oak
13586	8oak
13587	8oak

TREE TABLE

TREE #	TREE TYPE (SIZE IN INCHES)
13588	20pine
13589	16pine
13590	4oak
13591	12oak
13592	6oak
13593	8oak
13594	12pine
13595	18pie
13596	8oak
13597	8oak
13598	8pine
13599	4holly
13600	16pine
13601	10pine
13602	4oak
13603	10oak
13604	6oak
13605	16pine
13606	6pine
13607	8pine
13608	4holly
13609	12pine
13610	4holly
13611	8oak
13612	12oak
13613	6oak
13614	8oak
13615	8pine
13616	14pine
13617	10oak
13618	16pine
13619	6pine
13620	10pine
13621	4oak
13622	6pine
13623	12oak
13624	8oak
13625	20pine
13626	16pine
13627	4oak
13628	6oak
13629	16pine
13630	18pine
13631	4oak
13632	12pine
13633	20pine
13634	20pine
13635	10pine
13636	8pine
13637	4oak
13638	18pine
13639	8oak
13640	20oak
13641	8oak
13642	4holly
13643	12oak
13644	8hollly
13645	10pine
13646	8oak
13647	18oak
13648	12pine
13649	8holly
13650	4oak
13651	10oak
13652	22pine
13653	4oak
13654	4oak
13655	6holly
13656	6oak
13657	8pine
13658	8oak
13659	4oak
13660	8gum
13661	16oak
13662	8oak
13663	8oak
13664	6oak
13665	6oak
13666	8oak
13667	8oak
13668	8oak
13669	8oak
13670	8oak
13671	4oak
13672	10oak
13673	4oak
13674	4holly
13675	10oak
13676	8bay
13677	4holly
13678	8oak
13679	4holly
13680	4holly
13681	4holly
13682	4holly
13683	10oak
13684	8holly
13685	4holly
13686	4holly
13687	4holly
13688	6oak
13689	4bay
13690	22pine
13691	12oak
13692	20oak
13693	12pine
13694	8oak
13695	18pine
13696	22pine
13697	30pine
13698	18oak
13699	30oak
13700	28pine
13701	28pine
13702	8oak
13703	10pine
13704	8oak
13705	8oak
13706	8oak
13707	10pine
13708	6oak
13709	6oak
13710	6oak
13711	8pine
13712	4oak
13713	8oak
13714	14oak
13715	20pine
13716	8oak
13717	14oak
13718	6holly
13719	6holly
13720	4oak
13721	4oak
13722	8oak
13723	14oak
13724	4oak
13725	4oak
13726	4oak
13727	4oak
13728	4oak
13729	4oak
13730	4oak
13731	6pine
13732	6pine
13733	10pine
13734	6pine
13735	6oak
13736	10oak
13737	6oak
13738	6oak
13739	6pine
13740	6pine
13741	4oak
13742	4oak
13743	10oak
13744	10oak
13745	10oak
13746	10oak
13747	8pine
13748	8pine
13749	16pine
13750	6oak
13751	6pine
13752	4holly
13753	8oak
13754	8oak
13755	4holly
13756	10oak
13757	14gum
13758	6holly
13759	8oak
13760	14pine

TREE TABLE

TREE #	TREE TYPE (SIZE IN INCHES)
13761	4oak
13762	4oak
13763	4oak
13764	4oak
13765	4oak
13766	4holly
13767	6oak
13768	14oak
13769	8oak
13770	8oak
13771	10pine
13772	6pine
13773	10oak
13774	6oak
13775	6pine
13776	8oak
13777	8oak
13778	10pine
13779	8oak
13780	4oak
13781	4oak
13782	4oak
13783	8oak
13784	8oak
13785	8oak
13786	8oak
13787	4oak
13788	4oak
13789	4oak
13790	8oak
13791	6holly
13792	8oak
13793	8oak
13794	4oak
13795	10oak
13796	10oak
13797	4oak
13798	8oak
13799	8oak
13800	4holly
13801	18oak
13802	8oak
13803	4holly
13804	8pine
13805	4oak
13806	4oak
13807	10oak
13808	16pine
13809	8mag
13810	6oak
13811	6oak
13812	18pine
13813	10pine
13814	16pine
13815	8pine
13816	4oak
13817	10oak
13818	10pine
13819	10pine
13820	8oak
13821	22pine
13822	22pine
13823	6oak
13824	10oak
13825	14oak
13826	6holly
13827	6oak
13828	12holly
13829	12oak
13830	6oak
13831	6oak
13832	10oak
13833	10oak
13834	10oak
13835	10pine
13836	6oak
13837	6oak
13838	12oak
13839	12pine
13840	8oak
13841	6oak
13842	4pine
13843	8oak
13844	12pine
13845	8oak
13846	18pine
13847	18pine
13848	10oak
13849	4oak
13850	8oak
13851	18pine
13852	18pine
13853	18pine
13854	20pine
13855	6oak
13856	6oak
13857	18pine
13858	6oak
13859	18pine
13860	8oak
13861	8oak
13862	18pine
13863	18pine
13864	8oak
13865	20pine
13866	20pine
13867	18pine
13868	18pine
13869	18pine
13870	10oak
13871	18pine
13872	18pine
13873	18pine
13874	18pine
13875	6oak
13876	28pine
13877	22pine
13878	16pine
13879	8oak
13880	20pine
13881	20pine
13882	26pine
13883	18pine
13884	12pine
13885	10oak
13886	18pine
13887	4oak
13888	18pine
13889	14pine
13890	10oak
13891	18pine
13892	10oak
13893	14pine
13894	10oak
13895	20pine
13896	10oak
13897	8oak
13898	20pine
13899	12pine
13900	10pine
13901	6oak
13902	6oak
13903	6oak
13904	10oak
13905	4oak
13906	8pine
13907	8oak
13908	12pine
13909	6oak
13910	10pine
13911	16pine
13912	4oak
13913	4oak
13914	4oak
13915	12pine
13916	8pine
13917	18pine
13918	18pine
13919	6oak
13920	16pine
13921	12pine
13922	8oak
13923	6oak
13924	6oak
13925	6oak
13926	6oak
13927	18pine
13928	8oak
13929	8oak
13930	8oak
13931	18pine
13932	18pine
13933	14pine

TREE TABLE

TREE #	TREE TYPE (SIZE IN INCHES)
13934	14pine
13935	14pine
13936	14pine
13937	6oak
13938	4oak
13939	8oak
13940	10oak
13941	14pine
13942	10pine
13943	6oak
13944	8oak
13945	4oak
13946	6oak
13947	12pine
13948	8pine
13949	16pine
13950	4oak
13951	6oak
13952	14pine
13953	10pine
13954	4oak
13955	16pine
13956	14pine
13957	6oak
13958	6oak
13959	4oak
13960	6pine
13961	8pine
13962	14pine
13963	8pine
13964	12pine
13965	12pine
13966	16pine
13967	12pine
13968	4oak
13969	12pine
13970	14pine
13971	6oak
13972	6oak
13973	6oak
13974	18pine
13975	8oak
13976	16pine
13977	4holly
13978	18pine
13979	8oak
13980	8oak
13981	8oak
13982	16pine
13983	12pine
13984	18pine
13985	18pine
13986	10pine
13987	10pine
13988	6oak
13989	18pine
13990	6oak
13991	6oak
13992	6oak
13993	18pine
13994	8oak
13995	8oak
13996	18pine
13997	12pine
13998	12pine
13999	12pine
14000	4oak
14001	10pine
14002	10pine
14003	4oak
14004	16pine
14005	4oak
14006	12pine
14007	6oak
14008	6oak
14009	12pine
14010	6oak
14011	10pine
14012	4oak
14013	10pine
14014	6pine
14015	6pine
14016	6oak
14017	10pine
14018	10pine
14019	10pine
14020	6oak
14021	10pine
14022	10pine
14023	6pine
14024	6oak
14025	6oak
14026	6oak
14027	6oak
14028	10pine
14029	4pine
14030	16pine
14031	16pine
14032	16pine
14033	6oak
14034	6pine
14035	16pine
14036	10pine
14037	6oak
14038	16pine
14039	16pine
14040	6pine
14041	6pine
14042	6oak
14043	18pine
14044	18pine
14045	18pine
14046	8pine
14047	8pine
14048	18pine
14049	18pine
14050	10pine
14051	8pine
14052	8pine
14053	6oak
14054	16pine
14055	16pine
14056	16pine
14057	16pine
14058	4pine
14059	4pine
14060	6oak
14061	10pine
14062	4oak
14063	6pine
14064	4oak
14065	8pine
14066	10pine
14067	10pine
14068	10pine
14069	10pine
14070	10pine
14071	4pine
14072	16pine
14073	16pine
14074	16pine
14075	4oak
14076	16pine
14077	4oak
14078	12pine
14079	12pine
14080	12pine
14081	4oak
14082	10pine
14083	6oak
14084	4oak
14085	4oak
14086	10oak
14087	12pine
14088	18pine
14089	16pine
14090	8oak
14091	8oak
14092	8oak
14093	8oak
14094	4pine
14095	12pine
14096	12pine
14097	8oak
14098	4pine
14099	4holly
14100	6pine
14101	6pine
14102	6holly
14103	14pine
14104	14pine
14105	6oak
14106	12pine

TREE TABLE

TREE #	TREE TYPE (SIZE IN INCHES)
14107	4oak
14108	12pine
14109	4holly
14110	12pine
14111	12pine
14112	12pine
14113	6oak
14114	6oak
14115	6oak
14116	8holly
14117	12pine
14118	6oak
14119	12pine
14120	16pine
14121	16pine
14122	6oak
14123	12pine
14124	12pine
14125	12pine
14126	4pine
14127	8pine
14128	18pine
14129	12pine
14130	12pine
14131	12oak
14132	12oak
14133	12oak
14134	4pine
14135	4pine
14136	12pine
14137	4oak
14138	12pine
14139	4oak
14140	16pine
14141	10oak
14142	8pine
14143	6oak
14144	8pine
14145	8oak
14146	14pine
14147	12pine
14148	12pine
14149	8oak
14150	16pine
14151	4pine
14152	14pine
14153	6holly
14154	12pine
14155	16pine
14156	14pine
14157	10pine
14158	8oak
14159	6holly
14160	16pine
14161	12pine
14162	8pine
14163	8oak
14164	16pine
14165	14pine
14166	4oak
14167	16pine
14168	10pine
14169	4oak
14170	8pine
14171	10pine
14172	10pine
14173	10pine
14174	6oak
14175	4pine
14176	4oak
14177	6pine
14178	6oak
14179	6oak
14180	6oak
14181	6oak
14182	8pine
14183	6oak
14184	12pine
14185	4holly
14186	12pine
14187	16pine
14188	16pine
14189	12oak
14190	6oak
14191	6oak
14192	18pine
14193	18pine
14194	18pine
14195	18pine
14196	14pine
14197	18pine
14198	10pine
14199	10pine
14200	6oak
14201	14pine
14202	6pine
14203	16pine
14204	16pine
14205	16pine
14206	16pine
14207	16pine
14208	16pine
14209	16pine
14210	14pine
14211	12oak
14212	12oak
14213	4oak
14214	20pine
14215	8oak
14216	8oak
14217	14pine
14218	16pine
14219	14pine
14220	6pine
14221	6oak
14222	12pine
14223	14pine
14224	4holly
14225	6oak
14226	12pine
14227	10pine
14228	10pine
14229	12oak
14230	12oak
14231	6oak
14232	16oak
14233	8pine
14234	4holly
14235	6holly
14236	12oak
14237	12oak
14238	4holly
14239	8oak
14240	10pine
14241	8oak
14242	10oak
14243	6holly
14244	10pine
14245	4holly
14246	6oak
14247	4oak
14248	16pine
14249	6oak
14250	4oak
14251	15pine
14252	15pine
14253	15pine
14254	10pine
14255	4oak
14256	4oak
14257	4oak
14258	12pine
14259	8pine
14260	14pine
14261	18pine
14262	20pine
14263	20pine
14264	4oak
14265	4oak
14266	12oak
14267	12oak
14268	12oak
14269	6pine
14270	4oak
14271	8oak
14272	14pine
14273	10oak
14274	10pine
14275	20pine
14276	4oak
14277	8oak
14278	16oak
14279	16oak

TREE TABLE

TREE #	TREE TYPE (SIZE IN INCHES)
14280	14pine
14281	10oak
14282	6oak
14283	12oak
14284	14pine
14285	8oak
14286	6holly
14287	10pine
14288	4oak
14289	6holly
14290	10oak
14291	10oak
14292	4oak
14293	4holly
14294	8oak
14295	6holly
14296	10oak
14297	4holly
14298	6oak
14299	6oak
14300	18pine
14301	8oak
14302	8oak
14303	4oak
14304	4oak
14305	4holly
14306	8pine
14307	6oak
14308	8pine
14309	14oak
14310	20pine
14311	12pine
14312	6oak
14313	4holly
14314	4oak
14315	4oak
14316	10oak
14317	22pine
14318	4holly
14319	8oak
14320	8oak
14321	4oak
14322	12oak
14323	10oak
14324	6holly
14325	6holly
14326	16pine
14327	10pine
14328	20pine
14329	8holly
14330	6oak
14331	4holly
14332	6holly
14333	10oak
14334	6oak
14335	16pine
14336	8oak
14337	8holly
14338	8holly
14339	10oak
14340	10pine
14341	4holly
14342	16pine
14343	6oak
14344	10oak
14345	14oak
14346	8oak
14347	10oak
14348	8oak
14349	6oak
14350	4holly
14351	10oak
14352	8oak
14353	8oak
14354	18oak
14355	6holly
14356	10oak
14357	4holly
14358	16oak
14359	6holly
14360	12pine
14361	8pine
14362	8holy
14363	4oak
14364	14pine
14365	6holly
14366	6holly
14367	14pine
14368	22pine
14369	16oak
14370	8holly
14371	6oak
14372	8oak
14373	10oak
14374	20pine
14375	14pine
14376	8oak
14377	10oak
14378	4holly
14379	8oak
14380	6pine
14381	26oak
14382	16pine
14383	10pine
14384	4pine
14385	10pine
14386	10pine
14387	6pine
14388	6pine
14389	6pine
14390	6pine
14391	8pine
14392	4pine
14393	8pine
14394	6pine
14395	4pine
14396	8pine
14397	8pine
14398	8pine
14399	10pine
14400	6pine
14401	8pine
14402	12pine
14403	4pine
14404	4pine
14405	4pine
14406	8pine
14407	8pine
14408	4oak
14409	6pine
14410	10pine
14411	14pine
14412	2pine
14413	4pine
14414	16pine
14415	16pine
14416	10pine
14417	6pine
14418	18pine
14419	16pine
14420	8pine
14421	10pine
14422	12oak
14423	12oak
14424	10pine
14425	4oak
14426	6oak
14427	4holly
14428	10pine
14429	10pine
14430	10pine
14431	8pine
14432	8oak
14433	14pine
14434	6oak
14435	8pine
14436	8pine
14437	10pine
14438	6oak
14439	14pine
14440	6pine
14441	6pine
14442	4oak
14443	6oak
14444	8pine
14445	6oak
14446	4holly
14447	10pine
14448	4oak
14449	4oak
14450	6pine
14451	14pine
14452	4oak

TREE TABLE

TREE #	TREE TYPE (SIZE IN INCHES)
14453	4oak
14454	10pine
14455	8pine
14456	4pine
14457	4pine
14458	6pine
14459	8pine
14460	4oak
14461	14pine
14462	8pine
14463	6oak
14464	6oak
14465	10oak
14466	16pine
14467	4oak
14468	8pine
14469	4oak
14470	4oak
14471	4oak
14472	8oak
14473	6oak
14474	8pine
14475	8pine
14476	8pine
14477	8oak
14478	10pine
14479	8pine
14480	8oak
14481	10oak
14482	4pine
14483	10pine
14484	6oak
14485	6oak
14486	8pine
14487	6oak
14488	8oak
14489	18pine
14490	4oak
14491	8pine
14492	8pine
14493	4oak
14494	4oak
14495	6oak
14496	4oak
14497	10oak
14498	6pine
14499	8pine
14500	6oak
14501	6pine
14502	10pine
14503	6oak
14504	6oak
14505	14pine
14506	4oak
14507	4oak
14508	14pine
14509	10pine
14510	6oak
14511	16pine
14512	6pine
14513	4oak
14514	10pine
14515	16pine
14516	6holly
14517	4holly
14518	6pine
14519	12pine
14520	4oak
14521	12pine
14522	6holly
14523	8pine
14524	8pine
14525	8pine
14526	4oak
14527	6oak
14528	10pine
14529	10oak
14530	14pine
14531	4pine
14532	6pine
14533	14pine
14534	4pine
14535	16pine
14536	4oak
14537	4oak
14538	8pine
14539	8pine
14540	4oak
14541	8pine
14542	6pine
14543	4oak
14544	6pine
14545	4oak
14546	8pine
14547	8pine
14548	6oak
14549	6pine
14550	6oak
14551	4oak
14552	8pine
14553	4oak
14554	6oak
14555	8pine
14556	8pine
14557	8pine
14558	4oak
14559	4pine
14560	4oak
14561	4oak
14562	4pine
14563	4pine
14564	6pine
14565	8pine
14566	8pine
14567	6pine
14568	8oak
14569	18oak
14570	6oak
14571	14pine
14572	10pine
14573	4pine
14574	4pine
14575	4pine
14576	6oak
14577	4pine
14578	4oak
14579	14pine
14580	12pine
14581	14pine
14582	6pine
14583	8pine
14584	12pine
14585	4pine
14586	6pine
14587	10pine
14588	4pine
14589	6pine
14590	6pine
14591	10pine
14592	8pine
14593	8pine
14594	4pine
14595	4pine
14596	4pine
14597	8pine
14598	8pine
14599	4oak
14600	4oak
14601	4pine
14602	4pine
14603	10oak
14604	10pine
14605	6pine
14606	6pine
14607	6pine
14608	4pine
14609	4pine
14610	4pine
14611	4pine
14612	4pine
14613	4pine
14614	8pine
14615	4pine
14616	16pine
14617	6pine
14618	10pine
14619	6ine
14620	4oak
14621	4pine
14622	4pine
14623	6pine
14624	6pine
14625	6pine

TREE TABLE

TREE #	TREE TYPE (SIZE IN INCHES)
14626	8pine
14627	8pine
14628	6pine
14629	4vpine
14630	4oak
14631	4oak
14632	6oak
14633	6pine
14634	4oak
14635	6oak
14636	6oak
14637	4holly
14638	8oak
14639	4oak
14640	4oak
14641	4oak
14642	6oak
14643	6oak
14644	12pine
14645	8pine
14646	4oak
14647	12pine
14648	10pine
14649	10pine
14650	6pine
14651	10pine
14652	8pine
14653	8pine
14654	8pine
14655	4pine
14656	6pine
14657	10pine
14658	6pine
14659	6oak
14660	10pine
14661	8pine
14662	8pine
14663	4pine
14664	6pine
14665	10pine
14666	4pine
14667	18pine
14668	18pine
14669	12pine
15116	6pine
15117	6pine
15118	6pine
15119	4pine
15120	6pine
15121	4oak
15122	8pine
15123	6pine
15124	4pine
15125	6pine
15126	6pine
15127	6pine
15128	8pine
15129	8pine
15130	16pine
15131	6pine
15132	4pine
15133	6pine
15134	8pine
15135	12pine
15136	4pine
15137	4pine
15138	10pine
15139	4oak
15140	4oak
15141	6pine
15142	4pine
15143	4oak
15144	4oak
15146	6pine
15147	8pine
15148	6pine
15149	10pine
15150	8pine
15151	10pine
15152	4holly
15153	8pine
15154	6pine
15155	10pine
15156	10pine
15157	10pine
15158	8pine
15159	4pine
15160	4oak
15161	6pine
15162	10pine
15163	6pine
15164	6pine
15165	8pine
15166	6pine
15167	4oak
15168	6pine
15169	4pine
15170	6pine
15171	4pine
15172	6pine
15173	8pine
15174	6pine
15175	8pine
15176	4oak
15177	6pine
15178	6pine
15179	4oak
15180	8pine
15181	6pine
15182	6pine
15183	6pine
15184	8pine
15185	4pine
15186	4oak
15187	4oak
15188	4pine
15189	10pine
15190	4oak
15191	4pine
15192	4pine
15193	4pine
15194	4pine
15195	8pine
15196	4pine
15197	4pine
15198	4pine
15199	4pine
15200	4oak
15201	4pine
15202	8pine
15203	6oak
15204	4oak
15205	4oak
15206	4oak
15207	10pine
15208	10pine
15209	6pine
15210	4oak
15211	4oak
15212	4oak
15213	4oak
15214	4pine
15215	10pine
15216	4pine
15217	4oak
15218	6oak
15219	4oak
15220	8oak
15221	10pine
15222	4holly
15223	4holly
15224	4holly
15225	6pine
15226	6oak
15227	4pine
15228	4pine
15229	4pine
15230	8oak
15231	4oak
15232	6pine
15233	8pine
15234	8pine
15235	4pine
15236	6oak
15237	6oak
15238	10pine
15239	4oak
15240	4oak
15241	10pine
15242	4pine
15243	10pine
15244	8pine
15245	4oak

REVISIONS

No.	DATE	DESCRIPTION

PLAN DATE

Urban, Ltd.
108 North Kerr Avenue
Suite K-1
Wilmington, NC 28405
Tel. 910.395.1655
Fax 910.395.1451
www.urban-ltd.com

urban™
Planners·Engineers·Landscape Architects·Land Surveyors

NORTH CAROLINA PROFESSIONAL LAND SURVEYOR SEAL L-4659 ROBERT G. SESSOMS

TREE INVENTORY SURVEY

ST. GEORGE'S REACH

TOPSAIL TOWNSHIP
PENDER COUNTY, NORTH CAROLINA

SCALE: N/A C.I. N/A DATE: JUNE 18, 2008

SHEET TS-14 OF 16

FILE No. TREE 07-522.03

TREE TABLE

TREE #	TREE TYPE (SIZE IN INCHES)
15246	4pine
15247	4oak
15248	10pine
15249	4holly
15250	6oak
15251	4pine
15252	nail
15253	4pine
15254	4pine
15255	4pine
15256	6pine
15257	6pine
15258	4pine
15259	4pine
15260	4pine
15261	4pine
15262	6pine
15263	6pine
15264	4pine
15265	8pine
15266	6pine
15267	4pine
15268	4pine
15269	4pine
15270	4pine
15271	4pine
15272	8pine
15273	8pine
15274	8pine
15275	4pine
15276	4pine
15277	4pine
15278	6pine
15279	6pine
15280	10oak
15281	6pine
15282	6pine
15283	6oak
15284	6bay
15285	8pine
15286	4bay
15287	4oak
15288	10oak
15289	8oak
15293	4pine
15294	6pine
15295	4pine
15296	6pine
15297	4pine
15298	4pine
15299	4pine
15300	4pine
15301	4pine
15302	4pine
15303	6pine
15304	4oak
15305	10pine
15306	8pine
15307	10pine
15308	8pine
15309	12pine
15310	10pine
15311	10pine
15312	8pine
15313	8pine
15314	8pine
15315	8pine
15316	8pine
15317	10pine
15318	6pine
15319	8pine
15320	10pine
15321	10pine
15322	10pine
15323	10pine
15324	10pine
15325	10pine
15326	4oak
15327	12pine
15328	4oak
15329	10pine
15330	16pine
15331	8oak
15332	18pine
15333	4pine
15334	14pine
15335	12pine
15336	10pine
15337	6oak
15338	16pine
15339	6oak
15340	14pine
15341	6pine
15342	10pine
15343	14pine
15344	10pine
15345	14pine
15346	4oak
15347	6oak
15348	12pine
15349	12pine
15350	6oak
15351	6oak
15352	8pine
15353	16pine
15354	10pine
15355	10pine
15356	12pine
15357	4oak
15358	10pine
15359	8pine
15360	12pine
15361	16pine
15362	16pine
15363	16pine
15364	18pine
15365	18pine
15366	16pine
15367	14pine
15368	10pine
15369	8pine
15370	12pine
15373	12pine
15374	12pine
15375	10pine
15376	10oak
15377	6oak
15378	6oak
15379	6oak
15380	8oak
15381	4pine
15382	4holly
15383	4oak
15384	8pine
15385	8oak
15386	10pine
15387	8pine
15388	10pine
15389	4oak
15390	6pine
15391	8pine
15392	14pine
15393	4oak
15394	12pine
15395	10pine
15396	6oak
15397	4bay
15398	14pine
15399	12pine
15400	4oak
15401	16pine
15402	4oak
15403	6oak
15404	4oak
15405	14pine
15406	8oak
15407	4oak
15408	14pine
15409	14pine
15410	6oak
15411	4oak
15412	8oak
15413	12oak
15414	14pine
15415	16pine
15416	16pine
15417	16pine
15418	16pine
15419	6pine
15420	4oak
15421	6pine
15422	8pine
15423	8pine

TREE TABLE

TREE #	TREE TYPE (SIZE IN INCHES)
15424	6oak
15425	4oak
15426	4oak
15427	4oak
15428	8oak
15429	4oak
15430	6oak
15431	4pine
15432	4pine
15433	6oak
15434	4oak
15435	6oak
15436	8oak
15437	4oak
15438	6pine
15439	6oak
15440	6oak
15441	6oak
15442	14pine
15443	6oak
15444	14pine
15445	14pine
15446	14pine
15447	6gum
15448	12pine
15449	12pine
15450	12pine
15451	12pine
15452	12pine
15453	12pine
15454	6pine
15455	6pine
15456	10pine
15457	8pine
15458	6oak
15459	10pine
15460	10pine
15461	10pine
15462	4oak
15463	4oak
15464	12pine
15465	6pine
15466	6pine
15467	10pine
15468	14pine
15469	4pine
15470	6oak
15471	10pine
15472	6oak
15473	14pine
15474	8pine
15475	6oak
15476	8pine
15477	6pine
15478	8pine
15479	4oak
15480	4oak
15481	4oak
15482	8pine
15483	4oak
15484	12pine
15485	10pine
15486	6oak
15487	8oak
15488	4oak
15489	10pine
15490	4oak
15491	4oak
15492	4oak
15493	4oak
15494	4oak
15495	6oak
15496	12pine
15497	4oak
15498	18pine
15499	12pine
15500	4oak
15501	10pine
15502	8pine
15503	6oak
15504	4oak
15505	22pine
15506	4pine
15507	4pine
15508	8oak
15509	4pine
15510	6oak
15511	6pine
15512	6oak
15513	4pine
15514	6oak
15515	4oak
15516	4oak
15517	4oak
15518	4pine
15519	4pine
15520	4pine
15521	6pine
15522	6oak
15523	8oak
15524	8pine
15525	6oak
15526	6oak
15527	6oak
15528	4pine
15529	4oak
15530	4oak
15531	6oak
15532	4oak
15533	4oak
15534	4oak
15535	4oak
15536	6oak
15537	4oak
15538	6oak
15539	6pine
15540	8pine
15541	10pine
15542	10pine
15543	8oak
15544	4oak
15545	4oak
15546	22pine
15547	4oak
15548	6oak
15549	4oak
15550	4oak
15551	4oak
15552	4oak
15553	6oak
15554	4pine
15555	4pine
15556	6pine
15557	4pine
15558	4pine
15559	4pine
15560	10oak
15561	4holly
15562	4pine
15563	4pine
15564	4pine
15565	6pine
15566	6pine
15567	8oak
15568	4oak
15569	6oak
15570	4oak
15571	12oak
15572	10oak
15573	6oak
15574	4oak
15575	6oak
15576	4oak
15577	6pine
15578	4pine
15579	4pine
15580	6pine
15581	4pine
15582	6pine
15583	6oak
15584	6oak
15585	6pine
15586	4pine
15587	6pine
15588	8pine
15589	8oak
15590	4holly
15591	8oak
15592	4pine
15593	4pine
15594	4pine
15595	6pine
15596	6pine

TREE TABLE

TREE #	TREE TYPE (SIZE IN INCHES)
15597	4pine
15598	6pine
15599	6pine
15600	6pine
15601	4pine
15602	4pine
15603	6pine
15604	6pine
15605	6pine
15606	4pine
15607	4pine
15608	8pine
15609	4pine
15610	4pine
15611	4pine
15612	6pine
15613	4pine
15614	4pine
15615	6pine
15616	4pine
15617	6pine
15618	4pine
15619	6pine
15620	6pine
15621	6pine
15622	4pine
15623	4pine
15624	4pine
15625	4pine
15626	6pine
15627	10pine
15628	10oak
15629	4pine
15630	6pine
15631	6pine
15632	6pine
15633	4pine
15634	4pine
15635	6pine
15636	6pine
15637	6pine
15638	4pine
15639	6pine
15640	6pine
15641	8pine
15642	6pine
15643	6pine
15644	6pine
15645	4pine
15646	4pine
15647	8oak
15648	8pine
15649	6pine
15650	6pine
15651	4pine
15652	6pine
15653	6pine
15654	6pine
15655	6pine
15656	6pine
15657	8oak
15658	4oak
15659	6oak
15660	6oak
15661	6pine
15662	4oak
15663	4pine
15664	6oak
15665	6oak
15666	4holly
15667	4pine
15668	4pine
15669	4pine
15670	8pine
15685	4pine
15686	6pine
15687	4pine
15688	4pine
15689	4pine
15690	4pine
15691	6pine
15692	8pine
15693	4pine
15694	4pine
15695	4pine
15696	6pine
15697	4pine
15698	4pine
15699	4pine
15700	6pine
15701	4pine
15702	4holly
15703	4oak
15704	4oak
15705	4pine
15706	4pine
15707	4pine
15708	4pine
15709	4pine
15710	4pine
15711	4pine
15712	4oak
15713	4pine
15714	4oak
15715	4bay
15716	4oak
15717	10pine
15718	4oak
15719	6pine
15720	4pine
15721	6pine
15722	4pine
15723	4pine
15724	6pine
15725	4pine
15726	4oak
15727	4oak
15728	4pine
15729	4pine
15730	6pine
15731	4pine
15732	6pine
15733	4pine
15734	6pine
15735	6pine
15736	4pine
15737	4pine
15738	6pine
15739	4pine
15740	4pine
15741	8pine
15742	6pine
15743	4pine
15744	4pine
15745	4pine
15746	8pine
15747	4pine
15748	4pine
15749	4pine
15750	6pine
15751	4oak
15752	4pine
15753	4pine
15754	4pine
15755	4oak
15756	4pine
15757	4oak
15758	4pine
15759	4pine
15760	4pine
15761	4oak
15762	4oak
15763	6pine
15764	4pine
15765	4pine
15766	6pine
15767	8oak
15768	4pine
15769	4pine
15770	6pine
15771	4pine
15772	6oak
15773	6oak
15774	6pine
15775	4oak
15776	8pine
15777	4pine
15778	4pine
15779	4pine
15780	4pine
15781	4pine
15782	4pine
15783	6pine

TREE TABLE

TREE #	TREE TYPE (SIZE IN INCHES)
15784	4oak
15785	4oak
15786	4oak
15787	4pine
15788	4oak
15789	4oak
15790	8pine
15791	4pine
15792	4pine
15793	4pine
15794	6pine
15795	4oak
15796	4pine
15797	6oak
15798	8oak
15799	20PINE
15800	10oak
15801	4oak
15802	4pine
15803	6pine
15804	4pine
15805	4pine
15806	4pine
15807	4pine
15808	4pine
15809	4pine
15810	6pine
15811	4pine
15812	4pine
15813	4pine
15814	6pine
15815	4pine
15816	6pine
15817	6pine
15818	10oak
15819	4pine
15820	4pine
15821	4pine
15822	6pine
15823	8pine
15824	4pine
15825	6pine
15826	4pine
15827	4pine
15828	6pine
15829	6pine
15830	6pine
15831	4pine
15832	6pine
15833	4pine
15834	4pine
15835	4pine
15836	4pine
15837	6pine
15838	4pine
15839	4pine
15840	4pine
15841	6pine
15842	6pine
15843	6pine
15844	4bay
15845	4pine
15846	6pine
15847	6pine
15848	4pine
15849	4pine
15850	4pine
15851	4oak
15852	4pine
15853	4pine
15854	4pine
15855	4pine
15856	4pine
15857	4pine
15858	4oak
15859	8PINE
15860	4pine
15861	4pine
15862	4OAK
15863	4OAK
15864	4OAK
15865	4OAK
15866	6Pine
15867	6Pine
15868	6Pine
15869	6Pine
15870	6Pine
15871	4pine
15872	4pine
15873	4pine
15874	4pine
15875	4pine
15876	4pine
15877	4pine
15878	4pine
15879	4pine
15880	4pine
15881	4pine
15882	6pine
15883	4pine
15884	4pine
15885	4pine
15886	6pine
15887	4pine
15888	4pine
15889	4pine
15890	4pine
15891	4oak
15892	4pine
15893	4pine
15894	4pine
15895	10oak
15896	4oak
15897	4pine
15898	4pine
15899	4pine
15900	4pine
15901	14pine
15902	6pine
15903	4pine
15904	4pine
15905	8oak
15906	6oak
15907	4pine
15908	4pine
15909	4pine
15910	4pine
15911	4pine
15912	6oak
15913	16OAK
15914	4pine
15915	4pine
15916	4pine
15917	4pine
15918	4pine
15919	4pine
15920	6pine
15921	8pine
15922	4pine
15923	6pine
15924	8pine
15925	10pine
15926	4oak
15927	14pine
15928	12oak
15929	6oak
15930	4oak
15931	6oak
15932	4pine
15933	6oak
15934	8oak
15935	6oak
15936	6oak
15937	4oak
15938	4pine
15939	6pine
15940	4pine
15941	4pine
15942	4pine
15943	4pine
15944	4pine
15945	6pine
15946	6pine
15950	12oak
15951	4pine
15952	4pine
15953	4pine
15954	6pine
15955	6pine
15956	6pine
15957	6pine
15958	4oak
15959	4oak

TREE TABLE

TREE #	TREE TYPE (SIZE IN INCHES)
15960	8oak
15961	16pine
15962	14pine
15963	12oak
15964	8pine
15965	8pine
15966	14pine
15967	4oak
15968	6pine
15969	4oak
15970	10pine
15971	12oak
15972	8pine
15973	8pine
15974	4oak
15975	4oak
15976	4oak
15977	6oak
15978	4oak
15979	4oak
15980	6oak
15981	4oak
15982	4pine
15983	4pine
15984	14pine
15985	4GUM
15986	4pine
15987	6pine
15988	4pine
15989	4pine
15990	4pine
15991	6pine
15992	8oak
15993	6pine
15994	4pine
15995	4pine
15996	4pine
15997	4oak
15998	4oak
15999	8oak
16000	4oak
16001	4oak
16002	6pine
16003	4oak
16004	8oak
16005	6oak
16006	8oak
16007	4pine
16008	4oak
16009	6oak
16010	6pine
16011	4pine
16012	6pine
16013	6pine
16014	6pine
16015	6pine
16016	8pine
16017	4pine
16018	4pine
16019	6pine
16020	6pine
16021	6pine
16022	6pine
16023	4pine
16024	4oak
16025	6pine
16026	4pine
16027	4pine
16028	4pine
16029	4pine
16030	4pine
16031	4pine
16032	4pine
16033	4pine
16034	12OAK
16035	12pine
16036	12pine
16037	8oak
16038	4PINE
16039	12pine
16040	8oak
16041	8oak
16042	12pine
16043	4pine
16044	4pine
16045	6pine
16046	6oak
16047	8pine
16048	8pine
16049	4holly
16050	4PINE
16051	4PINE
16052	4PINE
16053	4PINE
16054	8PINE
16055	4pine
16056	4pine
16057	4pine
16058	4oak
16059	12oak
16060	12Pine
16061	6Pine
16062	4Pine
16063	4Pine
16064	12Pine
16065	4Pine
16066	4Oak
16067	12Oak
16068	4BAy
16069	4BAy
16070	18OAK
16071	68HOLLY
16072	4Pine
16073	6OAK
16074	10GUM
16075	4Pine
16076	4Pine
16077	10OAK
16078	4Pine
16079	4Pine
16080	4Pine
16081	8oak
16082	4pine
16083	4pine
16084	8pine
16085	6pine
16086	6pine
16087	6pine
16088	4pine
16089	6pine
16090	4oak
16091	4oak
16092	4pine
16093	4pine
16094	4pine
16095	8oak
16096	4pine
16097	6pine
16098	4oak
16099	4oak
16100	4oak
16101	4oak
16102	6oak
16103	4pine
16104	4pine
16105	4pine
16106	4pine
16107	10oak
16108	4pine
16109	4pine
16110	4oak
16111	4oak
16112	4oak
16113	4oak
16114	6oak
16115	6oak
16116	4oak
16117	6oak
16118	4oak
16119	8oak
16120	6pine
16121	6pine
16122	6pine
16123	4pine
16124	4pine
16125	4pine
16126	4pine
16127	6pine
16128	6pine
16129	4pine
16130	4pine
16131	6pine
16132	10pine

TREE TABLE

TREE #	TREE TYPE (SIZE IN INCHES)
16133	4oak
16135	4oak
16136	4oak
16137	6oak
16138	8oak
16139	6oak
16140	8oak
16141	6oak
16142	8HOLLY
16143	6oak
16144	6oak
16145	10oak
16146	16pine
16147	4oak
16148	14pine
16149	6oak
16150	4oak
16151	4oak
16152	20PINE
16153	6oak
16154	4oak
16155	6oak
16156	8oak
16157	8oak
16158	6oak
16159	4oak
16160	10oak
16161	8oak
16162	6oak
16163	4pine
16164	4oak
16165	6pine
16166	6oak
16167	6oak
16168	4pine
16169	4pine
16170	6pine
16171	4pine
16172	6HOLLY
16173	6pine
16174	4oak
16175	6pine
16176	4pine
16177	4pine
16178	6pine
16179	4pine
16180	4pine
16181	4pine
16182	4pine
16183	6pine
16184	6pine
16185	4pine
16186	4pine
16187	4pine
16188	6pine
16189	6pine
16190	4pine
16191	6pine
16192	4pine
16193	4pine
16194	8pine
16195	4pine
16196	4pine
16197	4oak
16198	10oak
16199	6pine
16200	8oak
16201	4oak
16202	4oak
16203	4oak
16204	4pine
16205	4pine
16206	6pine
16207	6pine
16208	6pine
16209	4pine
16210	4pine
16211	4pine
16212	4pine
16213	4pine
16214	4oak
16215	4pine
16216	4pine
16217	4pine
16218	4pine
16219	4oak
16220	6pine
16221	6pine
16222	6pine
16223	4pine
16224	4pine
16225	4pine
16226	6pine
16227	4oak
16228	4pine
16229	4pine
16230	4pine
16231	4pine
16232	4pine
16233	6pine
16234	6pine
16235	4pine
16236	4pine
16237	4pine
16238	6pine
16239	4pine
16240	6pine
16241	4pine
16242	6pine
16243	4pine
16244	4pine
16245	4pine
16246	4pine
16247	4pine
16248	4pine
16249	4pine
16250	4pine
16251	4pine
16252	4pine
16253	4pine
16254	4pine
16255	4pine
16256	6pine
16257	6pine
16258	4pine
16259	4pine
16260	4pine
16261	4pine
16262	4pine
16263	4pine
16264	6pine
16265	6pine
16266	4pine
16267	4oak
16270	6pine
16271	4pine
16272	6oak
16273	10pine
16274	8oak
16275	8pine
16276	4oak
16277	10oak
16278	6pine
16279	10pine
16280	4pine
16281	8pine
16282	10pine
16283	10pine
16284	8pine
16285	4pine
16286	10pine
16287	6pine
16288	6pine
16289	6pine
16290	4pine
16291	4oak
16292	4oak
16293	4pine
16294	6pine
16295	6pine
16296	4pine
16297	6oak
16298	4pine
16299	6pine
16300	6pine
16301	10pine
16302	4pine
16303	4pine
16304	8pine
16305	10pine
16306	8HOLLY
16307	4oak
16308	4oak

TREE TABLE

TREE #	TREE TYPE (SIZE IN INCHES)
16309	6oak
16310	6oak
16311	4pine
16312	10pine
16313	4pine
16314	4pine
16315	6pine
16316	4holly
16317	6pine
16318	4pine
16319	8oak
16320	4oak
16321	4oak
16322	4pine
16323	10pine
16324	16pine
16325	20PINE
16326	4oak
16327	6oak
16328	6pine
16329	4PINE
16330	6oak
16331	10pine
16332	4pine
16333	4pine
16334	4pine
16335	4pine
16336	8pine
16337	8pine
16338	4pine
16339	4oak
16340	4oak
16341	4oak
16342	4oak
16343	4oak
16344	4pine
16345	4pine
16346	6pine
16347	6pine
16348	6pine
16349	4pine
16350	8pine
16351	10pine
16352	12pine
16353	4pine
16354	4pine
16355	4pine
16356	4pine
16357	4pine
16358	6pine
16359	4pine
16360	8pine
16361	6pine
16362	4pine
16363	14pine
16364	4pine
16365	4pine
16366	12pine
16367	12pine
16368	4PINE
16369	4PINE
16370	4PINE
16371	8pine
16372	4pine
16373	8pine
16374	4pine
16375	4pine
16376	4pine
16377	4pine
16378	8pine
16379	10pine
16380	6pine
16381	4pine
16382	6pine
16383	8pine
16384	8pine
16385	4pine
16386	4oak
16387	6pine
16388	4pine
16389	4pine
16390	4pine
16391	4pine
16392	4pine
16393	6pine
16394	4pine
16395	4pine
16396	4pine
16397	4pine
16398	6pine
16399	6pine
16400	4pine
16401	8pine
16402	4pine
16403	4pine
16404	6pine
16405	10pine
16406	4pine
17387	4oak
17388	4oak
17389	4oak
17390	4pine
17391	4pine
17392	4pine
17393	4pine
17394	4pine
17395	4pine
17396	4pine
17397	4pine
17398	4pine
17399	6pine
17400	6pine
17401	6pine
17402	4pine
17403	4pine
17404	4pine
17405	4pine
17406	4pine
17407	4pine
17408	4pine
17409	4pine
17410	4pine
17411	4pine
17412	4pine
17413	4pine
17414	4pine
17415	4pine
17416	4pine
17417	6pine
17418	6pine
17419	4pine
17420	4pine
17421	6pine
17422	6pine
17423	4pine
17424	4pine
17425	6pine
17426	4pine
17427	4pine
17428	4pine
17429	4pine
17430	4pine
17431	4pine
17432	4pine
17433	4pine
17434	4pine
17435	4pine
17436	6pine
17437	6pine
17438	6pine
17439	4pine
17440	4pine
17441	4pine
17442	6pine
17443	8pine
17444	4oak
17445	4oak
17446	4pine
17447	6oak
17448	4pine
17449	4pine
17450	4oak
17451	4oak
17452	4oak
17453	4oak
17454	4pine
17455	4pine
17456	4pine
17457	6oak
17458	6oak
17459	6oak
17460	4pine
17461	4pine

TREE TABLE

TREE #	TREE TYPE (SIZE IN INCHES)
17462	4pine
17463	4pine
17464	4pine
17465	4pine
17466	4pine
17467	4pine
17468	4pine
17469	4pine
17470	4oak
17471	4pine
17472	4pine
17473	4pine
17474	4pine
17475	4pine
17476	4pine
17477	4pine
17478	4pine
17479	4pine
17480	4pine
17481	6pine
17482	6pine
17483	6pine
17484	4pine
17485	4pine
17486	4pine
17487	4pine
17488	4pine
17489	4pine
17490	4pine
17491	4pine
17492	4pine
17493	4pine
17494	6pine
17495	6pine
17496	6pine
17497	4pine
17498	4pine
17499	4pine
17500	4pine
17501	4pine
17502	4pine
17503	4pine
17504	4pine
17505	4pine
17506	4pine
17507	4pine
17508	4pine
17509	4pine
17510	4pine
17511	4pine
17512	4pine
17513	4pine
17514	4pine
17515	4pine
17516	4pine
17517	4pine
17518	4pine
17519	4pine
17520	6pine
17521	6pine
17522	4pine
17523	4pine
17524	4pine
17525	4pine
17526	4pine
17527	4pine
17528	4pine
17529	4pine
17530	4pine
17531	4pine
17532	4pine
17533	4pine
17534	4pine
17535	4pine
17536	4pine
17537	4pine
17538	4pine
17539	4pine
17540	4pine
17541	4pine
17542	4pine
17543	4pine
17544	4pine
17545	4pine
17546	4pine
17547	4pine
17548	4pine
17549	4pine
17550	4pine
17551	4pine
17552	4pine
17553	4pine
17554	4pine
17555	4pine
17556	4pine
17557	4pine
17558	4pine
17559	4pine
17560	4pine
17561	4pine
17562	4pine
17563	4pine
17564	4pine
17565	4pine
17566	4pine
17567	4pine
17568	4pine
17569	4pine
17570	10Pine
17571	4Pine
17572	4Pine
17573	4Pine
17574	4Pine
17576	6pine
17577	4pine
17578	4pine
17579	4pine
17580	4pine
17581	4pine
17582	4pine
17583	4pine
17584	4pine
17585	4pine
17586	4pine
17587	4pine
17588	4pine
17589	4pine
17590	4pine
17591	4pine
17592	4pine
17593	6pine
17594	6pine
17595	4pine
17596	4pine
17597	4pine
17598	4pine
17599	4pine
17600	4pine
17601	8pine
17602	8pine
17603	6pine
17604	4pine
17605	4pine
17606	6pine
17607	6pine
17608	6pine
17609	4pine
17610	4pine
17611	4pine
17612	4pine
17613	4pine
17614	4pine
17615	4pine
17616	4pine
17617	4pine
17618	4pine
17619	4pine
17620	4pine
17621	4pine
17622	4pine
17623	4pine
17624	4pine
17625	4pine
17626	4pine
17627	6oak
17628	6oak
17629	6oak
17630	4pine
17631	4pine
17632	4pine
17633	6pine
17634	6pine
17635	4pine

TREE TABLE

TREE #	TREE TYPE (SIZE IN INCHES)
17636	4pine
17637	4pine
17638	4pine
17639	4pine
17640	4pine
17641	4pine
17642	4pine
17643	4pine
17644	4pine
17645	4pine
17646	4pine
17647	4pine
17648	4pine
17649	4pine
17650	4pine
17651	4pine
17652	4pine
17653	4pine
17654	4oak
17655	4oak
17656	4pine
17657	4pine
17658	4pine
17659	4pine
17660	4pine
17661	4pine
17662	4pine
17663	4pine
17664	4pine
17665	4pine
17666	4pine
17667	4pine
17668	4pine
17669	4pine
17670	6pine
17671	6pine
17672	4pine
17673	4pine
17674	4pine
17675	6pine
17676	6pine
17677	4pine
17678	4pine
17679	4pine
17680	4pine
17681	4pine
17682	4pine
17683	4pine
17684	4pine
17685	4pine
17686	4pine
17687	4pine
17688	4pine
17689	4pine
17690	4pine
17691	4pine
17692	4pine
17693	4pine
17694	4pine
17695	4pine
17696	4pine
17697	4pine
17698	4pine
17699	6pine
17700	6pine
17701	4pine
17702	4pine
17703	4pine
17704	4pine
17705	4pine
17706	4pine
17707	4pine
17708	4pine
17709	4pine
17710	4pine
17711	4pine
17712	4pine
17713	4pine
17714	10pine
17715	4pine
17716	4pine
17717	6pine
17718	10oak
17719	4oak
17720	4oak
17721	4pine
17722	10oak
17723	6pine
17724	6oak
17725	6oak
17726	4oak
17727	4oak
17728	4pine
17729	4pine
17730	4pine
17731	4pine
17732	4pine
17733	4pine
17734	6pine
17735	6pine
17736	6pine
17737	8pine
17738	4pine
17739	4pine
17740	4pine
17741	4pine
17742	4pine
17743	6pine
17744	6pine
17745	4pine
17746	4pine
17747	4pine
17748	4pine
17749	4pine
17750	4oak
17751	6oak
17752	6oak
17753	4pine
17754	4pine
17755	4pine
17756	4pine
17757	4pine
17758	4oak
17759	4oak
17760	4pine
17761	4pine
17762	4pine
17763	4pine
17764	4pine
17765	4pine
17766	4pine
17767	4pine
17768	4pine
17769	4pine
17770	4pine
17771	4pine
17772	4pine
17773	4pine
17774	4pine
17775	4pine
17776	8pine
17777	4oak
17778	4oak
17779	4oak
17780	4oak
17781	4pine
17782	4pine
17783	6pine
17784	6pine
17785	6pine
17786	6pine
17787	4oak
17788	4oak
17789	10oak
17790	4oak
17791	4oak
17792	4oak
17793	8pine
17794	8pine
17795	6oak
17796	6oak
17797	4oak
17798	4pine
17799	4pine
17800	6oak
17801	4pine
17802	4pine
17803	4pine
17804	4pine
17805	4pine
17806	6pine
17807	4pine
17808	10pine

TREE TABLE

TREE #	TREE TYPE (SIZE IN INCHES)
17809	4pine
17810	4pine
17811	4pine
17812	4pine
17813	4pine
17814	10pine
17815	6pine
17816	6pine
17817	6pine
17818	4pine
17819	4pine
17820	6pine
17821	4pine
17822	4pine
17823	4pine
17824	4pine
17825	8pine
17826	4pine
17827	4pine
17828	4pine
17829	4pine
17830	4pine
17831	4pine
17832	4pine
17833	4pine
17834	4pine
17835	4oak
17836	4oak
17837	4pine
17838	4pine
17839	4oak
17840	4pine
17841	4oak
17842	4oak
17843	4oak
17844	4pine
17845	4pine
17846	4pine
17847	4pine
17848	4pine
17849	10pine
17850	10pine
17851	10pine
17852	10pine
17853	10pine
17854	10pine
17855	10pine
17856	4pine
17857	4pine
17858	4pine
17859	4pine
17860	4oak
17861	4pine
17862	4pine
17863	4pine
17864	4pine
17865	4pine
17866	4pine
17867	4pine
17868	6oak
17869	4oak
17870	4pine
17871	4pine
17872	4pine
17873	4pine
17874	4pine
17875	4pine
17876	4pine
17877	4pine
17878	4pine
17879	4pine
17880	4pine
17881	4pine
17882	4oak
17883	4oak
17884	4oak
17885	4pine
17886	4pine
17887	4pine
17888	4pine
17889	4pine
17890	4pine
17891	4pine
17892	4oak
17893	4pine
17894	4oak
17895	4oak
17896	4pine
17897	4pine
17898	4pine
17899	6pine
17900	6pine
17901	6pine
17902	6oak
17903	6oak
17904	6pine
17905	4pine
17906	4pine
17907	4pine
17908	4pine
17909	4pine
17910	4pine
17911	4pine
17912	4pine
17913	4pine
17914	4pine
17915	4pine
17916	4pine
17917	4pine
17918	4pine
17919	4pine
17920	4pine
17921	4pine
17922	4pine
17923	4pine
17924	4pine
17925	4pine
17926	4oak
17927	4oak
17928	4oak
17929	4oak
17930	4oak
17931	4pine
17932	6pine
17933	4pine
17934	4pine
17935	4pine
17936	4pine
17937	4pine
17938	4pine
17939	4pine
17940	6pine
17941	6pine
17942	4pine
17943	4pine
17944	4pine
17945	4pine
17946	4pine
17947	4pine
17948	4pine
17949	4pine
17950	4pine
17951	4pine
17952	4pine
17953	4pine
17954	6pine
17955	4pine
17956	4oak
17957	4oak
17958	4pine
17959	4pine
17960	4pine
17961	4pine
17962	4pine
17963	6pine
17964	6pine
17965	6pine
17966	6pine
17967	6pine
17968	6pine
17969	6pine
17970	4pine
17971	4pine
17972	4pine
17973	4pine
17974	4pine
17975	4pine
17976	4pine
17977	8pine
17978	6pine
17979	4pine
17980	4pine
17981	4pine

TREE TABLE

TREE #	TREE TYPE (SIZE IN INCHES)
17982	4pine
17983	4pine
17984	4pine
17985	4pine
17986	4pine
17987	4pine
17988	4pine
17989	4pine
17990	4pine
17991	6pine
17992	6pine
17993	4pine
17994	4pine
17995	4pine
17996	6pine
17997	6pine
17998	4oak
19000	4pine
19001	4pine
19002	4pine
19003	6pine
19004	6pine
19005	4pine
19006	4pine
19007	4pine
19008	4pine
19009	4pine
19010	4pine
19011	4pine
19012	4pine
19013	6pine
19014	4pine
19015	4pine
19016	6pine
19017	6pine
19018	4pine
19019	4pine
19020	4pine
19021	4pine
19022	4pine
19023	4pine
19024	4oak
19025	12DOG
19026	4oak
19027	4oak
19028	4oak
19029	4pine
19030	4pine
19031	4pine
19032	4pine
19033	4pine
19034	4pine
19035	4pine
19036	4pine
19037	4pine
19038	4pine
19039	4pine
19040	4pine
19041	6pine
19042	8pine
19043	4pine
19044	4pine
19045	4pine
19046	4pine
19047	4pine
19048	6pine
19049	4pine
19050	4pine
19051	4pine
19052	10oak
19053	4oak
19054	18pine
19055	4pine
19056	6oak
19057	6oak
19058	4oak
19059	4oak
19060	4oak
19061	4oak
19062	4oak
19063	4oak
19064	4oak
19065	6oak
19066	6oak
19067	4pine
19068	4pine
19069	4pine
19070	10oak
19071	8oak
19072	4oak
19073	4oak
19074	4oak
19075	4oak
19076	10oak
19077	6oak
19078	10oak
19079	10oak
19080	8oak
19081	4pine
19082	20PINE
19083	4pine
19084	4pine
19085	4pine
19086	4pine
19087	4pine
19088	4pine
19089	4pine
19090	4pine
19091	6pine
19092	10oak
19093	8oak
19094	6pine
19095	4pine
19096	12oak
19097	4oak
19098	4pine
19099	4pine
19100	4pine
19101	4pine
19102	4pine
19103	4pine
19104	6pine
19105	6pine
19106	4pine
19107	4pine
19108	4pine
19109	4pine
19110	4pine
19111	4pine
19112	4pine
19113	10oak
19114	4oak
19115	30PINE
19116	4pine
19117	4oak
19118	4oak
19119	4oak
19120	4oak
19121	4pine
19122	4pine
19123	4pine
19124	4pine
19125	4pine
19126	4pine
19127	4pine
19128	6pine
19129	4oak
19130	4oak
19131	4pine
19132	4pine
19133	4pine
19134	10oak
19135	4oak
19136	10HOLLY
19137	4oak
19138	4oak
19139	4pine
19140	4pine
19141	4pine
19142	4pine
19143	4pine
19144	4pine
19145	4pine
19146	4pine
19147	8oak
19148	6pine
19149	4oak
19150	8oak
19151	6oak
19152	6oak
19153	4oak
19154	4pine
19155	4pine

TREE TABLE

TREE #	TREE TYPE (SIZE IN INCHES)
19156	4pine
19157	4pine
19158	4pine
19159	4pine
19160	4pine
19161	4pine
19162	4pine
19163	6pine
19164	12oak
19165	4oak
19166	4oak
19167	4oak
19168	4oak
19169	4pine
19170	4pine
19171	4oak
19172	4oak
19173	4pine
19174	4pine
19175	4pine
19176	4pine
19177	4pine
19178	4pine
19179	4pine
19180	4pine
19181	4pine
19182	4pine
19183	6oak
19184	6oak
19185	4oak
19186	4oak
19187	4oak
19188	4pine
19189	4pine
19190	4pine
19191	4pine
19192	4pine
19193	4pine
19194	4pine
19195	6pine
19196	4pine
19197	4pine
19198	4pine
19199	4pine
19200	4pine
19201	8oak
19202	8oak
19203	8oak
19204	6pine
19205	4oak
19206	4pine
19207	6pine
19208	4pine
19209	4pine
19210	4pine
19211	4pine
19212	4pine
19213	4pine
19214	4pine
19215	4pine
19216	6pine
19217	6pine
19218	4pine
19219	4pine
19220	4pine
19221	4pine
19222	4pine
19223	4pine
19224	4pine
19225	4pine
19226	4pine
19227	4oak
19228	4oak
19229	4oak
19230	4pine
19231	4pine
19232	4pine
19233	4pine
19234	4oak
19235	6oak
19236	6oak
19237	6oak
19238	4pine
19239	4oak
19240	10oak
19241	10oak
19242	4pine
19243	4pine
19244	4pine
19245	4pine
19246	10oak
19247	6oak
19248	4oak
19249	4oak
19250	4oak
19251	4pine
19252	4pine
19253	4pine
19254	4pine
19255	8oak
19256	4oak
19257	4oak
19258	6oak
19259	4pine
19260	4pine
19261	4pine
19262	4pine
19263	4pine
19264	4pine
19265	4pine
19266	4pine
19267	6pine
19268	6pine
19269	6pine
19270	6pine
19271	4pine
19272	4pine
19273	6pine
19274	4pine
19275	4pine
19276	4pine
19277	4pine
19278	4pine
19279	6pine
19280	4pine
19281	4pine
19282	4pine
19283	4pine
19284	6pine
19285	6pine
19286	6pine
19287	4pine
19288	6pine
19289	6pine
19290	6pine
19291	6pine
19292	6pine
19293	4pine
19294	4pine
19295	4pine
19296	4pine
19297	4pine
19298	4pine
19299	4pine
19300	4pine
19301	4pine
19302	6pine
19303	6pine
19304	4pine
19305	4pine
19306	4pine
19307	4pine
19308	4pine
19309	4pine
19310	6pine
19311	6pine
19312	4pine
19313	4pine
19314	6pine
19315	14pine
19316	4pine
19317	4pine
19318	4pine
19319	4pine
19320	6pine
19321	4pine
19322	8pine
19323	8pine
19324	4oak
19325	4pine
19326	4pine
19328	4pine
19329	4pine

TREE TABLE

TREE #	TREE TYPE (SIZE IN INCHES)
19330	4pine
19331	6pine
19332	6pine
19333	4pine
19334	4pine
19335	4pine
19336	4pine
19337	4pine
19338	14OAK
19339	4pine
19340	4pine
19341	4pine
19342	4pine
19343	4oak
19344	4pine
19345	6pine
19346	4pine
19347	4pine
19348	4holly
19349	4holly
19350	4pine
19351	4pine
19352	4pine
19353	4pine
19354	4pine
19355	4oak
19356	4pine
19357	4pine
19358	6pine
19359	6pine
19360	6pine
19361	4pine
19362	4pine
19363	4pine
19364	4pine
19365	6pine
19366	4pine
19367	4pine
19368	6pine
19369	4pine
19370	4pine
19371	4pine
19372	4pine
19373	4pine
19374	4pine
19375	4pine
19376	4pine
19377	4pine
19378	6pine
19379	4pine
19380	6oak
19381	4pine
19382	4pine
19383	4oak
19384	4pine
19385	4pine
19386	4pine
19387	4pine
19388	4pine
19389	4pine
19390	4pine
19391	6pine
19392	4pine
19393	4pine
19394	4pine
19395	4pine
19396	8oak
19397	4pine
19398	4oak
19399	4pine
19400	4pine
19401	4pine
19402	4pine
19403	4pine
19404	4pine
19405	4pine
19406	6oak
19407	4oak
19408	4oak
19409	4oak
19410	4oak
19411	4pine
19412	4pine
19413	4pine
19414	4pine
19415	4pine
19416	4pine
19417	6pine
19418	4holly
19419	4pine
19420	4pine
19421	4pine
19422	4pine
19423	4pine
19424	4oak
19425	4pine
19426	4pine
19427	6pine
19428	6pine
19429	4pine
19430	4pine
19431	4pine
19432	4pine
19433	4oak
19434	4oak
19435	4pine
19436	4pine
19437	4pine
19438	6pine
19439	6pine
19440	4pine
19441	6oak
19442	4pine
19443	4pine
19444	4pine
19445	8oak
19446	4pine
19447	4pine
19448	6pine
19449	6pine
19450	6pine
19451	4pine
19452	4pine
19453	6pine
19454	10oak
19455	6oak
19456	4oak
19457	4oak
19458	4pine
19459	4pine
19460	4pine
19461	4pine
19462	6pine
19463	10GUM
19464	4oak
19465	6oak
19466	4pine
19467	4pine
19468	4pine
19469	4pine
19470	4pine
19471	4pine
19472	6pine
19473	4pine
19474	4pine
19475	4pine
19476	4pine
19477	4pine
19478	4pine
19479	6pine
19480	6pine
19481	4pine
19482	4pine
19483	4pine
19484	4pine
19485	4pine
19486	6pine
19487	4pine
19488	4pine
19489	4pine
19490	4pine
19491	4pine
19492	4pine
19493	4pine
19494	4pine
19495	4pine
19496	4pine
19497	16OAK
19498	6pine
19499	6pine
19500	6pine
19501	4pine
19502	6oak

TREE TABLE

TREE #	TREE TYPE (SIZE IN INCHES)
19503	6oak
19504	6oak
19505	4pine
19506	4pine
19507	4pine
19508	4pine
19509	4pine
19510	4pine
19511	4pine
19512	4pine
19513	4pine
19514	8pine
19515	4pine
19516	4pine
19517	4pine
19518	6pine
19519	4pine
19520	6oak
19521	4pine
19522	4pine
19523	4pine
19524	6pine
19525	4pine
19526	4pine
19527	4pine
19528	4pine
19529	4pine
19530	6pine
19531	6pine
19532	4pine
19533	4pine
19534	4pine
19535	4pine
19536	4pine
19537	4pine
19538	4pine
19539	4pine
19540	4pine
19541	8pine
19542	4pine
19543	4pine
19544	4pine
19545	4pine
19546	4pine
19547	4pine
19548	4pine
19549	4pine
19550	10oak
19551	4pine
19552	6pine
19553	6pine
19554	4pine
19555	4pine
19556	4pine
19557	4Pine
19559	4Pine
19560	4Oak
19561	4Pine
19562	4Pine
19563	4Pine
19564	4Pine
19565	4Oak
19566	4Pine
19567	4Pine
19568	4Pine
19569	4Pine
19570	4Pine
19571	4Pine
19572	4Pine
19573	4Pine
19574	16Pine
19575	4Holly
19576	6Pine
19577	4Pine
19578	4Pine
19579	4Pine
19580	4Pine
19581	16Pine
19582	4Pine
19583	4Pine
19584	4Oak
19585	4Oak
19586	8Oak
19587	4Pine
19588	4Pine
19589	6Oak
19590	6Oak
19591	4Pine
19592	4Pine
19593	4Pine
19594	4Pine
19595	8Pine
19596	4Pine
19597	4Pine
19598	4Pine
19599	4Pine
19600	4Oak
19601	4Pine
19602	4Pine
19603	4Pine
19604	4Pine
19605	4Pine
19606	4Pine
19607	4Pine
19608	4Oak
19609	8Oak
19610	4Pine
19611	4Pine
19612	4Pine
19613	4Oak
19614	4Pine
19615	4Pine
19616	4Oak
19617	4Pine
19618	4Pine
19619	4Pine
19620	4Pine
19621	4Pine
19622	4Pine
19623	4Pine
19624	4Pine
19625	4Pine
19626	4Pine
19627	4Pine
19628	4Pine
19629	4Pine
19630	4Pine
19631	4Pine
19632	4Pine
19633	4Pine
19634	4Pine
19635	4Pine
19636	4Pine
19637	4Pine
19638	4Pine
19639	4Pine
19640	4Pine
19641	4Pine
19642	4Pine
19643	4Pine
19644	4Pine
19645	4Pine
19646	4Pine
19647	4Oak
19648	4Pine
19649	4Pine
19650	6Oak
19651	4Pine
19652	4Pine
19653	6Pine
19654	6Pine
19655	6Pine
19656	6Pine
19657	4Pine
19658	4Pine
19659	4Pine
19660	4Pine
19661	4Pine
19662	4Oak
19663	4Pine
19664	4Pine
19665	4Pine
19666	4Pine
19667	4Pine
19668	4Pine
19669	4Pine
19670	4Pine
19671	4Pine
19672	4Oak
19673	4Oak
19674	4Pine
19675	4Pine
19676	4Pine

TREE TABLE

TREE #	TREE TYPE (SIZE IN INCHES)
19677	4Pine
19678	4Pine
19679	4Pine
19680	4Oak
19681	4Pine
19682	4Pine
19683	4Pine
19684	4Pine
19685	4Oak
19686	4Pine
19687	4Pine
19688	4Pine
19689	4Pine
19690	12Pine
19691	4Pine
19692	4Pine
19693	12Oak
19694	12Pine
19695	12Pine
19696	4Pine
19697	4Pine
19698	4Pine
19699	4Pine
19700	4Pine
19701	4Pine
19702	4Oak
19703	4Oak
19704	4Pine
19705	4Pine
19706	4Pine
19707	6Pine
19708	6Pine
19709	6Pine
19710	6Pine
19711	6Pine
19712	4Pine
19713	4Pine
19714	4Pine
19715	4Pine
19716	4Pine
19717	6Oak
19718	6Oak
19719	6Oak
19720	4Pine
19722	4Pine
19723	4Pine
19724	4Pine
19725	4Pine
19726	4Pine
19727	4Pine
19728	4Pine
19729	4Pine
19730	4Pine
19731	4Pine
19732	4Pine
19733	4Pine
19734	4Pine
19735	4Pine
19736	8Pine
19737	4Pine
19738	4Pine
19739	4Pine
19740	4Pine
19741	4Pine
19742	4Pine
19743	4Pine
19744	4Pine
19745	4Pine
19746	4Pine
19747	4Pine
19748	4Pine
19749	4Oak
19750	4Oak
19751	4Pine
19752	4Pine
19753	4Pine
19754	4Pine
19755	4Oak
19756	4Oak
19757	4Bay
19758	4Pine
19759	4Pine
19760	4Pine
19761	4Pine
19762	4Oak
19763	10Oak
19764	10Oak
19765	4Pine
19766	4Pine
19767	4Pine
19768	4Pine
19769	4Pine
19770	6Oak
19771	4Pine
19772	4Pine
19773	4Oak
19774	4Oak
19775	4Oak
19776	4Oak
19777	4Pine
19778	4Pine
19779	4Pine
19780	4Pine
19781	4Pine
19782	4Pine
19783	4Pine
19784	4Oak
19785	4Oak
19786	4Oak
19787	4Pine
19788	4Pine
19789	4Pine
19790	4Pine
19791	4Pine
19792	4Pine
19793	4Pine
19794	4Pine
19795	8Pine
19796	4Oak
19797	4Pine
19798	4Pine
19799	4Pine
19800	4Pine
19801	4Pine
19802	8Oak
19803	4Pine
19804	4Pine
19805	4Pine
19806	4Pine
19807	4Pine
19808	4Pine
19809	4Pine
19810	4Pine
19811	4Pine
19812	4Pine
19813	4Oak
19814	4Oak
19815	12Pine
19816	12Pine
19817	6Pine
19818	6Pine
19819	14Pine
19820	4Pine
19821	4Pine
19822	4Pine
19823	10Pine
19824	4Oak
19825	4Pine
19826	4Pine
19827	4Pine
19828	4Pine
19829	4Pine
19830	4Pine
19831	4Pine
19832	14Pine
19833	4Pine
19834	18Pine
19835	18Pine
19836	4Pine
19837	16Pine
19838	4Oak
19839	4Pine
19840	16Pine
19841	16Pine
19842	4Pine
19843	12Pine
19844	12Pine
19845	12Pine
19846	18Pine
19847	12Pine
19848	12Pine
19849	14Pine
19850	6Pine

TREE TABLE

TREE #	TREE TYPE (SIZE IN INCHES)
19851	6Pine
19852	12Pine
19853	8Pine
19854	8Pine
19855	10Pine
19856	10Pine
19857	6Oak
19858	6Oak
19859	6Oak
19860	6Oak
19861	6Oak
19862	6Oak
19863	6Oak
19864	12Pine
19865	6Oak
19866	6Oak
19867	6Oak
19868	12Pine
19869	12Pine
19870	6Oak
19871	14Pine
19872	8Pine
19873	12Pine
19874	12Pine
19875	12Pine
19876	12Pine
19877	4Oak
19878	4Oak
19879	4Oak
19880	4Oak
19881	4Oak
19882	4Oak
19883	6Oak
19884	6Oak
19885	4Bay
19886	4Pine
19887	12Pine
19888	12Pine
19889	12Pine
19890	12Pine
19891	12Pine
19892	4Oak
19893	12Pine
19894	12Pine
19895	4Oak
19896	6Pine
19897	4Holly
19898	6Pine
19899	12Pine
19900	12Pine
19901	12Pine
19902	4Oak
19903	4Oak
19904	4Oak
19905	4Oak
19909	4Oak
19910	4Oak
19911	4Oak
19912	4Oak
19913	4Oak
19914	4Oak
19915	4Oak
19916	4Oak
19917	4Pine
19918	4Pine
19919	4Pine
19920	4Pine
19921	4Pine
19922	4Holly
19923	4Oak
19924	4Pine
19925	4Oak
19926	4Bay
19927	4Holly
19928	8Pine
19929	8Oak
19930	6Oak
19931	4Oak
19932	4Oak
19933	8Oak
19934	4Pine
19935	4Pine
19936	4Pine
19937	4Pine
19938	6Pine
19939	6Pine
19940	6Pine
19941	6Pine
19942	4Pine
19943	4Pine
19944	4Pine
19945	4Pine
19946	4Pine
19947	4Pine
19948	4Pine
19949	4Pine
19950	4Pine
19951	4Pine
19952	4Pine
19953	4Pine
19954	4Pine
19955	4Pine
19956	4Pine
19957	4Pine
19958	4Pine
19959	4Pine
19960	4Pine
19961	4Pine
19962	4Pine
19963	4Pine
19964	8Pine
19965	4Pine
19966	4Pine
19967	4Pine
19968	8Pine
19969	4Pine
19970	6Pine
19971	4Pine
19972	4Pine
19973	8Pine
19974	4Pine
19975	4Pine
19976	4Pine
19977	4Oak
19978	4Oak
19979	4Oak
19980	4Pine
19981	4Bay
19982	6Pine
19983	4Pine
19984	6Pine
19985	6Pine
19986	4Pine
19987	6Pine
19988	4Pine
19989	6Pine
19990	6Pine
19991	6Oak
19992	4Pine
19993	4Holly
19994	4Holly
19995	6Pine
19996	4Pine
19997	4Pine
19998	20OAK
19999	4Pine
20000	4Pine
20001	4Pine
20002	6CEDAR
20003	4Pine
20004	4Pine
20005	4Pine
20006	4Pine
20007	4Pine
20008	4Pine
20009	4Pine
20010	4Pine
20011	4Pine
20012	4Pine
20013	4Pine
20014	4Pine
20015	4Pine
20016	4Pine
20017	4Holly
20018	4Pine
20019	4Pine
20020	4Pine
20021	4Pine
20022	4Pine
20023	16OAK
20024	16OAK
20025	4Pine
20026	6Pine

REVISIONS

No.	DATE	DESCRIPTION

PLAN DATE

urban™
Planners • Engineers • Landscape Architects • Land Surveyors
Urban, Ltd.
108 North Kerr Avenue
Suite K-1
Wilmington, NC 28405
Tel. 910.395.1655
Fax 910.395.1451
www.urban-ltd.com

NORTH CAROLINA PROFESSIONAL SEAL L-4659 LAND SURVEYOR ROBERT G. SESSOMS

TREE INVENTORY SURVEY

ST. GEORGE'S REACH

TOPSAIL TOWNSHIP
PENDER COUNTY, NORTH CAROLINA

SCALE: N/A C.I. N/A DATE: JUNE 18, 2008

SHEET TS-15 OF 16

FILE No. TREE 07-522.03

TREE TABLE

TREE #	TREE TYPE (SIZE IN INCHES)
20027	6Pine
20028	4Pine
20029	4Oak
20030	14OAK
20031	4Pine
20032	4Pine
20033	4Pine
20034	4Pine
20035	4Oak
20036	4Pine
20037	4Oak
20038	4Oak
20039	20OAK
20040	20OAK
20041	4Pine
20042	4Pine
20043	12Oak
20044	12Oak
20045	12Oak
20046	6Pine
20047	4Pine
20048	4Pine
20049	4Pine
20050	16OAK
20051	4Oak
20052	4Pine
20053	4Pine
20054	4Pine
20055	14OAK
20056	4Pine
20057	4Pine
20058	4Pine
20059	4Pine
20060	4Pine
20061	4Pine
20062	4Pine
20063	4Pine
20064	4Pine
20065	4Pine
20066	4Pine
20067	4Pine
20068	4Pine
20069	4Pine
20070	4Pine
20071	4Pine
20072	4Pine
20073	4Pine
20074	4Pine
20075	4Pine
20076	4Pine
20077	4Oak
20078	4Oak
20079	4Oak
20080	4Oak
20081	4Pine
20082	8Pine
20083	8Pine
20084	4Pine
20085	20OAK
20086	4Pine
20087	4Pine
20088	4Pine
20089	4Pine
20090	4Pine
20091	4Pine
20092	4Pine
20093	4Pine
20094	4Pine
20095	4Pine
20098	4Pine
20099	4Pine
20100	4Pine
20101	4Pine
20102	6Pine
20103	6Pine
20104	6Pine
20105	4Pine
20106	4Pine
20107	4Pine
20108	4Pine
20109	4Pine
20110	4Pine
20111	4Pine
20112	4Pine
20113	4Pine
20114	4Oak
20115	4Oak
20116	4Pine
20117	4Oak
20118	6Pine
20119	4Pine
20120	4Pine
20121	4Pine
20122	8Oak
20123	8Oak
20124	4Oak
20125	4Oak
20126	6Pine
20127	4Pine
20128	4Pine
20129	4Pine
20130	4Pine
20131	4Oak
20132	4Pine
20133	4Pine
20134	4Oak
20135	4Pine
20136	4Pine
20137	4Pine
20138	8Oak
20139	4Bay
20140	4Pine
20141	4Pine
20142	4Pine
20143	4Pine
20144	12Oak
20145	4Pine
20146	4Pine
20147	4Pine
20148	4Pine
20149	4Pine
20150	4Pine
20151	4Pine
20152	4Pine
20153	4Oak
20154	4Oak
20155	4Pine
20156	4Pine
20157	4Pine
20158	4Pine
20159	4Pine
20160	4Pine
20161	4Pine
20162	4Pine
20163	4Pine
20164	4Pine
20165	4Pine
20166	4Pine
20167	4Pine
20168	4Pine
20169	4Pine
20170	4Pine
20171	4Pine
20172	4Pine
20173	4Pine
20174	4Pine
20175	4Pine
20176	4Pine
20177	4Pine
20178	4Pine
20179	8Oak
20180	8Oak
20181	4Oak
20182	8Oak
20183	8Oak
20184	4Pine
20185	4Pine
20186	4Pine
20187	4Pine
20188	4Oak
20189	4Pine
20190	4Pine
20191	8Pine
20192	4Pine
20193	4Pine
20194	4Pine
20195	4Oak
20196	8Oak
20197	8Oak
20198	8Pine
20199	6Oak
20200	6Pine
20201	4Oak

TREE TABLE

TREE #	TREE TYPE (SIZE IN INCHES)
20202	4Pine
20203	4Pine
20204	4Pine
20205	4Pine
20206	12Pine
20207	4Pine
20208	4Pine
20209	4Pine
20210	12Pine
20211	4Pine
20212	4Pine
20213	6Oak
20216	4Oak
20217	4Oak
20218	4Oak
20219	4Oak
20220	6Pine
20221	6Pine
20222	4Pine
20223	4Pine
20224	4Pine
20225	4Pine
20226	4Pine
20227	4Pine
20228	4Pine
20229	4Pine
20230	4Pine
20231	4Pine
20232	6Pine
20233	6Pine
20234	6Pine
20235	6Pine
20236	6Oak
20237	6Pine
20238	6Pine
20239	6Pine
20240	4Pine
20241	4Pine
20242	4Pine
20243	4Pine
20244	6Oak
20245	6Oak
20246	4Pine
20247	4Pine
20248	4Pine
20249	6Pine
20250	6Pine
20251	4Pine
20252	4Pine
20253	4Pine
20254	4Pine
20255	4Pine
20256	4Pine
20257	4Pine
20258	4Pine
20259	4Pine
20260	4Pine
20261	4Pine
20262	4Pine
20263	4Pine
20264	4Pine
20265	4Pine
20266	4Pine
20267	4Pine
20268	4Pine
20269	4Pine
20270	4Pine
20271	4Pine
20272	4Pine
20273	4Pine
20274	4Oak
20275	4Oak
20276	6Pine
20277	4Oak
20278	4Pine
20279	4Oak
20280	4Pine
20281	6Pine
20282	8Oak
20283	6Pine
20284	6Pine
20285	6Pine
20286	6Pine
20287	8Pine
20288	6Pine
20289	6Pine
20290	6Pine
20291	6Pine
20292	6Pine
20293	4Pine
20294	4Pine
20295	4Pine
20296	4Pine
20297	4Pine
20298	4Pine
20299	4Pine
20300	6Oak
20301	12Pine
20302	8Pine
20303	4Pine
20304	4Pine
20305	4Pine
20306	4Oak
20307	4Oak
20308	4Pine
20309	12Pine
20310	4Pine
20311	4Pine
20312	4Pine
20313	4Pine
20314	4Pine
20315	4Pine
20316	4Oak
20317	4Oak
20318	4Pine
20319	4Pine
20320	4Pine
20321	4Pine
20322	12Pine
20323	4Pine
20324	6Pine
20325	4Pine
20326	4Pine
20327	4Pine
20328	4Pine
20329	4Pine
20330	4Pine
20331	4Pine
20332	4Pine
20333	4Pine
20334	4Pine
20335	4Pine
20336	4Pine
20337	4Pine
20338	4Pine
20339	4Pine
20340	4Pine
20341	4Pine
20342	4Pine
20343	4Pine
20344	4Pine
20345	4Pine
20346	4Pine
20347	4Pine
20348	4Pine
20349	4Pine
20350	4Pine
20351	4Pine
20352	4Pine
20353	4Pine
20354	4Pine
20355	4Pine
20356	4Pine
20357	4Pine
20358	4Pine
20359	4Pine
20360	4Pine
20361	4Pine
20362	4Pine
20363	4Pine
20364	4Pine
20365	4Pine
20366	4Pine
20367	4Pine
20368	4Pine
20369	4Pine
20370	4Pine
20371	4Oak
20372	4Pine
20373	4Pine
20374	4Pine
20375	8Pine
21250	6HOLLY

TREE TABLE

TREE #	TREE TYPE (SIZE IN INCHES)
21251	4pine
21252	4pine
21253	4pine
21254	4pine
21255	4oak
21256	4oak
21257	4oak
21258	4oak
21259	4oak
21260	4holly
21261	4holly
21262	4holly
21263	8oak
21264	4holly
21265	8oak
21266	4pine
21267	12oak
21268	8oak
21269	12oak
21270	4pine
21271	4pine
21272	16OAK
21273	8oak
21274	8oak
21275	4pine
21276	4pine
21277	4oak
21278	4oak
21279	4oak
21280	4oak
21281	10pine
21282	8oak
21283	4oak
21284	5OAK
21285	12pine
21286	4holly
21287	4pine
21288	8pine
21289	4pine
21290	4oak
21291	4oak
21292	4holly
21293	4oak
21294	6oak
21295	6oak
21296	6oak
21297	4oak
21298	4pine
21299	4pine
21300	4oak
21301	4pine
21302	4pine
21303	6OAK
21304	6OAK
21305	4oak
21306	10oak
21307	10oak
21308	10oak
21309	16OAK
21310	6oak
21311	10oak
21312	4oak
21313	4oak
21314	6oak
21315	6oak
21316	6pine
21317	8pine
21318	4pine
21319	6oak
21320	4holly
21321	6oak
21322	4oak
21323	8oak
21324	18pine
21325	4oak
21326	4holly
21327	6pine
21328	8pine
21329	8pine
21330	10pine
21331	12pine
21332	4holly
21333	6HOLLY
21334	8oak
21335	10pine
21336	8oak
21337	10pine
21338	12pine
21339	10pine
21340	12pine
21341	6oak
21342	8oak
21343	8pine
21344	4holly
21345	14pine
21346	10oak
21347	6oak
21348	4holly
21349	10oak
21350	8pine
21351	6oak
21352	6pine
21353	6pine
21354	6oak
21355	8pine
21356	10oak
21357	8pine
21358	4holly
21359	4holly
21360	4oak
21361	4oak
21362	10oak
21363	4holly
21364	6oak
21365	10pine
21366	6oak
21367	6oak
21368	6pine
21369	8oak
21370	8oak
21371	4pine
21372	6oak
21373	4pine
21374	8oak
21375	10oak
21376	4holly
21377	10oak
21378	4holly
21379	12oak
21380	6oak
21381	4holly
21382	4oak
21383	4oak
21384	14pine
21385	8pine
21386	4pine
21387	4pine
21388	4pine
21389	4pine
21390	8pine
21391	8pine
21392	6pine
21393	6pine
21394	4pine
21395	4pine
21396	4pine
21397	4pine
21398	4pine
21399	4pine
21400	4pine
21401	4pine
21402	4pine
21403	4pine
21404	4pine
21405	4pine
21406	8Pine
21407	8Pine
21408	8Pine
21409	4Pine
21410	8Pine
21411	4Pine
21412	4Pine
21413	4Pine
21414	8Pine
21415	6Pine
21416	6Pine
21417	6Pine
21418	4Pine
21419	4Pine
21420	4Pine
21421	6Pine
21422	4Pine
21423	10CHERRY

TREE TABLE

TREE #	TREE TYPE (SIZE IN INCHES)
21424	10CHERRY
21426	70OAK
21427	42OAK
21428	42OAK
21429	18OAK
21430	24OAK
21431	36OAK
21432	60OAK
21433	6OAK
21434	6pine
21435	6pine
21436	4pine
21437	4pine
21438	6pine
21439	4oak
21440	4pine
21441	4pine
21442	4pine
21443	6pine
21444	4oak
21445	4pine
21446	4pine
21447	4pine
21448	6pine
21449	6pine
21450	4pine
21451	6pine
21452	4pine
21453	8pine
21454	6pine
21455	4pine
21456	4pine
21457	8pine
21458	4pine
21459	4pine
21460	8pine
21461	4pine
21462	4pine
21463	4pine
21464	10pine
21465	10pine
21466	10pine
21467	8oak
21468	8oak
21469	8oak
21470	8oak
21471	8oak
21472	4oak
21473	4oak
21474	4oak
21475	4oak
21476	4oak
21477	4oak
21478	4oak
21479	4oak
21480	4oak
21481	4oak
21482	4oak
21483	4oak
21484	4oak
21485	4oak
21486	4oak
21487	4oak
21488	4oak
21489	10oak
21490	4pine
21491	4pine
21492	4pine
21493	4oak
21494	8pine
21495	4pine
21496	4pine
21497	4holly
21498	4pine
21499	4oak
21500	4oak
21501	4oak
21502	4oak
21503	4pine
21504	4oak
21505	8oak
21506	4oak
21507	4oak
21508	4oak
21509	6oak
21510	4pine
21511	4oak
21512	6oak
21513	4pine
21514	4pine
21515	4pine
21516	4pine
21517	4pine
21518	4pine
21519	4pine
21520	4pine
21521	4pine
21522	4pine
21523	4pine
21524	4pine
21525	4pine
21526	4pine
21527	4pine
21528	4pine
21529	8oak
21530	8oak
21531	8oak
21532	8oak
21533	8oak
21534	4oak
21535	4pine
21536	4pine
21537	4pine
21538	4pine
21539	4pine
21540	4pine
21541	4pine
21542	4pine
21543	4pine
21544	4oak
21545	4oak
21546	4oak
21547	4pine
21548	4pine
21549	4pine
21550	4oak
21551	12pine
21552	8pine
21553	4oak
21554	4pine
21555	4pine
21556	4pine
21557	4pine
21558	4pine
21559	4oak
21560	4oak
21561	4pine
21562	4pine
21563	4pine
21564	4oak
21565	4pine
21566	4oak
21567	4oak
21568	4pine
21569	4pine
21570	4pine
21571	4pine
21572	4pine
21573	4pine
21574	4pine
21575	4pine
21576	4oak
21577	8pine
21578	4pine
21579	4pine
21580	4pine
21581	4pine
21582	4oak
21583	4pine
21584	4pine
21585	4pine
21586	4pine
21587	4pine
21588	4pine
21589	4pine
21590	4pine
21591	4pine
21592	4pine
21593	4pine
21594	4pine
21595	4oak
21596	4oak
21597	4oak

TREE TABLE

TREE #	TREE TYPE (SIZE IN INCHES)
21598	4oak
21599	4pine
21600	4pine
21601	4pine
21602	4oak
21603	4oak
21604	4oak
21605	4oak
21606	4oak
21607	4oak
21608	4oak
21609	4oak
21610	4oak
21611	6pine
21612	4oak
21613	4oak
21614	4oak
21615	4oak
21616	8pine
21617	8pine
21618	4pine
21619	4pine
21620	4pine
21621	4oak
21622	8pine
21623	4pine
21624	4pine
21625	6oak
21626	6oak
21627	4oak
21628	4oak
21629	4oak
21630	4oak
21631	4pine
21632	4oak
21633	4oak
21634	4oak
21635	4oak
21636	4oak
21637	4pine
21638	4pine
21639	4oak
21640	4oak
21641	4pine
21642	4pine
21643	4pine
21644	4pine
21645	4pine
21646	4pine
21647	4pine
21648	4oak
21649	4oak
21650	8pine
21651	6pine
21652	6pine
21653	6pine
21654	4pine
21655	4pine
21656	6pine
21657	4pine
21658	4oak
21659	4oak
21660	8pine
21661	4oak
21662	6pine
21663	4oak
21664	4oak
21665	4pine
21666	6pine
21667	6pine
21668	6pine
21669	4oak
21670	4oak
21671	4pine
21672	4pine
21673	4oak
21674	4oak
21675	6pine
21676	6pine
21677	4oak
21678	4pine
21679	4pine
21680	4pine
21681	6pine
21682	6oak
21683	6pine
21684	4pine
21685	4pine
21686	4pine
21687	4pine
21688	6oak
21689	4pine
21690	4pine
21691	4pine
21692	6pine
21693	4oak
21694	4pine
21695	4pine
21696	4oak
21697	4oak
21698	4pine
21699	4oak
21700	4pine
21701	4oak
21702	4oak
21703	4pine
21704	6pine
21705	4pine
21706	4pine
21707	4pine
21708	4pine
21709	4pine
21710	4oak
21711	4oak
21712	4pine
21713	4pine
21714	4pine
21715	4pine
21716	4pine
21717	4pine
21718	6pine
21719	4pine
21720	4oak
21721	4pine
21722	4pine
21723	4oak
21724	4pine
21725	4oak
21726	8pine
21727	4pine
21728	4pine
21729	4pine
21730	4oak
21731	4pine
21732	4pine
21733	4pine
21734	4pine
21735	4pine
21736	8pine
21737	4pine
21738	4pine
21739	4pine
21740	4pine
21741	4pine
21742	4oak
21743	6pine
21744	4pine
21745	4oak
21746	4pine
21747	4pine
21748	4pine
21749	4OAK
21750	4OAK
21751	4pine
21752	4pine
21753	4pine
21754	4pine
21755	4pine
21756	4oak
21757	4pine
21758	4pine
21759	4pine
21760	6pine
21761	4oak
21762	4oak
21763	4pine
21764	6oak
21765	6oak
21766	6oak
21767	6oak
21768	6pine
21769	6pine
21770	4pine

TREE TABLE

TREE #	TREE TYPE (SIZE IN INCHES)
21771	4oak
21772	4oak
21773	4pine
21774	6pine
21775	6pine
21776	6pine
21777	6pine
21778	4oak
21779	6pine
21780	6pine
21781	4oak
21782	4pine
21783	4oak
21784	6pine
21785	6OAK
21786	4pine
21787	6oak
21788	6OAK
21789	6pine
21790	6oak
21791	6pine
21792	6pine
21793	6pine
21794	6pine
21795	6pine
21796	6pine
21797	6pine
21798	6pine
21799	6pine
21800	4pine
21801	4pine
21802	4pine
21803	6pine
21804	6pine
21805	8pine
21806	4pine
21807	8pine
21808	4pine
21809	4pine
21810	4pine
21811	4pine
21812	8pine
21813	8pine
21814	4pine
21815	8pine
21816	6pine
21817	4pine
21818	4pine
21819	4pine
21820	4pine
21821	4pine
21822	4pine
21823	4pine
21824	4pine
21825	6pine
21826	4pine
21827	4pine
21828	4pine
21829	4pine
21830	6pine
21831	6pine
21832	6pine
21833	4pine
21834	4pine
21835	4pine
21836	6pine
21837	6pine
21838	6pine
21839	4pine
21840	4pine
21841	Nail
21842	Nail
21843	4Oak
21844	4Oak
21845	4Oak
21846	4Oak
21847	8Pine
21848	8Pine
21849	4Oak
21850	4Oak
21851	4Oak
21852	4Oak
21853	4Oak
21854	4Oak
21855	4Oak
21856	4Oak
21857	10Pine
21858	4Oak
21859	4Pine
21860	4Oak
21861	4Oak
21862	10Pine
21863	10Pine
21864	4Oak
21865	4Oak
21866	10Pine
21867	10Pine
21868	8Pine
21869	4Oak
21870	4Oak
21871	4Oak
21872	4Oak
21873	4Oak
21874	4Oak
21875	6Oak
21876	4Oak
21877	4Oak
21878	10Pine
21879	4Oak
21880	6Oak
21881	6Pine
21882	6Oak
21883	4Oak
21884	4Oak
21885	4Oak
21886	4Oak
21887	6Oak
21888	6Pine
21889	4Oak
21890	4Oak
21891	6Oak
21892	4Oak
21893	4Oak
21894	4Oak
21895	4Oak
21896	6Oak
21897	6Oak
21898	6Oak
21899	6Oak
21900	4Oak
21901	8Pine
21902	4Oak
21903	6Oak
21904	6Oak
21905	6HOLLY
21906	8Oak
21907	10Pine
21908	4Oak
21909	6Oak
21910	6Oak
21911	6Oak
21912	10Pine
21913	4Oak
21914	6Oak
21915	4Oak
21916	6Oak
21917	6Oak
21918	6Oak
21919	4Oak
21920	4Oak
21921	4Oak
21922	6Oak
21923	6Oak
21924	6Oak
21925	4Oak
21926	4Oak
21927	6Oak
21928	6Oak
21929	6Oak
21930	4Oak
21931	4Oak
21932	4Oak
21933	8Oak
21934	6Oak
21935	6Oak
21936	10Pine
21937	6Oak
21938	8Oak
21939	6Oak
21940	8Oak
21941	8Oak
21942	4Oak
21943	8Oak

TREE TABLE

TREE #	TREE TYPE (SIZE IN INCHES)
21944	8Pine
21945	10Oak
21946	10Pine
21947	4Oak
21948	4Oak
21949	4Oak
21950	4Oak
21951	10Pine
21952	4OAk
21953	4OAk
21954	4OAk
21955	4OAk
21956	4OAk
21957	6Oak
21958	8oak
21959	8Pine
21960	4Oak
21961	4Oak
21962	4Oak
21963	4Oak
21964	4Oak
21965	4Oak
21966	4Oak
21967	6Pine
21968	6Oak
21969	6Oak
21970	6Oak
21971	4Oak
21972	8Oak
21973	4Oak
21974	4Oak
21975	10Pine
21976	4Oak
21977	4Oak
21978	4Oak
21979	4Oak
21980	6Oak
21981	6Oak
21982	4Oak
21983	4Oak
21984	6Oak
21985	4Oak
21986	4Oak
21987	4Oak
21988	4Oak
21989	6Pine
21990	6Pine
21991	6Pine
21992	4Oak
21993	6Oak
21994	4Pine
21995	4Pine
21996	4Oak
21997	6Oak
21998	8Oak
21999	6Oak
22000	4Oak
22001	6Oak
22002	6Pine
22003	6Oak
22004	6Oak
22005	4Oak
22006	4Oak
22007	4Oak
22008	8Oak
22009	8Pine
22010	6Pine
22011	6Pine
22012	4Oak
22013	6Pine
22014	4Oak
22015	6Oak
22016	10Pine
22017	10Oak
22018	10Oak
22019	10Oak
22020	8Oak
22021	6Oak
22022	8Oak
22023	4Oak
22024	4Oak
22025	10Oak
22026	10Oak
22027	4Oak
22028	8Pine
22029	8Pine
22030	12Pine
22031	8Oak
22032	12Oak
22033	14OAK
22034	14OAK
22035	10Pine
22036	12Oak
22037	20OAK
22038	12Oak
22039	6Oak
22040	4Pine
22041	4Pine
22042	4Pine
22043	4Pine
22044	4Oak
22045	10Oak
22046	6pine
22047	4pine
22048	4oak
22049	4oak
22050	4oak
22051	4oak
22052	4oak
22053	8oak
22054	8oak
22055	10oak
22056	10oak
22057	4oak
22058	4oak
22059	4pine
22060	4pine
22061	4pine
22062	8oak
22063	6oak
22064	6oak
22065	4oak
22066	4oak
22067	4oak
22068	8oak
22069	8oak
22070	16OAK
22071	16OAK
22072	4pine
22073	4pine
22074	4oak
22075	4oak
22076	4oak
22077	4oak
22078	4oak
22079	4oak
22080	4oak
22081	4oak
22082	6oak
22083	6oak
22084	4pine
22085	8pine
22086	6oak
22087	6oak
22088	6oak
22089	6oak
22090	4pine
22091	4pine
22092	4pine
22093	4oak
22094	6oak
22095	6oak
22096	6oak
22097	6oak
22098	4oak
22099	4oak
22100	4oak
22101	4pine
22102	4oak
22103	4pine
22104	4pine
22105	4pine
22106	4pine
22107	4pine
22108	4oak
22109	4pine
22110	4pine
22111	4pine
22112	6oak
22113	4pine
22114	4oak
22115	4pine
22116	4oak

TREE TABLE

TREE #	TREE TYPE (SIZE IN INCHES)
22117	12oak
22118	4oak
22119	4oak
22120	4oak
22121	4oak
22122	4oak
22123	4pine
22124	4pine
22125	4pine
22126	6pine
22127	6pine
22128	4oak
22129	4oak
22130	4oak
22131	4oak
22132	4pine
22133	4pine
22134	4oak
22135	4pine
22136	4pine
22137	4oak
22138	6pine
22139	6pine
22140	6pine
22141	4oak
22142	4pine
22143	4pine
22144	4oak
22145	4pine
22146	4oak
22147	4pine
22148	4oak
22149	4oak
22150	4pine
22151	4pine
22152	4oak
22153	6oak
22154	6oak
22155	4oak
22156	4pine
22157	4oak
22158	4oak
22159	4oak
22160	6pine
22161	6pine
22162	4oak
22163	4oak
22164	6pine
22165	4oak
22166	4oak
22167	4pine
22168	4pine
22169	4pine
22170	4pine
22171	4pine
22172	4oak
22173	4oak
22174	4pine
22175	4pine
22176	6pine
22177	4oak
22178	4oak
22179	4OAK
22180	4OAK
22181	6pine
22182	4oak
22183	4pine
22184	4oak
22185	6pine
22186	6pine
22187	4pine
22188	4oak
22189	4oak
22190	4oak
22191	4oak
22192	6pine
22193	6pine
22194	6pine
22195	6pine
22196	4oak
22197	4oak
22198	4oak
22199	6pine
22200	6pine
22201	8pine
22202	6pine
22203	6pine
22204	6pine
22205	6pine
22206	6pine
22207	4oak
22208	8oak
22209	8oak
22210	4pine
22211	4pine
22212	6oak
22213	6pine
22214	6pine
22215	6pine
22216	6oak
22217	6oak
22218	6pine
22219	6pine
22220	4oak
22221	6oak
22222	6oak
22223	6pine
22224	6pine
22225	4oak
22226	6pine
22227	6pine
22228	6pine
22229	6pine
22230	6pine
22231	6pine
22232	6pine
22233	6pine
22234	6pine
22235	6pine
22236	6pine
22237	4oak
22238	6pine
22239	6pine
22240	6pine
22241	8pine
22242	8pine
22243	6pine
22244	6oak
22245	6oak
22246	6pine
22251	4Pine
22252	4Oak
22253	4Pine
22254	6Pine
22255	4Oak
22256	6Pine
22257	4Oak
22258	4Oak
22259	4Oak
22260	4Oak
22261	4Oak
22262	8Pine
22263	12Oak
22264	6HOLLY
22265	4Oak
22266	4Oak
22267	4Oak
22268	4Oak
22269	10Pine
22270	10Pine
22271	4Oak
22272	10Pine
22273	6Pine
22274	10Pine
22275	10Pine
22276	4Pine
22277	4Oak
22278	4Pine
22279	4Pine
22280	10Pine
22281	4Pine
22282	8Pine
22283	4Pine
22284	4Pine
22285	4Pine
22286	6Pine
22287	6Pine
22288	6oak
22289	6oak
22290	8Pine
22291	8Pine
22292	10Pine
22293	10Pine

TREE TABLE

TREE #	TREE TYPE (SIZE IN INCHES)
22294	10Pine
22295	10Pine
22296	10Pine
22297	10Pine
22298	6Pine
22299	6Pine
22300	6Pine
22301	6Pine
22302	6Pine
22303	6Pine
22304	6Pine
22305	Nail
22306	10Pine
22307	10Pine
22308	10Pine
22309	10Pine
22310	8Pine
22311	12Pine
22312	8Pine
22313	8Pine
22314	8Pine
22315	8Pine
22316	8Pine
22317	8Pine
22318	8Pine
22319	8Pine
22320	8Pine
22321	8Pine
22322	8Pine
22323	8Pine
22324	8Pine
22325	8Pine
22326	8Pine
22327	8Pine
22328	8Pine
22329	8Pine
22330	8Pine
22331	8Pine
22332	8Pine
22333	8Pine
22334	8Pine
22335	8Pine
22336	8Pine
22337	8Pine
22338	8Pine
22339	6Pine
22340	6Pine
22341	10Pine
22342	10Pine
22343	12Oak
22344	4Oak
22345	6Pine
22346	6Pine
22347	6Pine
22348	4Oak
22349	4Oak
22350	4Oak
22351	6Pine
22352	6Pine
22353	6Pine
22354	6Pine
22355	6Pine
22356	6Pine
22357	6Pine
22358	6Pine
22359	6Pine
22360	6Pine
22361	6Pine
22362	6Pine
22363	6Pine
22364	6Pine
22365	6Pine
22366	6Pine
22367	6Pine
22368	6Pine
22369	6Pine
22370	6Pine
22371	6Pine
22372	6Pine
22373	6Pine
22374	6Pine
22375	6Pine
22376	12Oak
22377	6Pine
22378	6Pine
22379	6Pine
22380	6Pine
22381	6Pine
22382	6Pine
22383	12Pine
22384	6Oak
22385	6Oak
22386	6Pine
22387	6Oak
22388	6Oak
22389	6Oak
22390	6Oak
22391	8Oak
22392	8Oak
22393	4Oak
22394	4Oak
22395	4Oak
22396	4Oak
22397	4Oak
22398	4Oak
22399	4Oak
22400	4Oak
22401	4Oak
22402	20PINE
22414	28OAK
22415	28PINE
22416	4Oak
22417	4Oak
22418	4Oak
22419	4Oak
22420	4Oak
22421	4Oak
22422	4Oak
22423	8Oak
22424	30OAK
22425	30OAK
22426	30OAK
22427	30PINE
22428	4Pine
22429	6Oak
22430	6Oak
22431	6Oak
22432	4Pine
22433	6Oak
22434	16OAK
22435	4Oak
22436	4Oak
22437	20OAK
22438	4Oak
22439	6Oak
22440	6Oak
22441	20OAK
22442	8Oak
22443	6Oak
22444	6Oak
22445	6Pine
22446	6Pine
22447	6Pine
22448	6Pine
22449	10Pine
22450	10Pine
22451	6Pine
22452	6Pine
22453	6CEDAR
22454	6CEDAR
22455	6CEDAR
22456	6CEDAR
22457	6CEDAR
22458	6CEDAR
22459	6CEDAR
22460	20OAK
22461	12Oak
22462	4OAK
22463	4Pine
22464	4Oak
22465	4Oak
22466	4Oak
22467	4Oak
22468	4Oak
22469	4Oak
22470	4Oak
22471	6Oak
22472	6Pine
22473	4Oak
22474	18OAK
22475	4OAK
22476	4OAK
22477	4OAK

TREE TABLE

TREE #	TREE TYPE (SIZE IN INCHES)
22478	6Oak
22479	6Oak
22480	6Oak
22481	6Oak
22482	6Oak
22483	6Oak
22484	6Oak
22485	6Oak
22486	6Oak
22487	6Oak
22488	6Oak
22489	6Oak
22490	6Oak
22491	6Oak
22492	6Oak
22493	6Oak
22495	12Pine
22496	12Pine
22497	12Pine
22498	12Pine
22499	12Pine
22500	12Pine
22501	12Pine
22502	6Oak
22503	4Oak
22504	12Pine
22505	12Pine
22506	12Pine
22507	4Oak
22508	8Oak
22509	8Pine
22510	8Pine
22511	8Pine
22512	8Pine
22513	8Pine
22514	8Pine
22515	8Pine
22517	6Pine
22518	6Pine
22519	6Pine
22520	6Pine
22521	6Pine
22522	6Pine
22523	6Pine
22524	6Pine
22525	6Pine
22526	6Pine
22527	4Oak
22528	4Oak
22529	4Pine
22530	4Pine
22531	4Pine
22532	6Oak
22533	8Pine
22534	8Pine
22535	8Pine
22536	6Oak
22537	6Pine
22538	6Oak
22539	6Oak
22540	6Oak
22541	6Oak
22542	6Oak
22543	4Pine
22544	12Pine
22545	4Pine
22546	4Pine
22547	8Pine
22548	8Pine
22549	8Pine
22550	4Pine
22551	4Oak
22552	8Pine
22553	8Pine
22554	8Pine
22555	8Pine
22556	8Pine
22557	8Pine
22558	6Pine
22559	12Pine
22560	8Pine
22561	8Pine
22562	8Pine
22563	8Pine
22564	4Oak
22565	12Pine
22566	8Pine
22567	8Pine
22568	8Pine
22569	8Pine
22570	8Pine
22571	8Pine
22572	8Pine
22573	8Pine
22574	8Pine
22575	8Pine
22576	4Oak
22577	4Oak
22578	6Pine
22579	6Pine
22580	6Pine
22581	6Pine
22582	6Pine
22583	6Pine
22584	6Pine
22585	6Pine
22586	6Pine
22587	4Pine
27385	10 pine
27386	8 pine
27387	10 pine
27388	5 pine
27389	10 oak
27390	7 pine
27391	10 pine
27392	15 pine
27393	8 pine
27394	4 pine
27395	10 pine
27396	9 pine
27397	4 pine
27398	12 pine
27399	8 pine
27400	8 pine
27401	6 pine
27402	8 pine
27403	6 pine
27404	5 pine
27405	4 pine
27406	20 oak
27407	17 oak
27408	25 oak
27409	10 oak
27410	28 oak
27411	8 oak
27412	11 oak
27413	15 oak
27414	14 oak
27415	7 oak
27416	9 oak
27417	5 oak
27418	6 oak
27419	4 oak
27420	10 oak
27421	10 oak
27422	10 oak
27423	4 oak
27424	6 oak
27425	12 oak
27426	10 oak
27427	11 oak
27428	11 pine
27429	8 oak
27430	10 pine
27431	6 pine
27432	6 pine
27433	4 oak
27434	8 pine
27435	10 pine
27436	10 pine

No. | DATE | DESCRIPTION

REVISIONS

PLAN DATE

urban™
Planners · Engineers · Landscape Architects · Land Surveyors

Urban, Ltd.
108 North Kerr Avenue
Suite K-1
Wilmington, NC 28405
Tel. 910.395.1655
Fax 910.395.1451
www.urban-ltd.com

NORTH CAROLINA PROFESSIONAL LAND SURVEYOR SEAL L-4659 ROBERT G. SESSOMS

6/18/08

TREE INVENTORY SURVEY

ST. GEORGE'S REACH

TOPSAIL TOWNSHIP
PENDER COUNTY, NORTH CAROLINA

SCALE: N/A C.I. N/A DATE: JUNE 18, 2008

SHEET TS-16 OF 16

FILE No. TREE 07-522.03