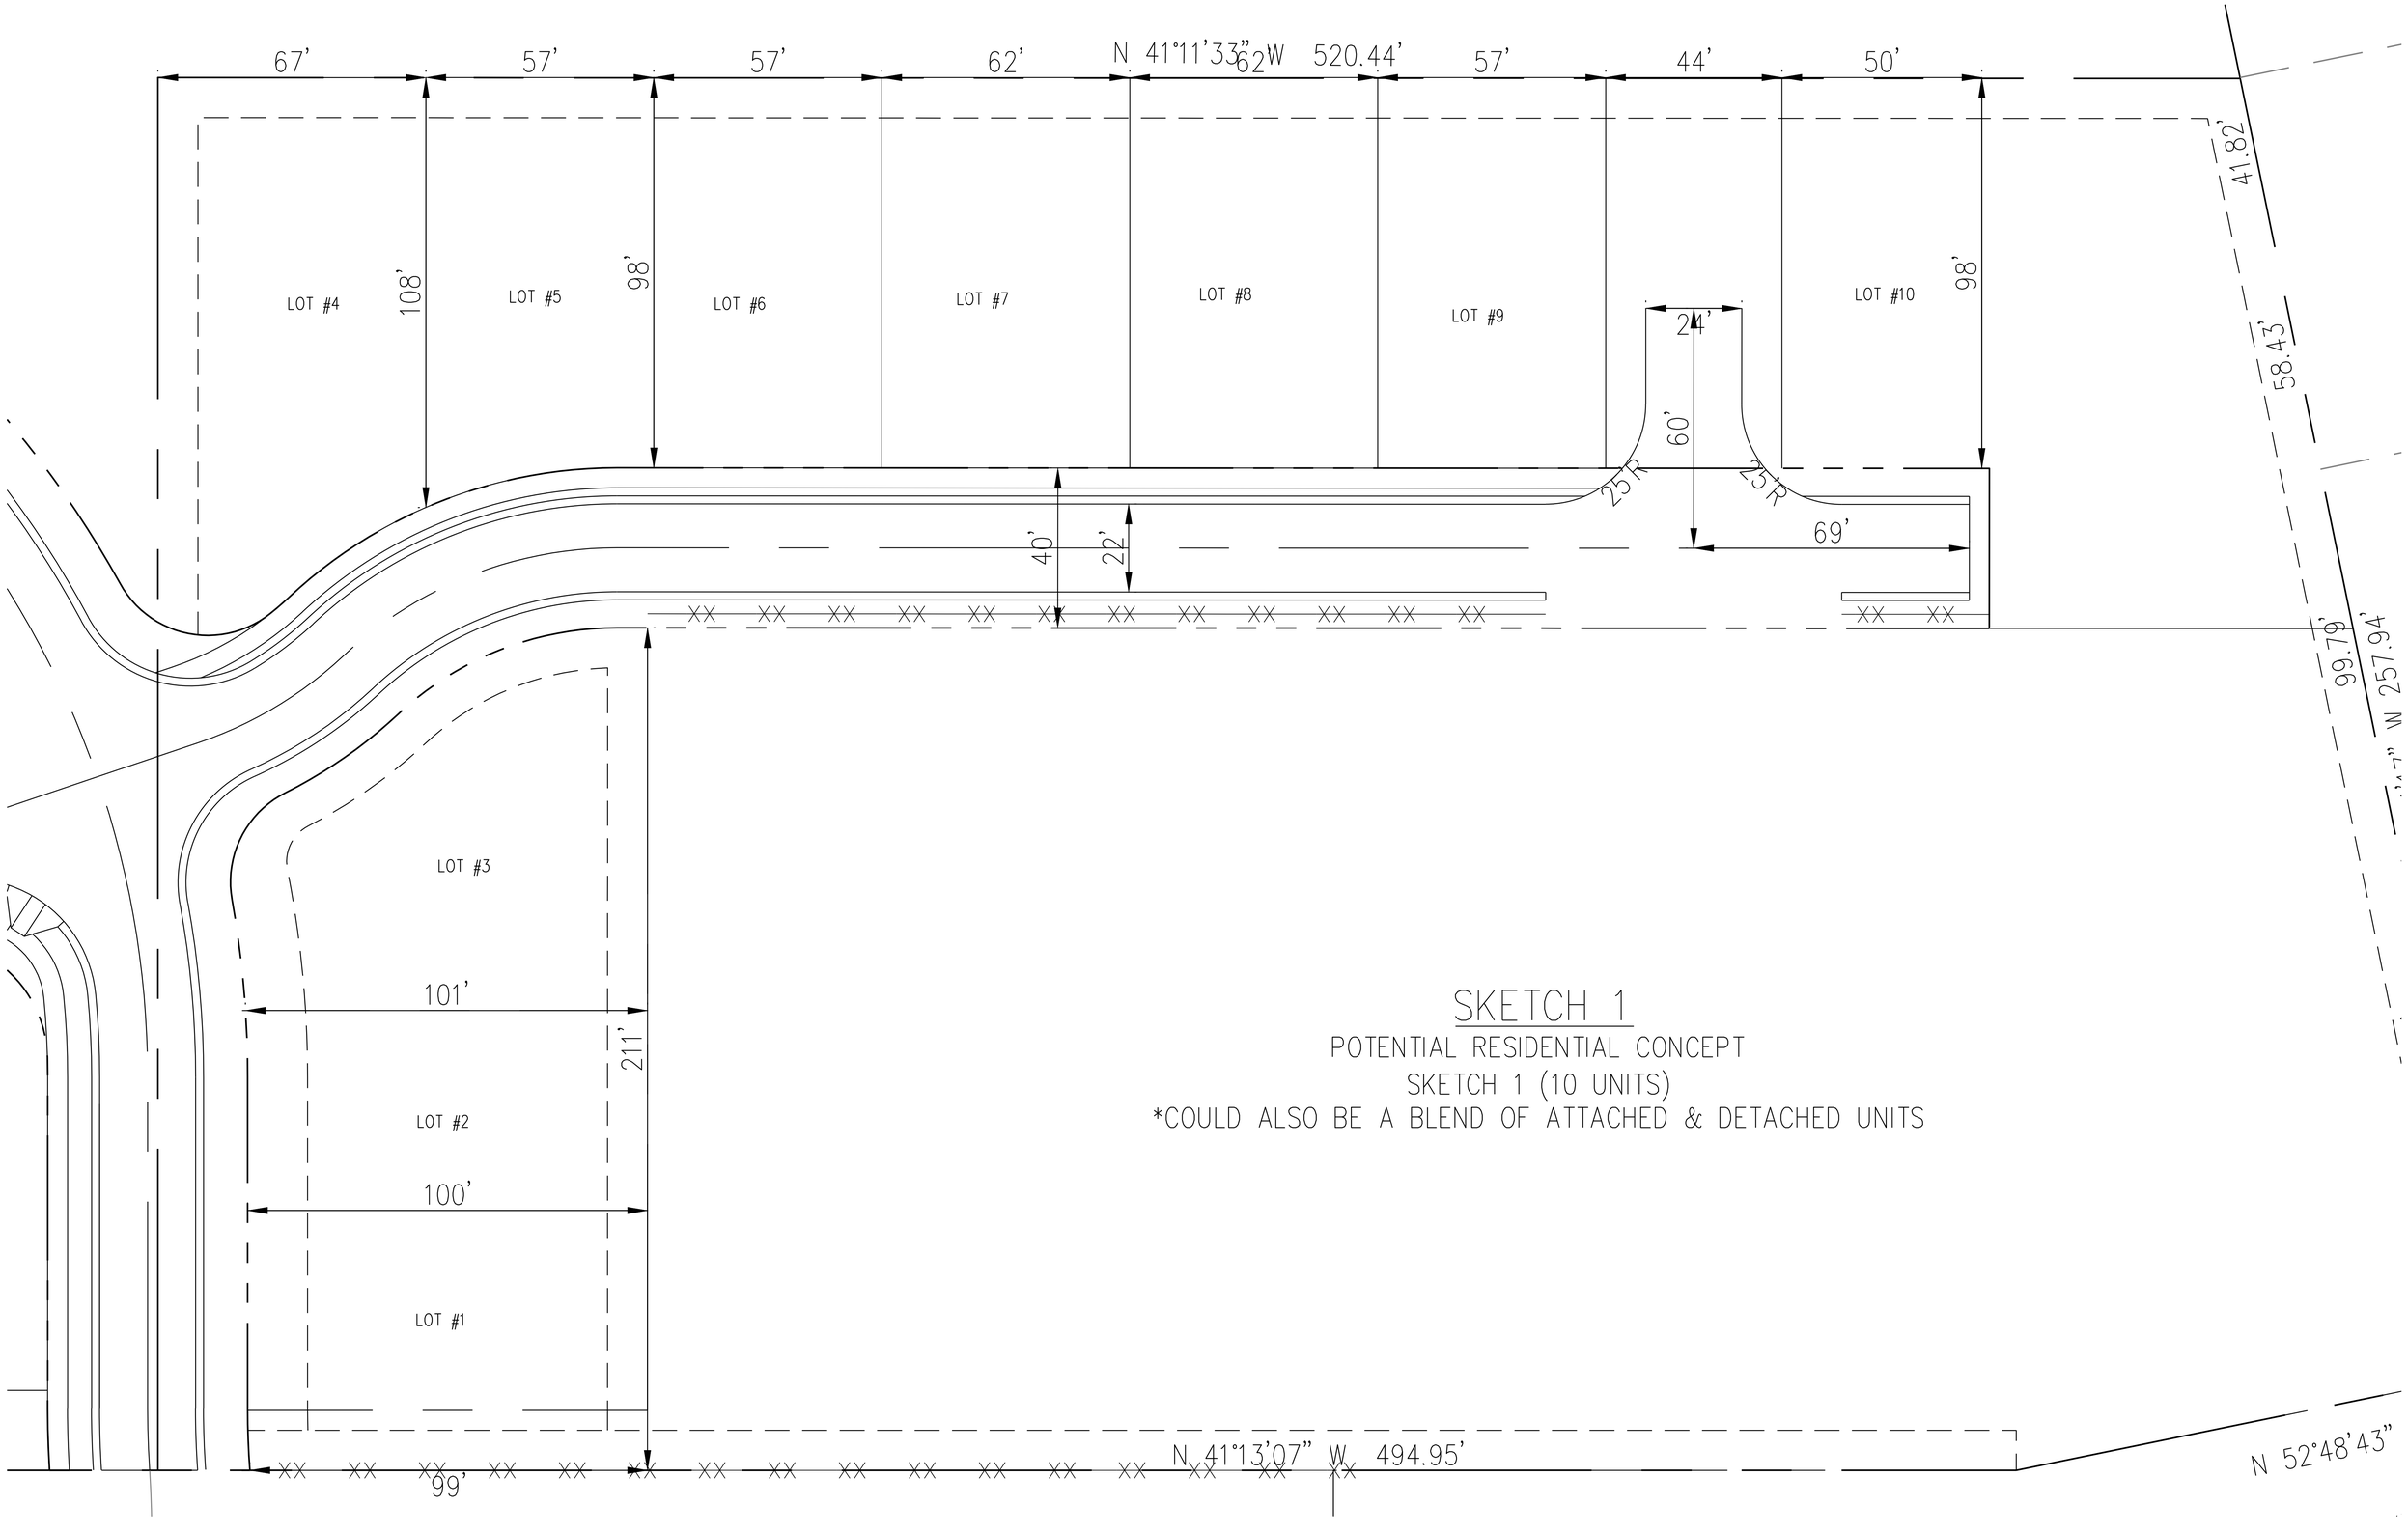

SKETCH 1

POTENTIAL RESIDENTIAL CONCEPT

SKETCH 1 (10 UNITS)

*COULD ALSO BE A BLEND OF ATTACHED & DETACHED UNITS